





FRONT ELEVATION

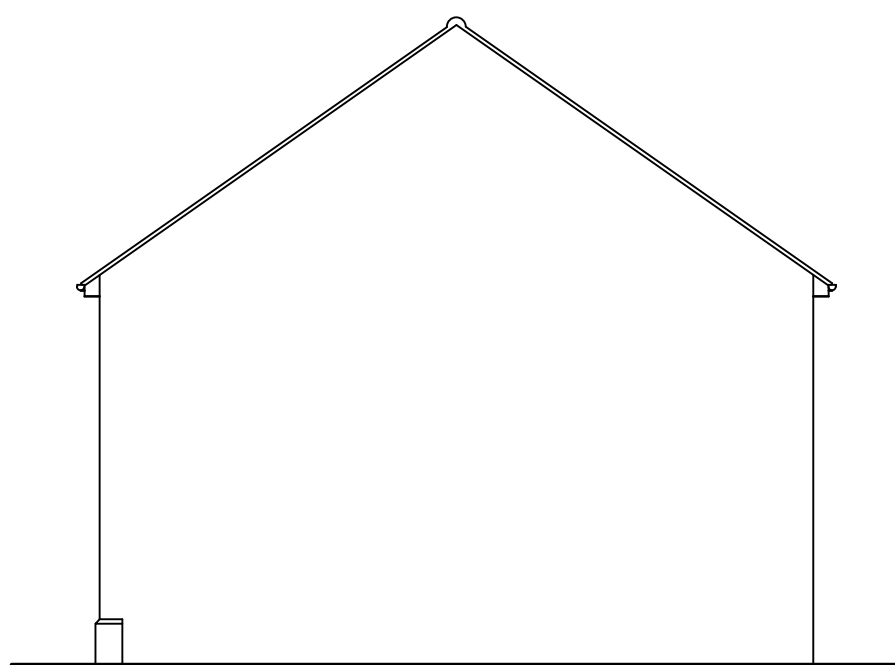


SIDE ELEVATION

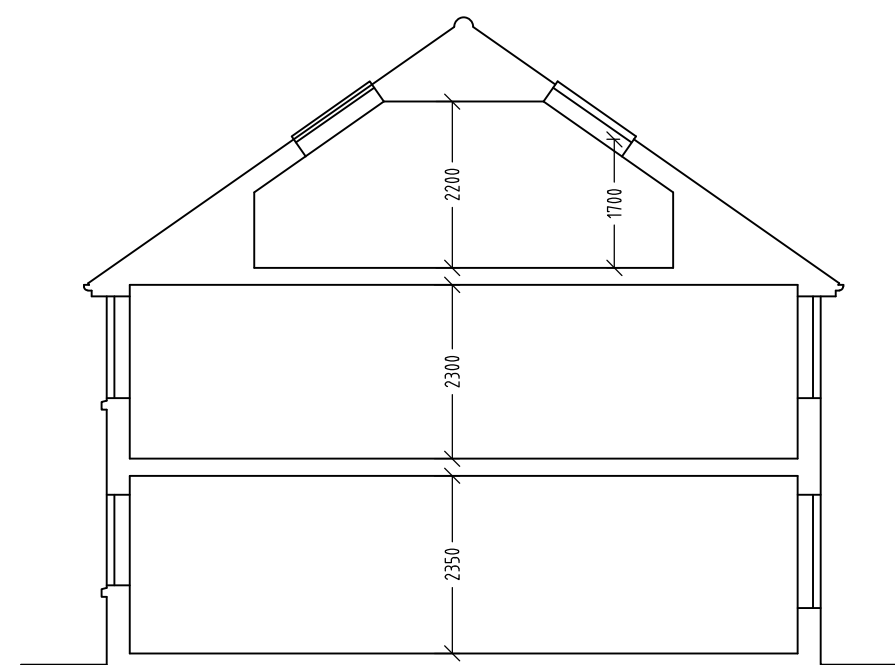


TYPICAL SECTION PLOTS 7-9




REAR ELEVATION

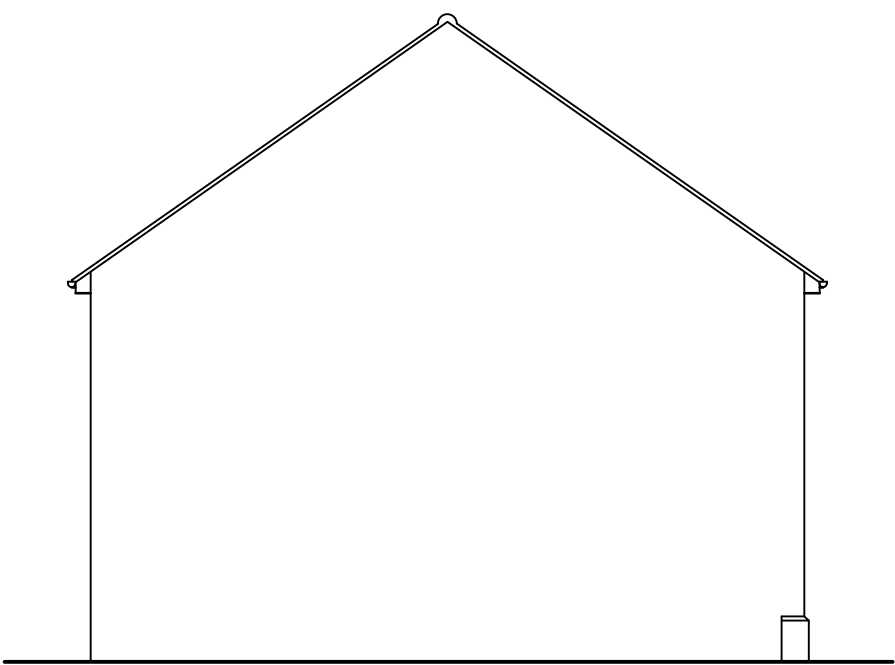


SIDE ELEVATION

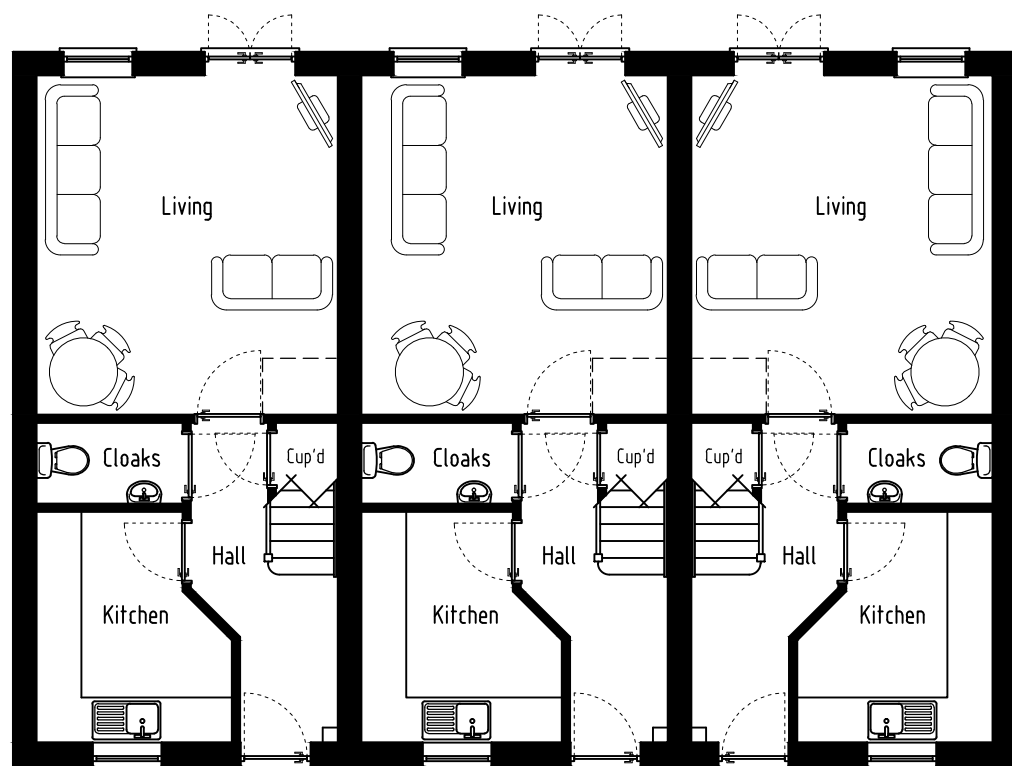


PLOT 7
GROUND FLOOR PLAN

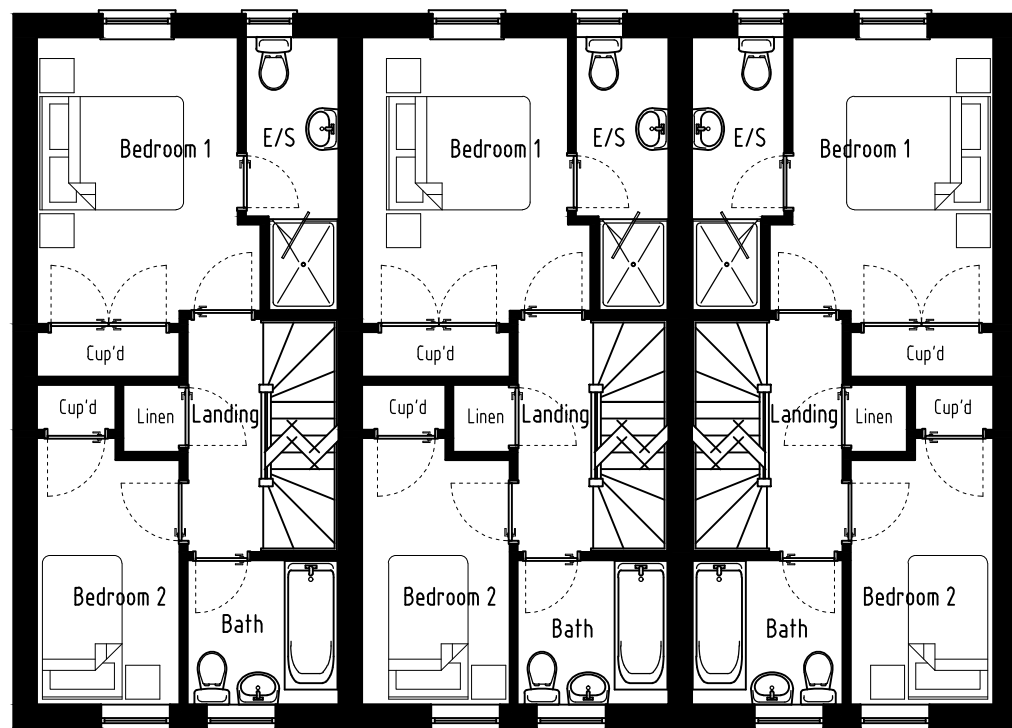

PLOT 7
FIRST FLOOR PLAN

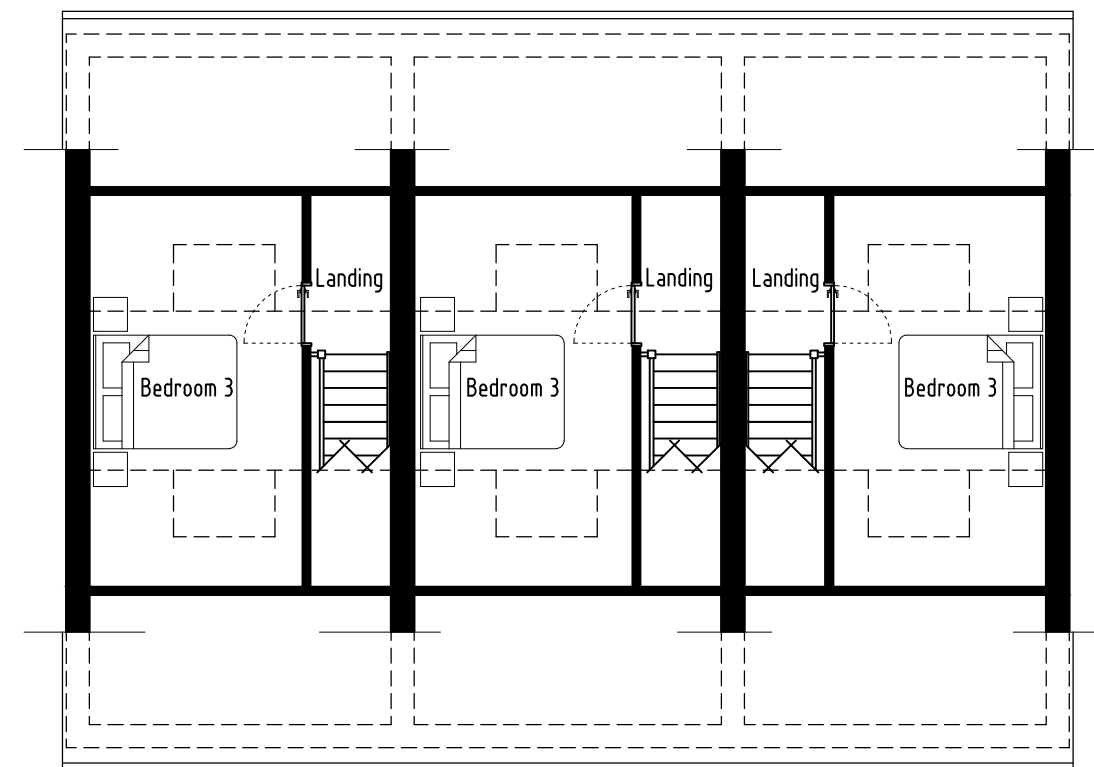

PLOT 7
LOFT FLOOR PLAN

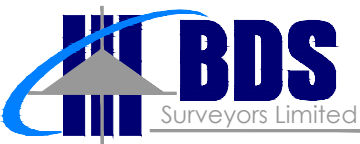

Unit 20 Pipers Industrial Estate
Pipers Lane
Thatcham
Berkshire
RG19 4NA

Phone:
0118 9884477

E-mail:
mail@bdssurveyors.co.uk

Web:
www.bdssurveyors.co.uk

Project
Residential development at
57 BAKER STREET
READING
BERKS

Drawing title
PLOT 7-9 FLOOR PLANS & ELEVATIONS

Client Messrs W & C LITTEN	Scale 1:100
Drawing number & status 6671:18:5 PLANNING	Rev A
Date 08.08.18	Drawn by TCG

Revisions
A 08.08.18 Planning resubmission

Scale bar - each bar measures 10mm



Drawing Copyright© BDS Surveyors Ltd A2 420 x 594mm