



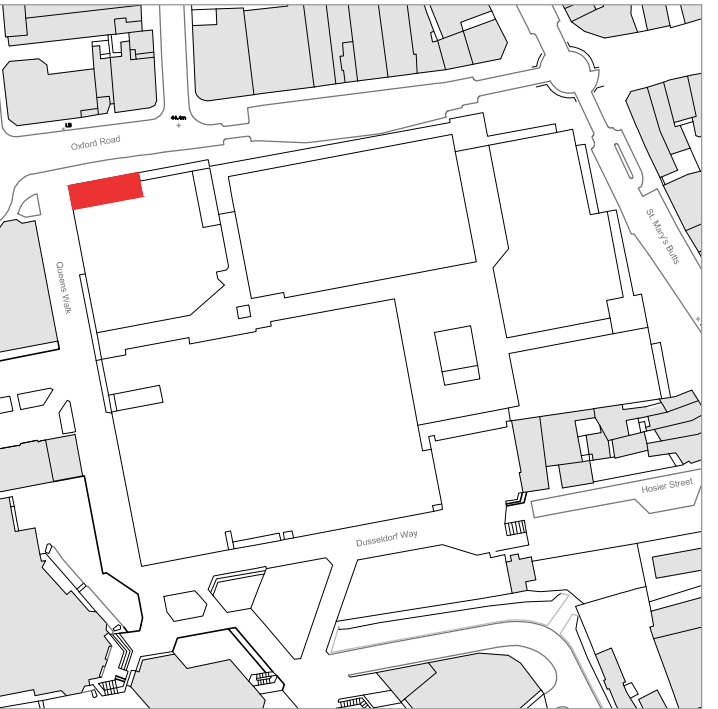

Key Plan

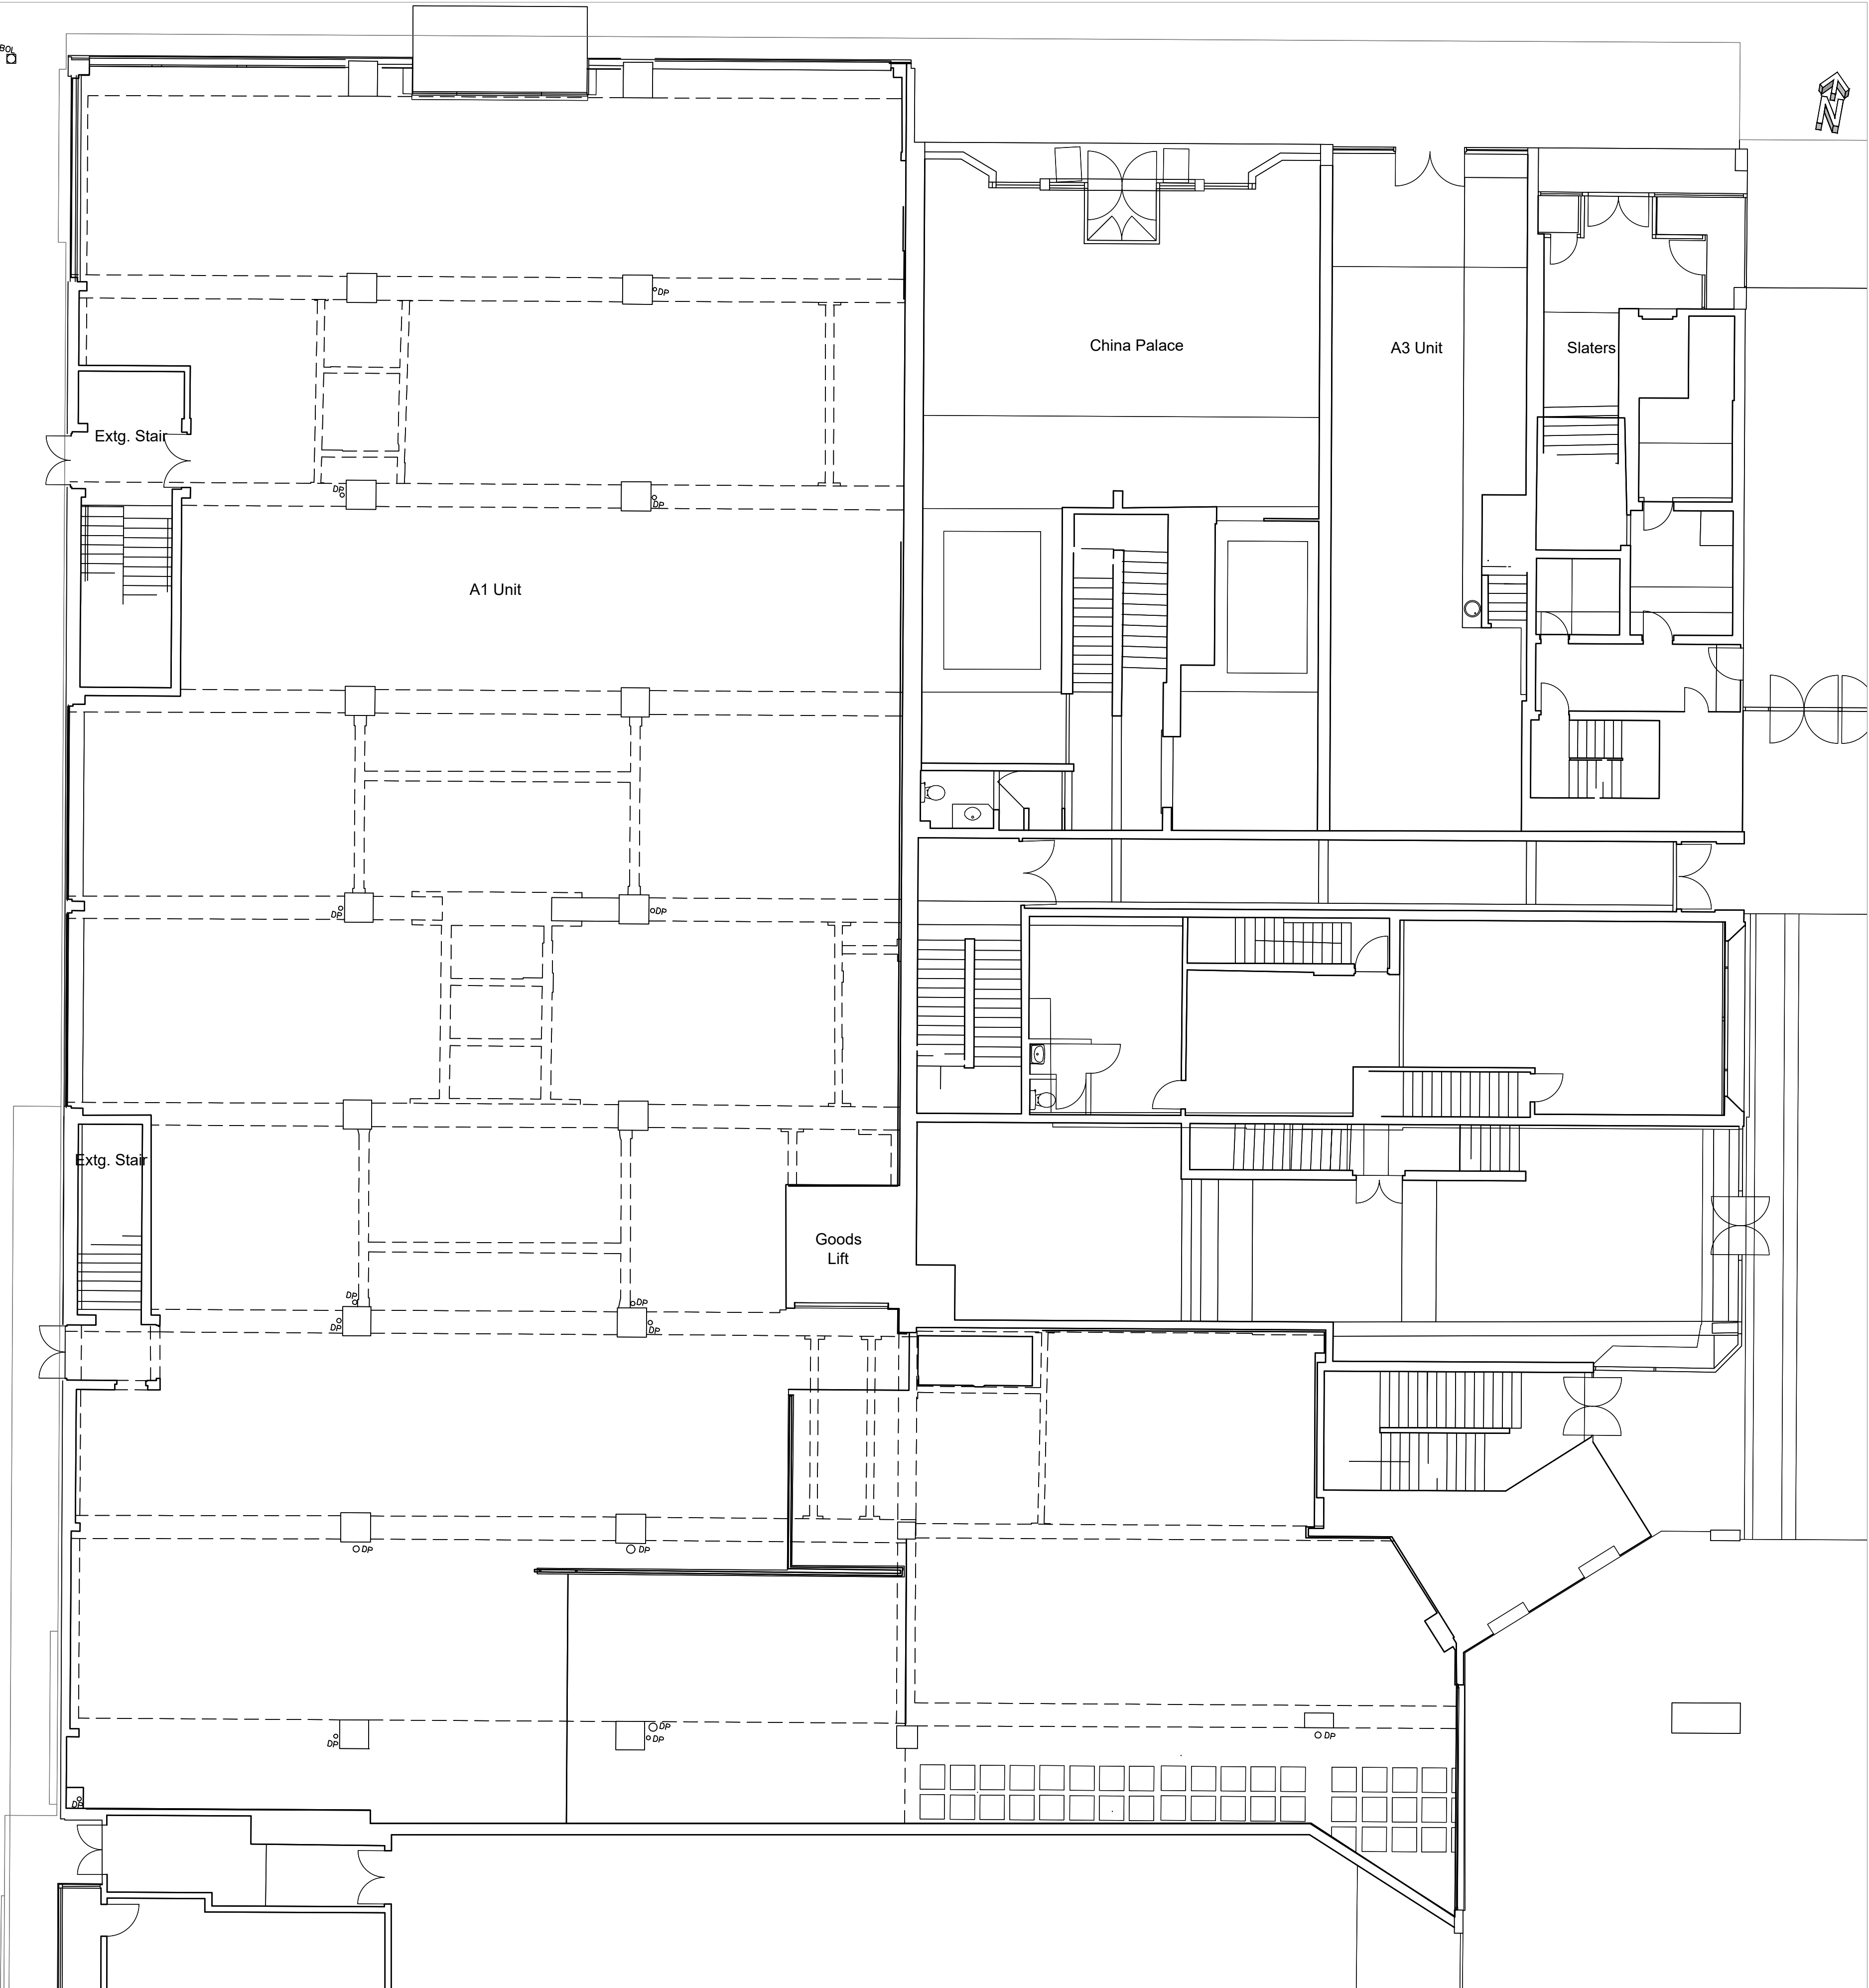

Ground Floor Plan
Scale 1:100

PLANNING

REV	DATE	NOTES	CHK
Client			

INCEPTION (READING) SARL

Project

BROAD STREET MALL
READING

Drawing Title

EXISTING
OXFORD ROAD CORNER
GROUND FLOOR PLAN

Drawn	Checked	Paper Size	Scale	Date
EH	PT	A1	1:100	APR 2018

Project No.	Drawing No.	Revision
15116	0391	P-00

**CORSTORPHINE
+WRIGHT
ARCHITECTS**

Warwick
London
Birmingham
Manchester
Newcastle