




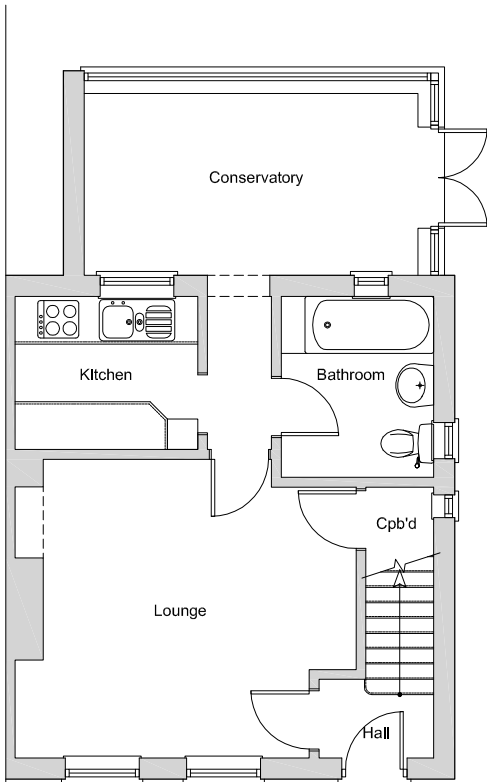

Ground Floor Plan

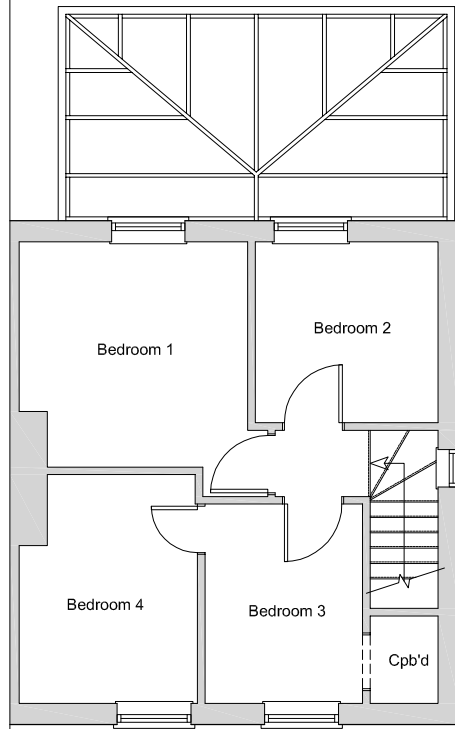

First Floor Plan

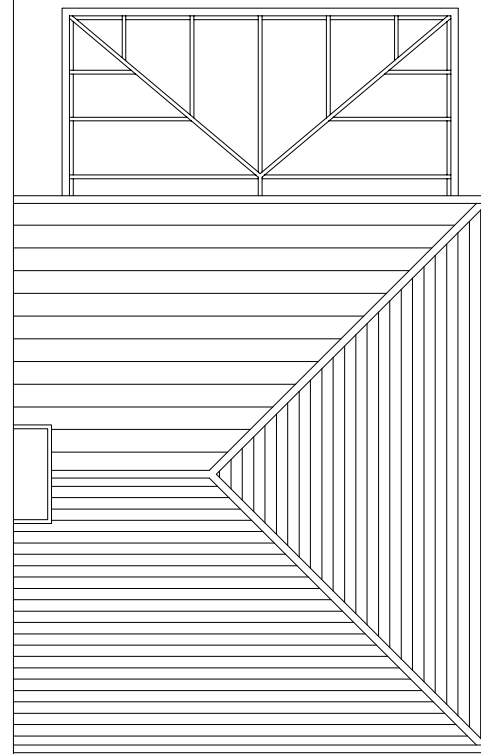

Roof Plan

Scale: 1:100

102 Pitcroft Avenue
Reading
Berkshire RG6 1NN
project :

Existing Floor Plans
& Elevations
title :

Mr. P. Rowe
client :

Lee Norris Design
27 Eden Way, Winnersh
Wokingham, Berkshire RG41 5PQ
Tel: 01189 787226
Mob: 07795 058193
E-mail: lee@leenorrisdesign.co.uk
Web: www.leenorrisdesign.co.uk

Planning and building regulations drawings
for residential extensions, new build,
renovation and conversion projects.

ref :	LN
date :	May 18
scale :	1:100@A3
project :	18-284
dwg no. / rev :	001