



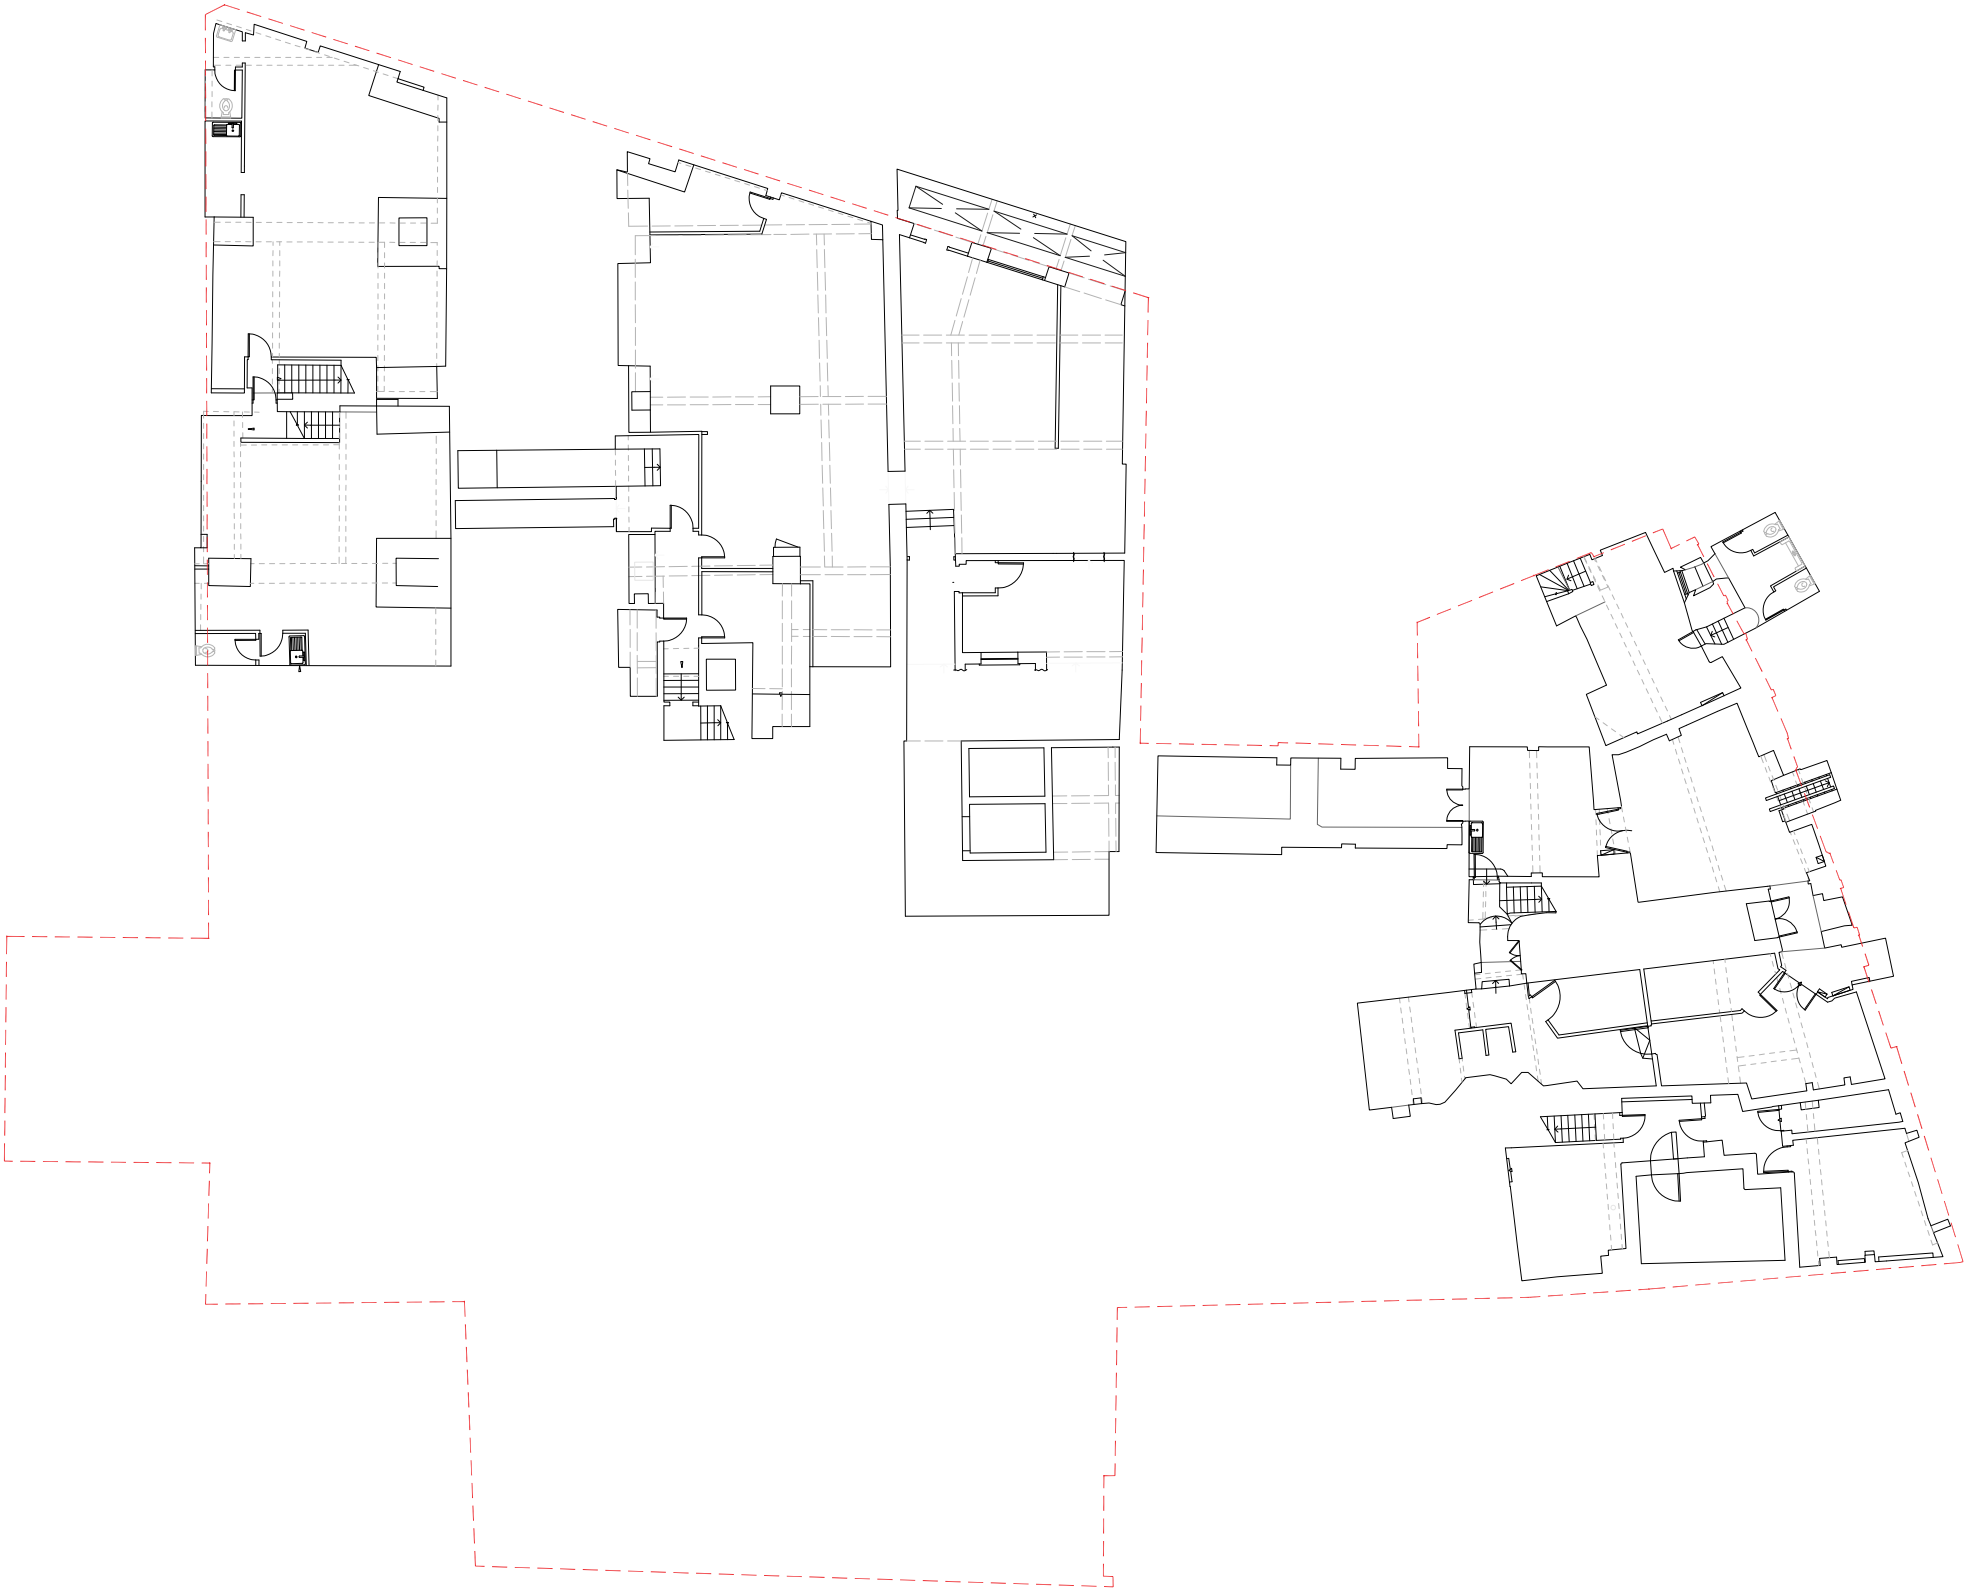


NOTES:
ALL RIGHTS DESCRIBED IN CHAPTER IV OF THE COPYRIGHT AND PATENTS ACT 1988 HAVE BEEN GENERALLY ASSERTED
DRAWINGS BASED ON INFORMATION PREPARED BY GEOsurveys Ltd. TEL: 07840 838366.
DRAWINGS ARE NOT FOR CONSTRUCTION UNLESS OTHERWISE STATED.
REPORT ANY DRAWING INCONSISTENCIES TO THE ARCHITECT
DO NOT SCALE - ALL DIMENSIONS TO BE CHECKED ON SITE

 

REVISIONS:

RODIĆ DAVIDSON ARCHITECTS® is the trading name of bdAr ltd

 

Client Sonic Star Properties Limited		Project Bristol and West Arcade, 173-175 Friar Street, Reading, RG1
Scale 1:125 @ A1 / 1:250 @ A3	Drawn by ER	Drawing Title Existing Basement Floor Plan
Project No. RD_0899	Date FEBRUARY 2018	Checked by ID
		Drawing No. EX.101
		Rev

RODIĆ DAVIDSON ARCHITECTS


1 Pied Bull Yard
London WC1A 2AE
t: +44 (0)207 043 3551
f: +44 (0)207 043 3552

www.rodicdavidson.co.uk




NOTES:

ALL RIGHTS DESCRIBED IN CHAPTER IV OF THE COPYRIGHT AND PATENTS ACT 1988 HAVE BEEN GENERALLY ASSERTED
DRAWINGS BASED ON INFORMATION PREPARED BY GEOsurveys Ltd. TEL: 07840 838366.
DRAWINGS ARE NOT FOR CONSTRUCTION UNLESS OTHERWISE STATED.
REPORT ANY DRAWING INCONSISTENCIES TO THE ARCHITECT
DO NOT SCALE - ALL DIMENSIONS TO BE CHECKED ON SITE

 

REVISIONS:

RODIĆ DAVIDSON ARCHITECTS® is the trading name of bdAr ltd

 

Client
Sonic Star Properties Limited

Scale
1:125 @ A1 / 1:250 @ A3

Date
FEBRUARY 2018

Project
Bristol and West Arcade, 173-175 Friar Street,
Reading, RG1

Drawn by
ER
Existing Ground Floor Plan


Checked by
ID
Drawing No.
EX.102

Rev


RODIĆ DAVIDSON ARCHITECTS

1 Pied Bull Yard
London WC1A 2AE
t: +44 (0)207 043 3551
f: +44 (0)207 043 3552

www.rodicdavidson.co.uk

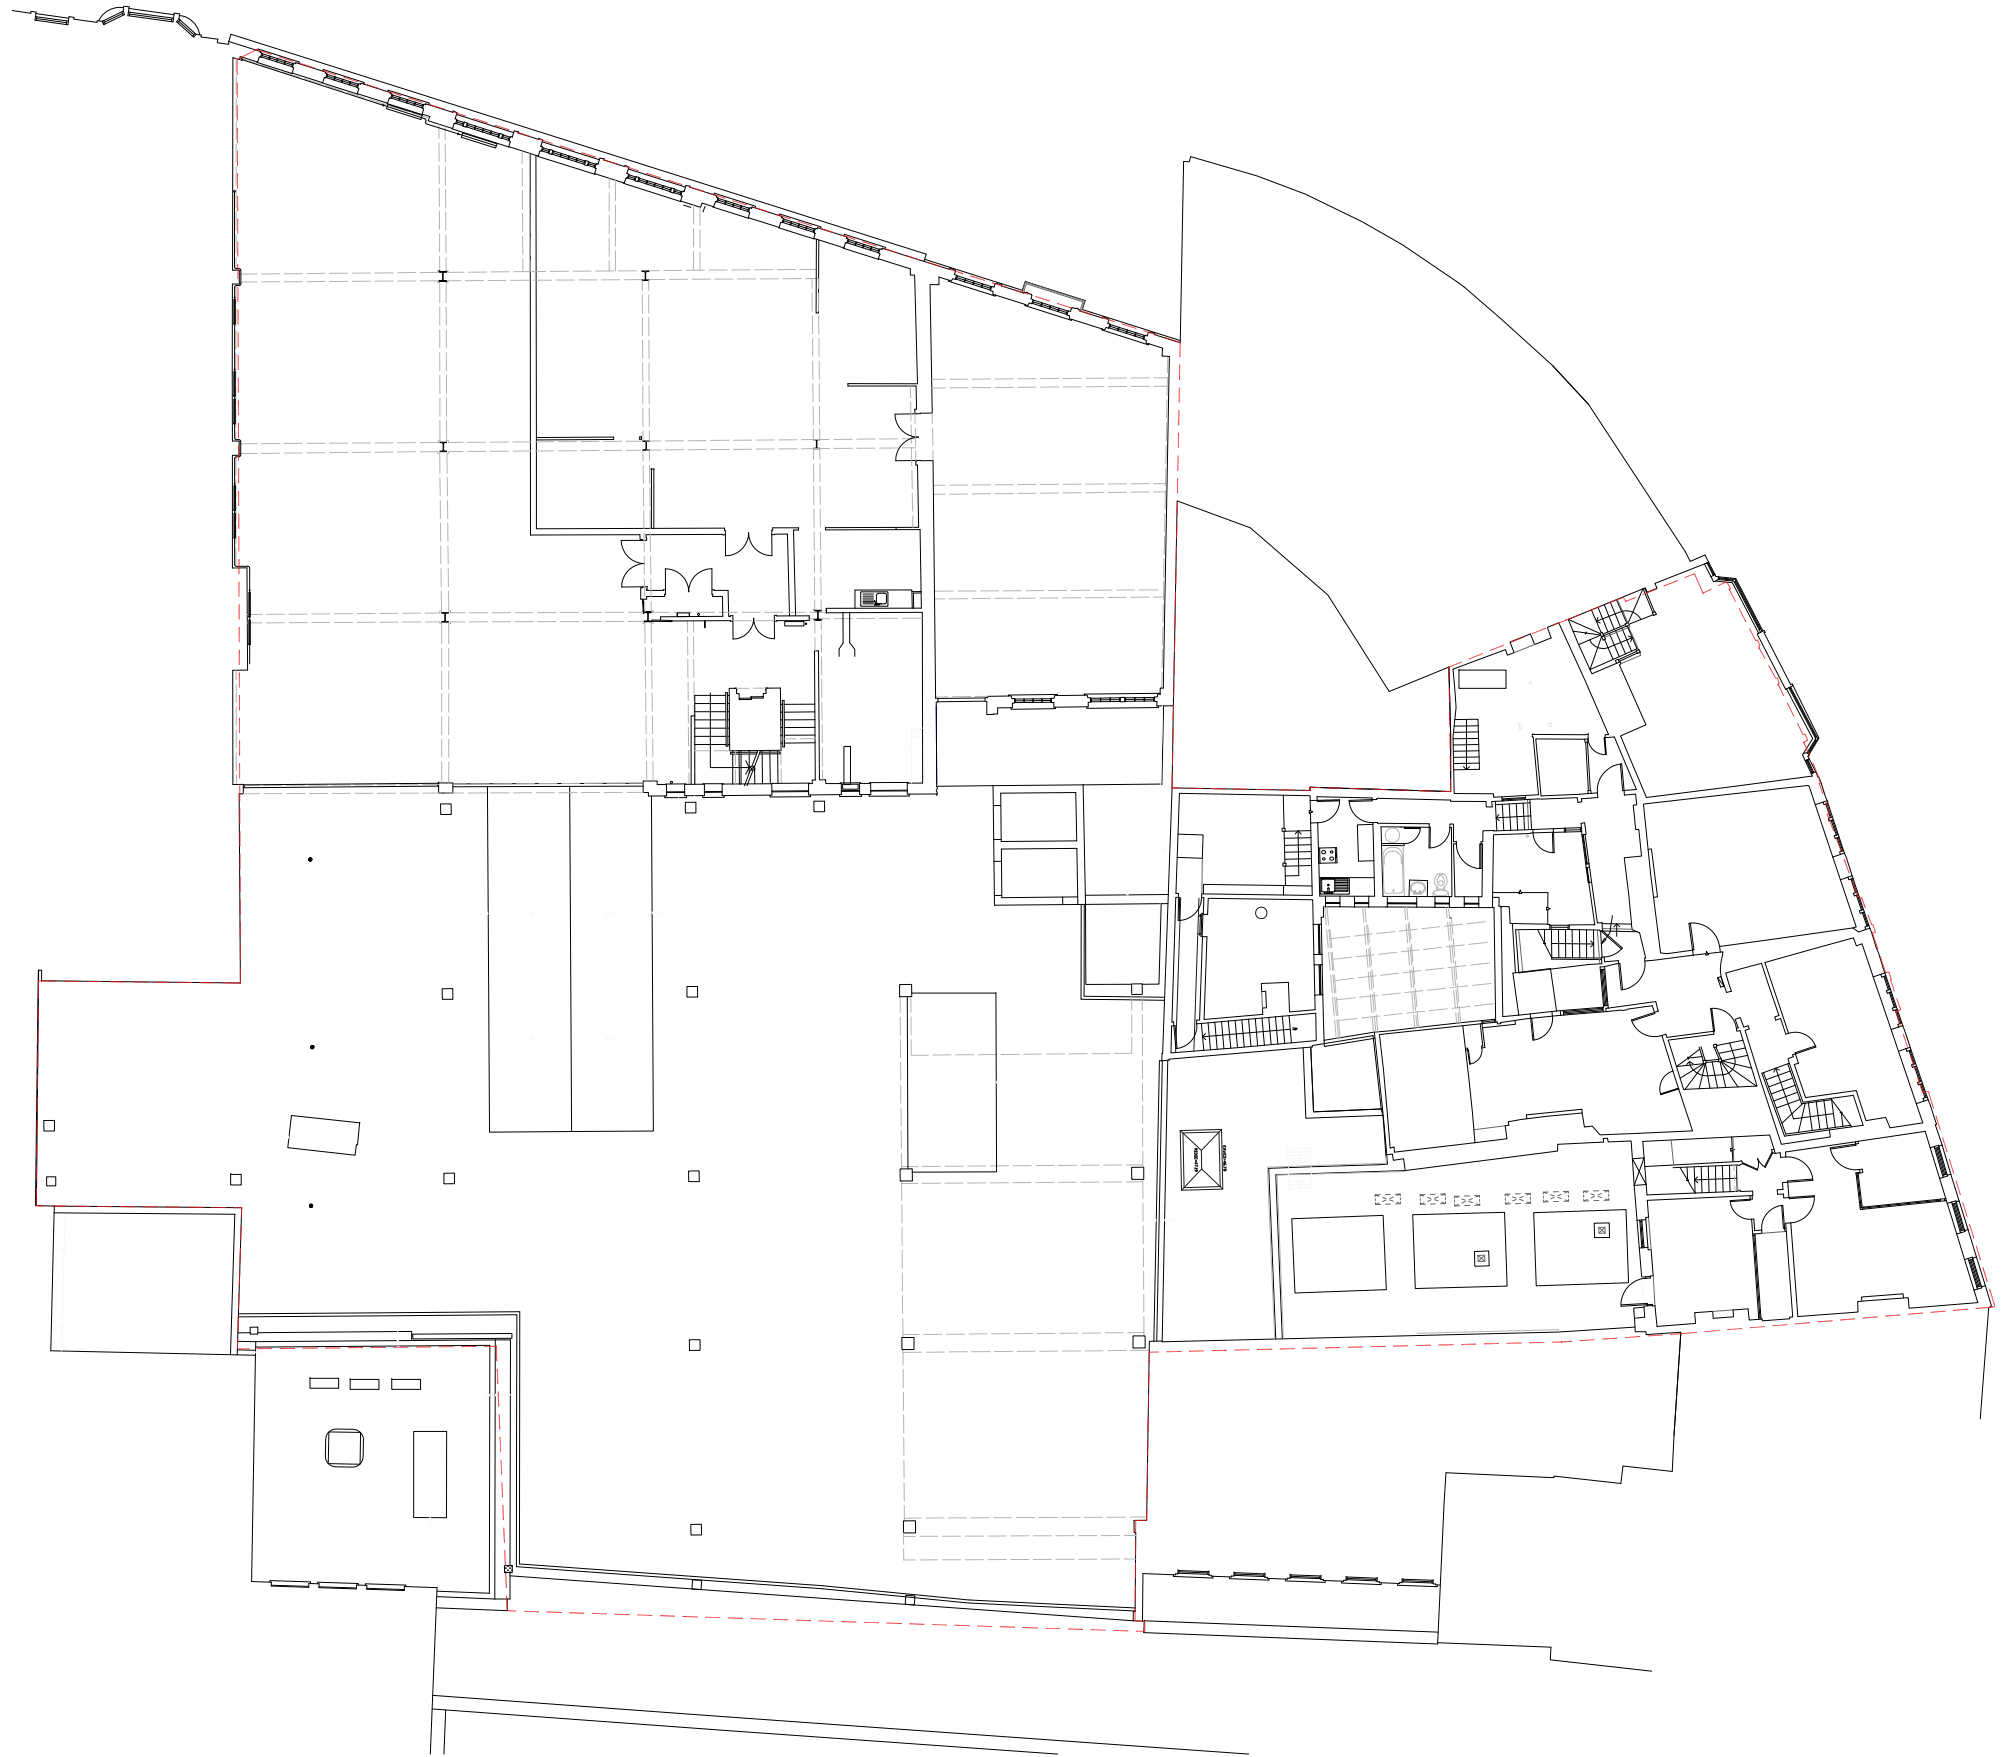


NOTES:
ALL RIGHTS DESCRIBED IN CHAPTER IV OF THE COPYRIGHT AND PATENTS ACT 1988 HAVE BEEN GENERALLY ASSERTED
DRAWINGS BASED ON INFORMATION PREPARED BY GEOsurveys Ltd. TEL: 07840 838366.
DRAWINGS ARE NOT FOR CONSTRUCTION UNLESS OTHERWISE STATED.
REPORT ANY DRAWING INCONSISTENCIES TO THE ARCHITECT
DO NOT SCALE - ALL DIMENSIONS TO BE CHECKED ON SITE

 

REVISIONS:

RODIĆ DAVIDSON ARCHITECTS® is the trading name of bdAr ltd

 

Client
Sonic Star Properties Limited

Scale
1:125 @ A1 / 1:250 @ A3

Date
FEBRUARY 2018

Project
Bristol and West Arcade, 173-175 Friar Street,
Reading, RG1

Drawn by
ER
Existing First Floor Plan

Checked by
ID
Drawing No.
EX,103

Rev


RODIĆ DAVIDSON ARCHITECTS

1 Pied Bull Yard
London WC1A 2AE
t: +44 (0)207 043 3551
f: +44 (0)207 043 3552

www.rodicdavidson.co.uk




NOTES:
ALL RIGHTS DESCRIBED IN CHAPTER IV OF THE COPYRIGHT AND PATENTS ACT 1988 HAVE BEEN GENERALLY ASSERTED
DRAWINGS BASED ON INFORMATION PREPARED BY GEOsurveys Ltd. TEL: 07840 838366.
DRAWINGS ARE NOT FOR CONSTRUCTION UNLESS OTHERWISE STATED.
REPORT ANY DRAWING INCONSISTENCIES TO THE ARCHITECT
DO NOT SCALE - ALL DIMENSIONS TO BE CHECKED ON SITE

 

REVISIONS:

RODIĆ DAVIDSON ARCHITECTS® is the trading name of bdAr ltd

 


Client Sonic Star Properties Limited	Project Bristol and West Arcade, 173-175 Friar Street, Reading, RG1
Scale 1:125 @ A1 / 1:250 @ A3	Drawn by ER
Date FEBRUARY 2018	Checked by ID
Project No. RD_0899	Drawing No. EX.104
	Rev


RODIĆ DAVIDSON ARCHITECTS

1 Pied Bull Yard
London WC1A 2AE
t: +44 (0)207 043 3551
f: +44 (0)207 043 3552

www.rodicdavidson.co.uk

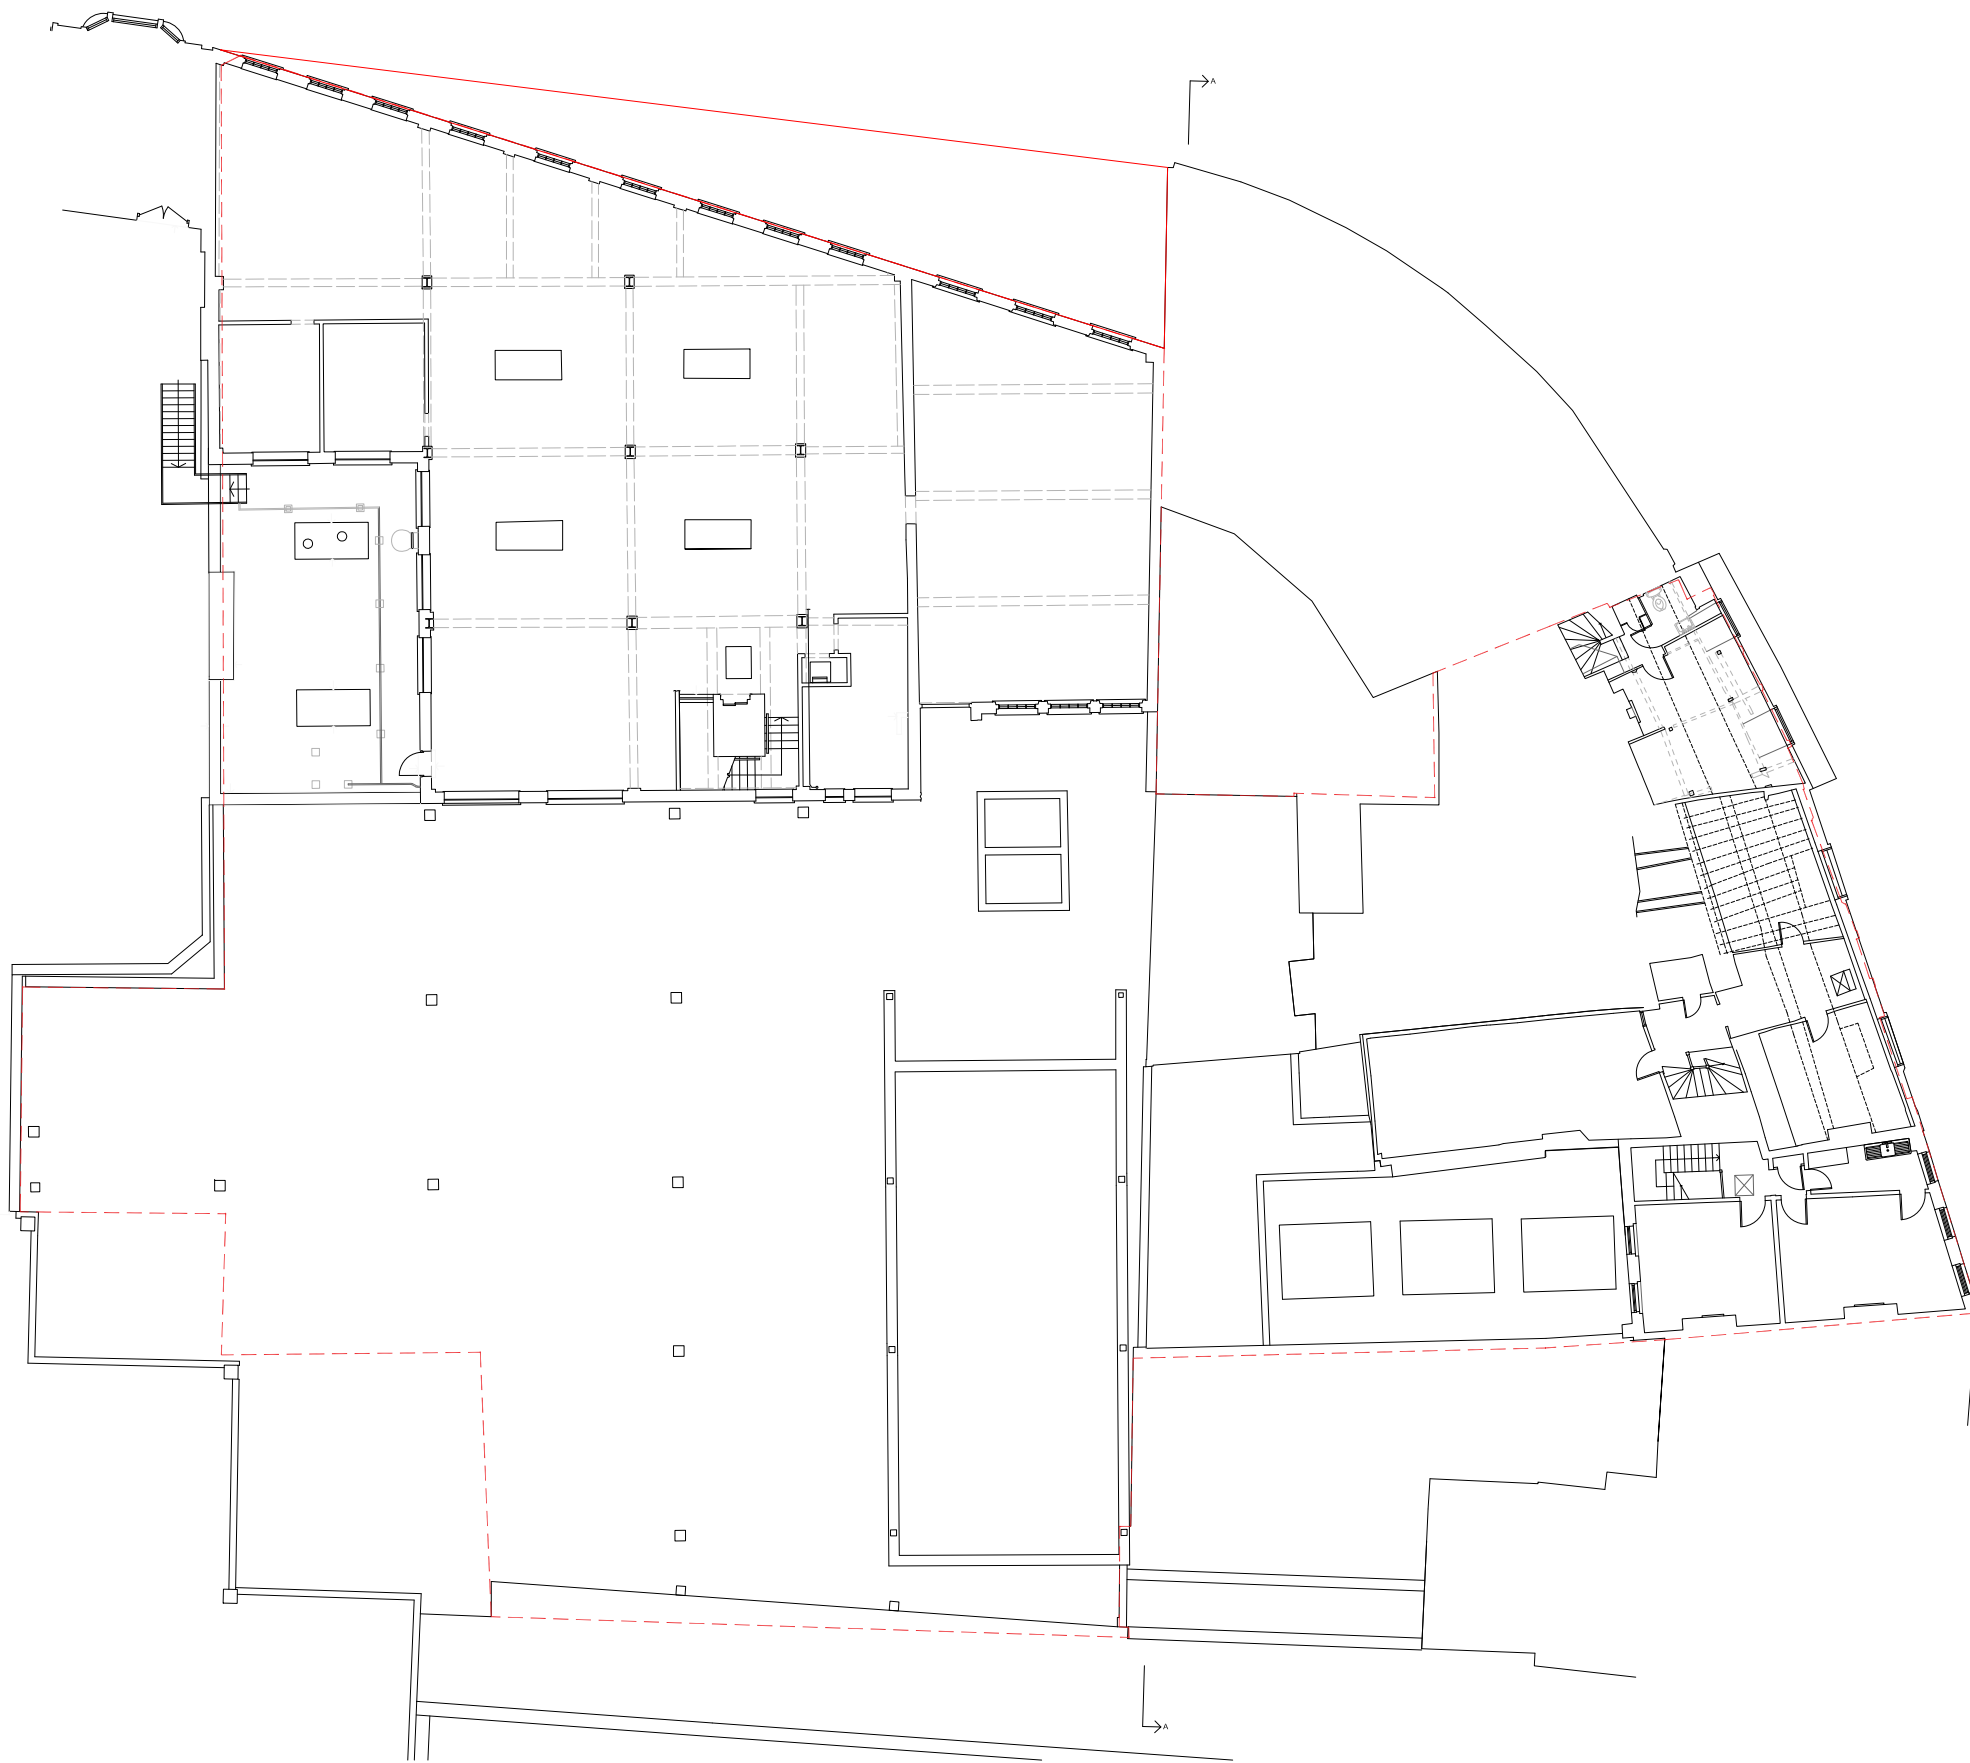


NOTES:
ALL RIGHTS DESCRIBED IN CHAPTER IV OF THE COPYRIGHT AND PATENTS ACT 1988 HAVE BEEN GENERALLY ASSERTED
DRAWINGS BASED ON INFORMATION PREPARED BY GEOsurveys Ltd. TEL: 07840 838366.
DRAWINGS ARE NOT FOR CONSTRUCTION UNLESS OTHERWISE STATED.
REPORT ANY DRAWING INCONSISTENCIES TO THE ARCHITECT
DO NOT SCALE - ALL DIMENSIONS TO BE CHECKED ON SITE

 


REVISIONS:


RODIĆ DAVIDSON ARCHITECTS® is the trading name of bdAr ltd

 

Client Sonic Star Properties Limited	Project Bristol and West Arcade, 173-175 Friar Street, Reading, RG1	RODIĆ DAVIDSON ARCHITECTS	
Scale 1:125 @ A1 / 1:250 @ A3	Drawn by ER	Drawing Title Existing Third Floor Plan	1 Pied Bull Yard London WC1A 2AE t: +44 (0)207 043 3551 f: +44 (0)207 043 3552
Project No. RD_0899	Date FEBRUARY 2018	Checked by ID	Drawing No. EX.105
		Rev	www.rodicdavidson.co.uk

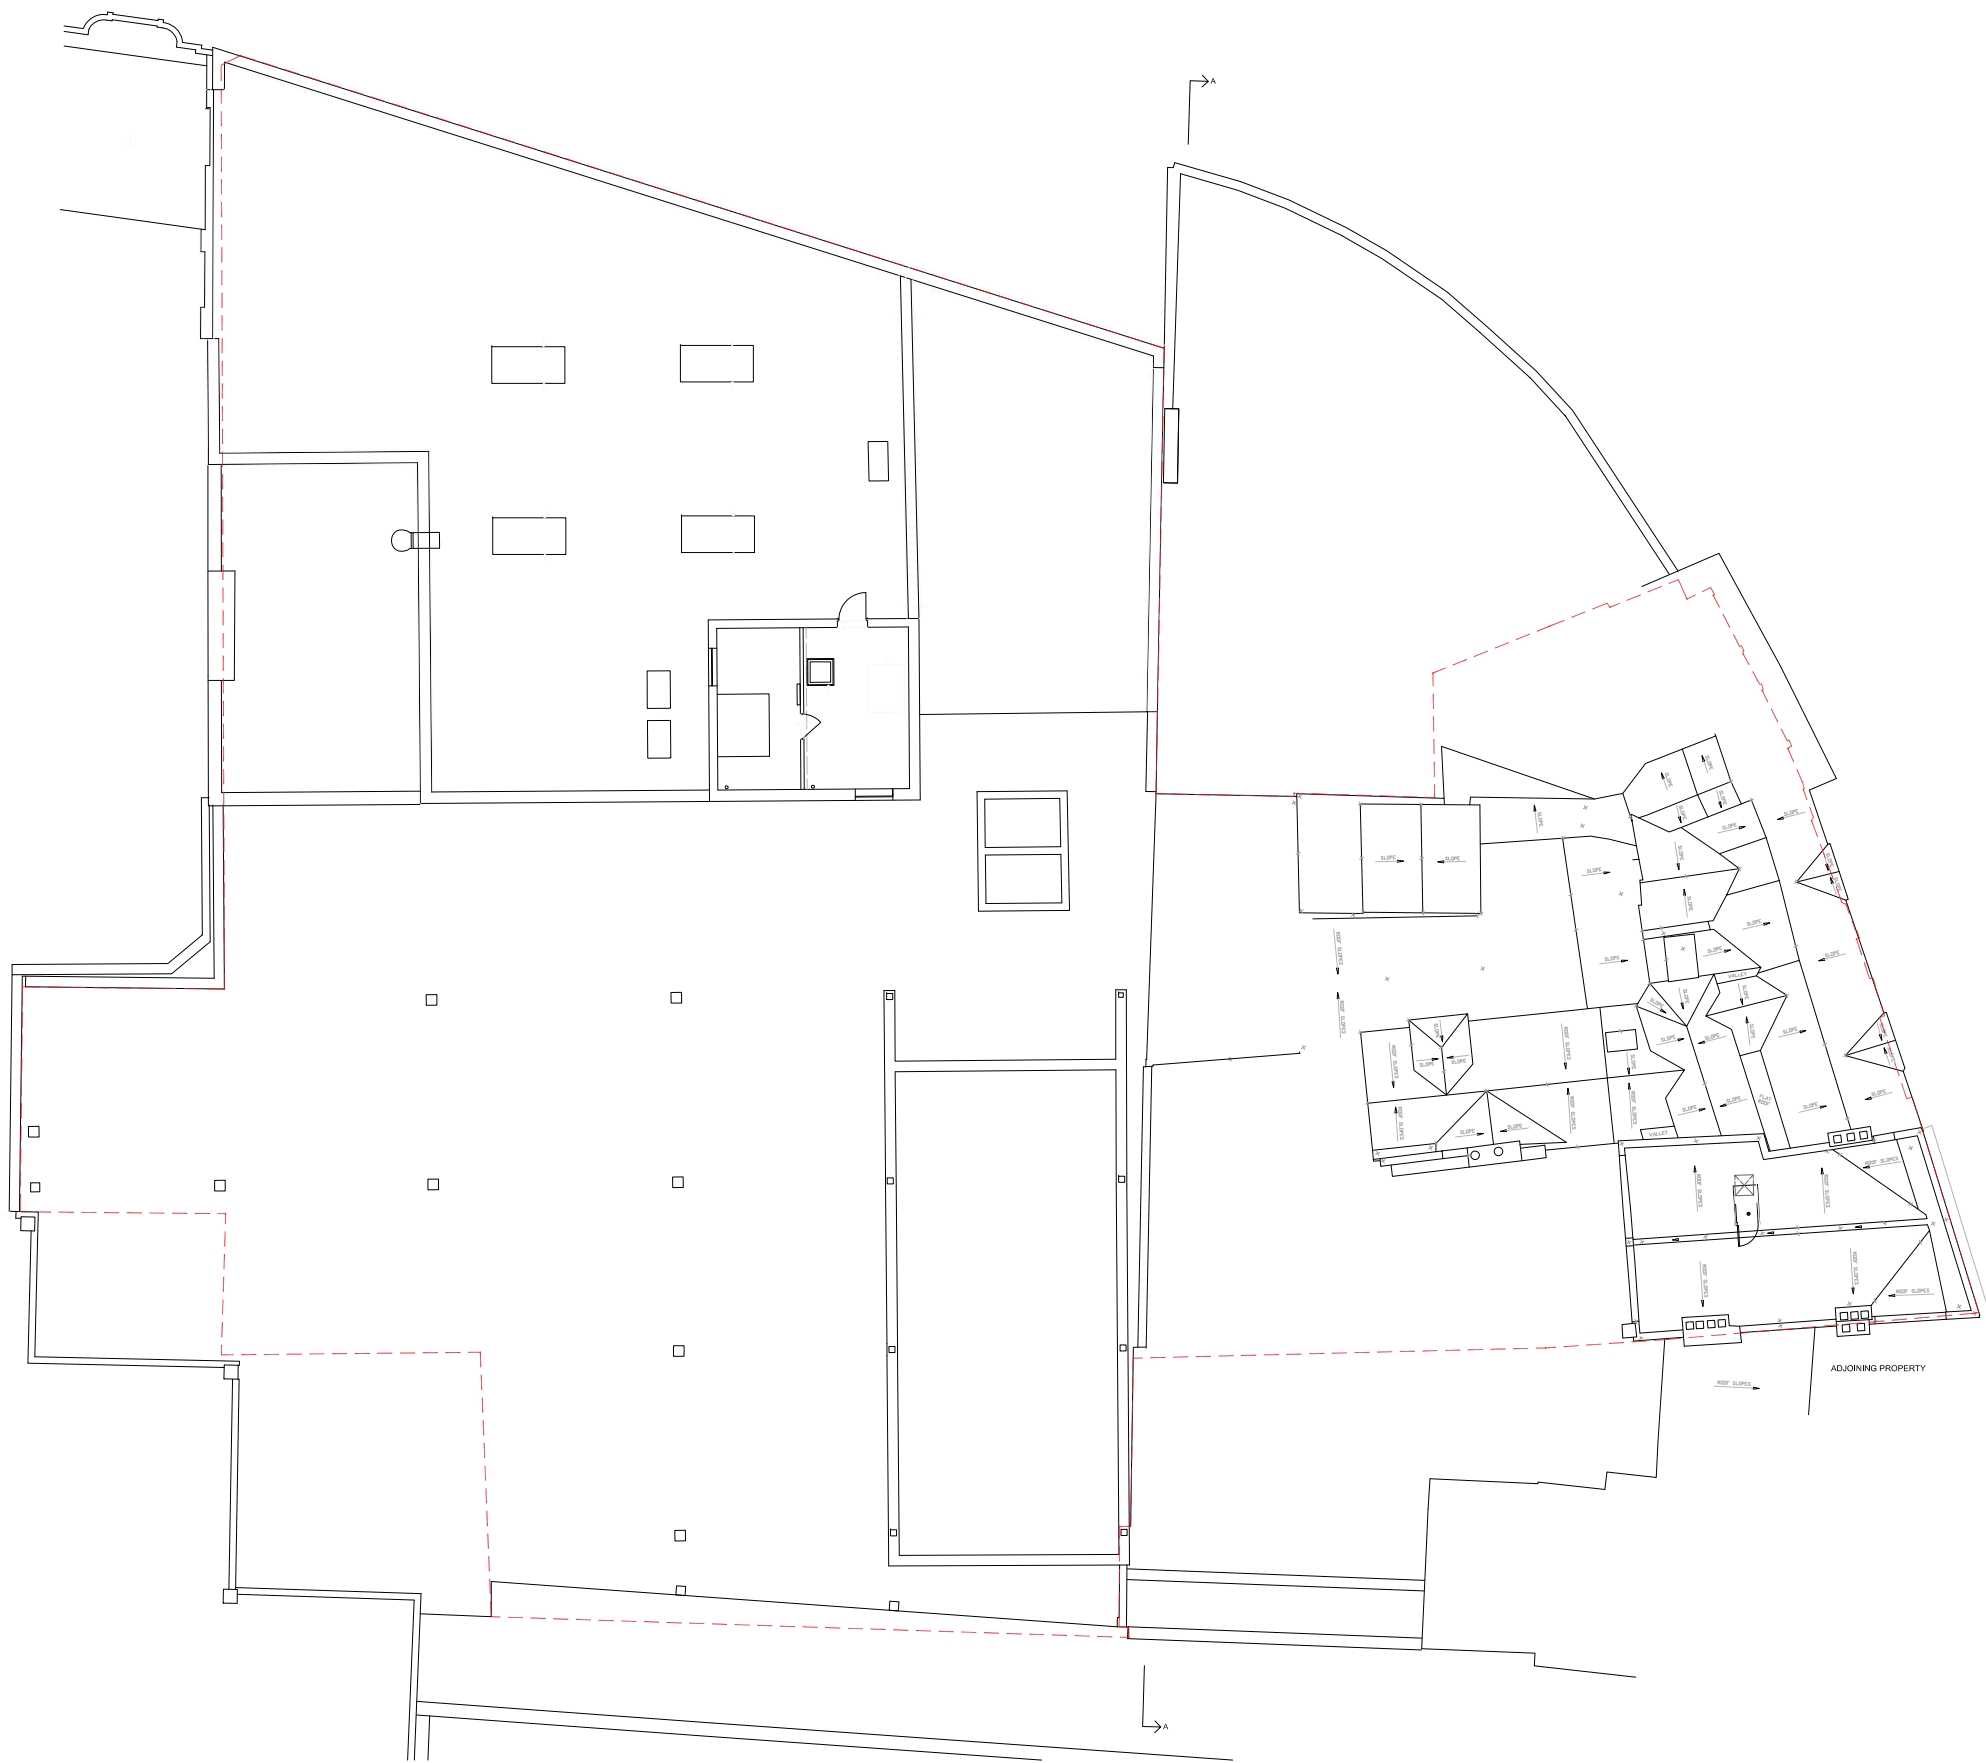


NOTES:
ALL RIGHTS DESCRIBED IN CHAPTER IV OF THE COPYRIGHT AND PATENTS ACT 1988 HAVE BEEN GENERALLY ASSERTED
DRAWINGS BASED ON INFORMATION PREPARED BY GEOsurveys Ltd. TEL: 07840 838366.
DRAWINGS ARE NOT FOR CONSTRUCTION UNLESS OTHERWISE STATED.
REPORT ANY DRAWING INCONSISTENCIES TO THE ARCHITECT
DO NOT SCALE - ALL DIMENSIONS TO BE CHECKED ON SITE

 

REVISIONS:

RODIĆ DAVIDSON ARCHITECTS® is the trading name of bdAr ltd

 

Client Sonic Star Properties Limited	Project Bristol and West Arcade, 173-175 Friar Street, Reading, RG1	RODIĆ DAVIDSON ARCHITECTS	
Scale 1:125 @ A1 / 1:250 @ A3	Drawn by ER	Drawing Title Existing Roof Plan	1 Pied Bull Yard London WC1A 2AE t: +44 (0)207 043 3551 f: +44 (0)207 043 3552
Project No. RD_0899	Date FEBRUARY 2018	Checked by ID	Drawing No. EX.106
		Rev	www.rodicdavidson.co.uk