





1 East Elevation
Frontage SCALE 1:100



2 West Elevation
Rear SCALE 1:100

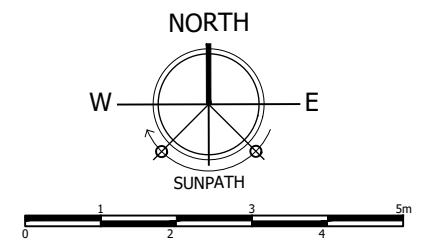

PLANNING

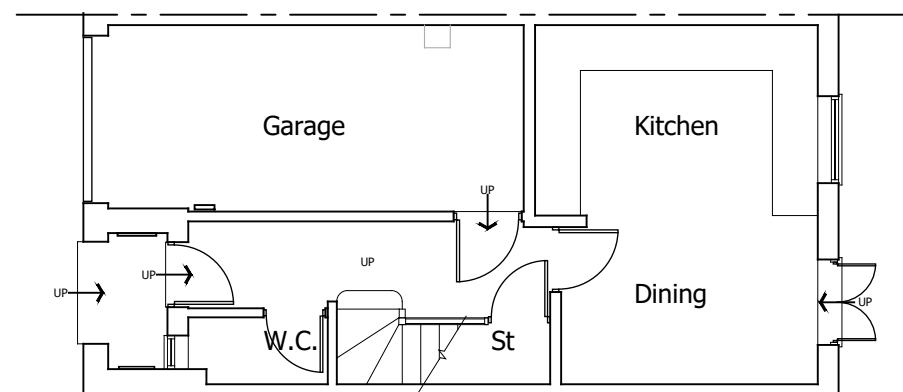

3 Ground Floor Plan
Existing SCALE 1:100

Project
36 Elliotts Way, Caversham
Reading RG4 8BF

Drawing Title
Existing Ground Floor Plan
& Elevations

Date 20.12.17	Scale As Noted@A3	Drawn by SJ
Project No 061	Drawing No 002	Revision -

This drawing has been prepared
without the benefit of a measured
building survey or topographic
information.