




Existing Location Plan
1 : 1250




Existing Block Plan
1 : 500

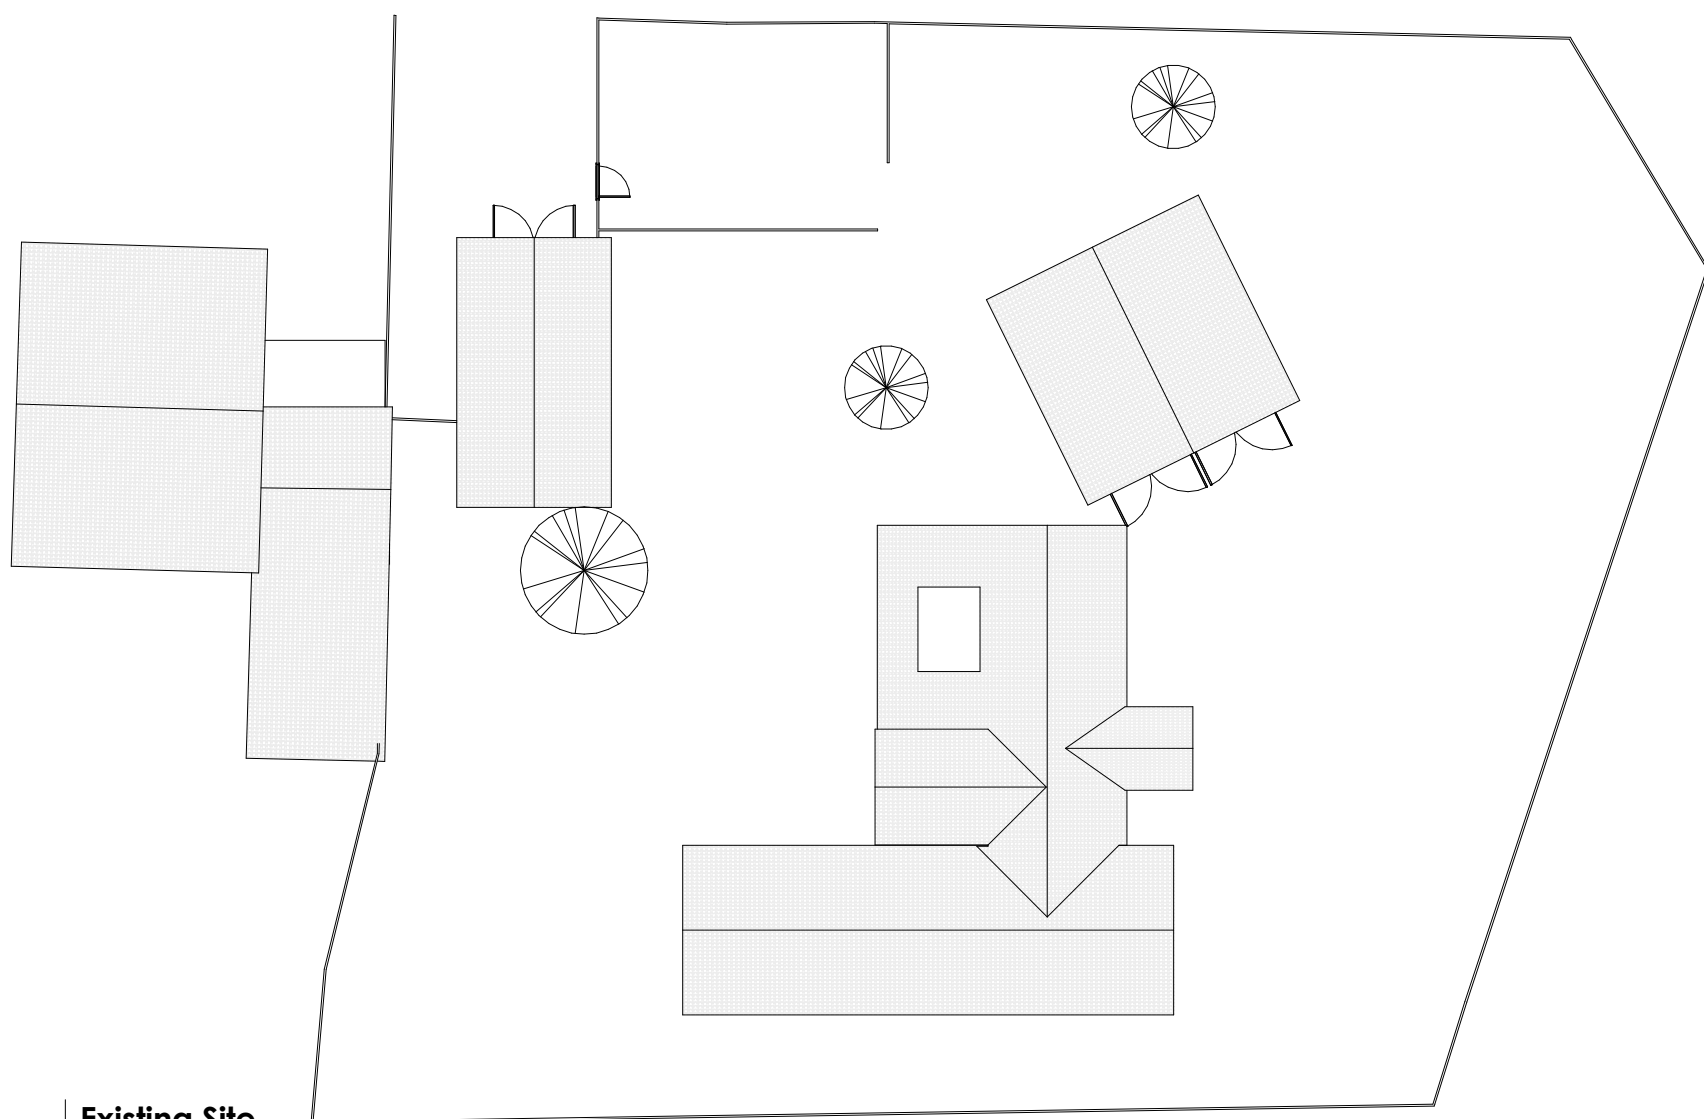

Existing Site
1 : 200




Existing East Elevation
1 : 100

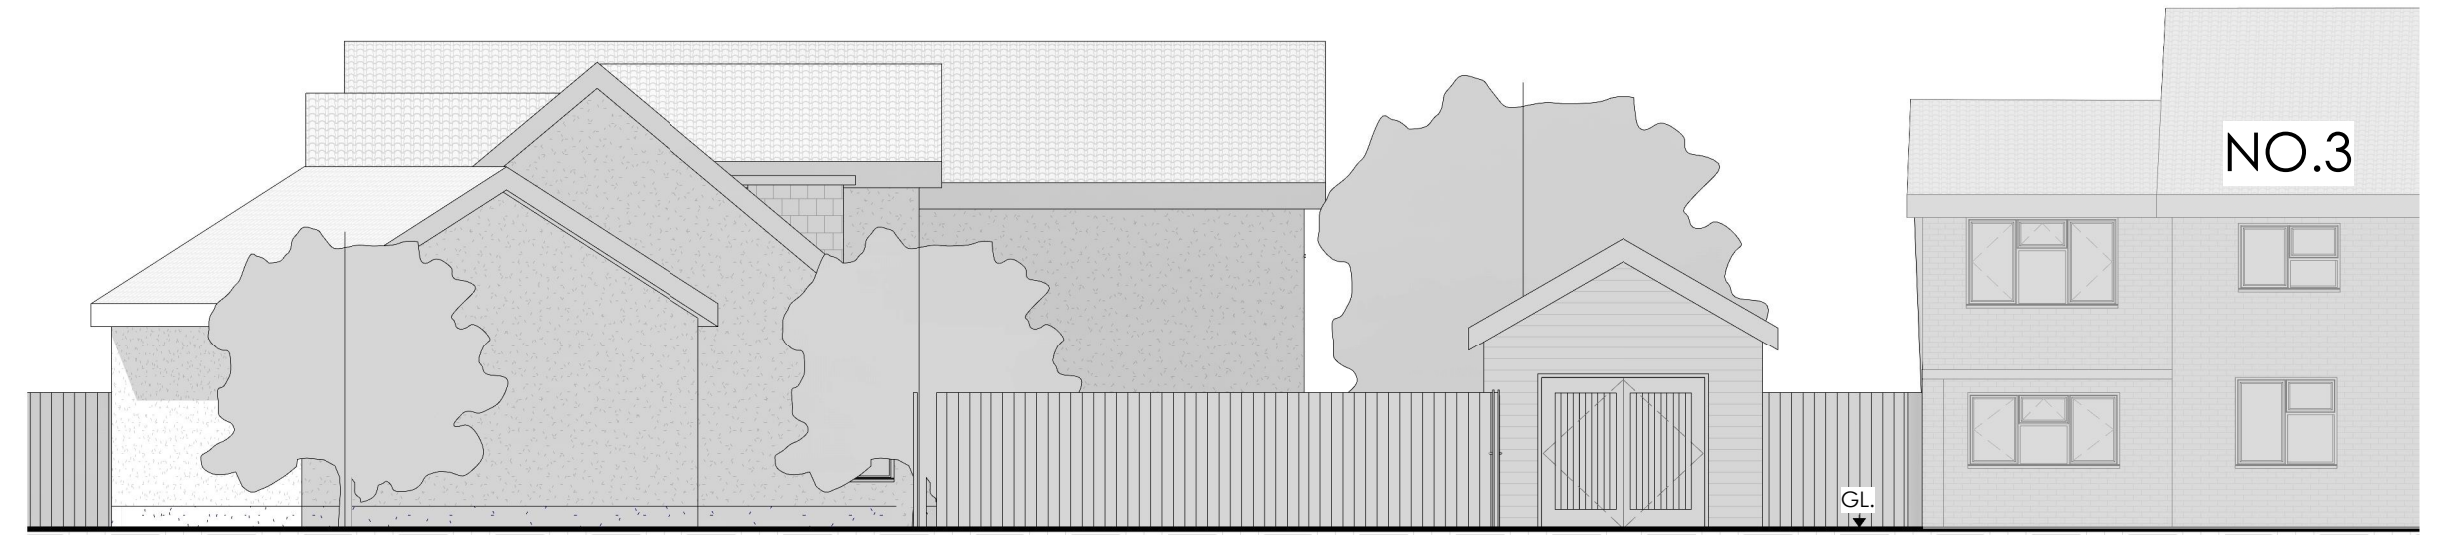


Existing Front Elevation
1 : 100



Existing West Elevation
1 : 100

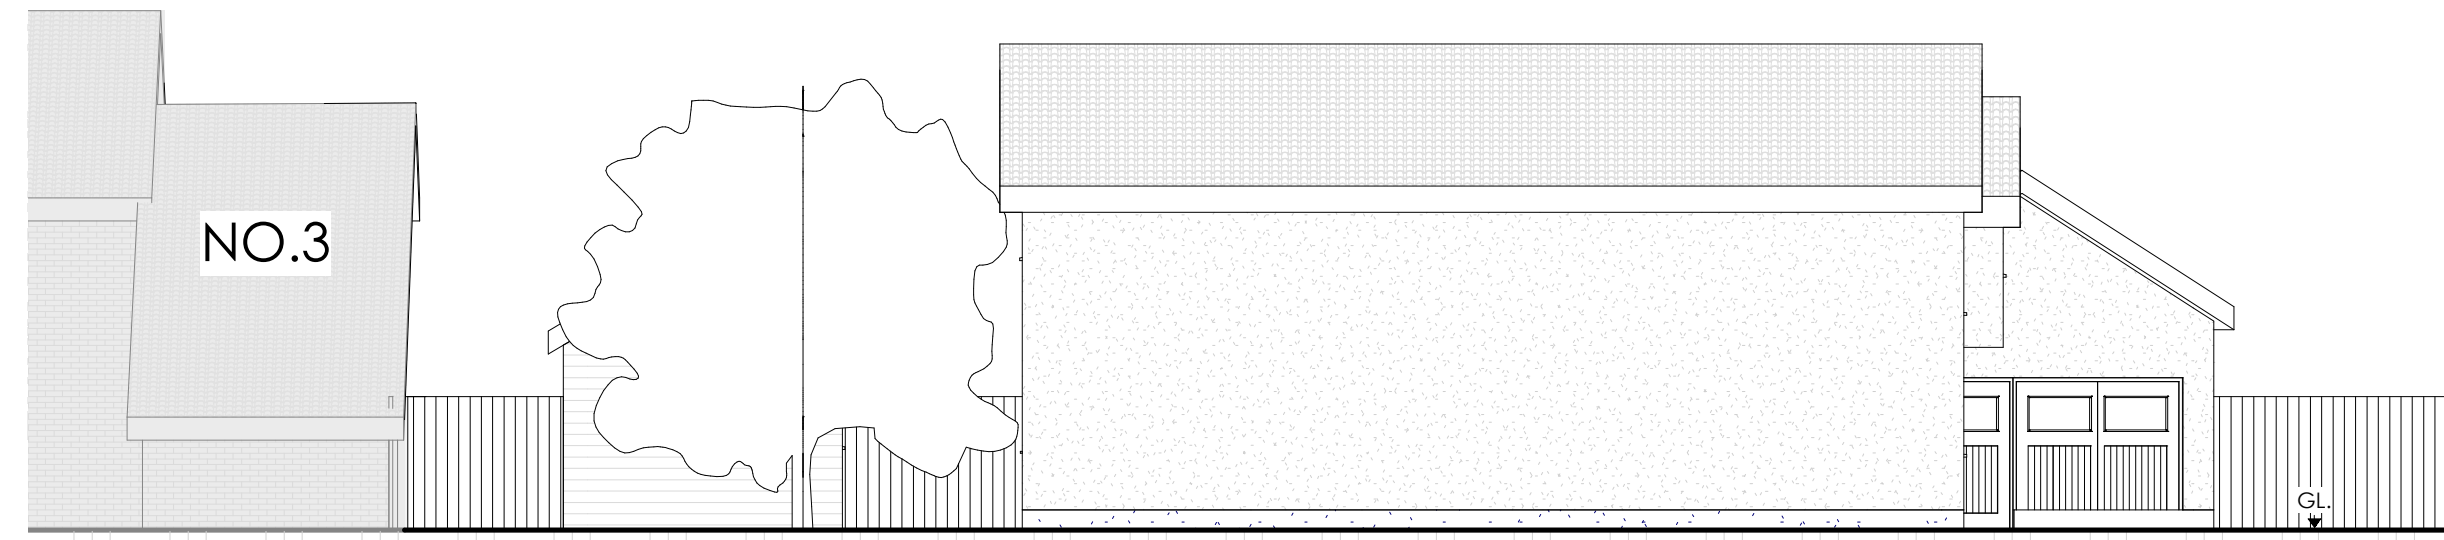

Existing Rear Elevation
1 : 100

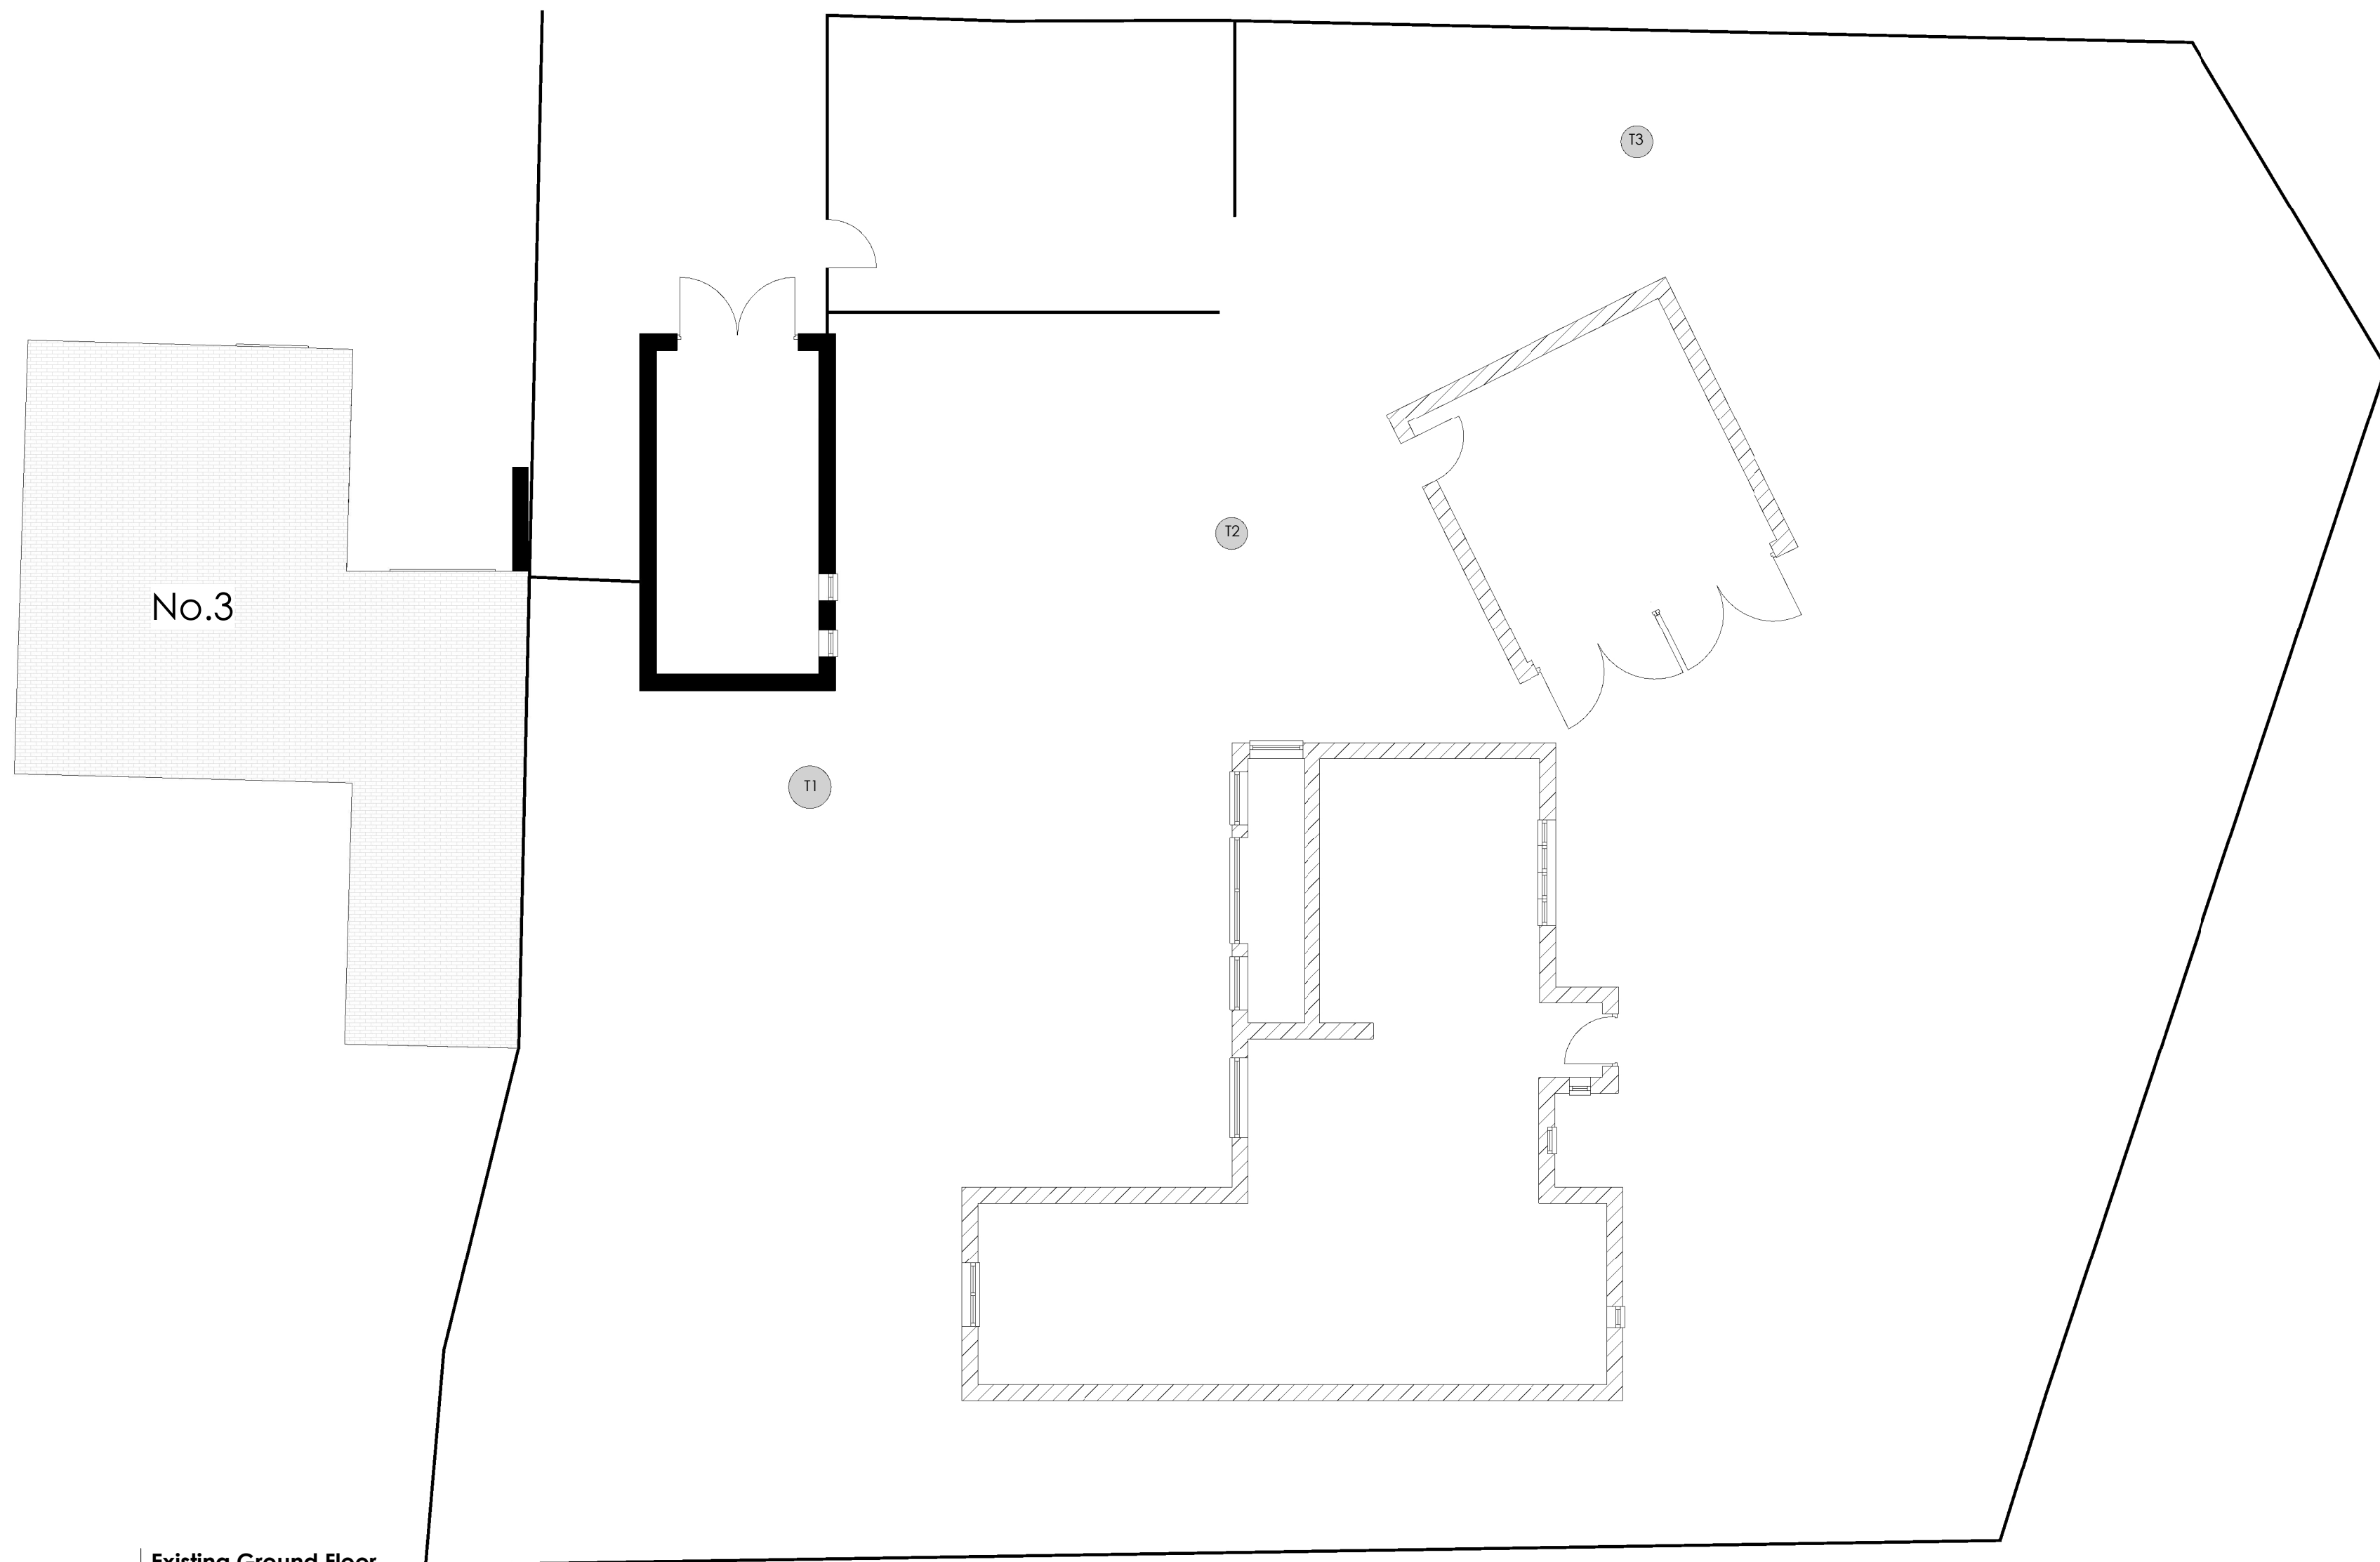

Existing Ground Floor
1 : 100

Zoe Lewis Architects Ltd

12A Castle Hill, Reading, RG1 7RD
www.zlal.co.uk / 07941 233 296
info@zlal.co.uk

PROJECT

232-69 Westwood Road

TITLE
Existing

CLIENT
Mr & Mrs O'Brien

DRAWN BY
E.B.N.

CHECKED BY
Z.E.L.

SCALE
As indicated

ISSUE DATE
30/01/2018

DRAWING NUMBER
232-A1-01

REV
01

© Zoe Lewis Architects LTD 2018