
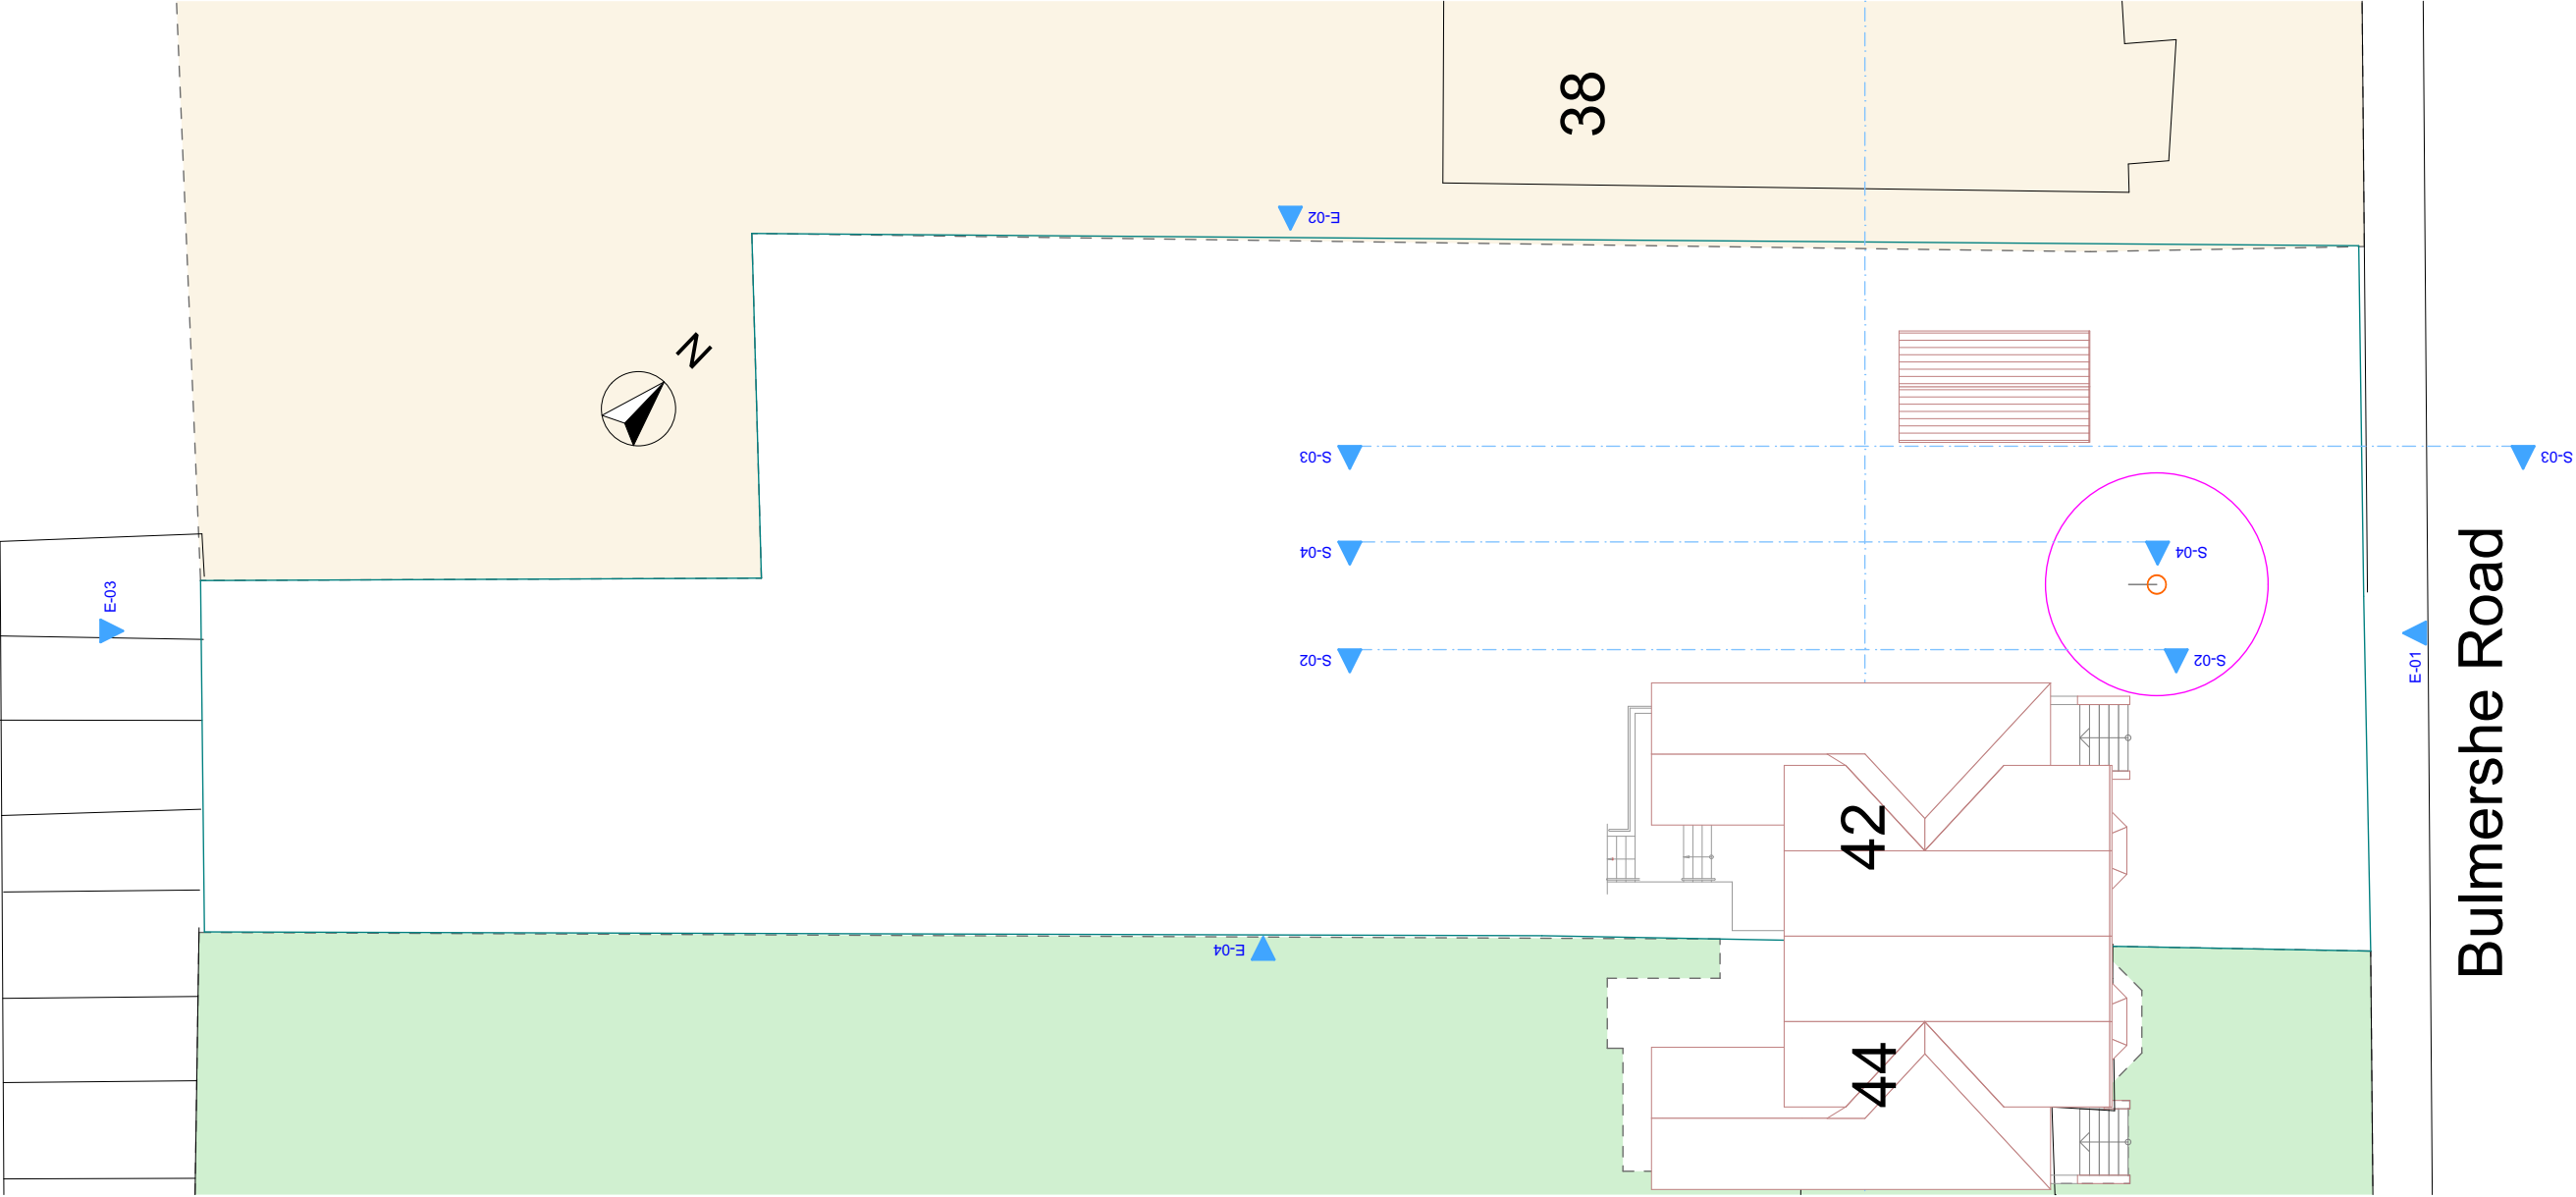


 

2

Existing Site Plan

1:200

THE
KEEN
PARTNERSHIP
The Courtyard
Edinburgh Road
Reading
RG30 2UA
Tel: 0118 9510855
Fax: 0118 951866
Email: chris@keenpartnership.co.uk



42 Bulmershe Road Reading RG1 5RJ

© This drawing remains the property of The Keen Partnership and shall not be copied without prior written consent.
All dimensions to be checked on site and any discrepancies to be reported before work commences.

Client: Mr & Mrs Dhillon		
Job Title: 40 Bulmershe rd 42 Bulmershe Road Reading RG1 5RJ		
Drawing Title: Existing Site Plan		
Status: #Project Status		
Date Issued: 09/07/2018	Drawn By: CP	Scale: 1:200@A3
Job No: 8769-18	Drg No: PL-14	Rev: