




READING BOROUGH COUNCIL
18 SEP 2018
PLANNING

181623

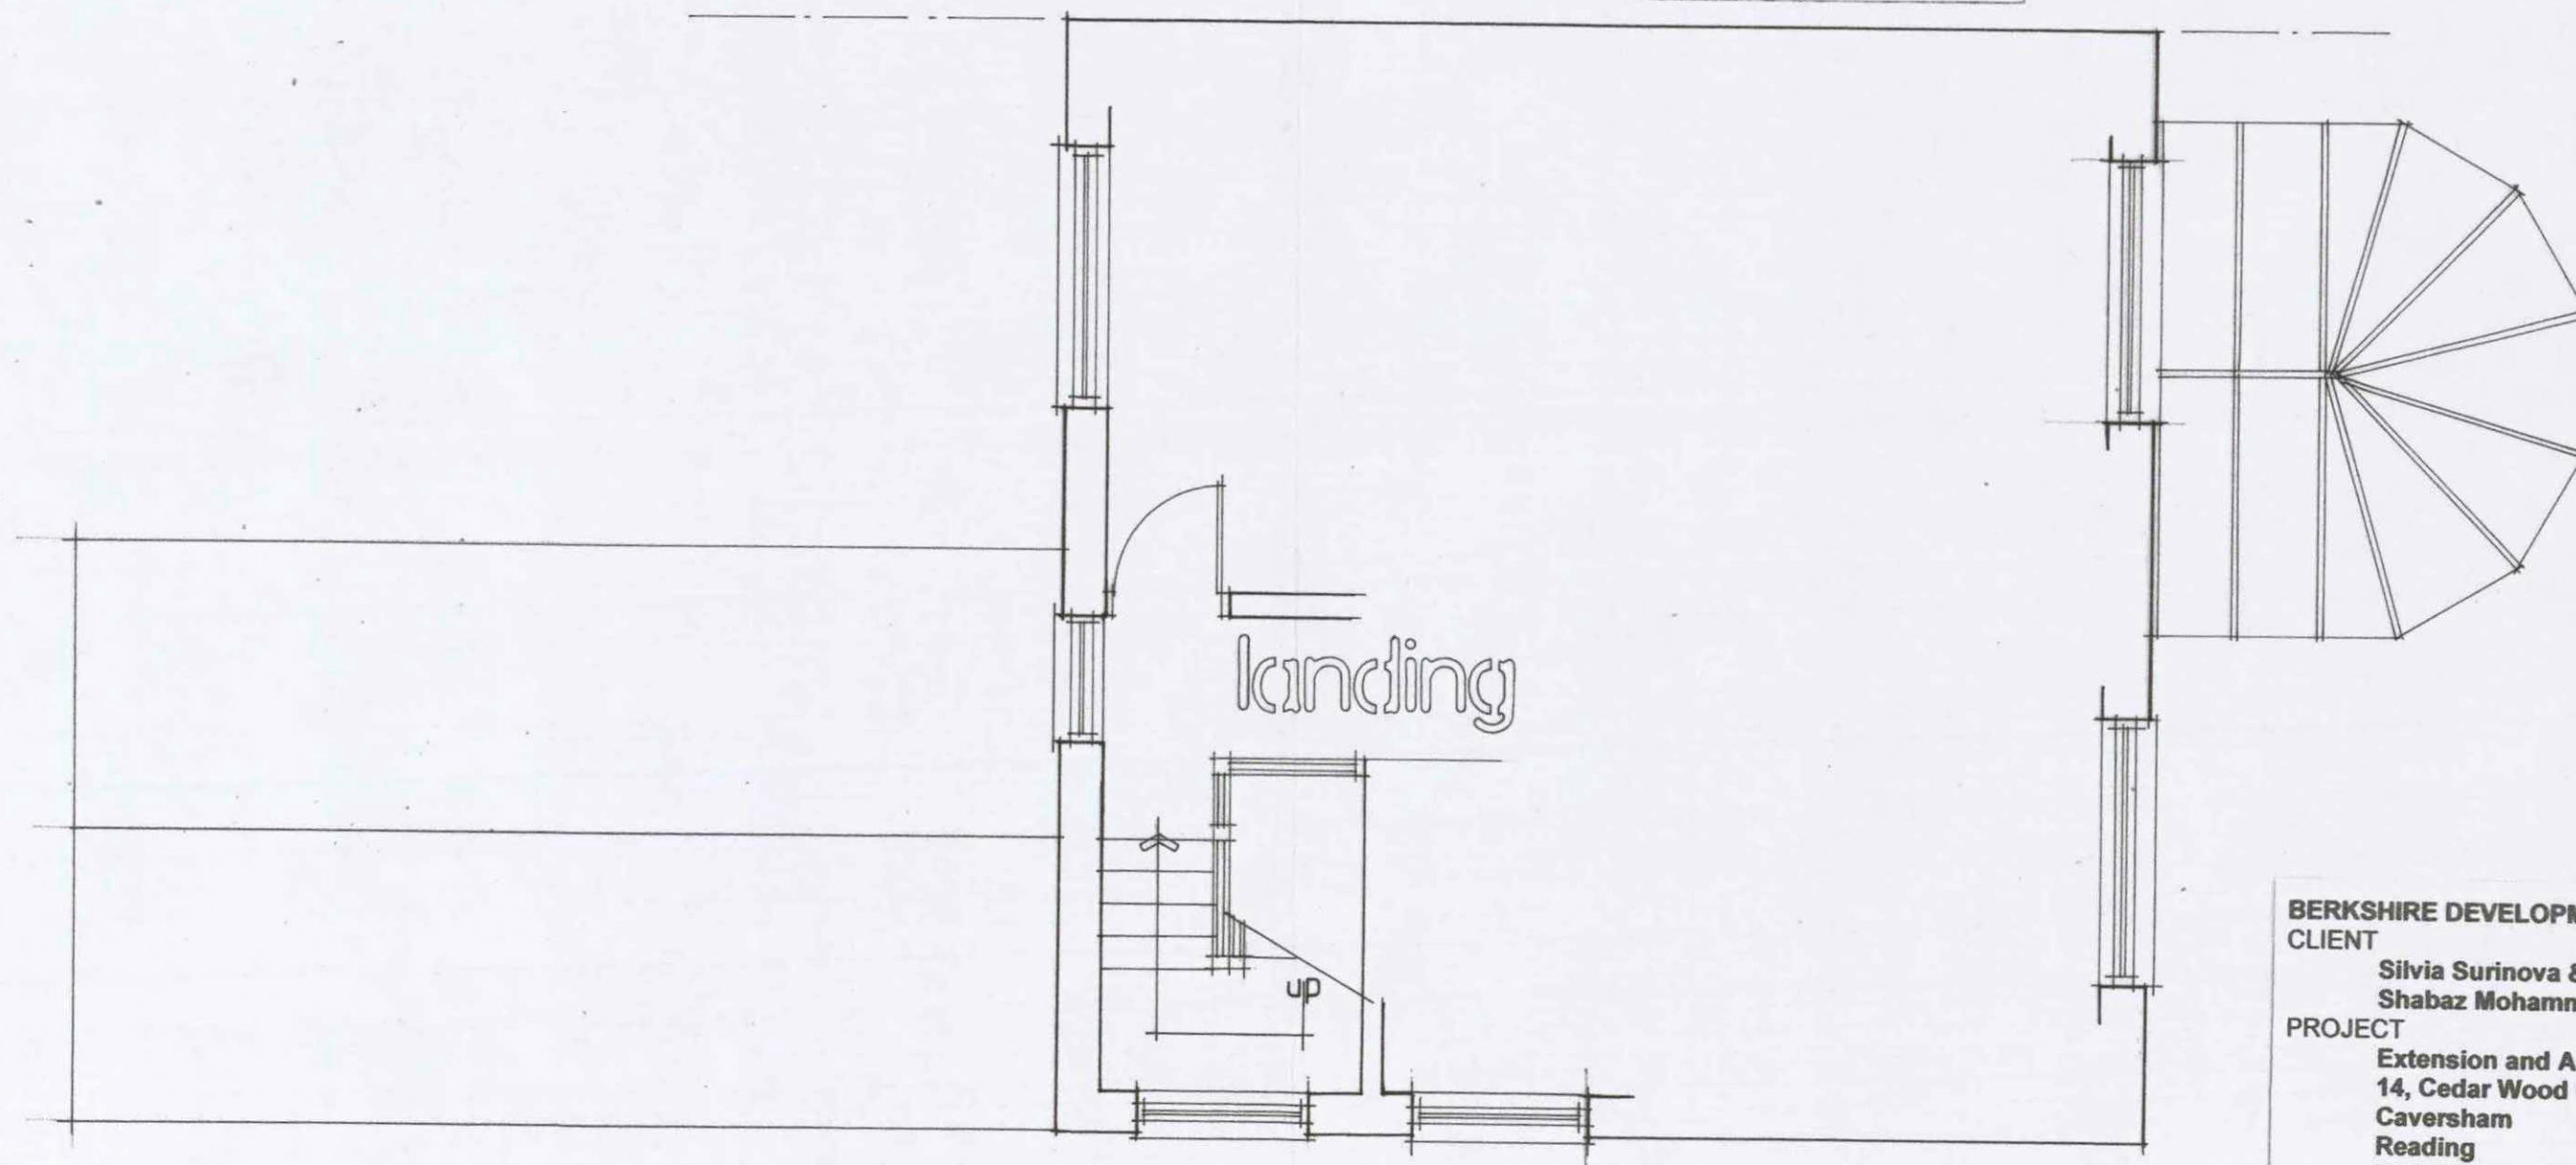

BERKSHIRE DEVELOPMENTS LTD
CLIENT

**Silvia Surinova &
Shabaz Mohammed**

PROJECT

**Extension and Alterations to
14, Cedar Wood Crescent
Caversham
Reading
Berkshire
RG4 8NW**

DRAWING

**Existing Part First
Floor Plan**

SCALE


**1:50 @ A3
DRAWING No.
18/CWC/02**

DATE


**August 2018
REVISION**

first

ground

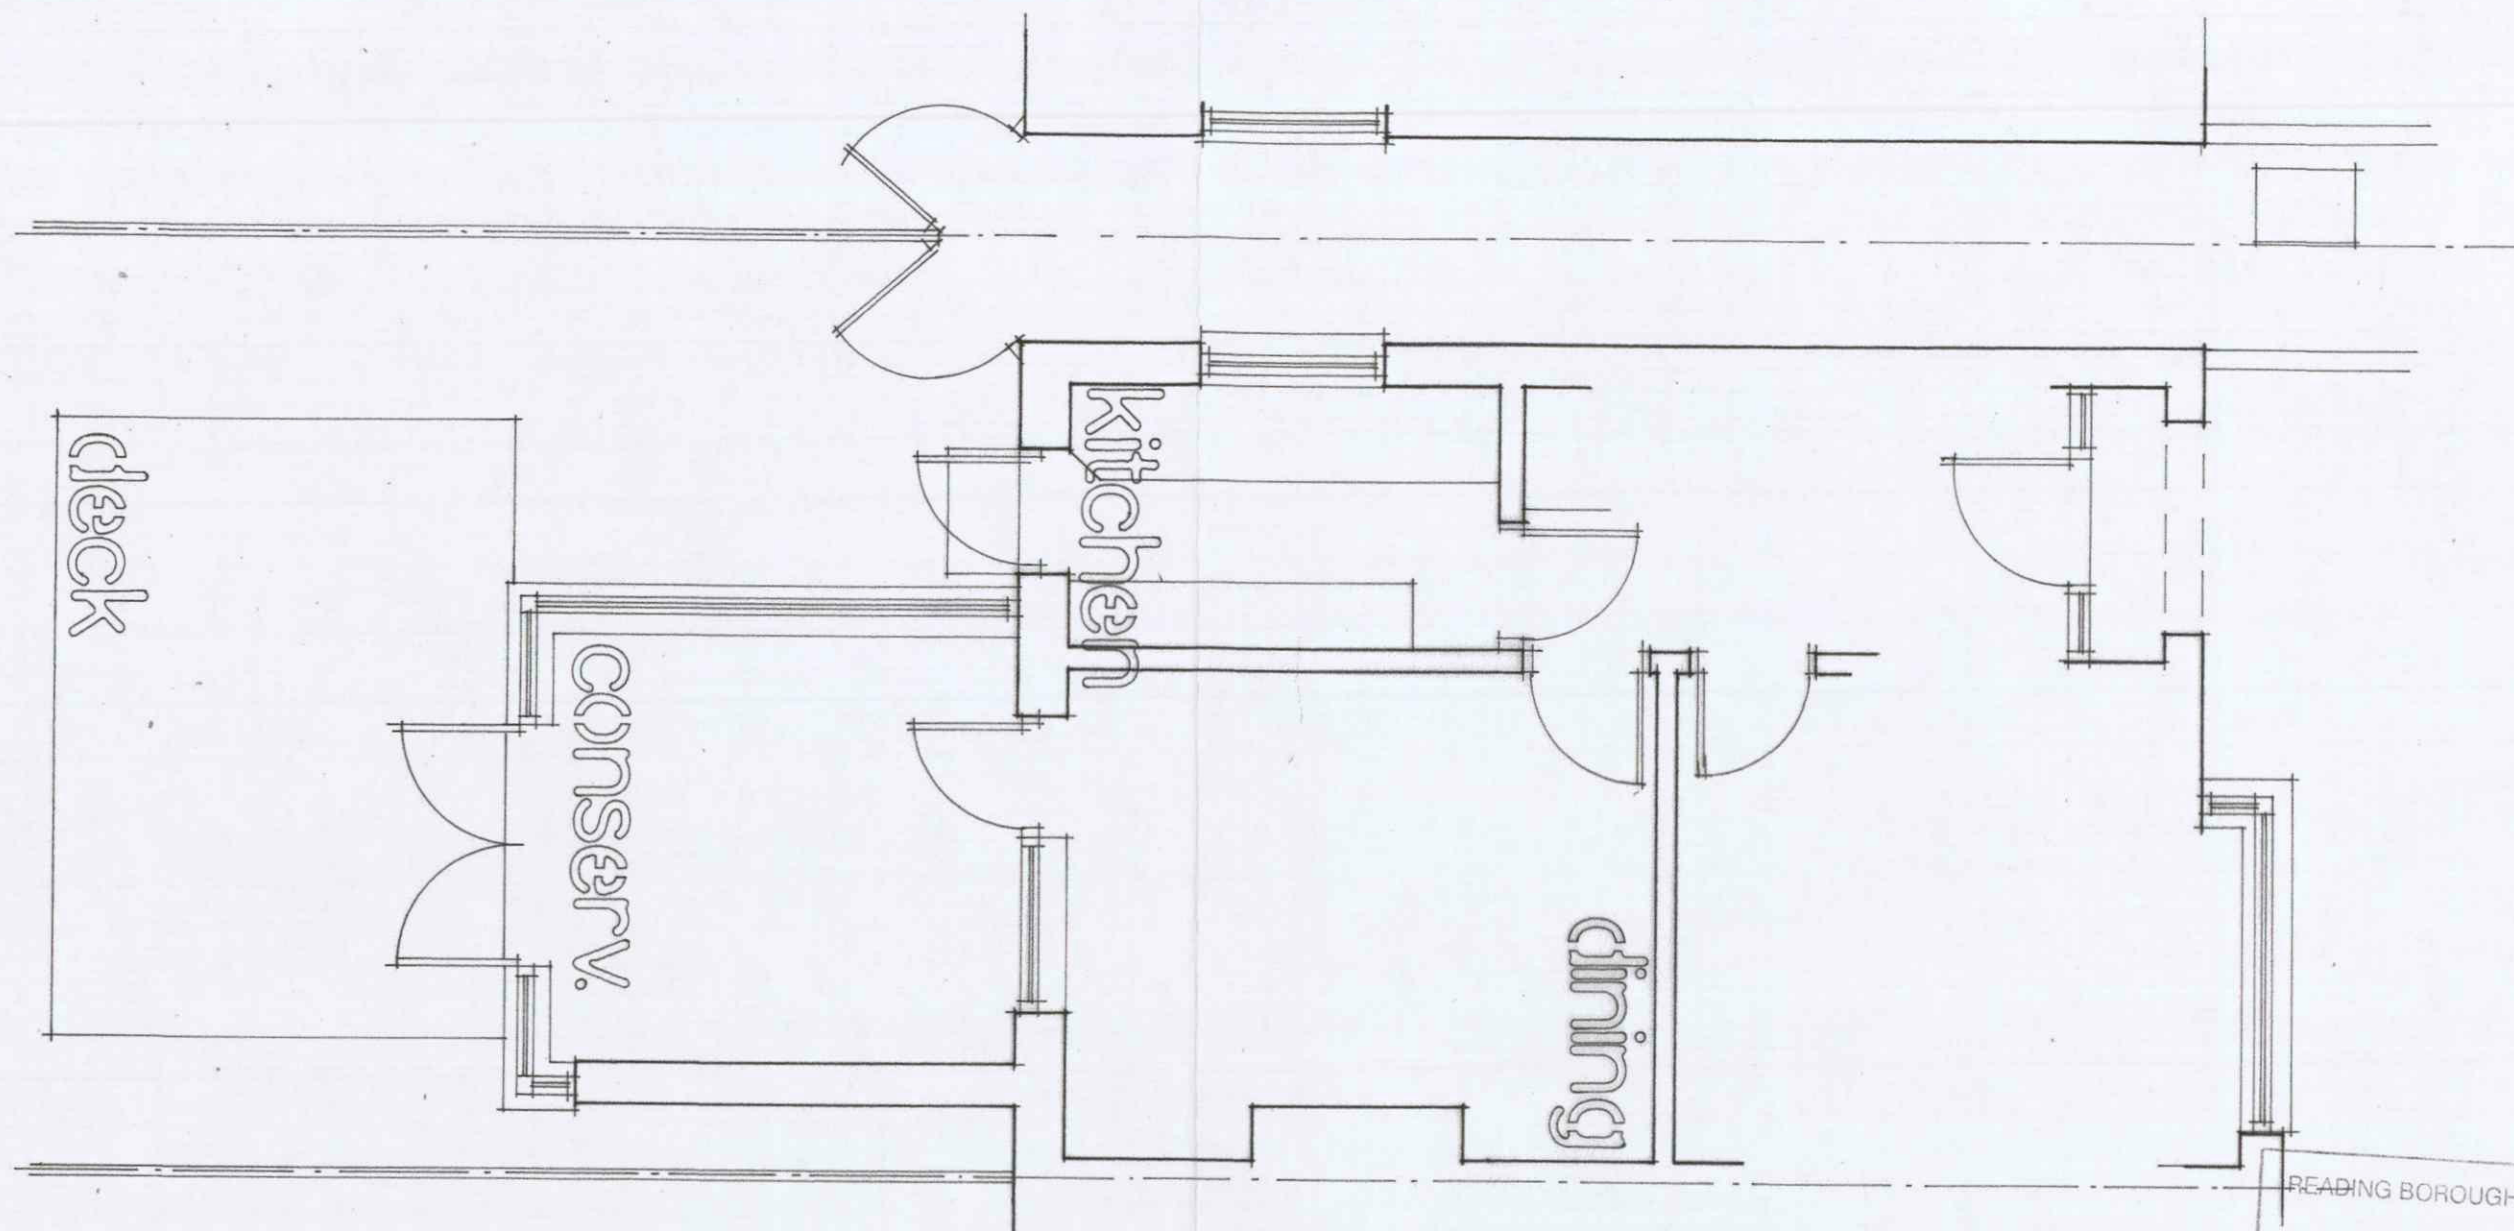

181623

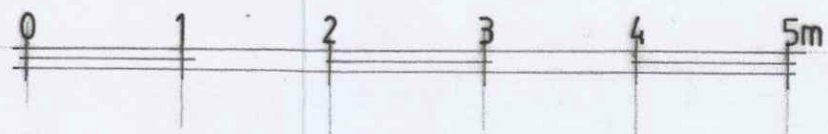

READING BOROUGH COUNCIL
18 SEP 2018
PLANNING

BERKSHIRE DEVELOPMENTS LTD


CLIENT
Mr F & Mrs E Burt

PROJECT
Proposed Single Storey
Rear Extension at
21, Wolsey Road
Caversham
Berkshire
RG4 8BY

DRAWING
Existing Part Ground
Floor Plan


SCALE
1:50 @ A3
DRAWING No.
18/WRC/01

DATE
August 2018
REVISION

 

181623

READING BOROUGH COUNCIL
18 SEP 2018
PLANNING

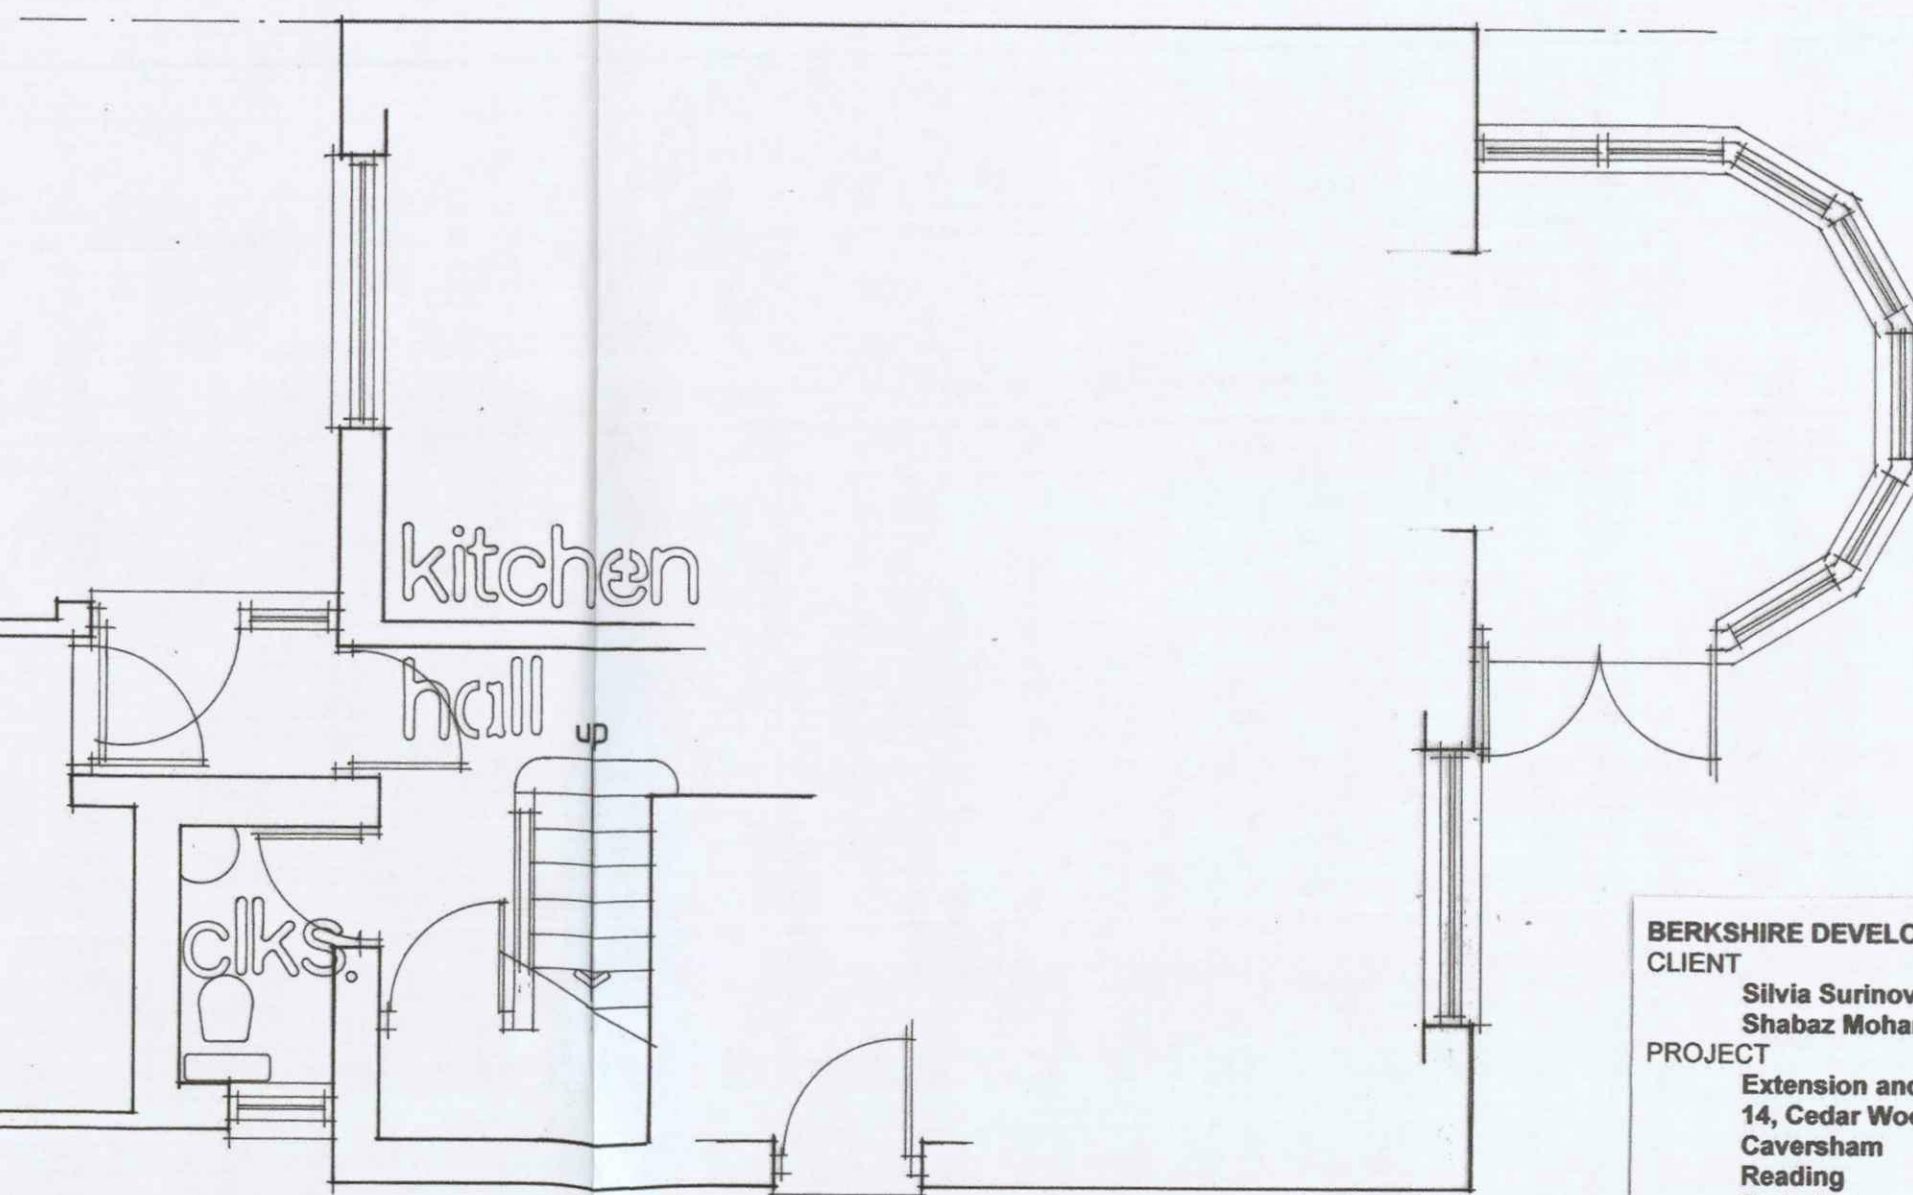

ground

BERKSHIRE DEVELOPMENTS LTD
CLIENT

Silvia Surinova &
Shabaz Mohammed

PROJECT

Extension and Alterations to
14, Cedar Wood Crescent
Caversham
Reading
Berkshire
RG4 8NW

DRAWING

Existing Part Ground
Floor Plan

SCALE

1:50 @ A3

DRAWING No.

18/CWC/01

DATE

August 2018

REVISION