
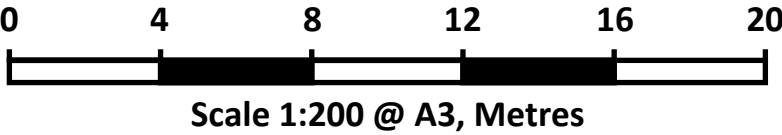


Roof Plan-Existing

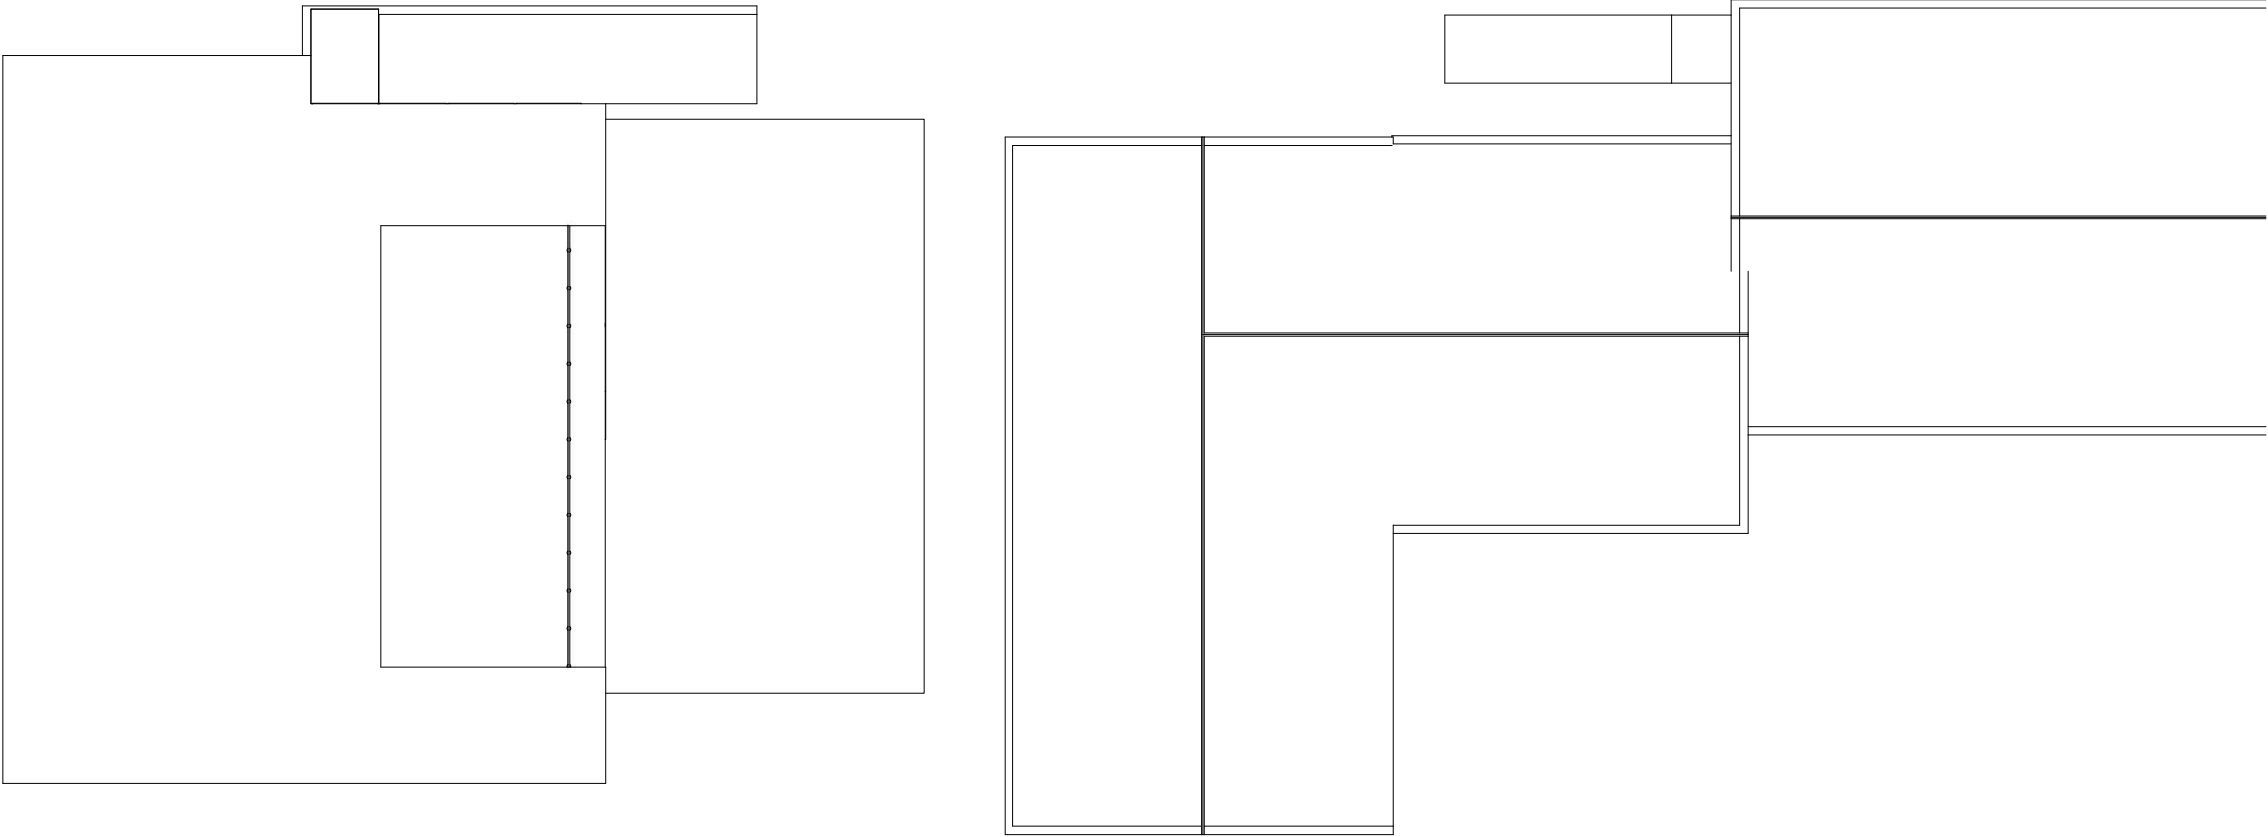

Drawn By:- SRC Scale:- 1:200 @ A3	
Drawing Type:- Proposal	
	
TITLE: Kendrick School-Planning-Roof Plan-Existing	
DWG NO. 10184-KS-P-RP-E	REVISION
SHEET 1 OF 1	