




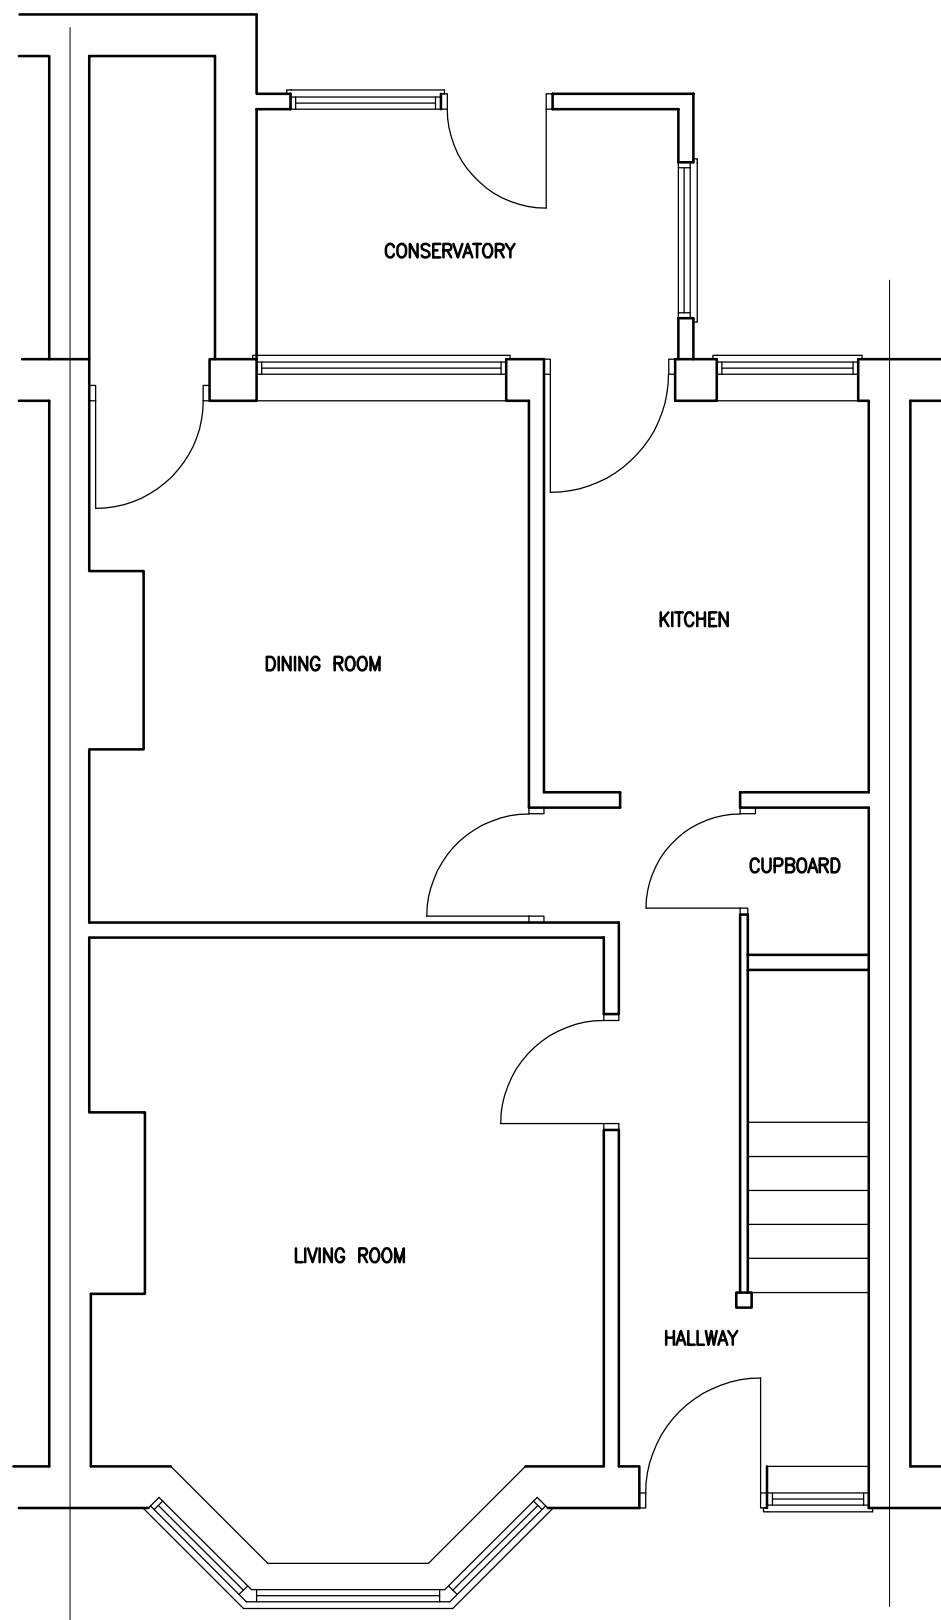

EXISTING GROUND FLOOR PLAN

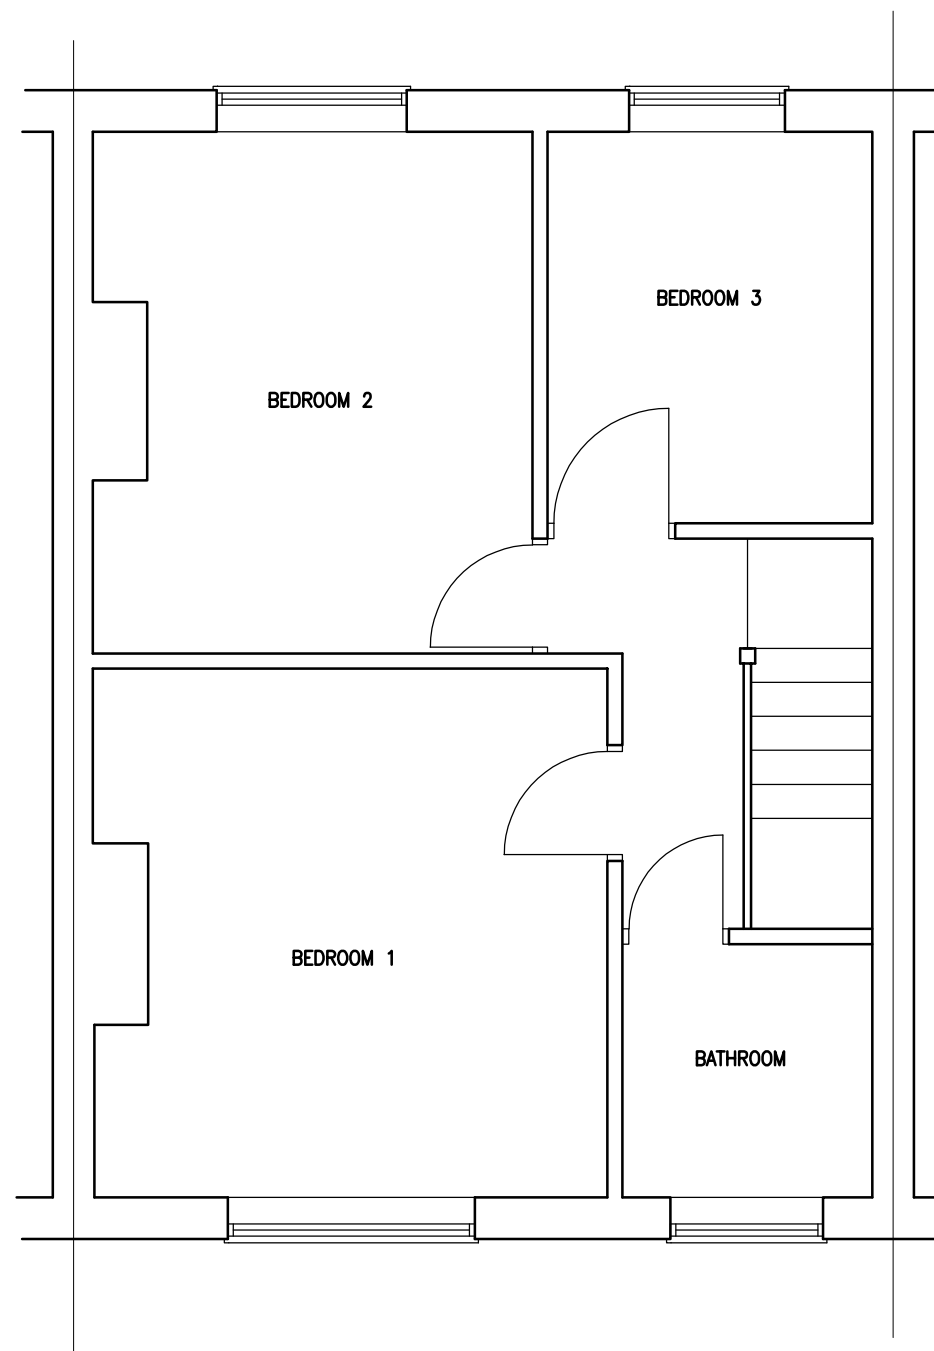

EXISTING FIRST FLOOR PLAN

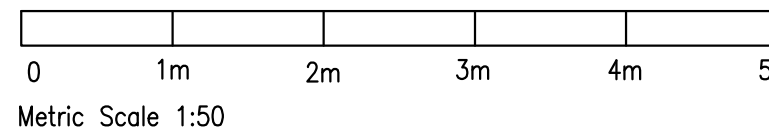

THIS DRAWING IS THE PROPERTY OF DESIGN TWO SEVEN - COPYING/
REDISTRIBUTION BY CONSENT ONLY

NOTES

PROJECT
6 ROWLEY ROAD
READING
RG2 0DR

TITLE

EXISTING FLOOR PLANS

DESIGN TWO
SEVEN

17 FOX ROAD, LANGLEY, SLOUGH
SL3 7SG
TEL. 07964 326643

designtwoseven@outlook.com

DRAWN
AS

DATE
NOV 2017

SCALE @ A3
1:50

DRAWING No.
AS01017-01

REV.			
A			