


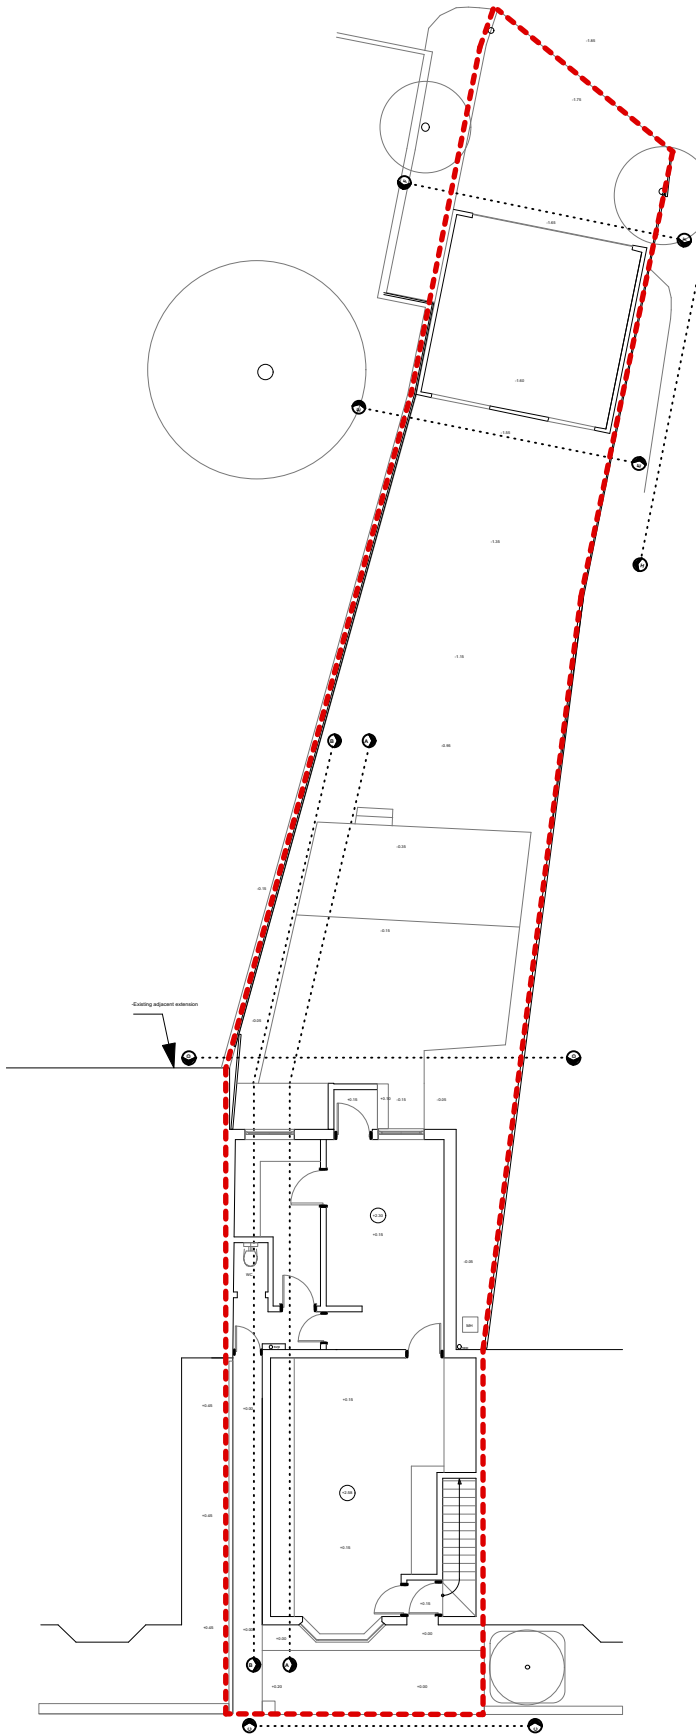

TO BE READ IN
CONJUNCTION WITH ALL
RELEVANT INFORMATION

TO BE READ IN
CONJUNCTION WITH
STRUCTURAL ENGINEERS
DRAWINGS AND
SPECIFICATION

All works to conform
with Building
regulations. The
contractor to be
responsible for the
checking &
ascertaining the exact
nature of the project
prior to
commencement of
works. Dimensions to
be checked on site.

project 180 Wantage Road, Reading RG30 2SJ			
for Berkshire Corporate			
title Ground Floor Plan Existing			north
scale 1/200	size A3	drawing number 18001-0-010	rev. T2