

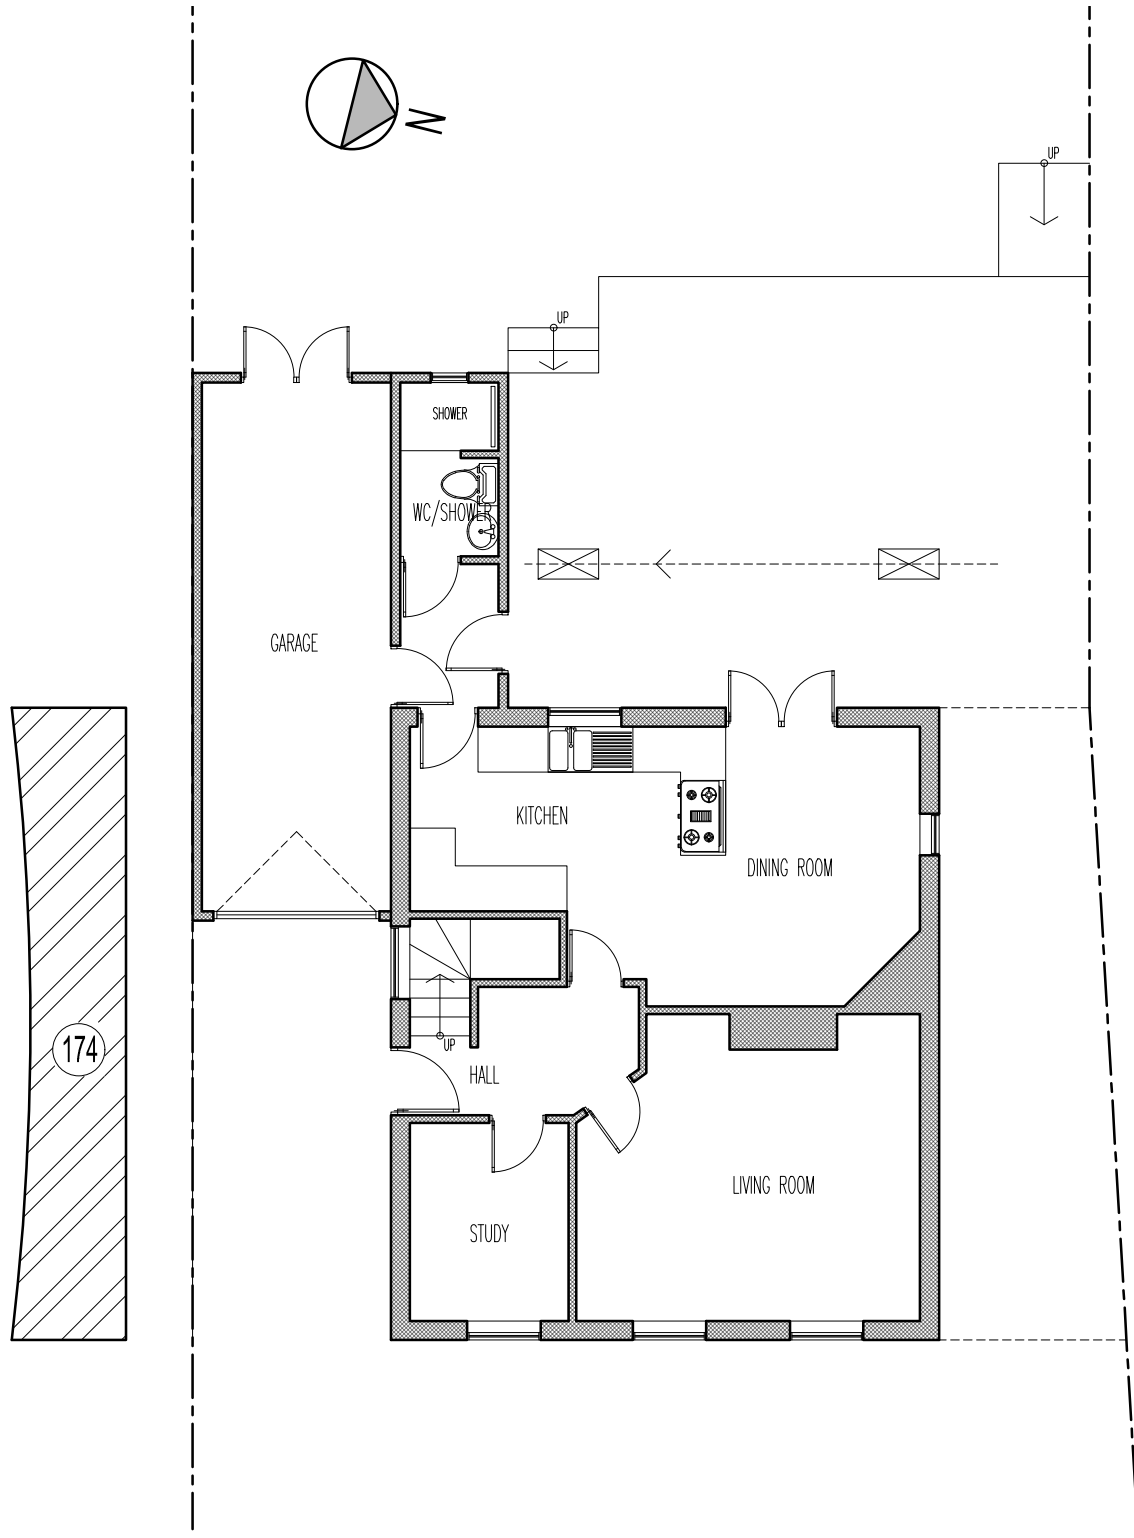


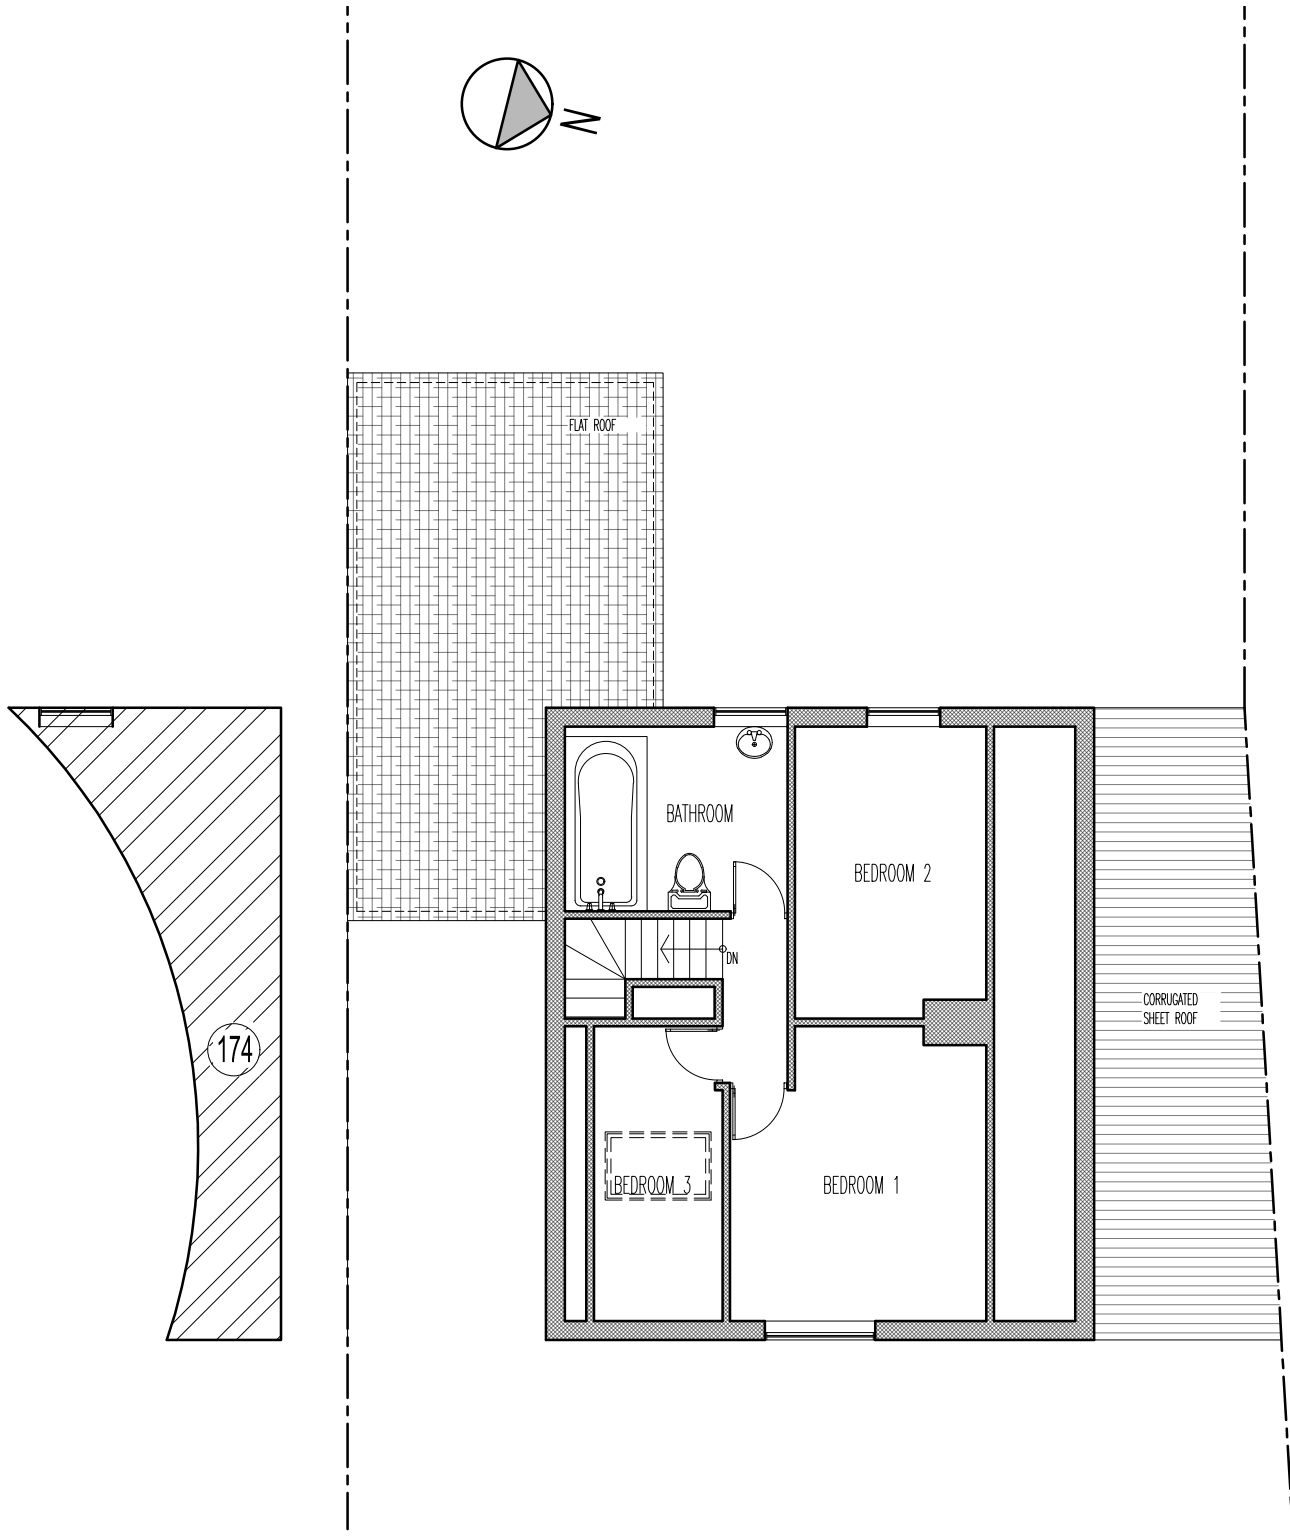

EXISTING GROUND FLOOR PLAN
SCALE 1/100

 

EXISTING FIRST FLOOR PLAN
SCALE 1/100

GENERAL NOTES :

REV DATE DESCRIPTION REVISION

Architecture | Planning

1 VANTAGE ROAD
SLOUGH
BERKSHIRE
SL1 2YQ
TEL: 01753 709770
MOB: 0774 8716893
www.saassociates.uk.com



Registered LABC Partner with
SLOUGH BOROUGH COUNCIL



CLIENT:

MR ADITYA SARASWAT
172 BARNSDALE ROAD
READING
RG2 7JP

PROJECT TITLE : DEMOLITION OF EXISTING SIDE GARAGE AND REAR EXTENSION AND PROPOSED TWO STOREY SIDE AND REAR EXTENSION.

STATUS : PLANNING

DRAWING TITLE
EXISTING PLANS

DRAWN KEVIN/C	SCALE 1 / 100	DRAWING NO. 1833/PL/01
CHECKED SIKANDAR	DATE 03 JULY 2018	
CERTIFIED	APPROVED	REF.NO. REV: