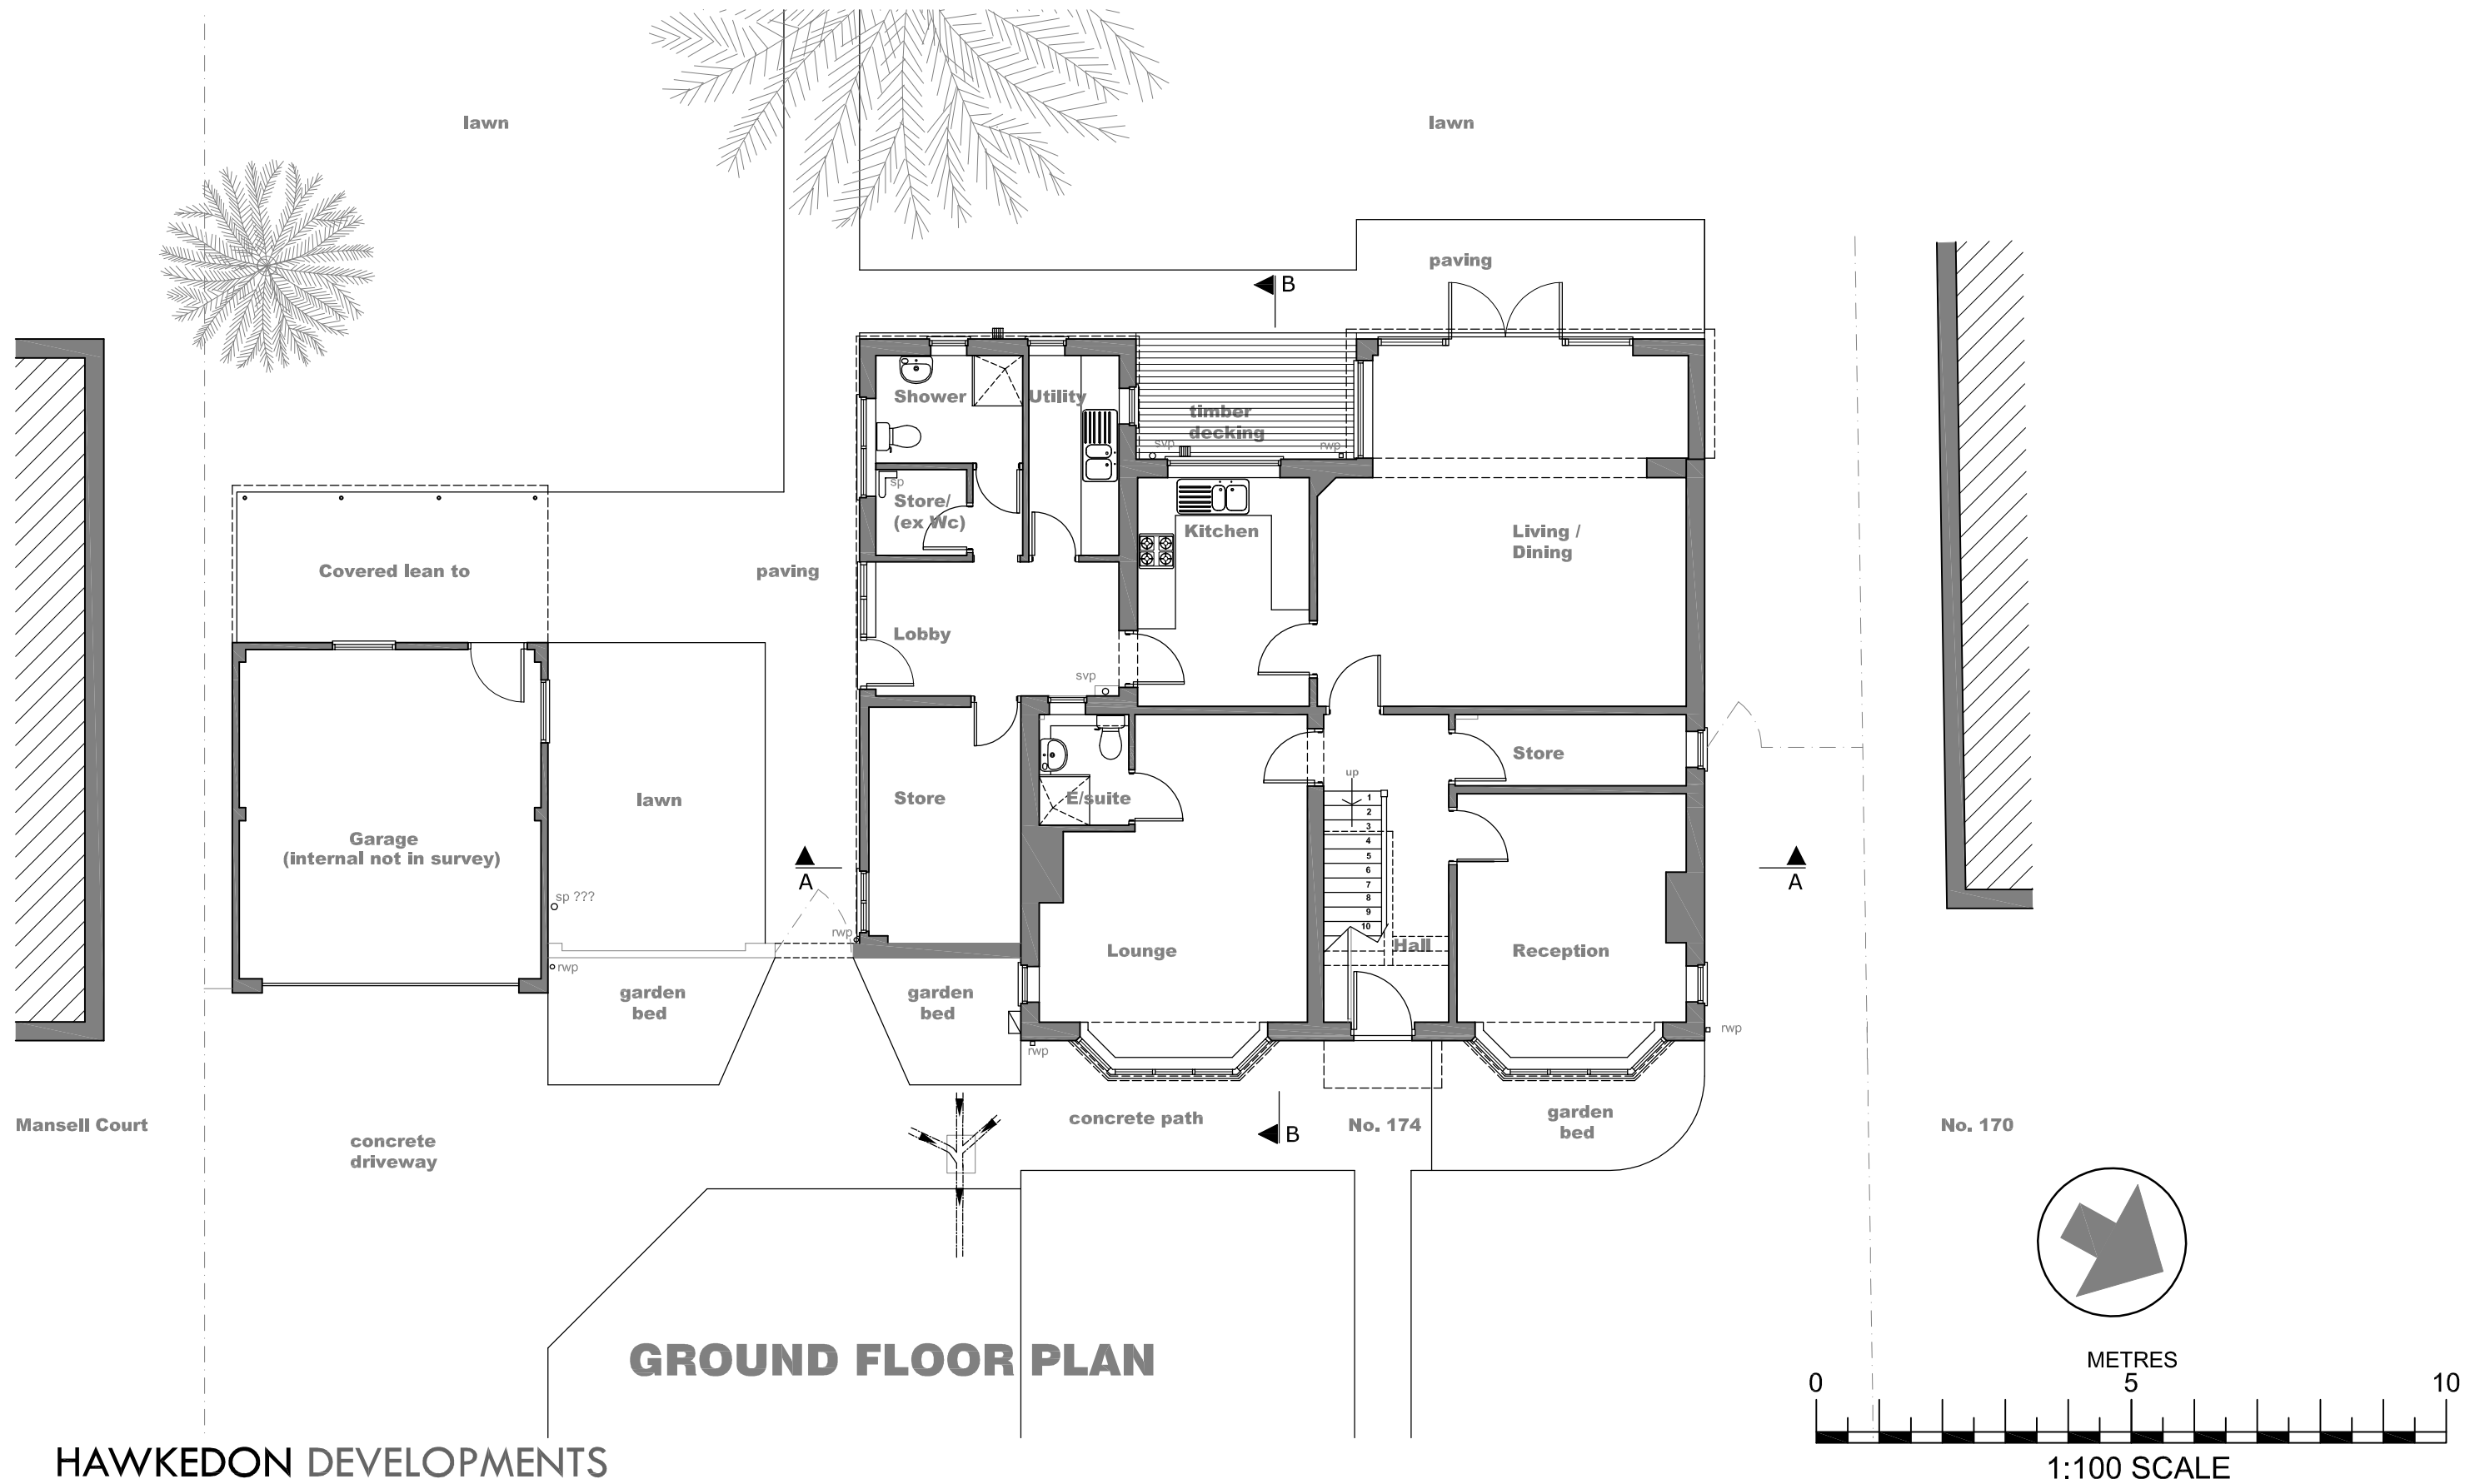


Oakwood House
14 High Tree Drive Earley
Reading Berkshire RG6 1EU
0118 935 3655

info@ihaltd.co.uk

Project Extensions & Alterations at
174 Shinfield Road,
Reading RG2 7TD

Client Mr & Mrs Akif Manzar

Title Existing Ground Floor Plan

Revision

Drawn AB
Scale 1:100 @ A3
Date Aug 2017

Drawing No
H1356.02

Rev

All dimensions to be checked on site prior to the commencement of any construction. This drawing may not be reproduced in any part or form without the written consent of Hawkedon Developments Ltd.

ALL COPYRIGHTS RESERVED