






FRONT ELEVATION
1:100

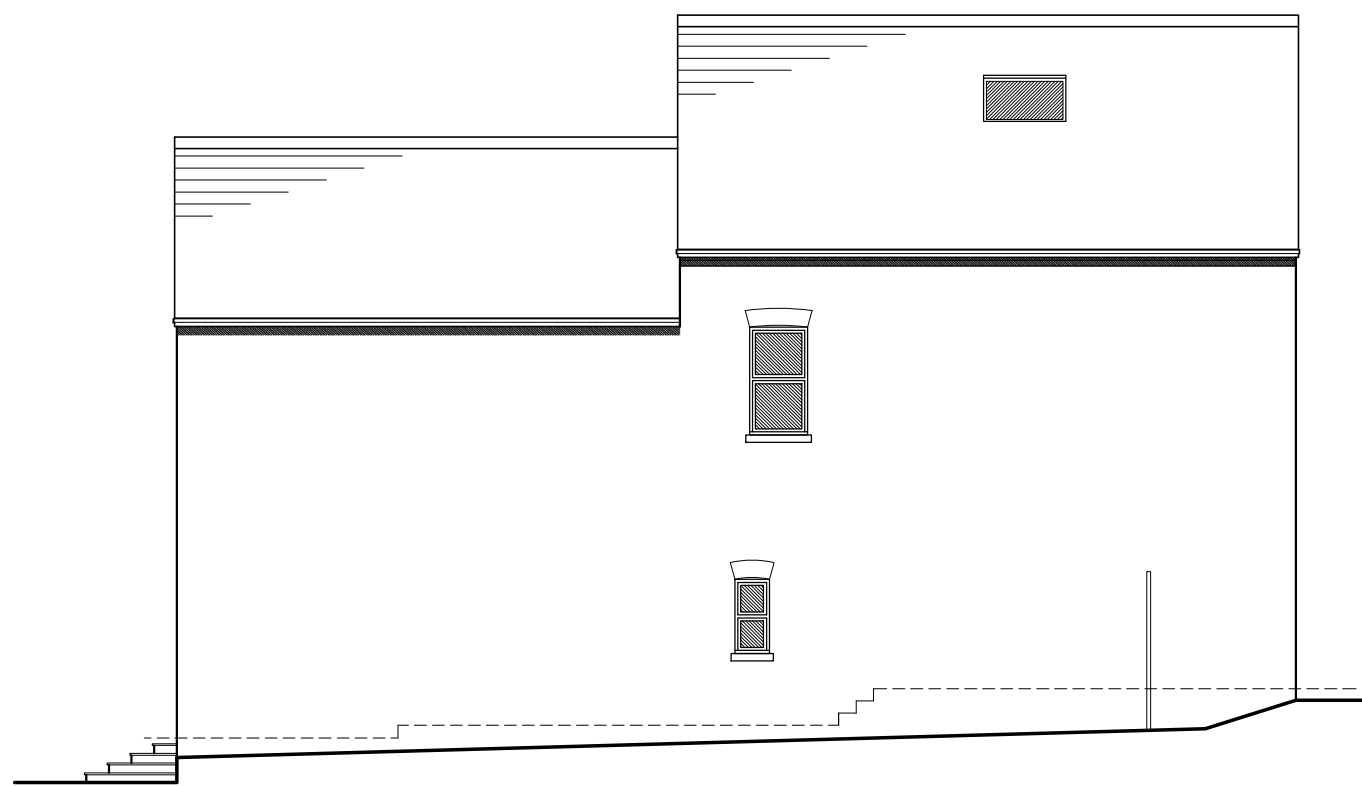

SIDE ELEVATION
1:100

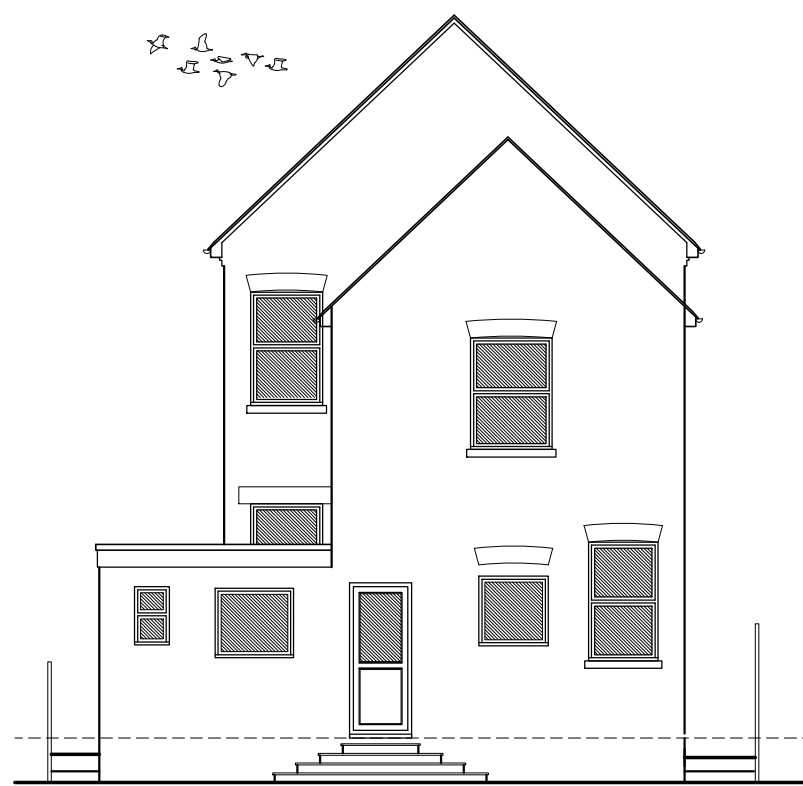


REAR ELEVATION
1:100

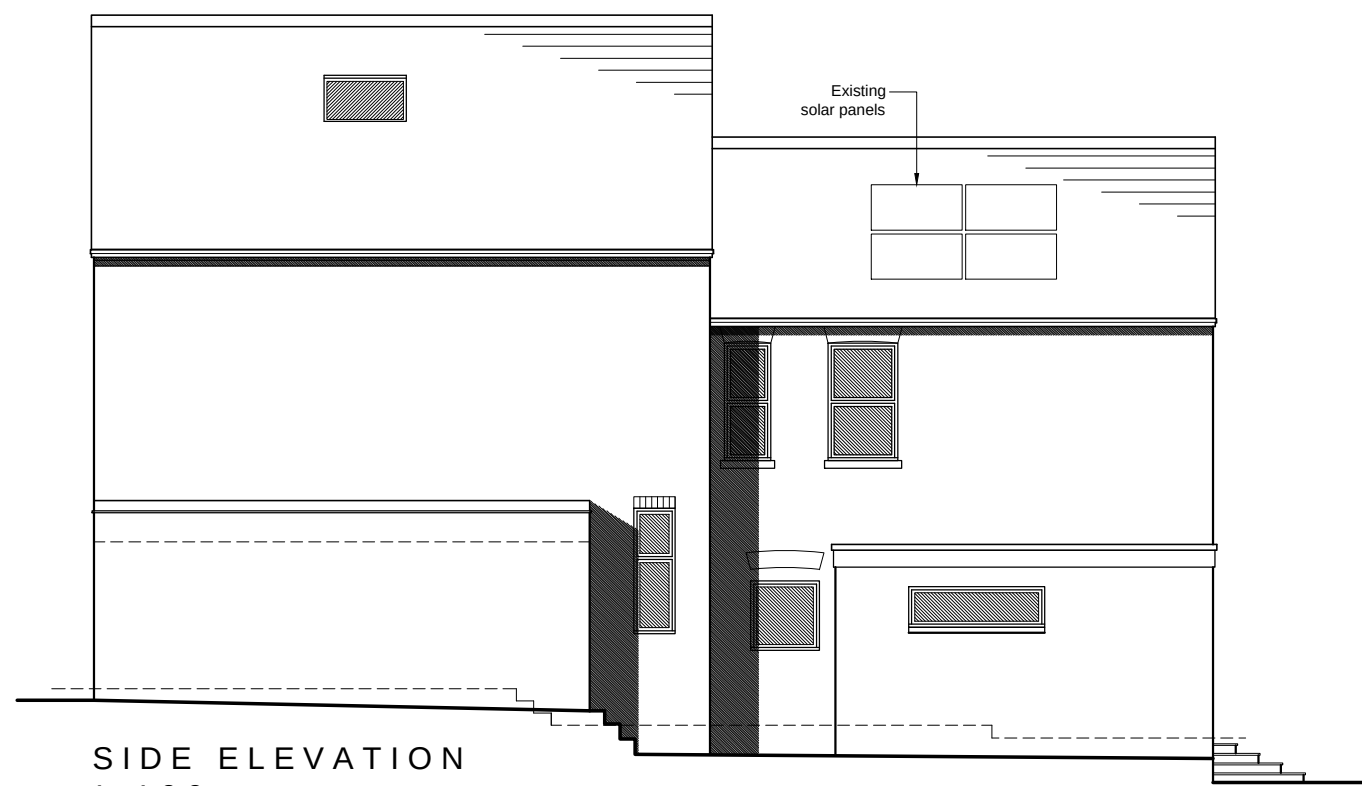


SIDE ELEVATION
1:100




HIDDEN ELEVATION 1
1:100

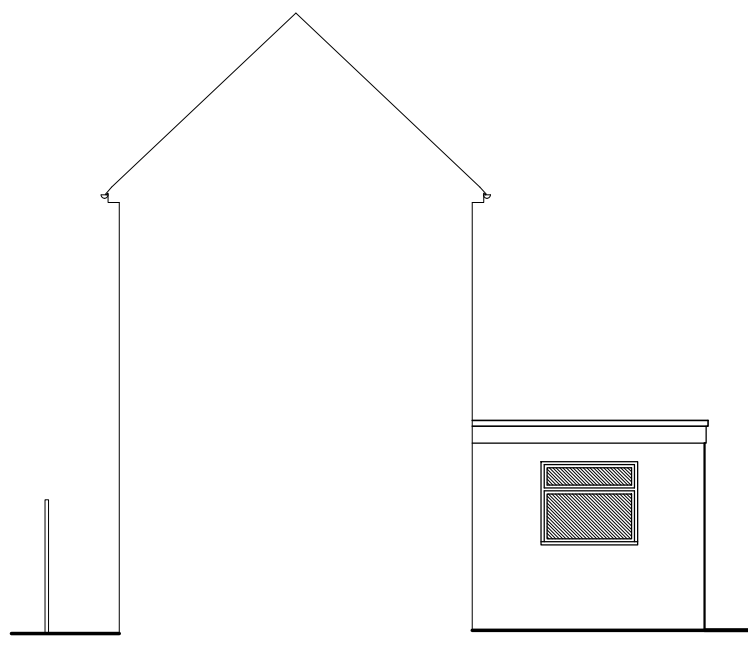


HIDDEN ELEVATION 2
1:100

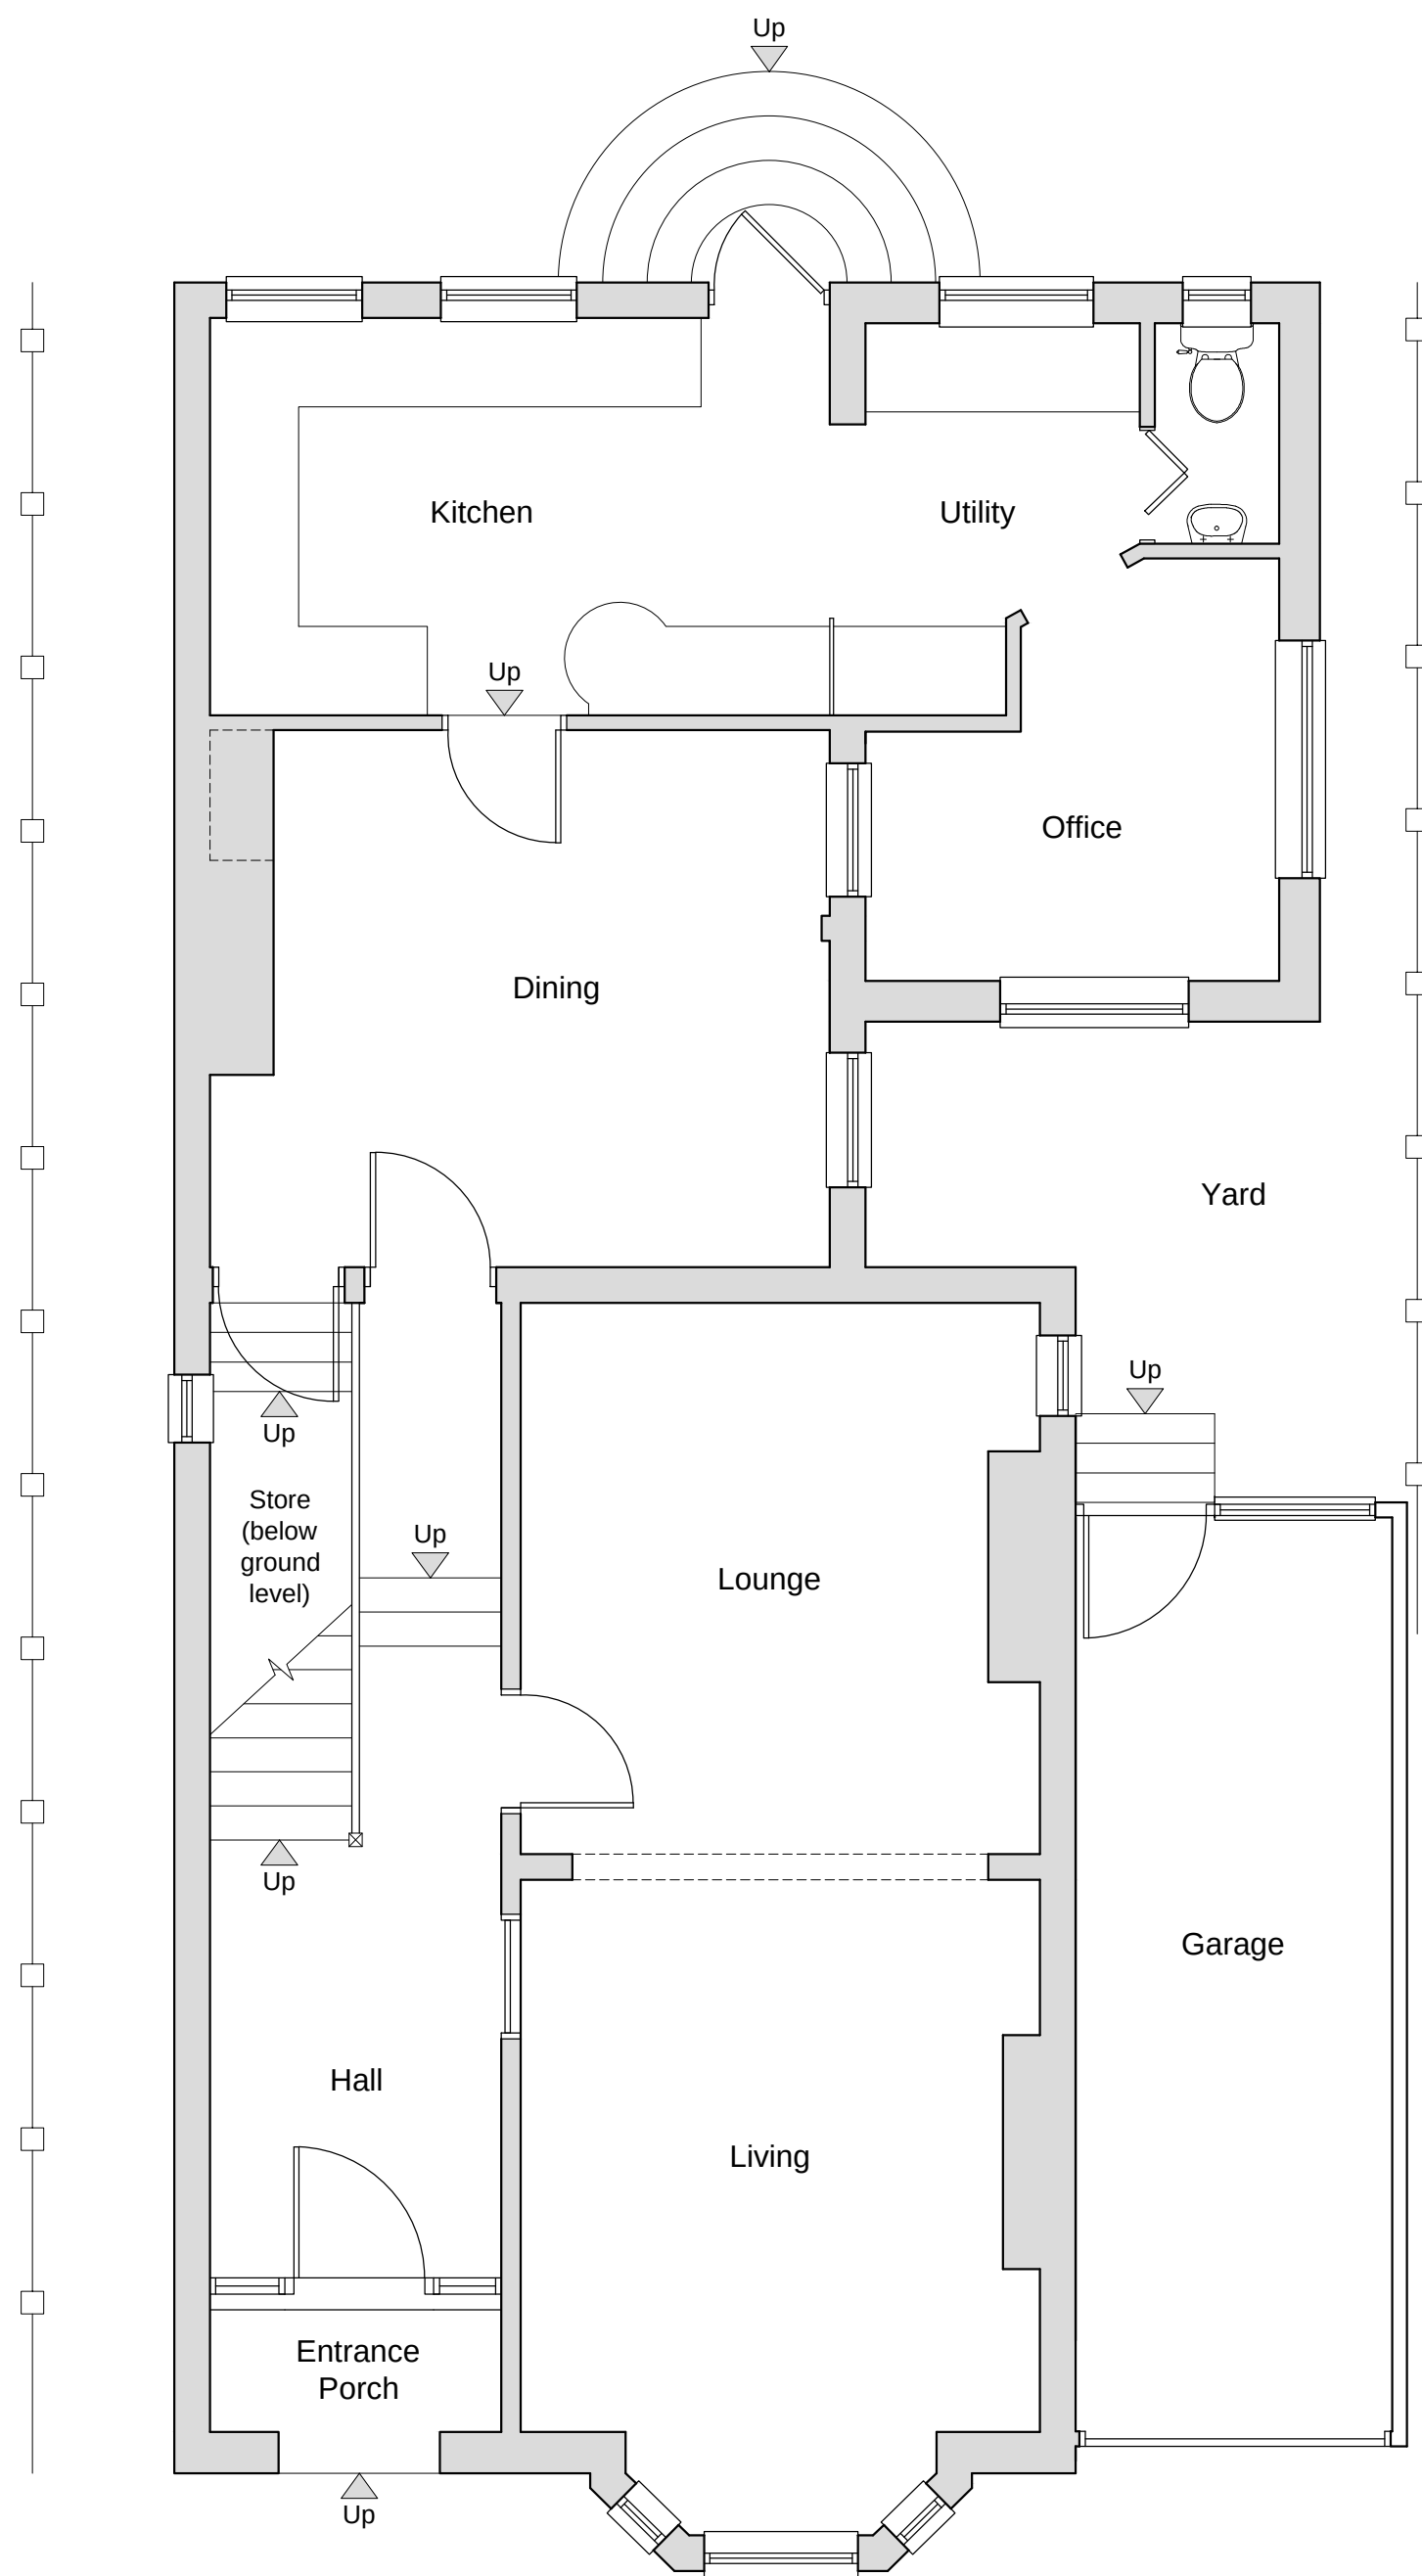



GROUND FLOOR PLAN
1:50

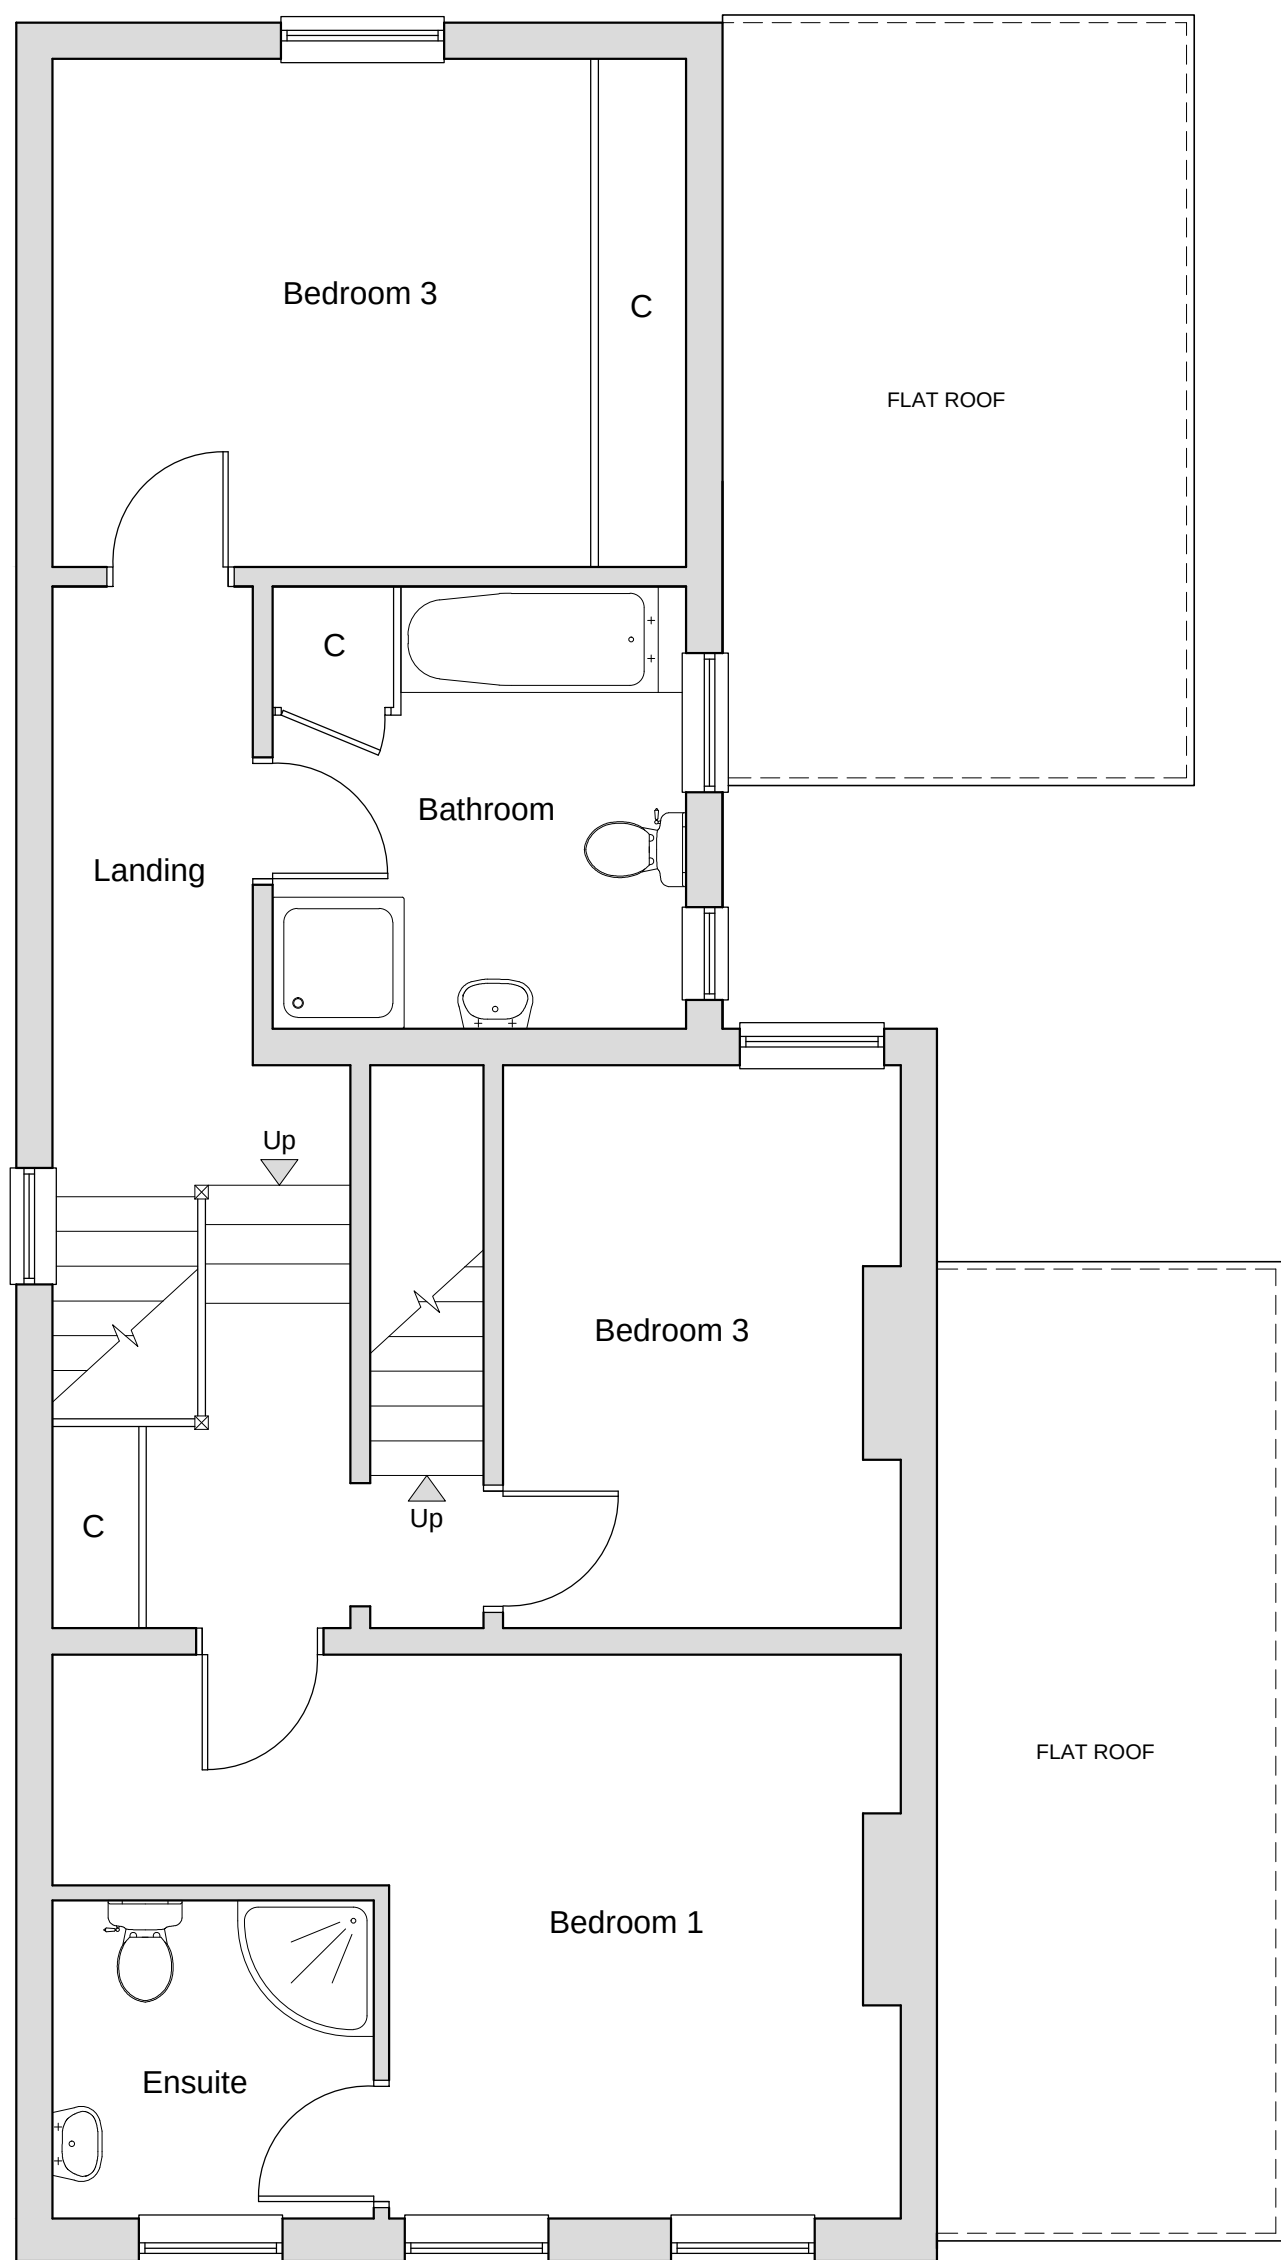


FIRST FLOOR PLAN
1:50

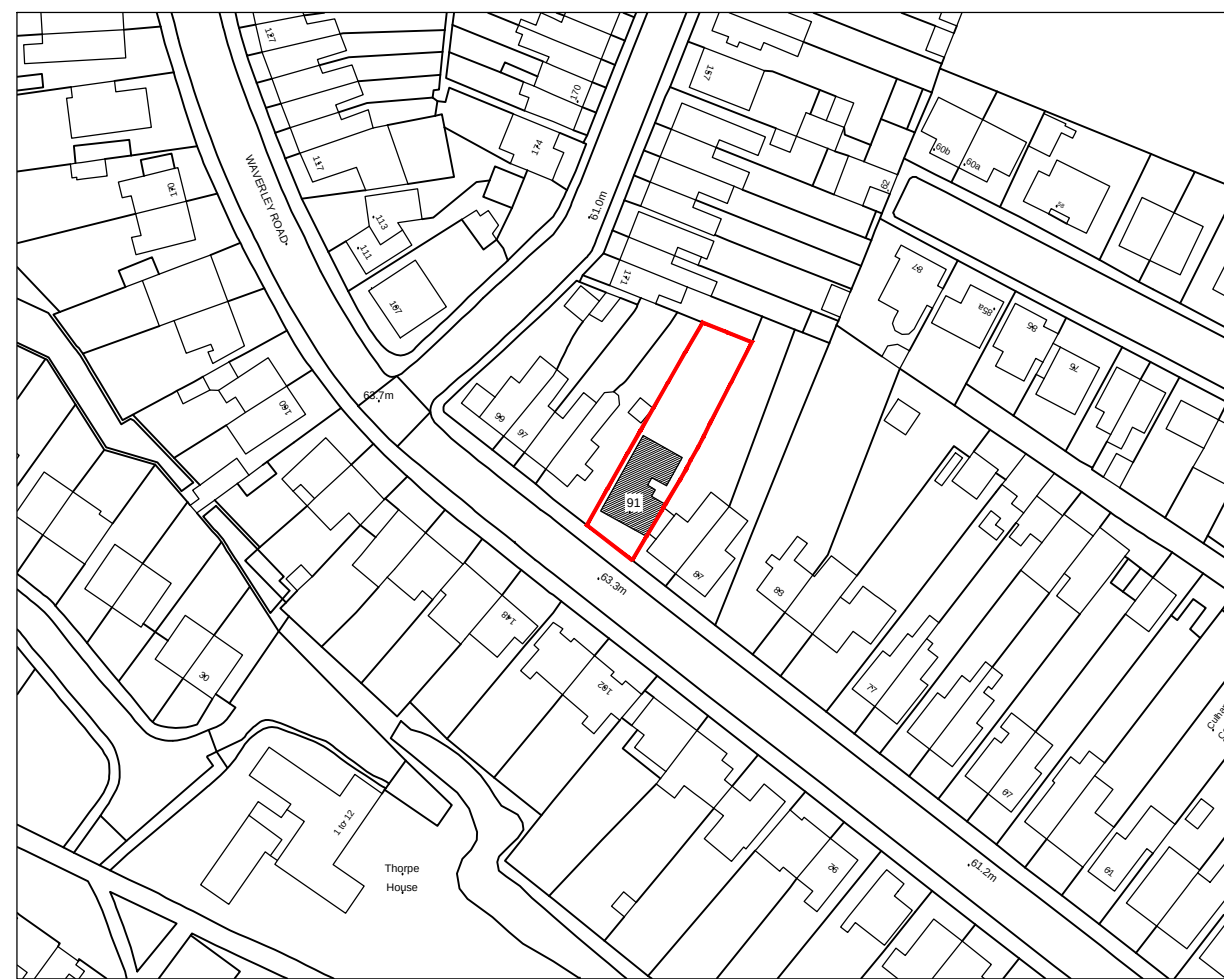


©Crown Copyright. All rights reserved. Licence no. 100019980
SITE PLAN
1:1250

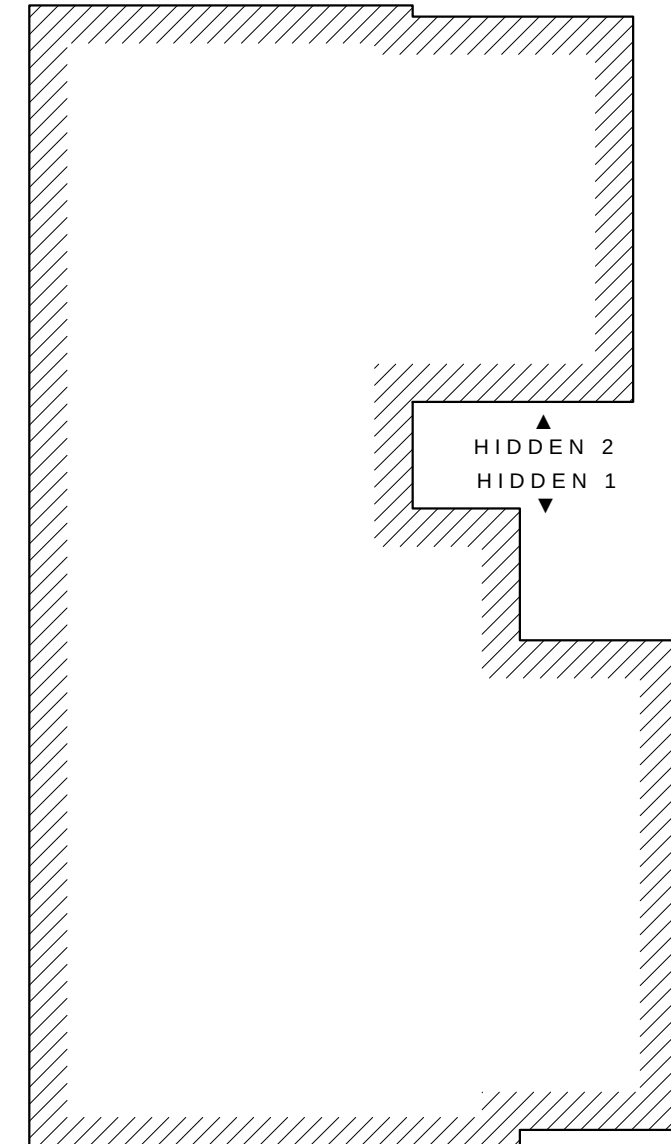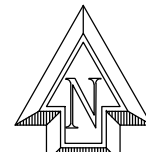


HIDDEN ELEVATION KEY
1:100

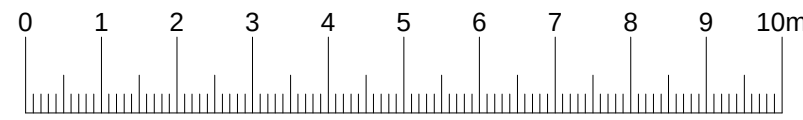


LINEAR SCALE 1:100

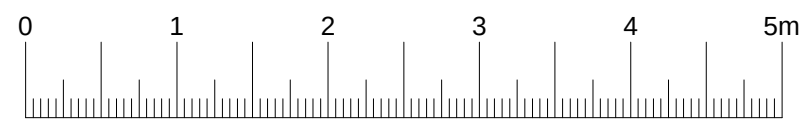

LINEAR SCALE 1:50

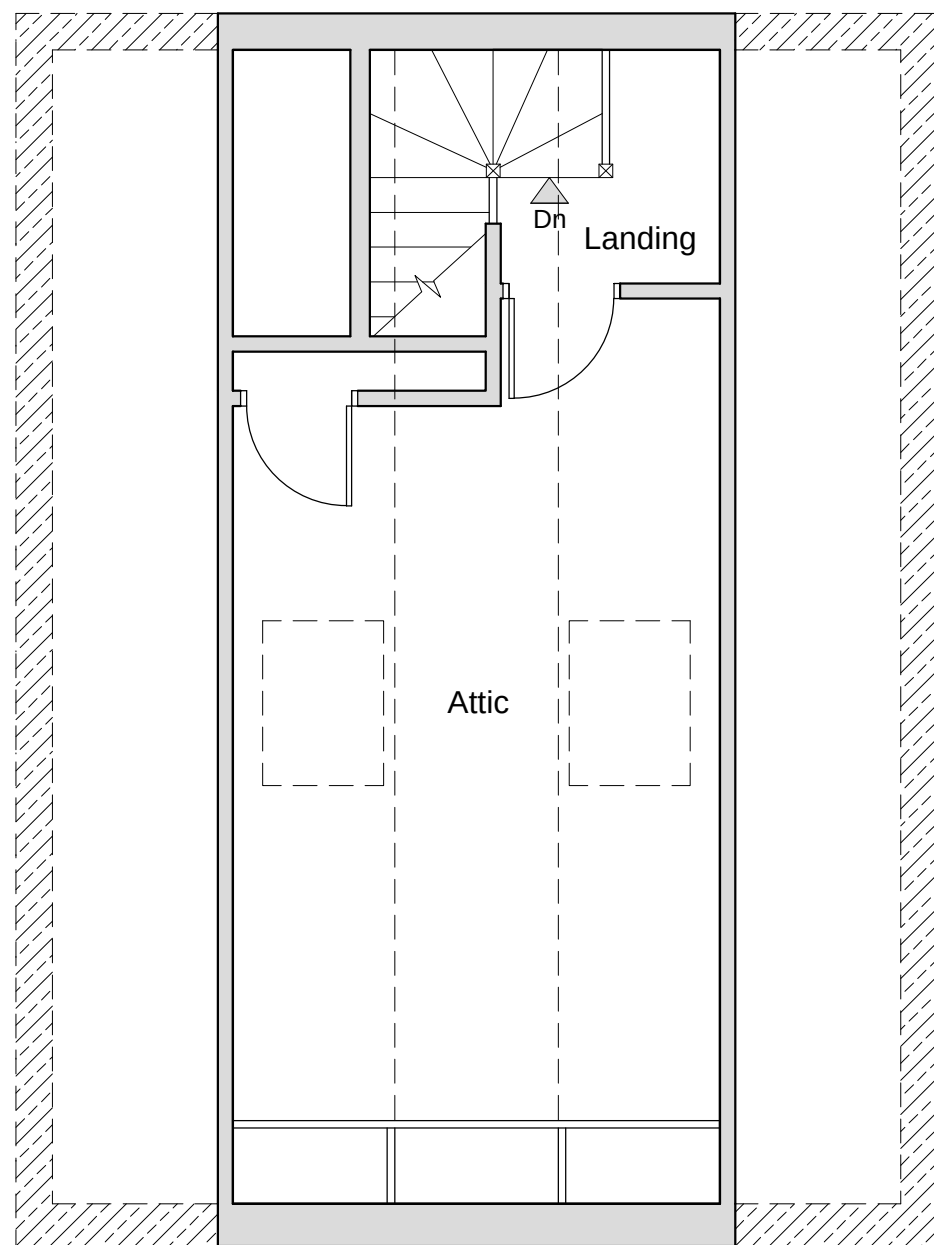

ATTIC PLAN
1:50

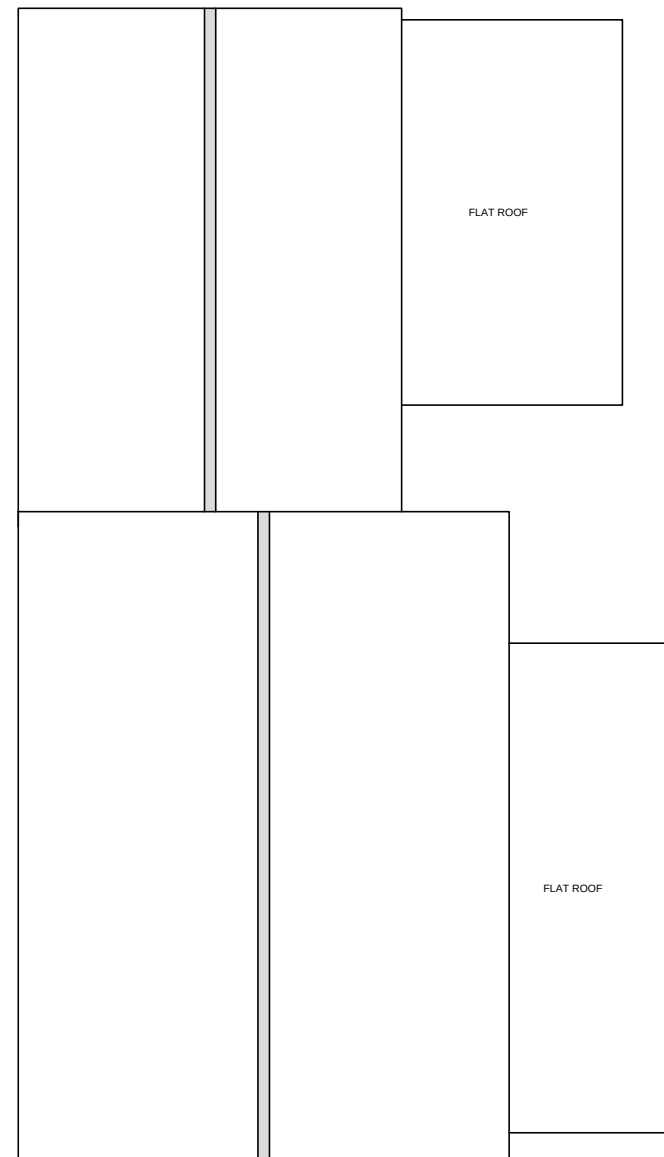

ROOF PLAN
1:100

LMAD
ARCHITECTURAL

Client:
Mr & Mrs C Gavin

Address:
91 Waverley Road
Reading
Berkshire
RG30 2QB

Drawing Title:
Existing Plans & Elevations

Date: June 2018
Scale @ A1: 1:50 / 1:100 / 1:1250

Rev.	Date	Description

Drawing No:
PL-001

Drawn By:
LM
LMAD LTD