






FRONT ELEVATION

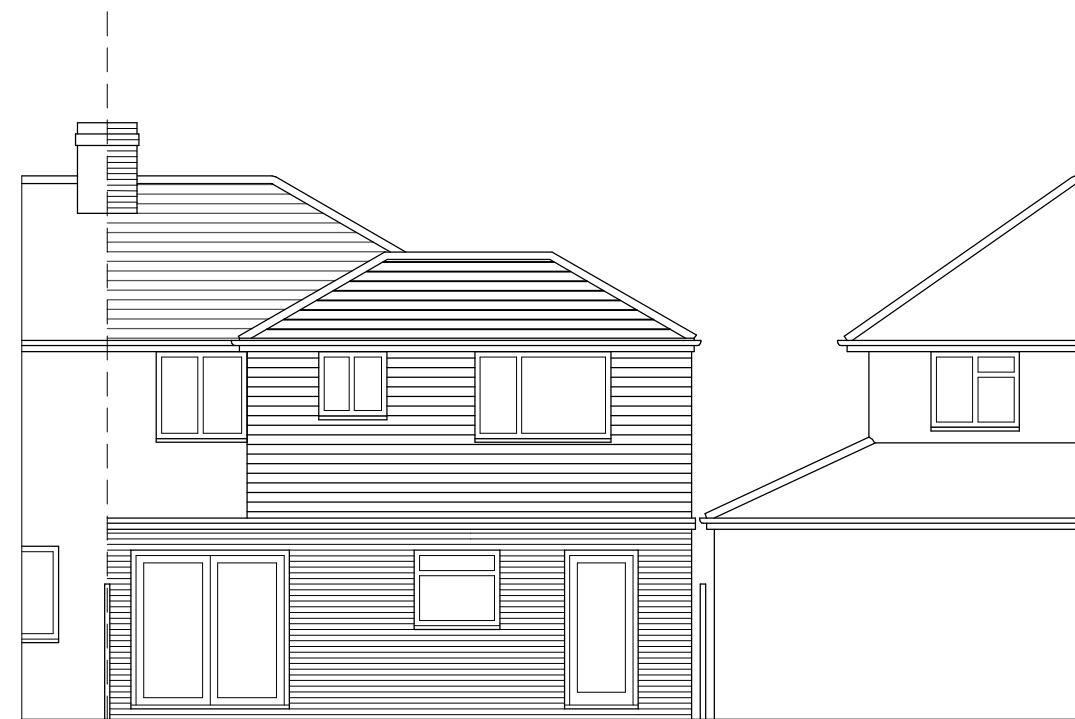

REAR ELEVATION

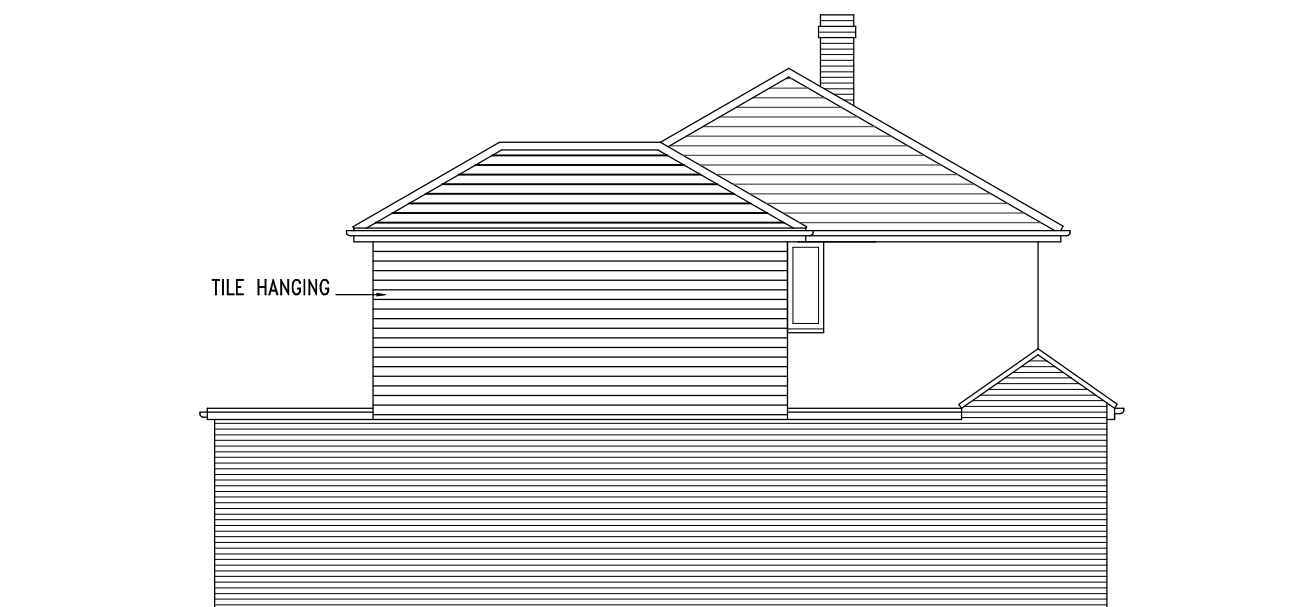

SIDE ELEVATION EAST

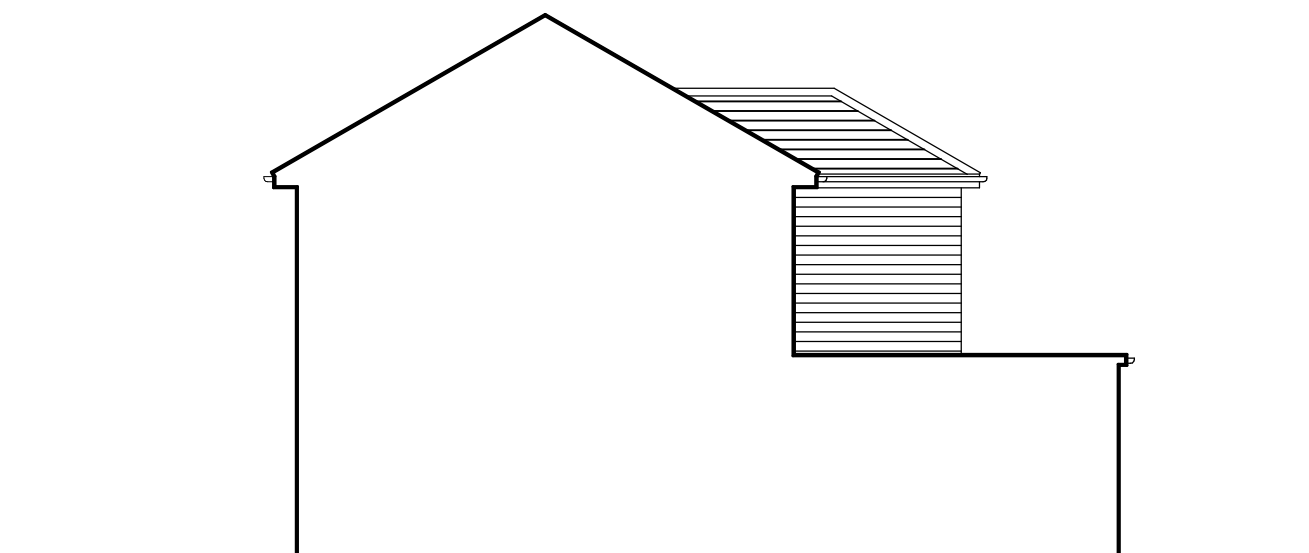

SIDE ELEVATION WEST



PROPOSED ELEVATIONS

Job FIRST FLOOR EXTENSION TO 99 BRUNEL ROAD READING RG30 3JJ			pioneer designs ltd 17 Kingswood Court, Reading RG30 2A 01183475590 / 07725338742 pioneerdesignsltd@gmail.com Date Revisions
Client MR & MRS AYOB ATASH			
Drawing PROPOSED ELEVATIONS			
Date AUGUST 2018	Scale 1:100	Dwg. No. 180503-8	