




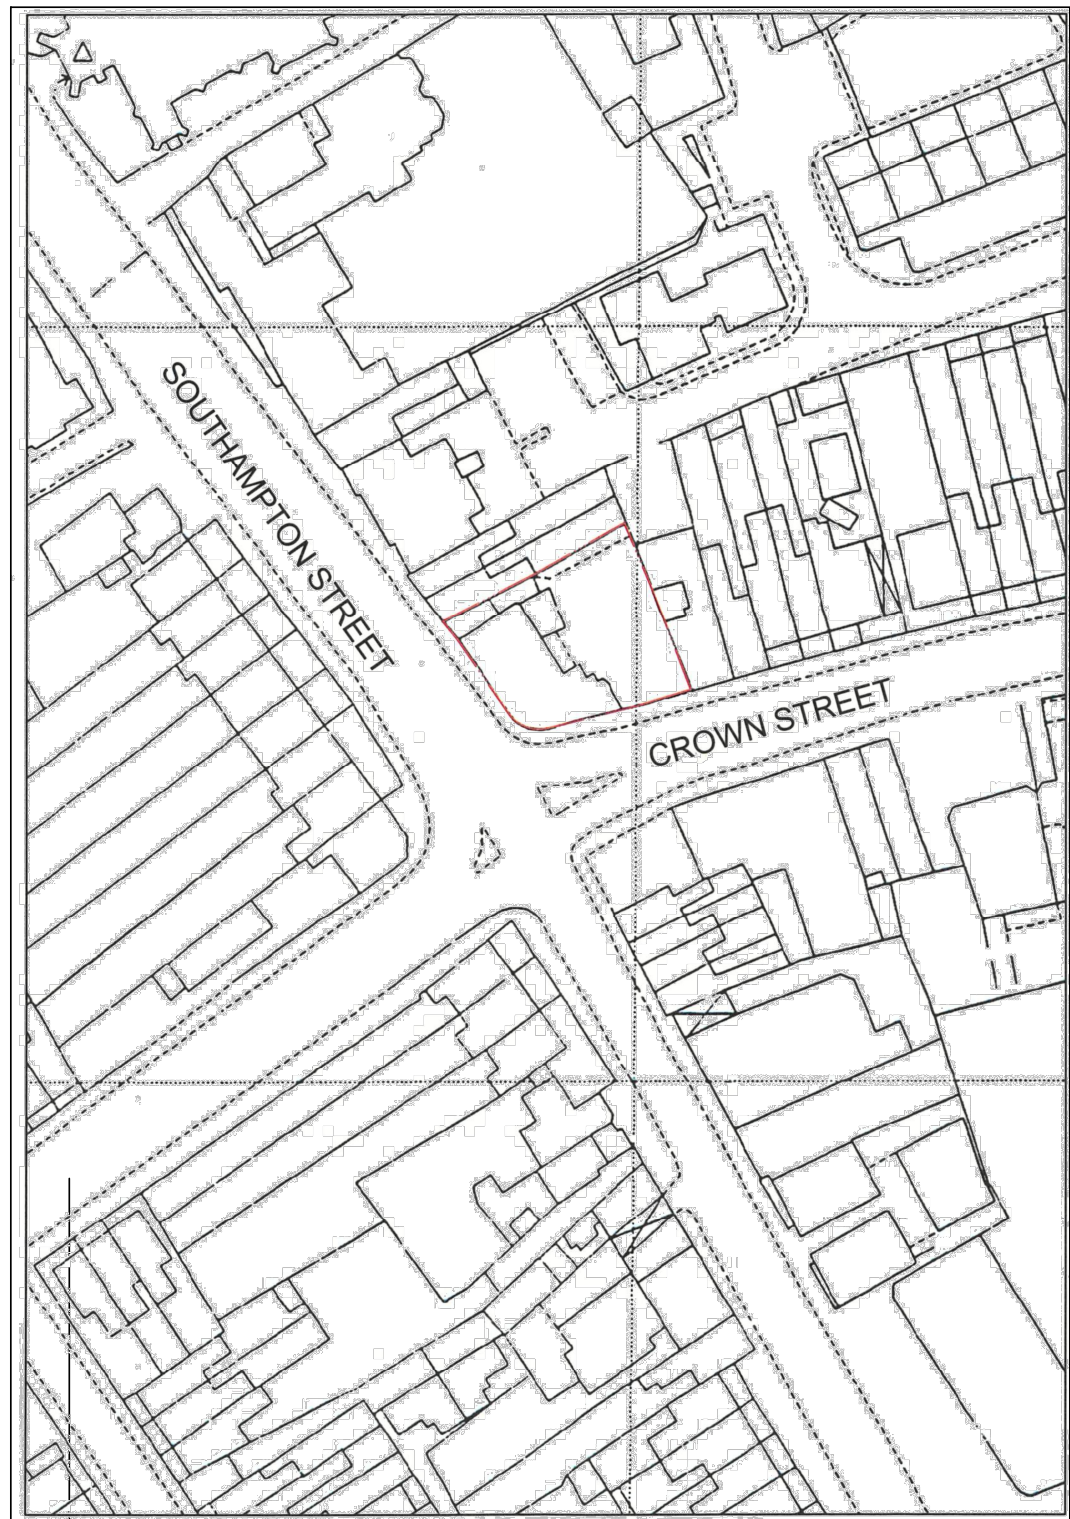

Site Location Plan 1:1000

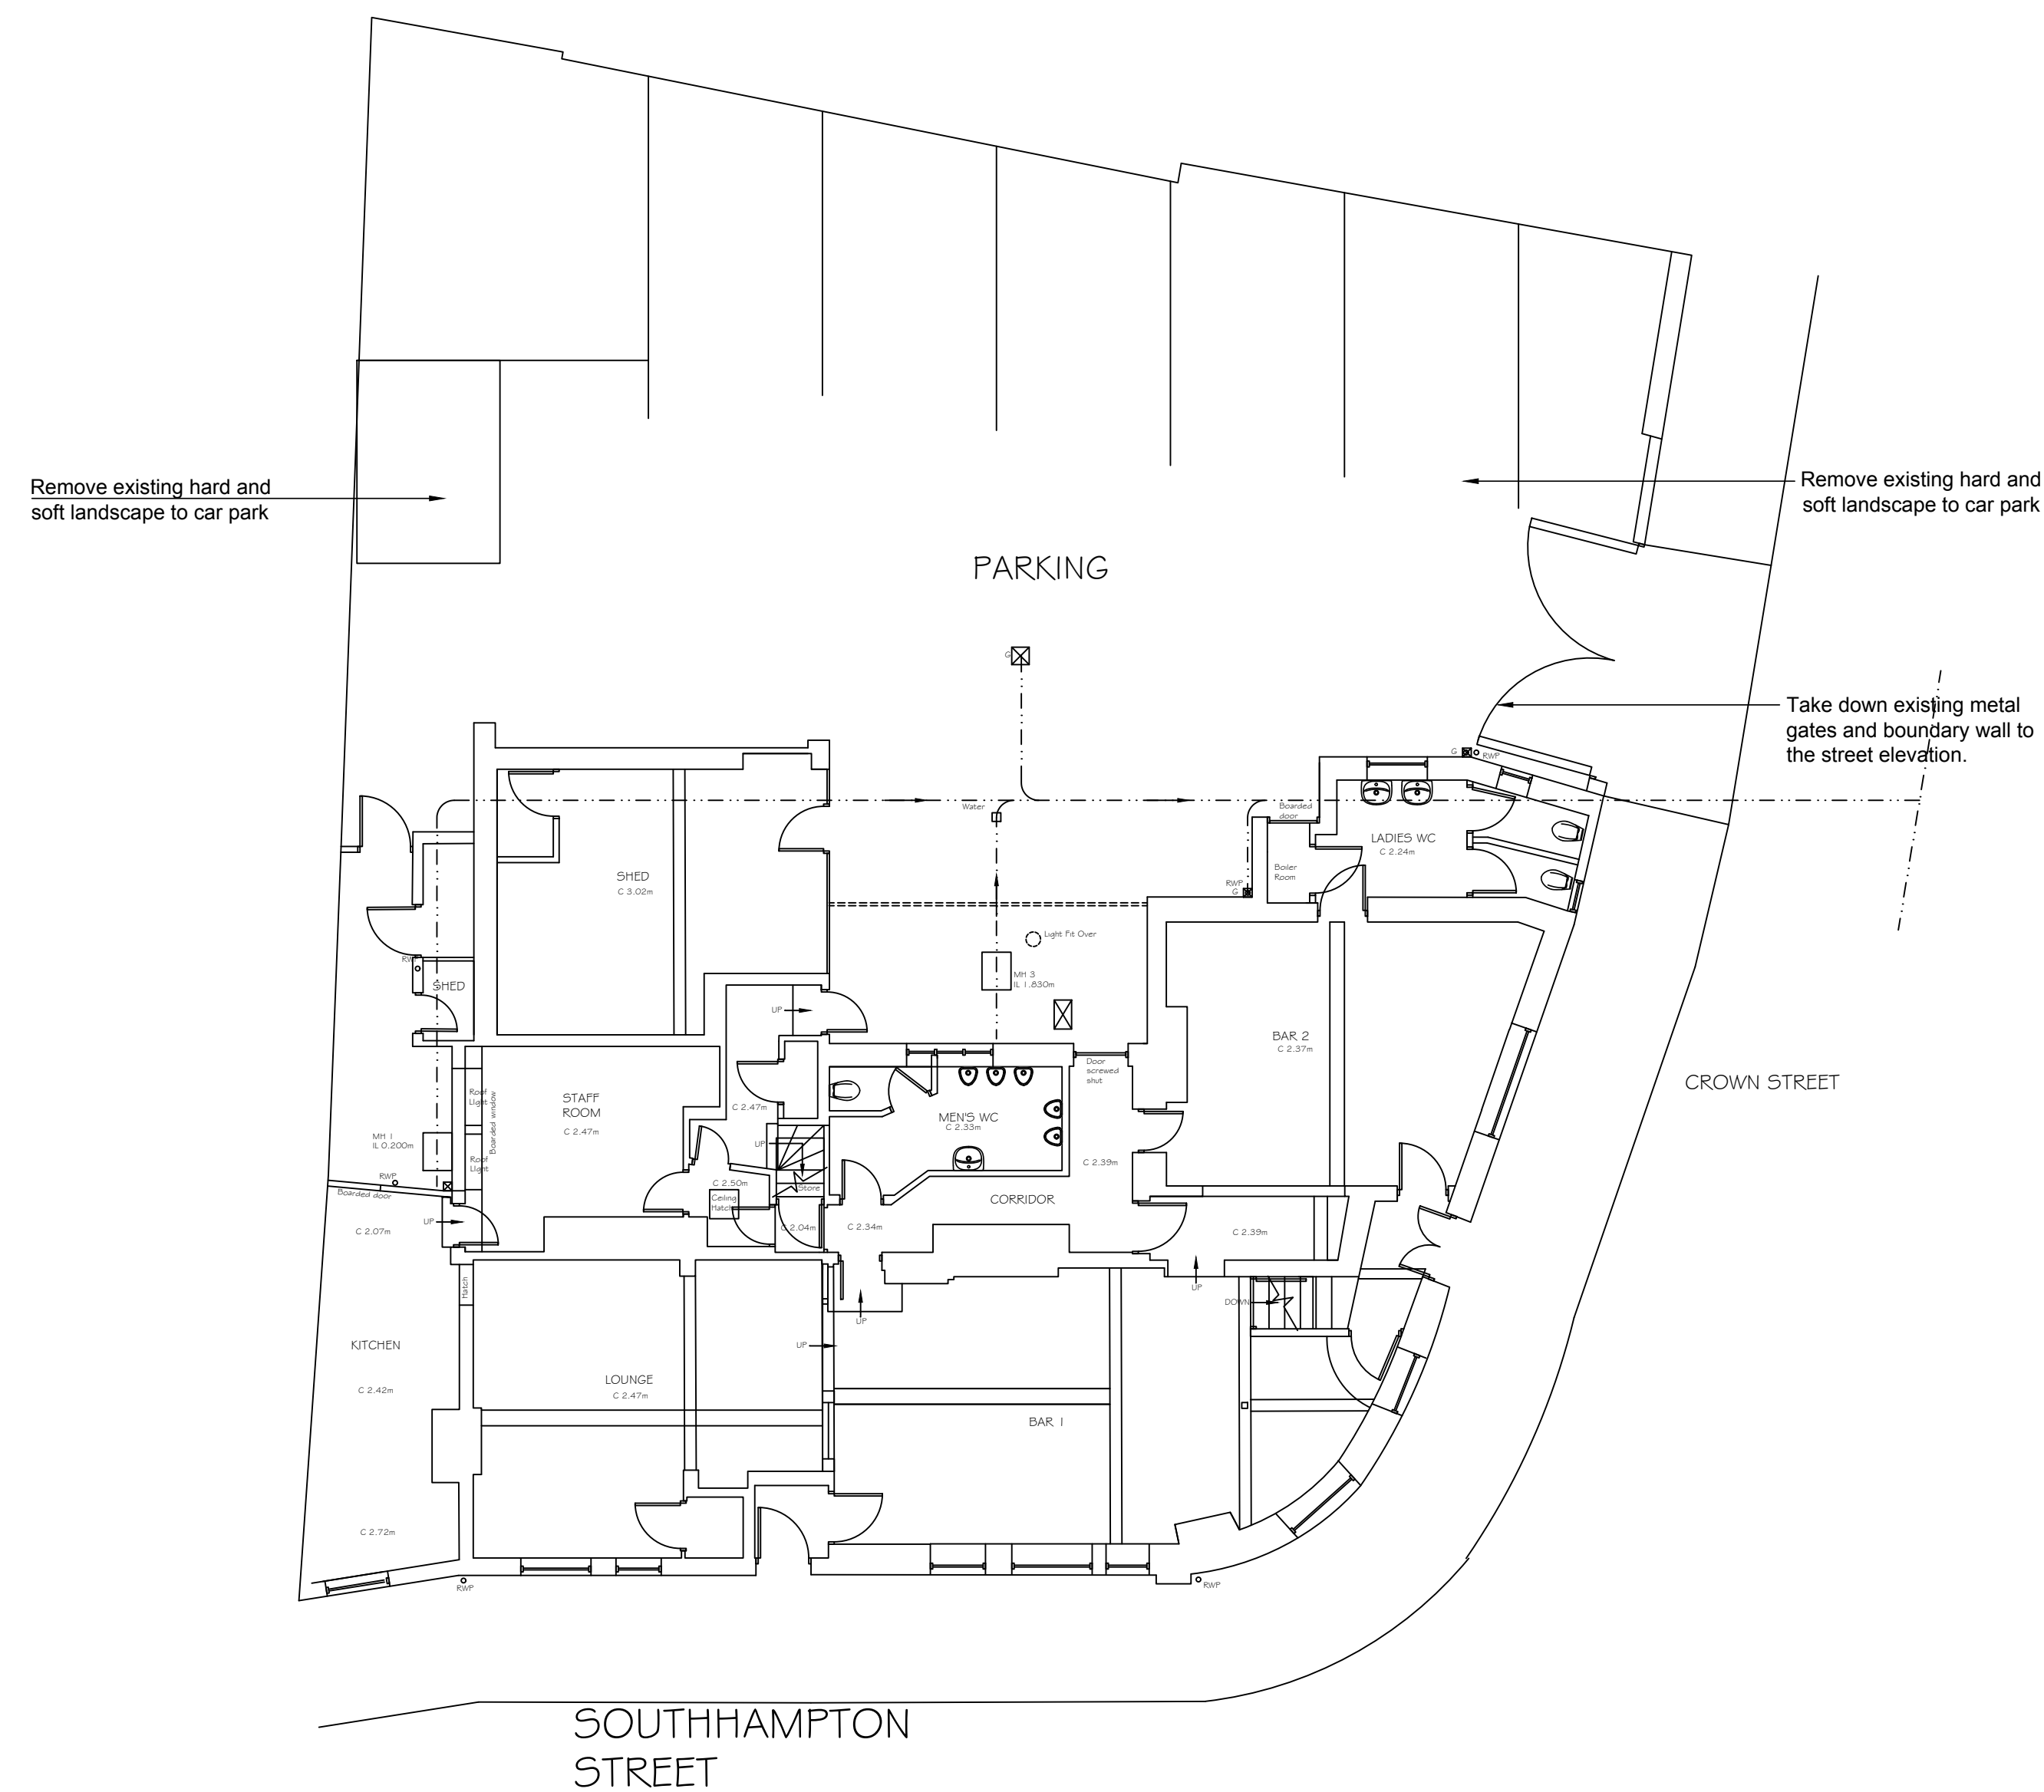

Site Plan 1:100

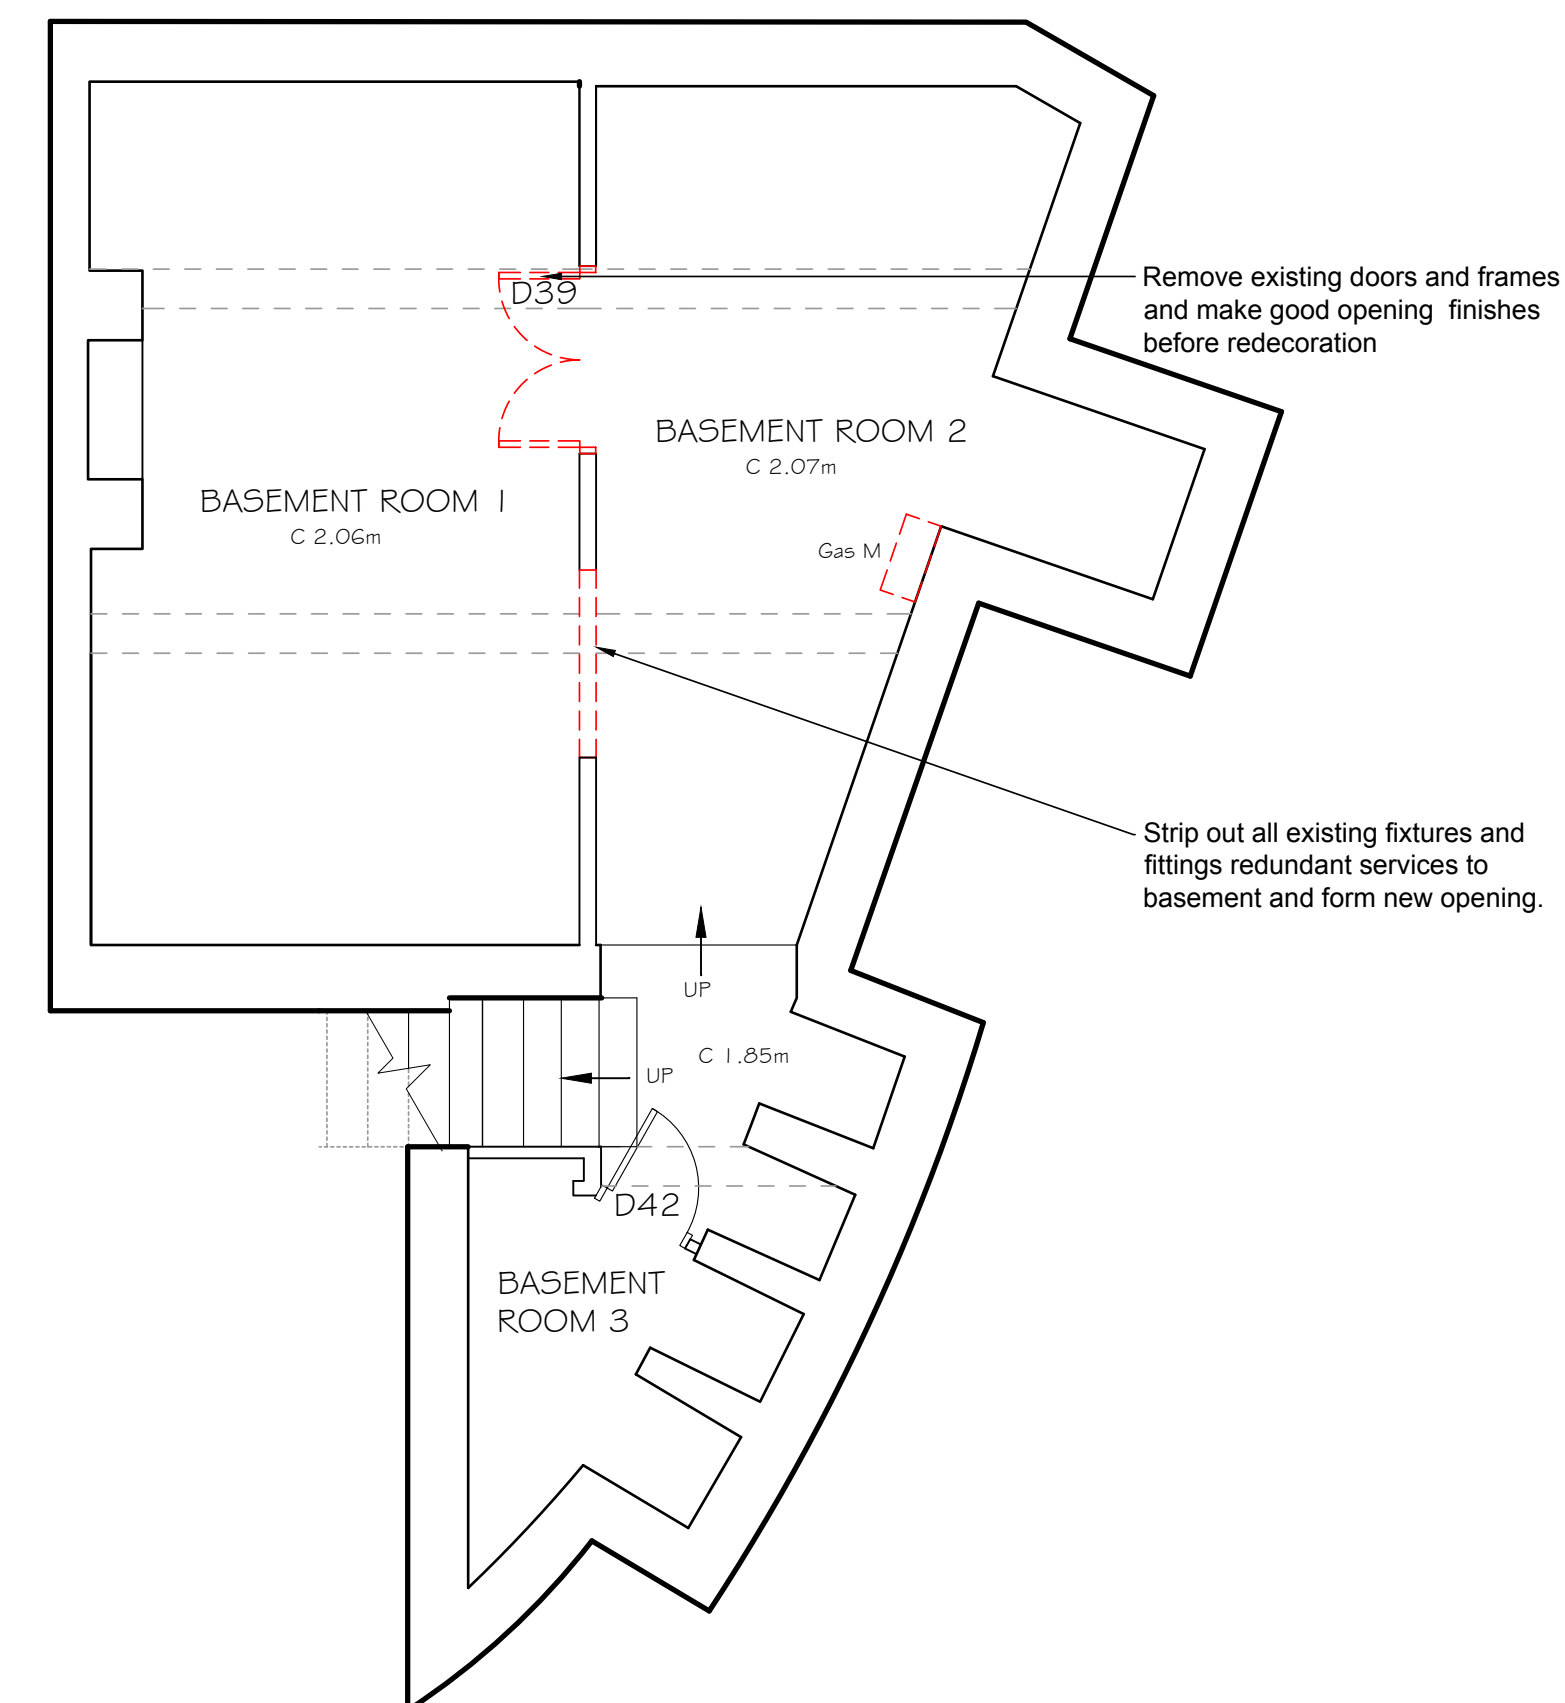

Basement Plan

c check all dimensions and report all errors and omissions

Note:
Drawing to be read in conjunction with jsa architects
construction specification: #####-WD-001.

All materials to be installed strictly in accordance with manufacturers recommendation.

All structural requirements and reinforcements to Structural Engineer design and specification, inclusive all lintels.

A	Notes amended opening added	Jan 18
Revisions		

CONSTRUCTION

Status	
---------------	--

The Red Cow
50 Crown Street Reading

project :

WORKING DRAWINGS
Location Plan, Existing Site and
Basement Demolition Plan

title :

Platinum Developments Ltd

client :



drawn : DM	checked :
Nov 2017	
date :	
1:50@A1	
scale :	
PCSR	
project :	
WD-200A	
dwg no./ rev :	