



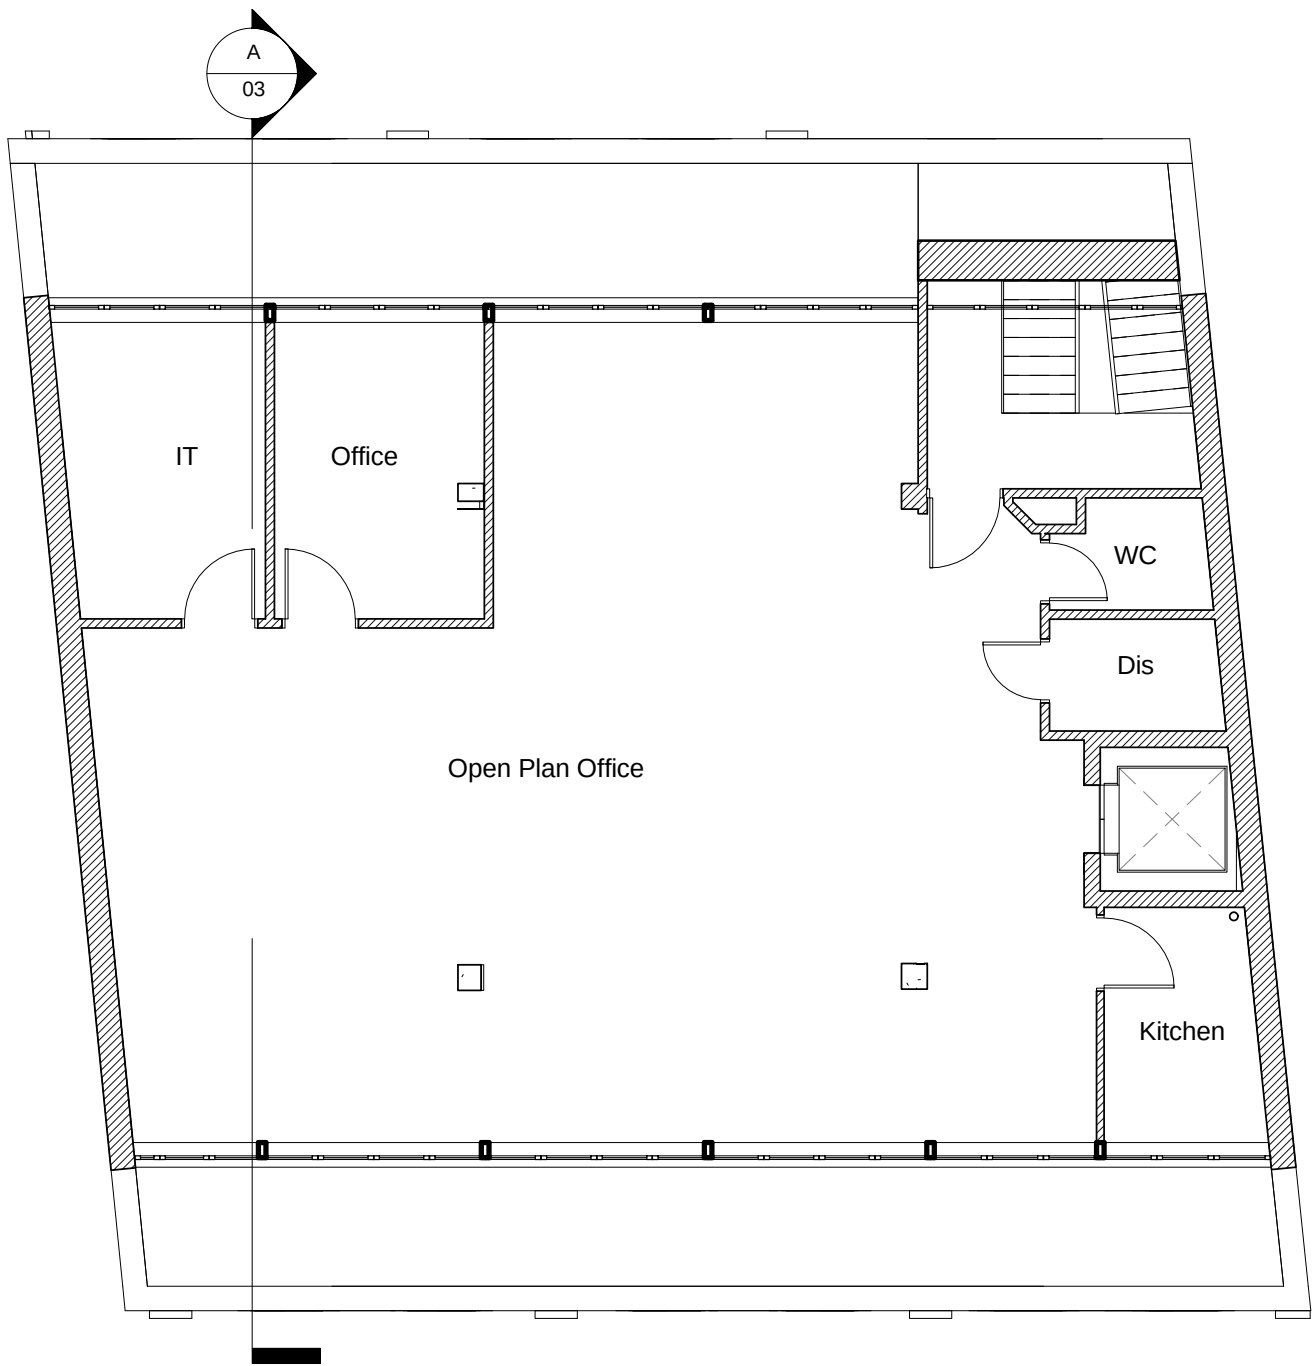

Existing Third Floor Plan
1 : 100

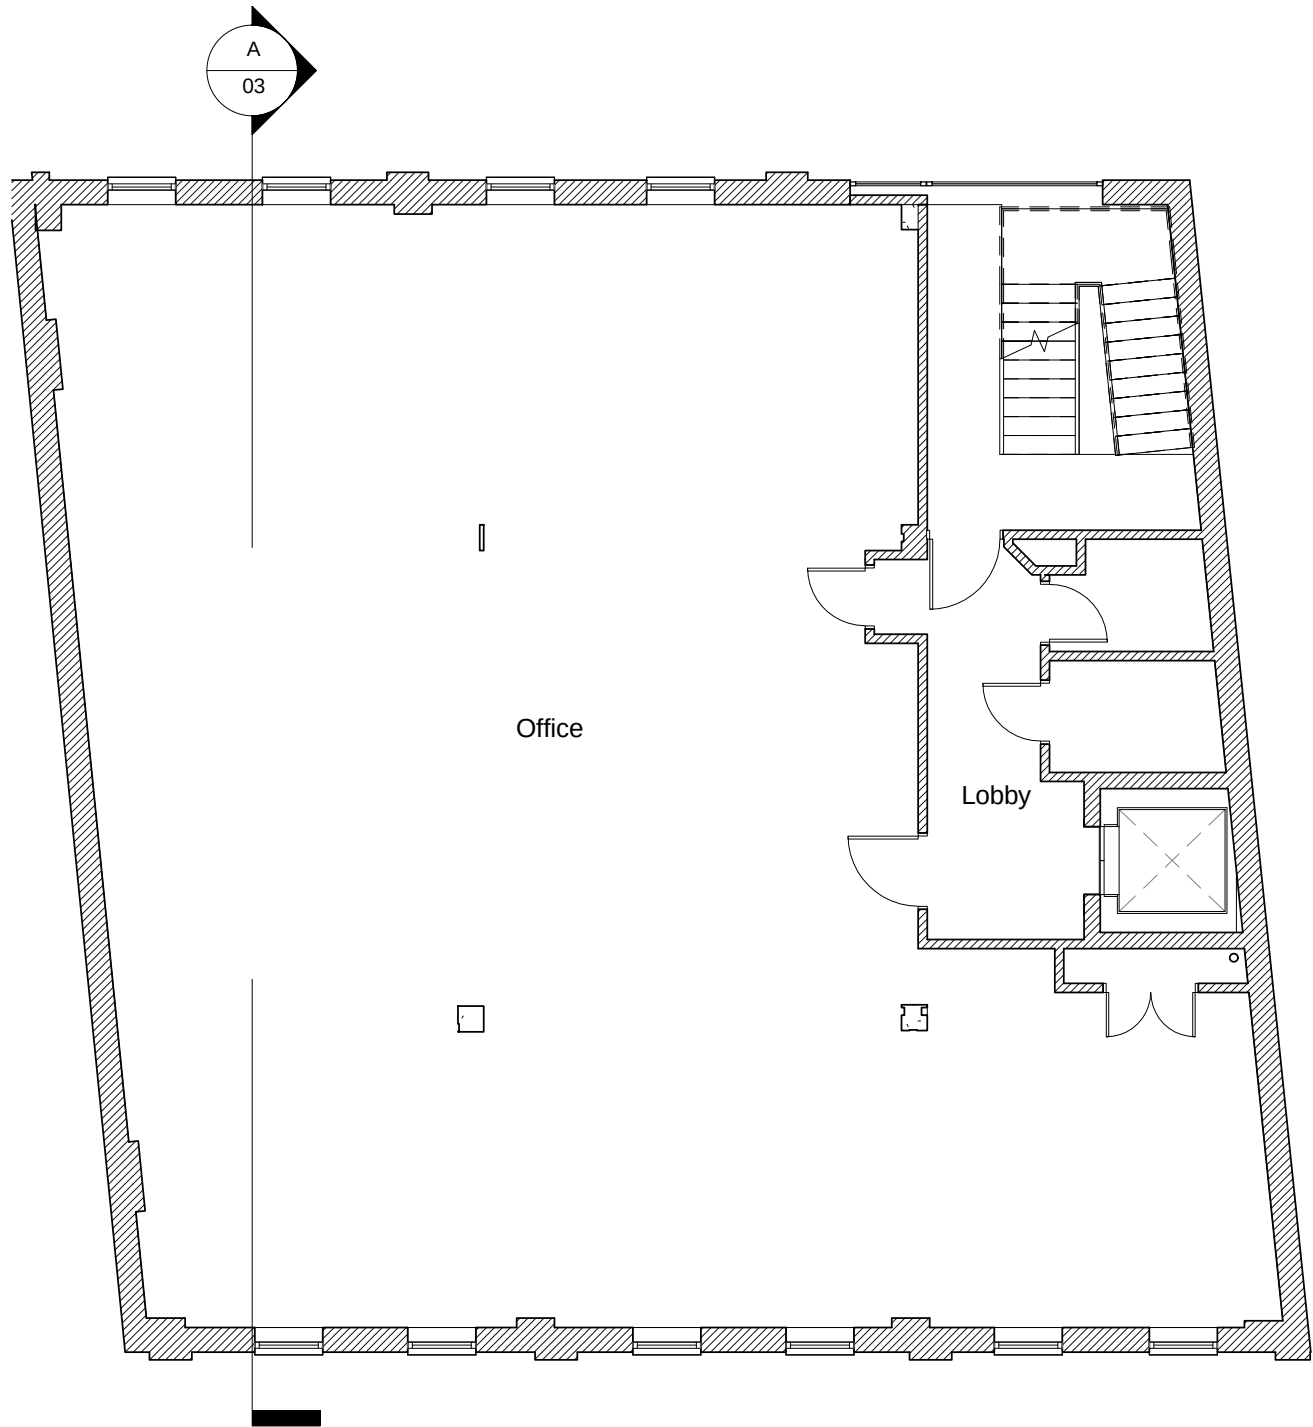

Existing Second Floor Plan
1 : 100



Existing South Elevation to Car Park
1 : 100



Existing Section A-A
1 : 100

THIS DRAWING IS A PRINT AND MUST NOT BE SCALED.
ANY QUERIES REGARDING DIMENSIONS TO BE TAKEN UP WITH
PENTANGLE DESIGN GROUP.

ALL DIMENSIONS OF EXISTING BUILDINGS TO BE VERIFIED ON SITE.

THIS DRAWING IS THE COPYRIGHT OF PENTANGLE DESIGN GROUP
AND SHALL NOT BE IN ANY WAY USED OR REPRODUCED WITHOUT
THEIR PRIOR WRITTEN CONSENT.

NOTES

Prior Approval Notification

PENTANGLE

ARCHITECTS AND INTERIOR DESIGNERS

3 TILEHOUSE STREET HITCHIN HERTS SG5 2DW
T:01462 431133 E:pdg@pentangledesign.co.uk

JOB TITLE
Residential Conversion
Havell House, 62-68 Queen Street, Reading

for Singh Construction Ltd

DRAWING TITLE
Plans, Elevations and Section as Existing

SCALE	DRAWING NUMBER	REVISION
1 : 100		
DATE	Aug '15	
SHT SIZE	A2	
JOB NUMBER	3185	
		A

ARCHITECTS AND INTERIOR DESIGNERS