


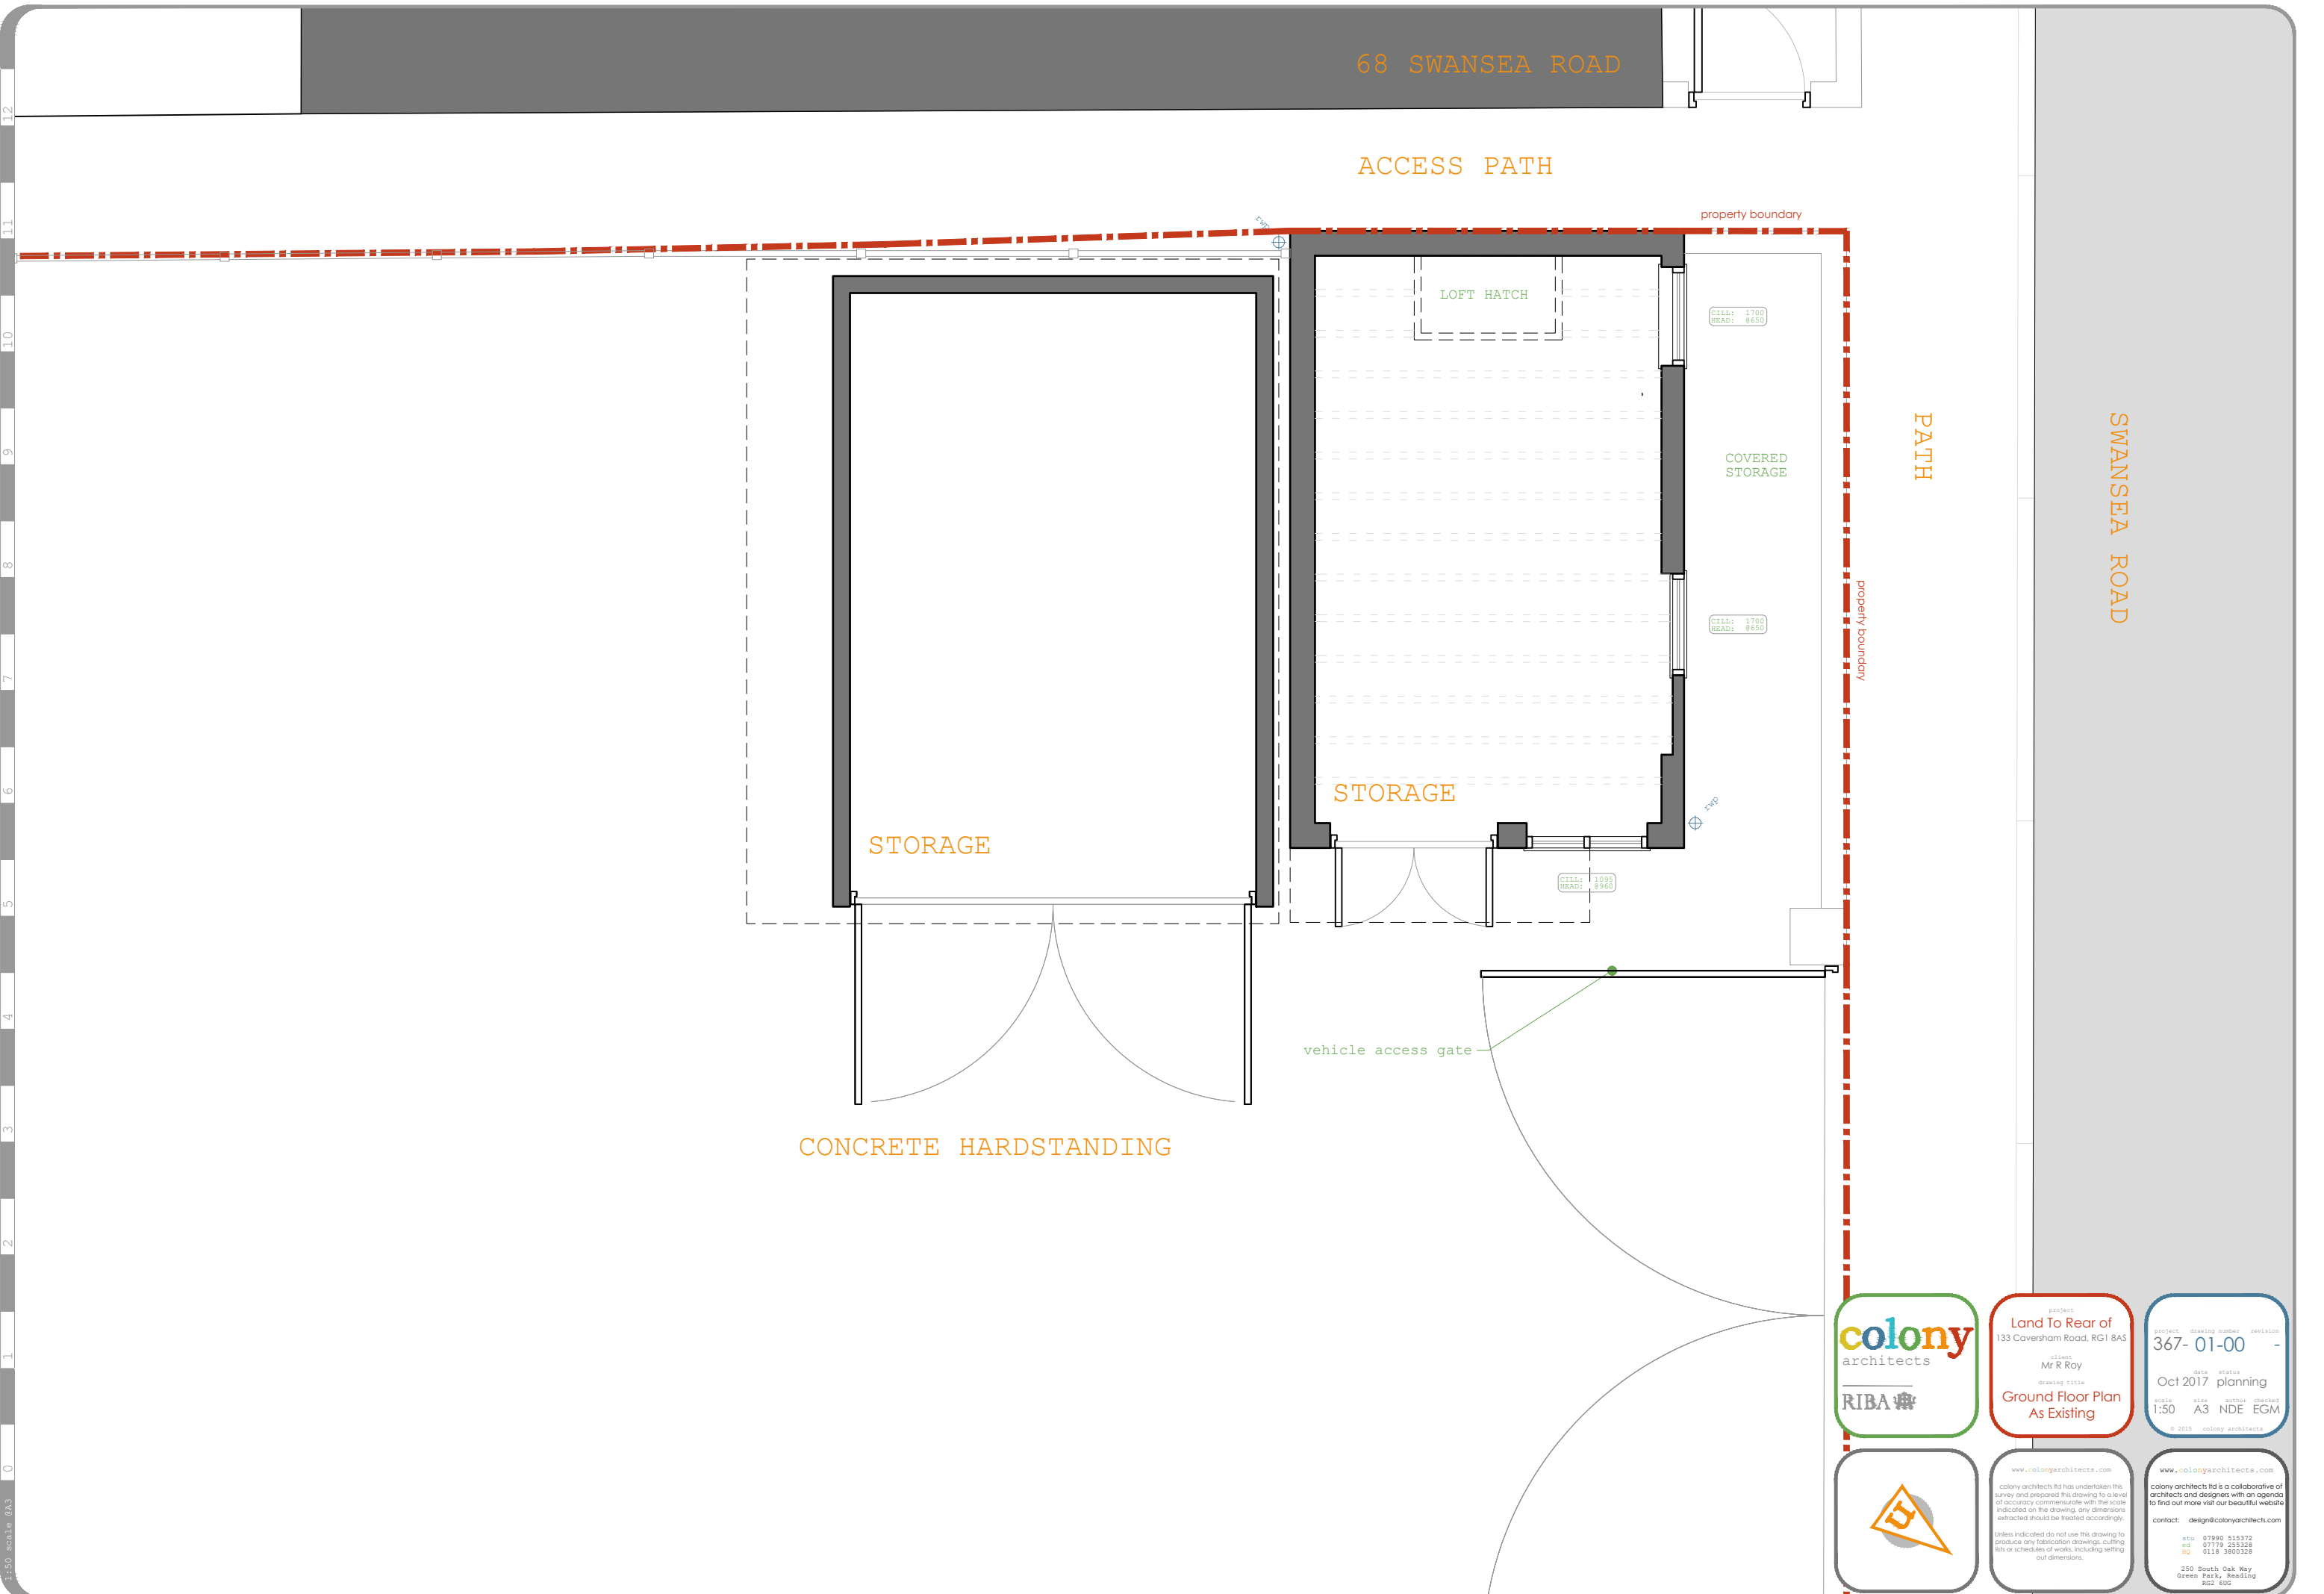

1:50 scale A3

**colony**  
architects  
RIBA

project  
**Land To Rear of**  
133 Caversham Road, RG1 8AS  
client  
**Mr R Roy**  
drawing title  
**Ground Floor Plan**  
**As Existing**

project drawing number revision  
**367- 01-00 -**  
date status  
Oct 2017 planning  
scale area notes created  
1:50 A3 NDE EGM  
© 2019 colony architects



www.colonyarchitects.com  
colony architects ltd has undertaken this survey and prepared this drawing to a level of accuracy commensurate with the scale indicated on the drawing, any dimensions extracted should be treated accordingly.  
Unless indicated do not use this drawing to produce any fabrication drawings, cutting lists or schedules of works, including setting out dimensions.

www.colonyarchitects.com  
colony architects ltd is a collaborative of architects and designers with an agenda to find out more visit our beautiful website  
contact: design@colonyarchitects.com  
t: 07990 515372  
e: 07779 255328  
m: 0118 3800328  
250 South Oak Way  
Green Park, Reading  
RG2 6US