

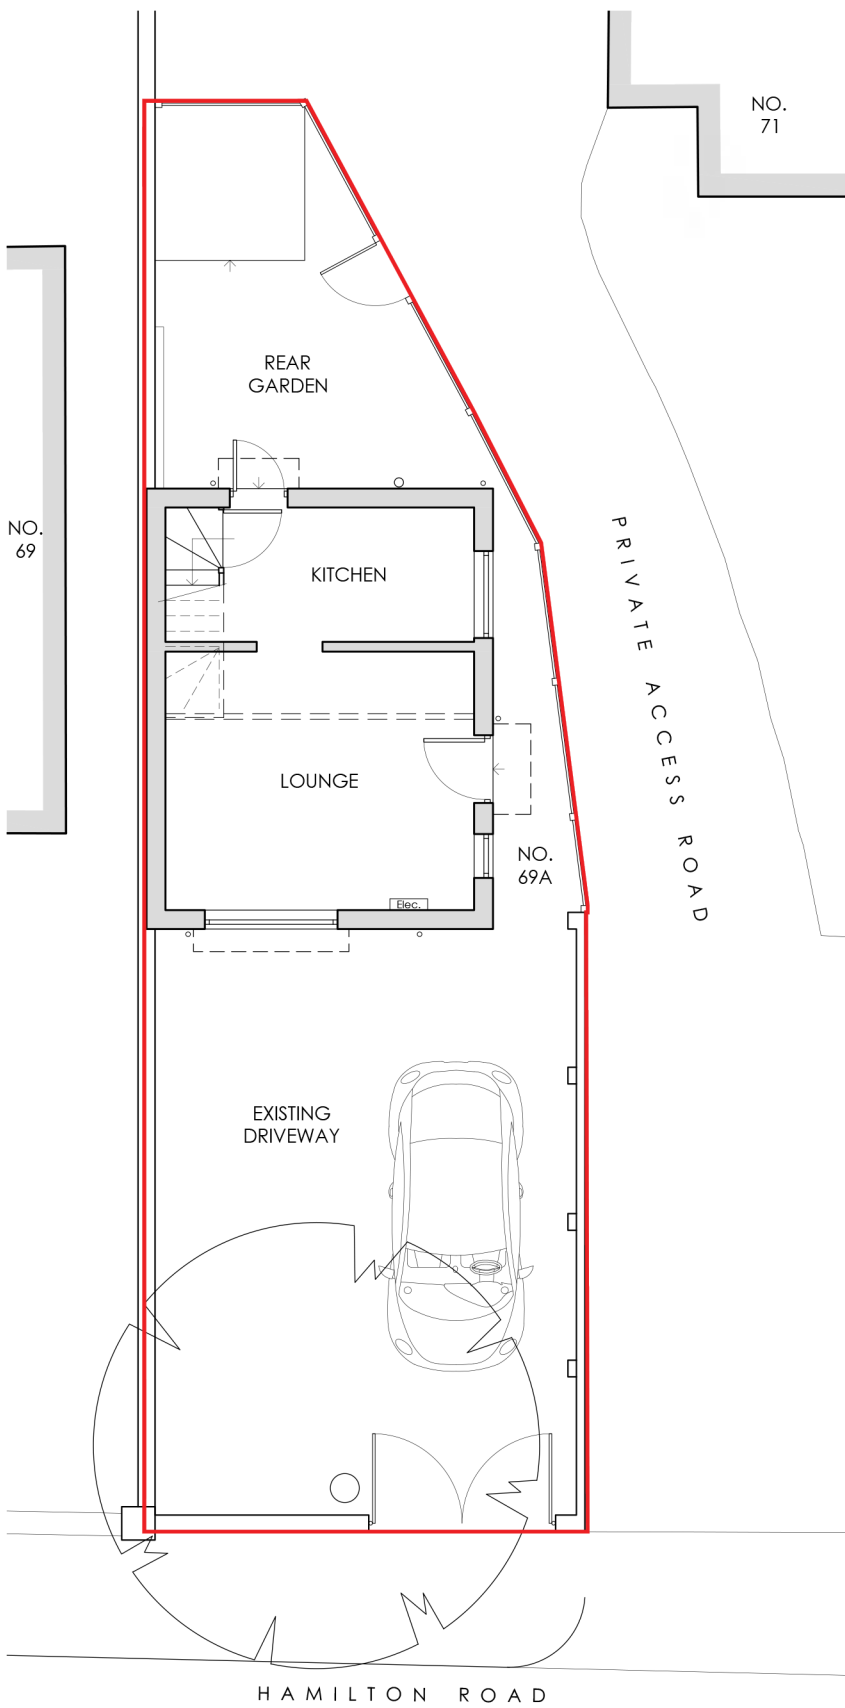


Rev.	Date	Note	Author	Checked

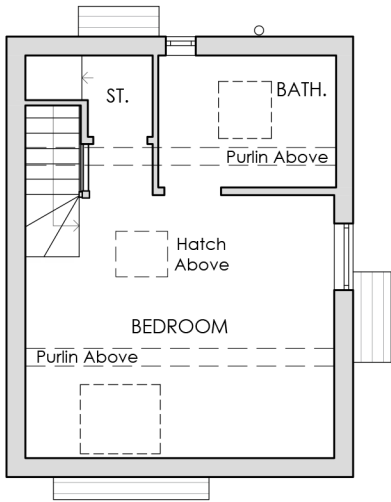



EXISTING GROUND FLOOR & SITE PLAN 1:100

 


EXISTING FIRST FLOOR PLAN 1:100

Key:
Application Site Boundary

Site Area: 96 sq.m (1033 sq.ft)
Existing Gross Internal Floor Area: 40.5 sq.m (436 sq.ft)

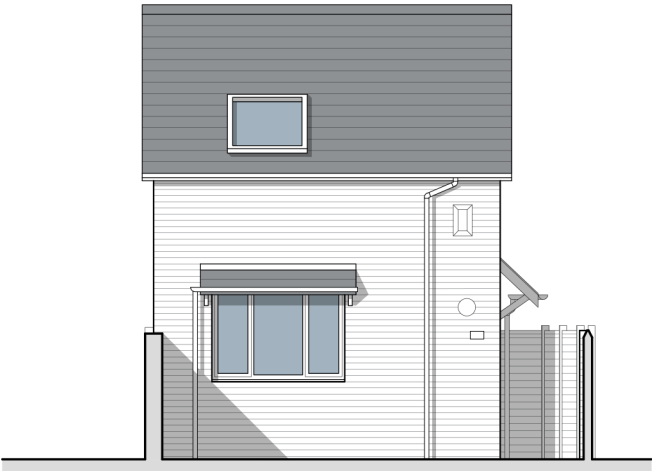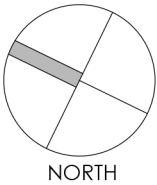


EXISTING FRONT (WEST) ELEVATION 1:100

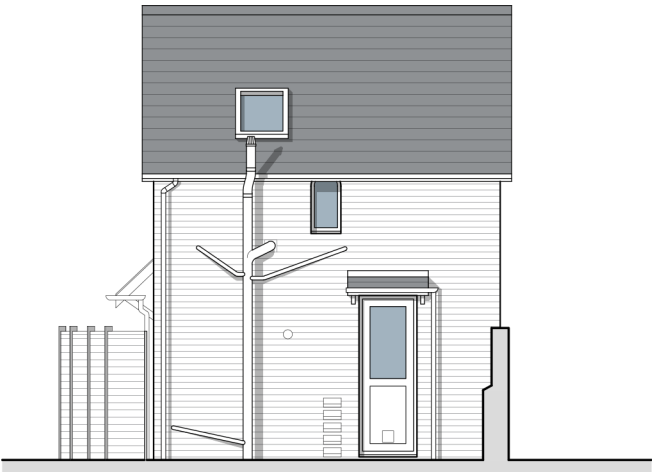

EXISTING REAR (EAST) ELEVATION 1:100



EXISTING SIDE (SOUTH) ELEVATION 1:100

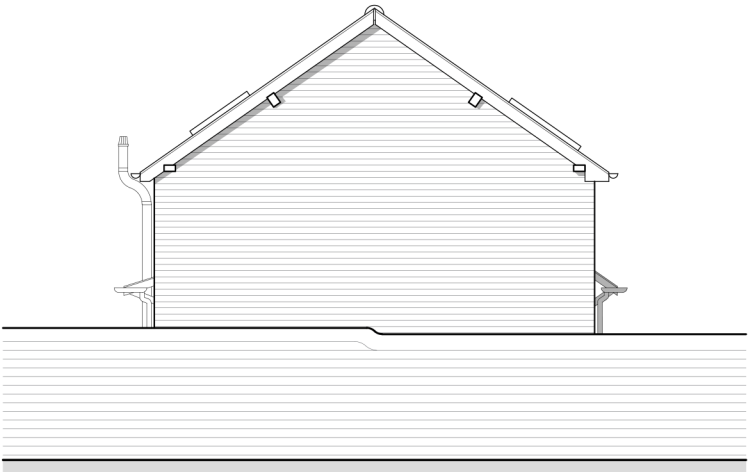

EXISTING SIDE (NORTH) ELEVATION 1:100

Project	Extension & House Alterations 69A Hamilton Road Reading RG1 5RA					Drawing	Existing Plans & Elevations			
						Job-Dwg Number	18002-PL-02		Rev.	-
Client	Turner Estates					WESTON + CO ARCHITECTS Watlington House 44 Watlington Street Reading, RG1 4RJ T. 0118 375 0252 www.weston-co.com				
Status	Preliminary									
Scale	1/100		Sheet Size A3							
Author	MW	Checked	CTW	Date	13/04/2018					