




27 MONKS WAY

FRONT/NORTH ELEVATION

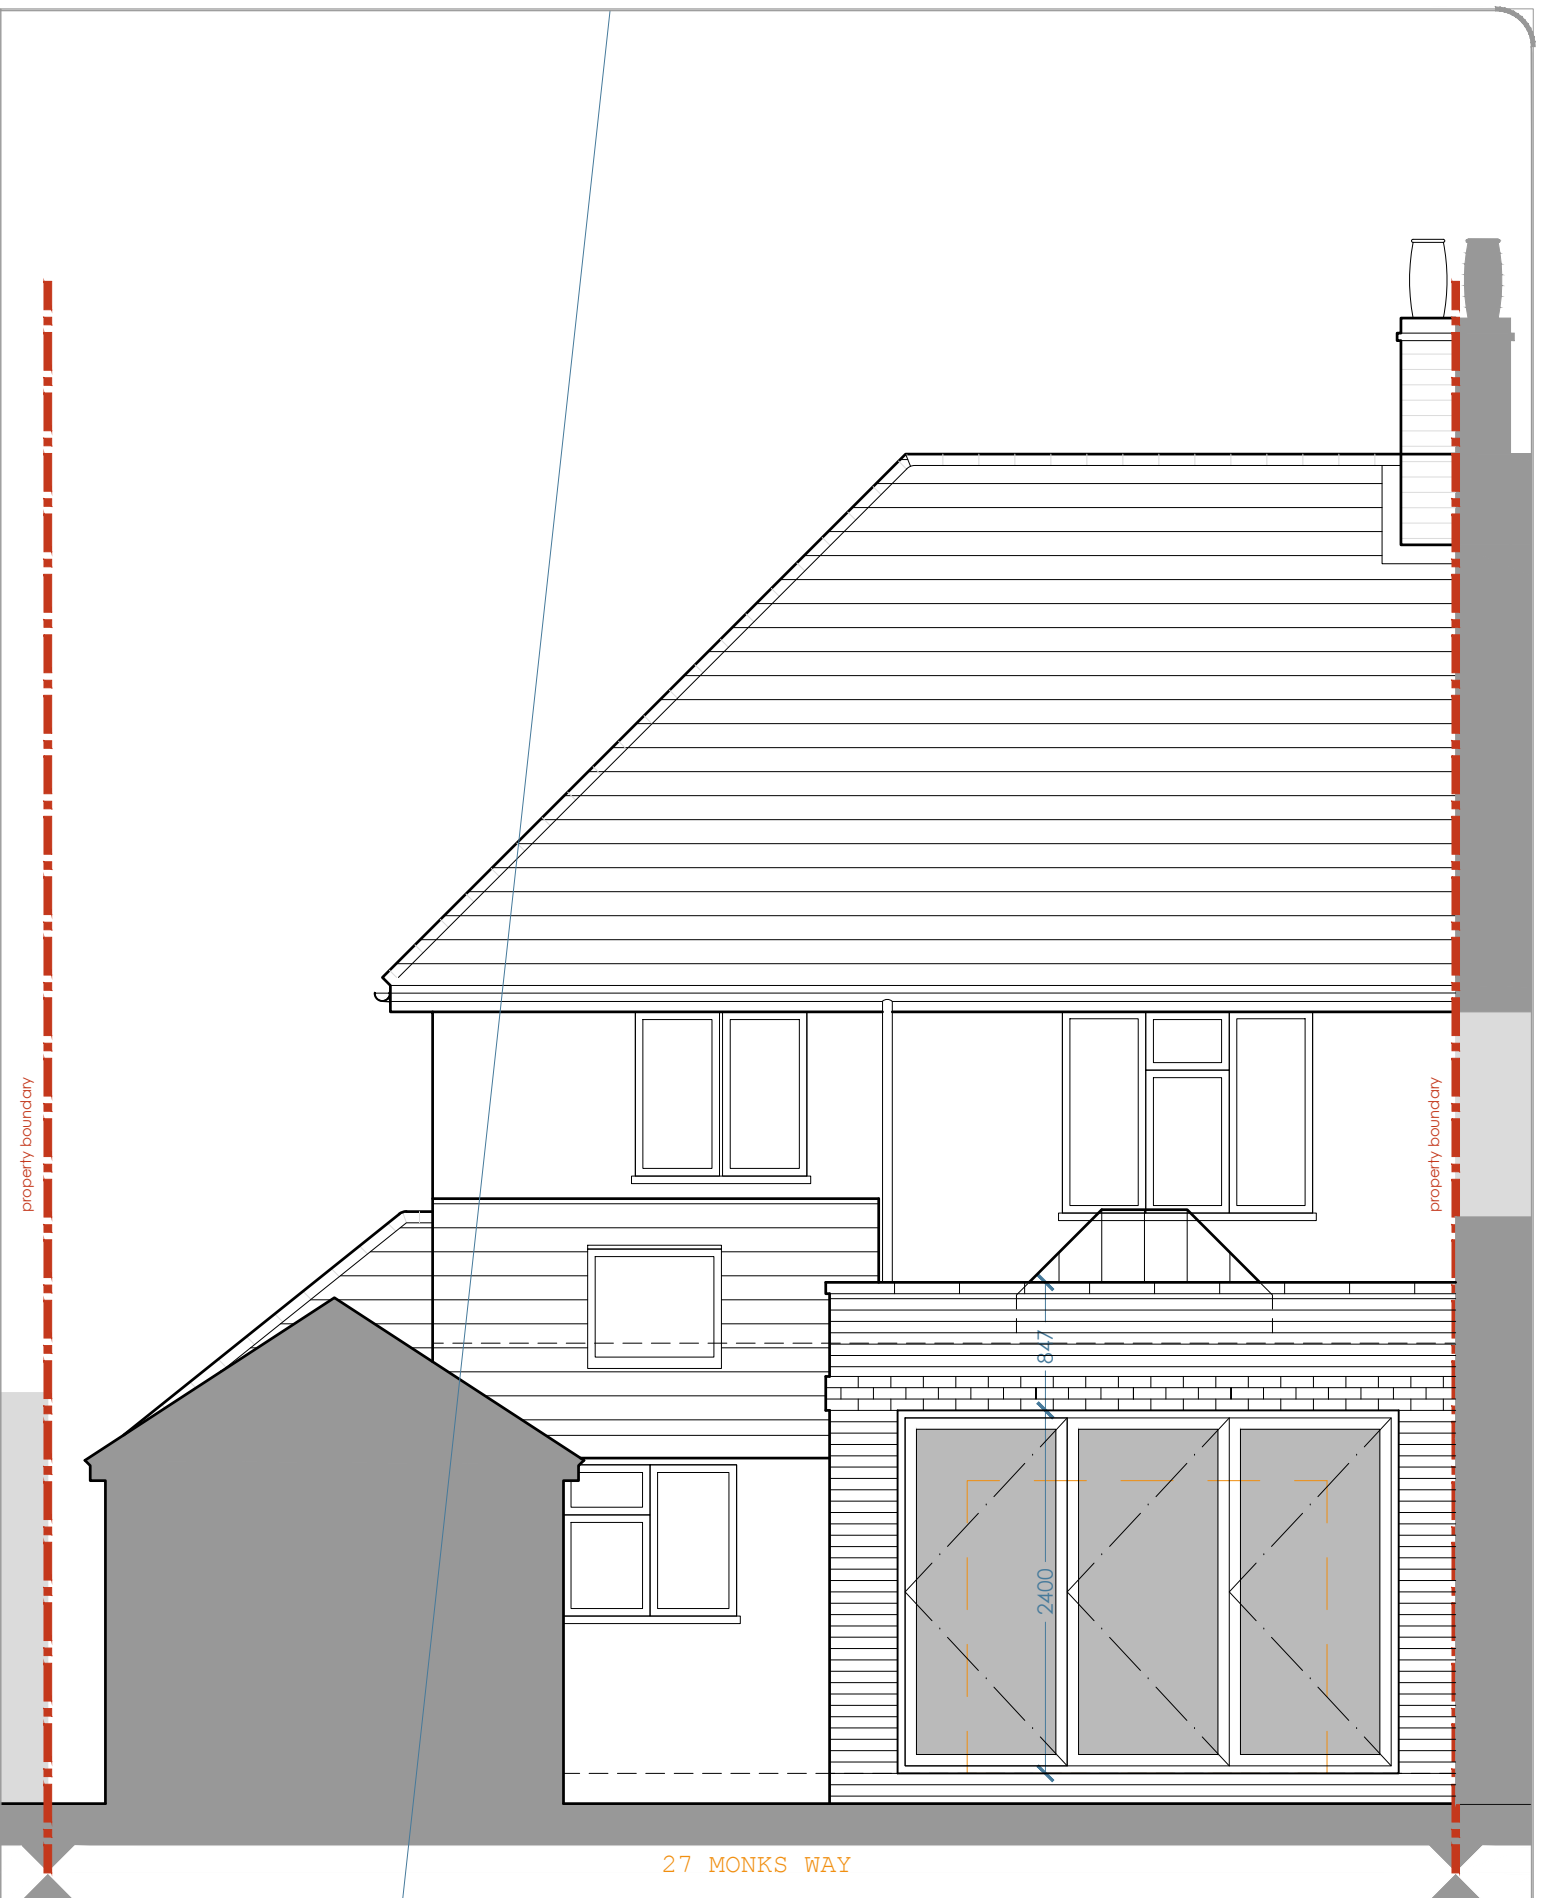

27 MONKS WAY

REAR/SOUTH ELEVATION



www.colonyarchitects.com
colony architects ltd is a collaborative of architects and designers with an agenda to find out more visit our beautiful website
contact: design@colonyarchitects.com
td 07990 515372
ed 07779 255328
hq 0118 3800328
250 South Oak Way
Green Park, Reading
RG2 6NG

www.colonyarchitects.com
colony architects ltd has undertaken this survey and prepared this drawing to a level of accuracy commensurate with the scale indicated on the drawing. any dimensions extracted should be treated accordingly.
Unless indicated do not use this drawing to produce any fabrication drawings, cutting lists or schedules of work, including setting out dimensions.

project 372- 05-10
drawing number revision
Oct 2017 planning
scale 1:50
size A3
author NDE
checked EGM
© 2017 colony architects

project 27 Monks Way
Reading, RG30 3DP
client Karen and John
drawing title Front and Rear Elevations As Proposed