






Existing North Elevation to Queen's Road
1 : 100

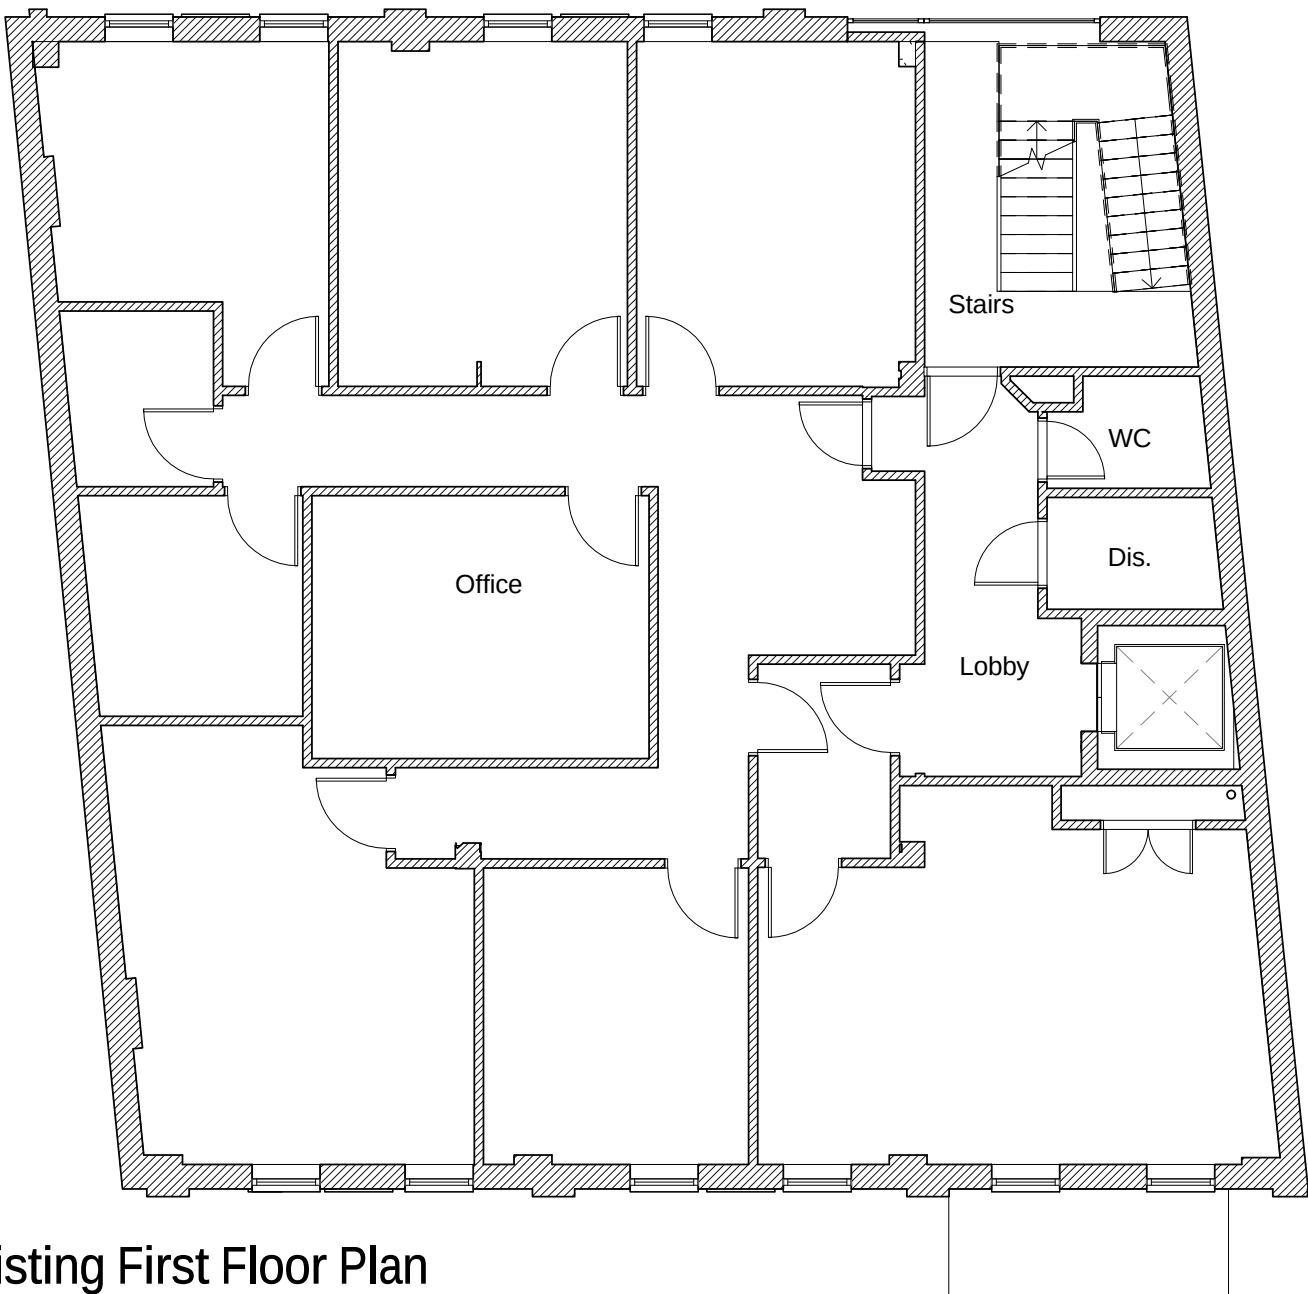

Existing First Floor Plan
1 : 100

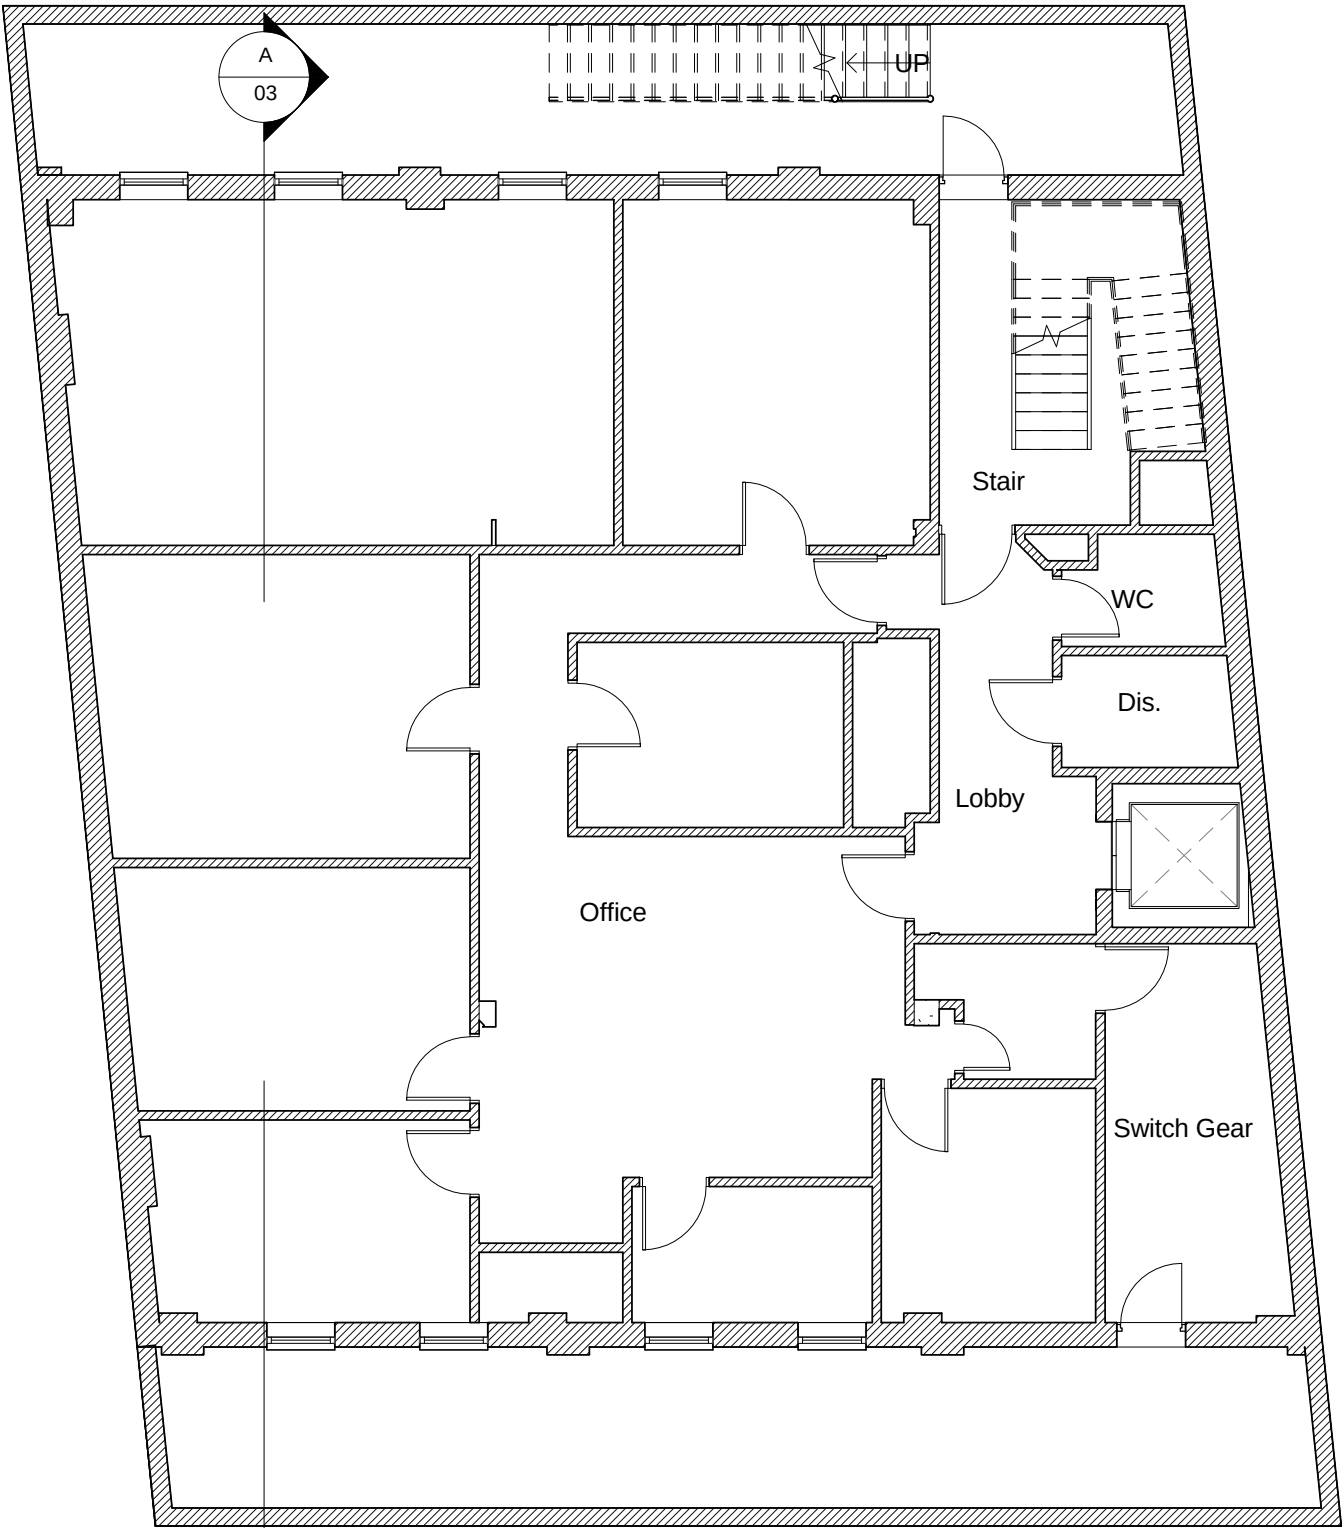

Existing Lower Ground Floor Plan
1 : 100

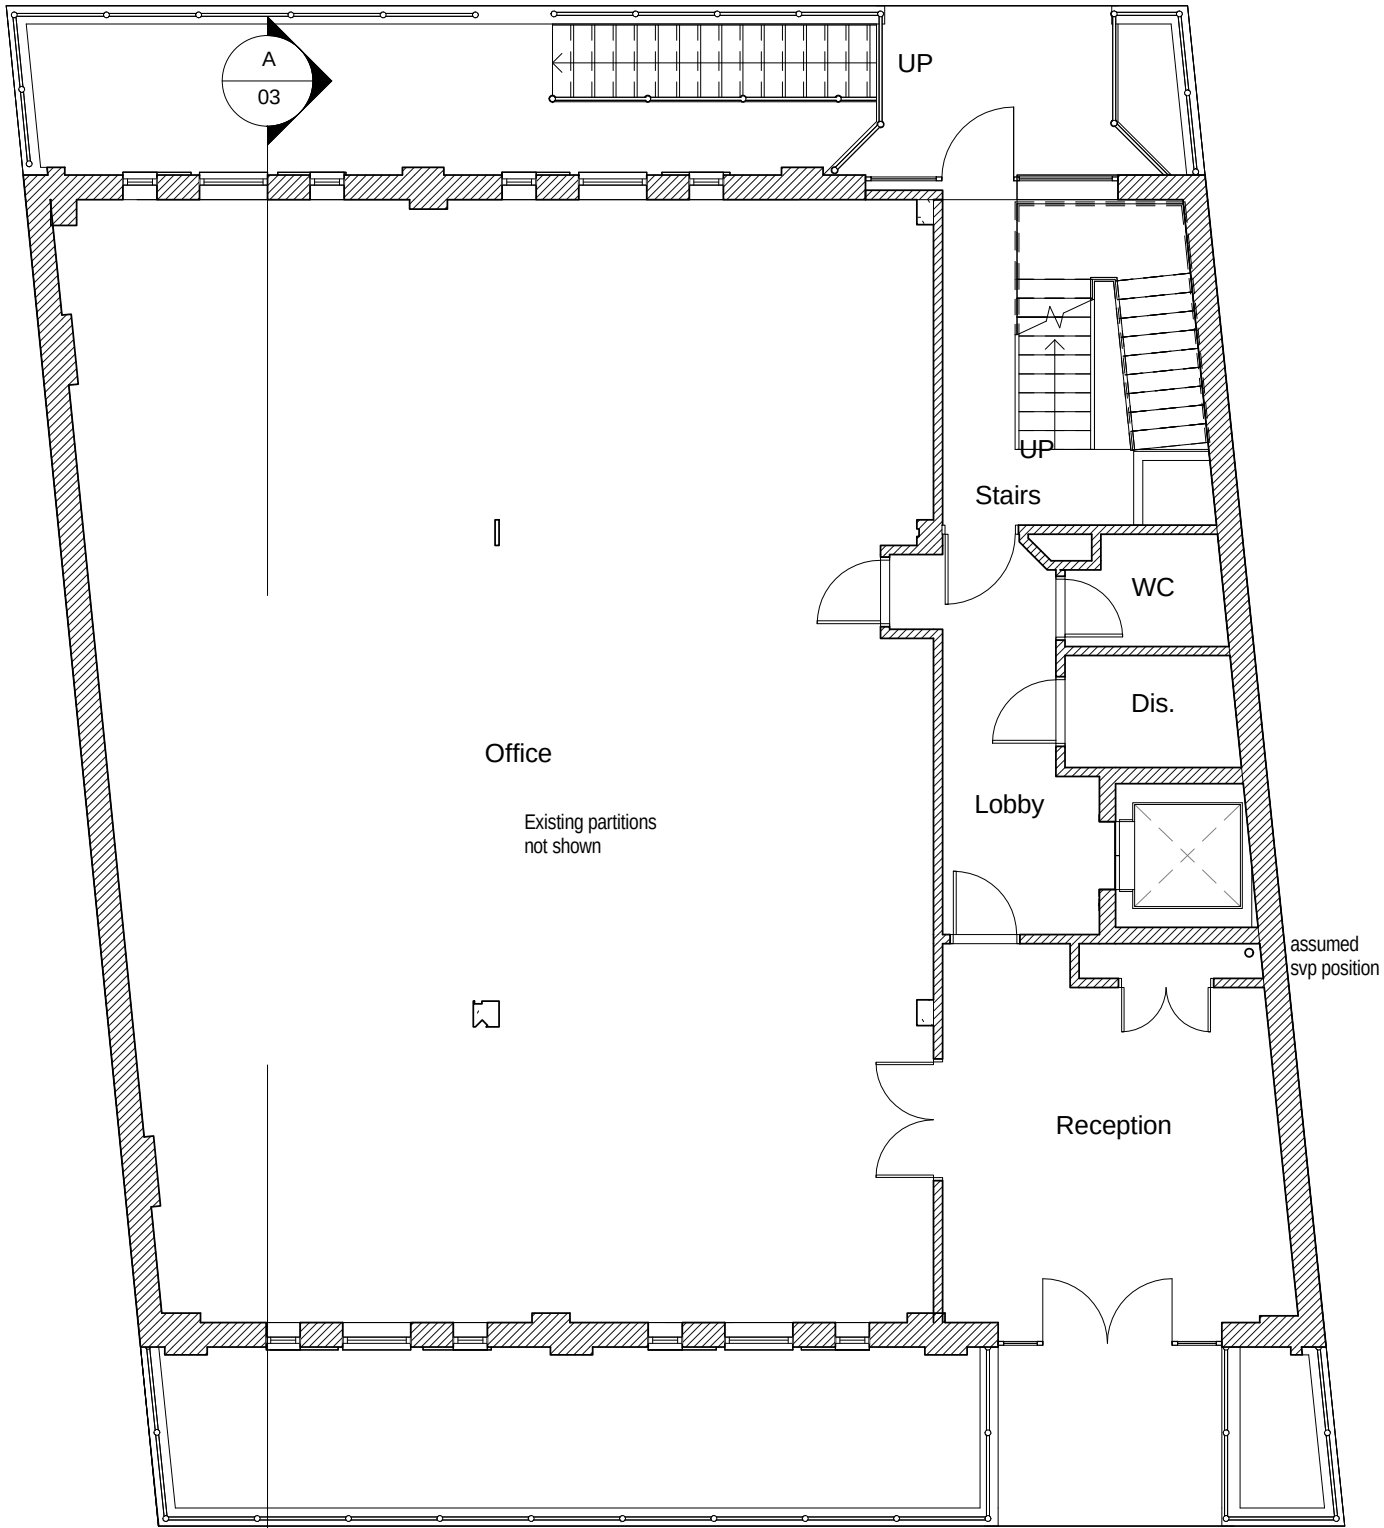

Existing Upper Ground Floor Plan
1 : 100

THIS DRAWING IS A PRINT AND MUST NOT BE SCALED.
ANY QUERIES REGARDING DIMENSIONS TO BE TAKEN UP WITH
PENTANGLE DESIGN GROUP.

ALL DIMENSIONS OF EXISTING BUILDINGS TO BE VERIFIED ON SITE.

THIS DRAWING IS THE COPYRIGHT OF PENTANGLE DESIGN GROUP
AND SHALL NOT BE IN ANY WAY USED OR REPRODUCED WITHOUT
THEIR PRIOR WRITTEN CONSENT.

NOTES

Prior Approval Notification

PENTANGLE

ARCHITECTS AND INTERIOR DESIGNERS

3 TILEHOUSE STREET HITCHIN HERTS SG5 2DW
T:01462 431133 E:pdg@pentangledesign.co.uk

JOB TITLE

Residential Conversion
Havell House, 62-68 Queen Street, Reading

for Singh Construction Ltd

DRAWING TITLE

Plans and Elevations as Existing

SCALE	DRAWING NUMBER	REVISION
1 : 100		
DATE Aug '15		
SHT SIZE A2		
JOB NUMBER 3185	02	A

ARCHITECTS AND INTERIOR DESIGNERS