




Rear Elevation  
1 : 100




Front Elevation  
1 : 100

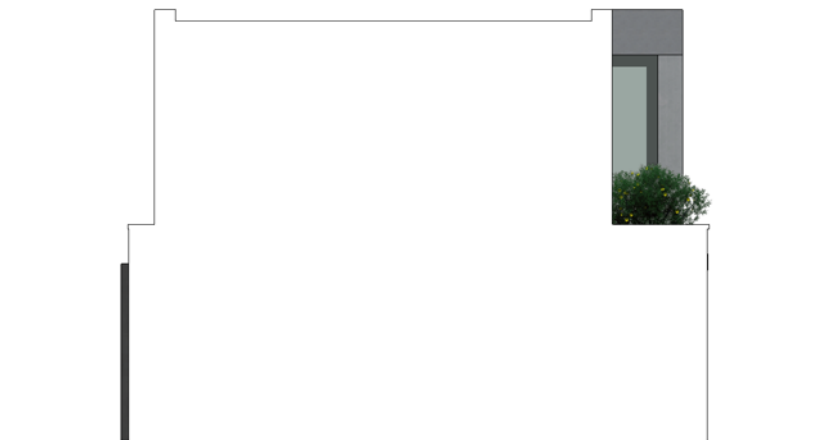


Side Elevation  
1 : 100


Garage type associated with units 24, 34, 35, 36, 38, 39, 40, 42, 43, 44, 46 & 47.  
Drawings to be read in conjunction with house type E.04.

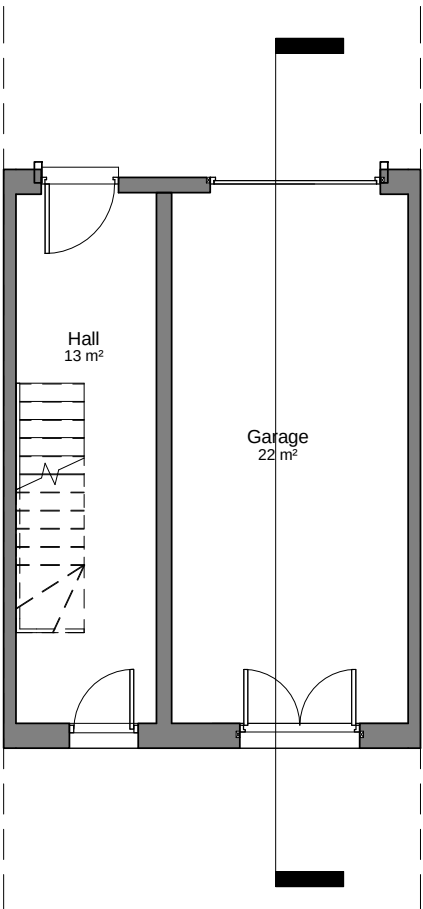


00\_Ground Floor  
1 : 100

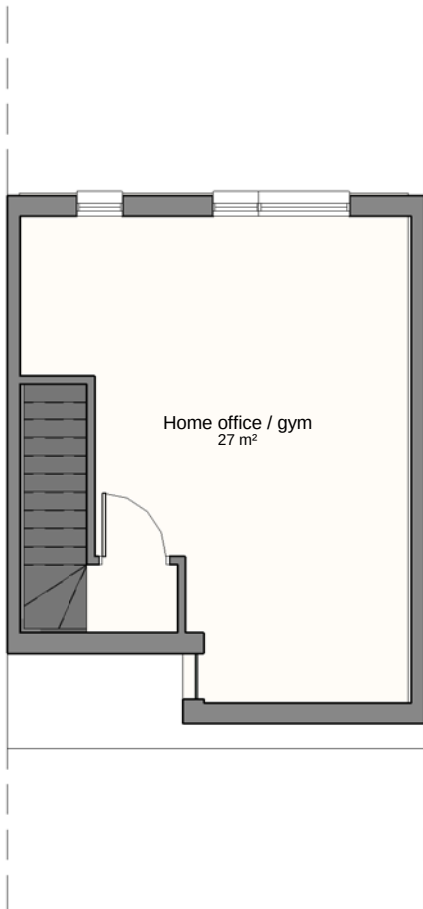


01\_First Floor  
1 : 100

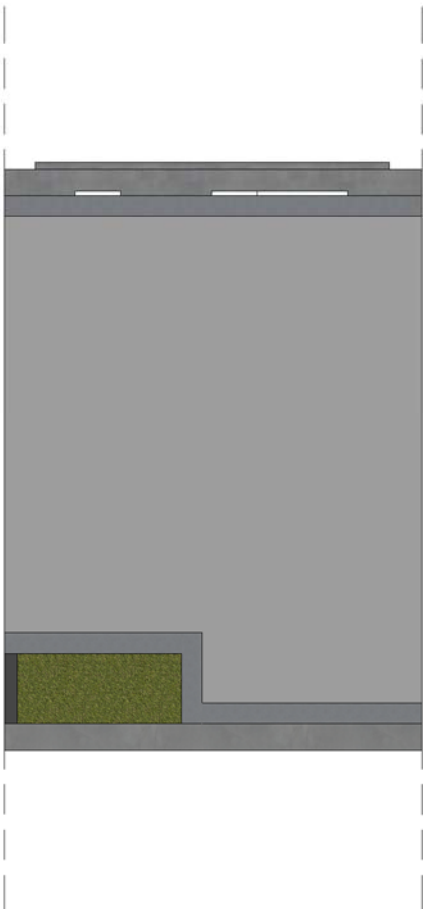

Roof Plan  
1 : 100

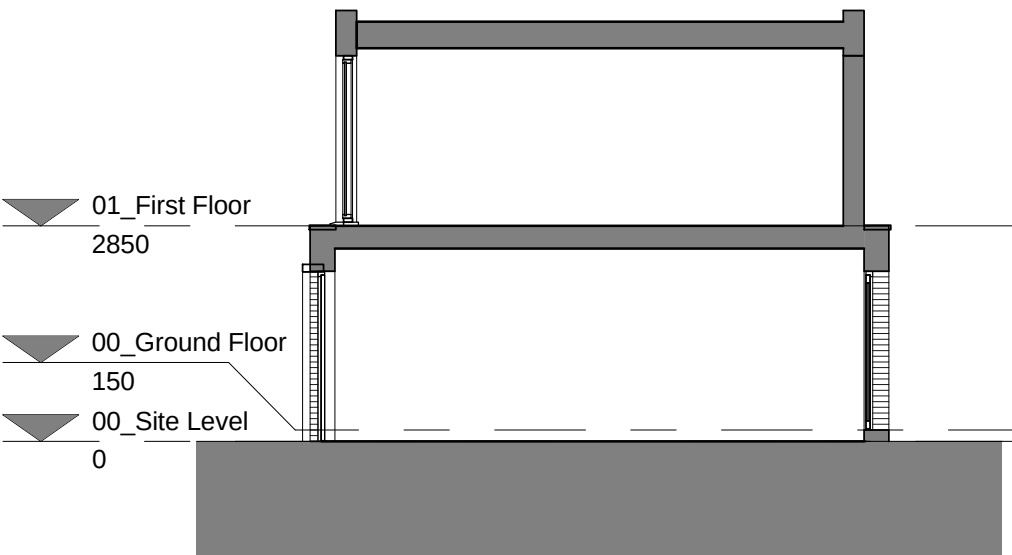

Section AA  
1 : 100

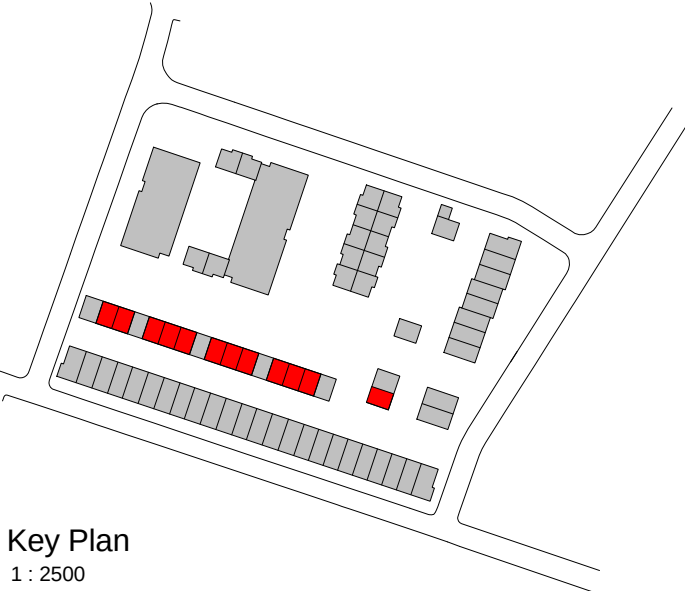

Key Plan  
1 : 2500

PLANNING

Project  
Former Cox & Wyman Building  
Cardiff Road, Reading  
Drawing Title  
Garage Type G.01

|            |                   |          |          |
|------------|-------------------|----------|----------|
| Date       | Scale             | Drawn by | Check by |
| 06/10/17   | As indicated @ A2 | DC       | PN       |
| Project No | Drawing No        | Revision |          |
| 24325      | A-PP-11-51        |          |          |



VISUAL SCALE 1:100