




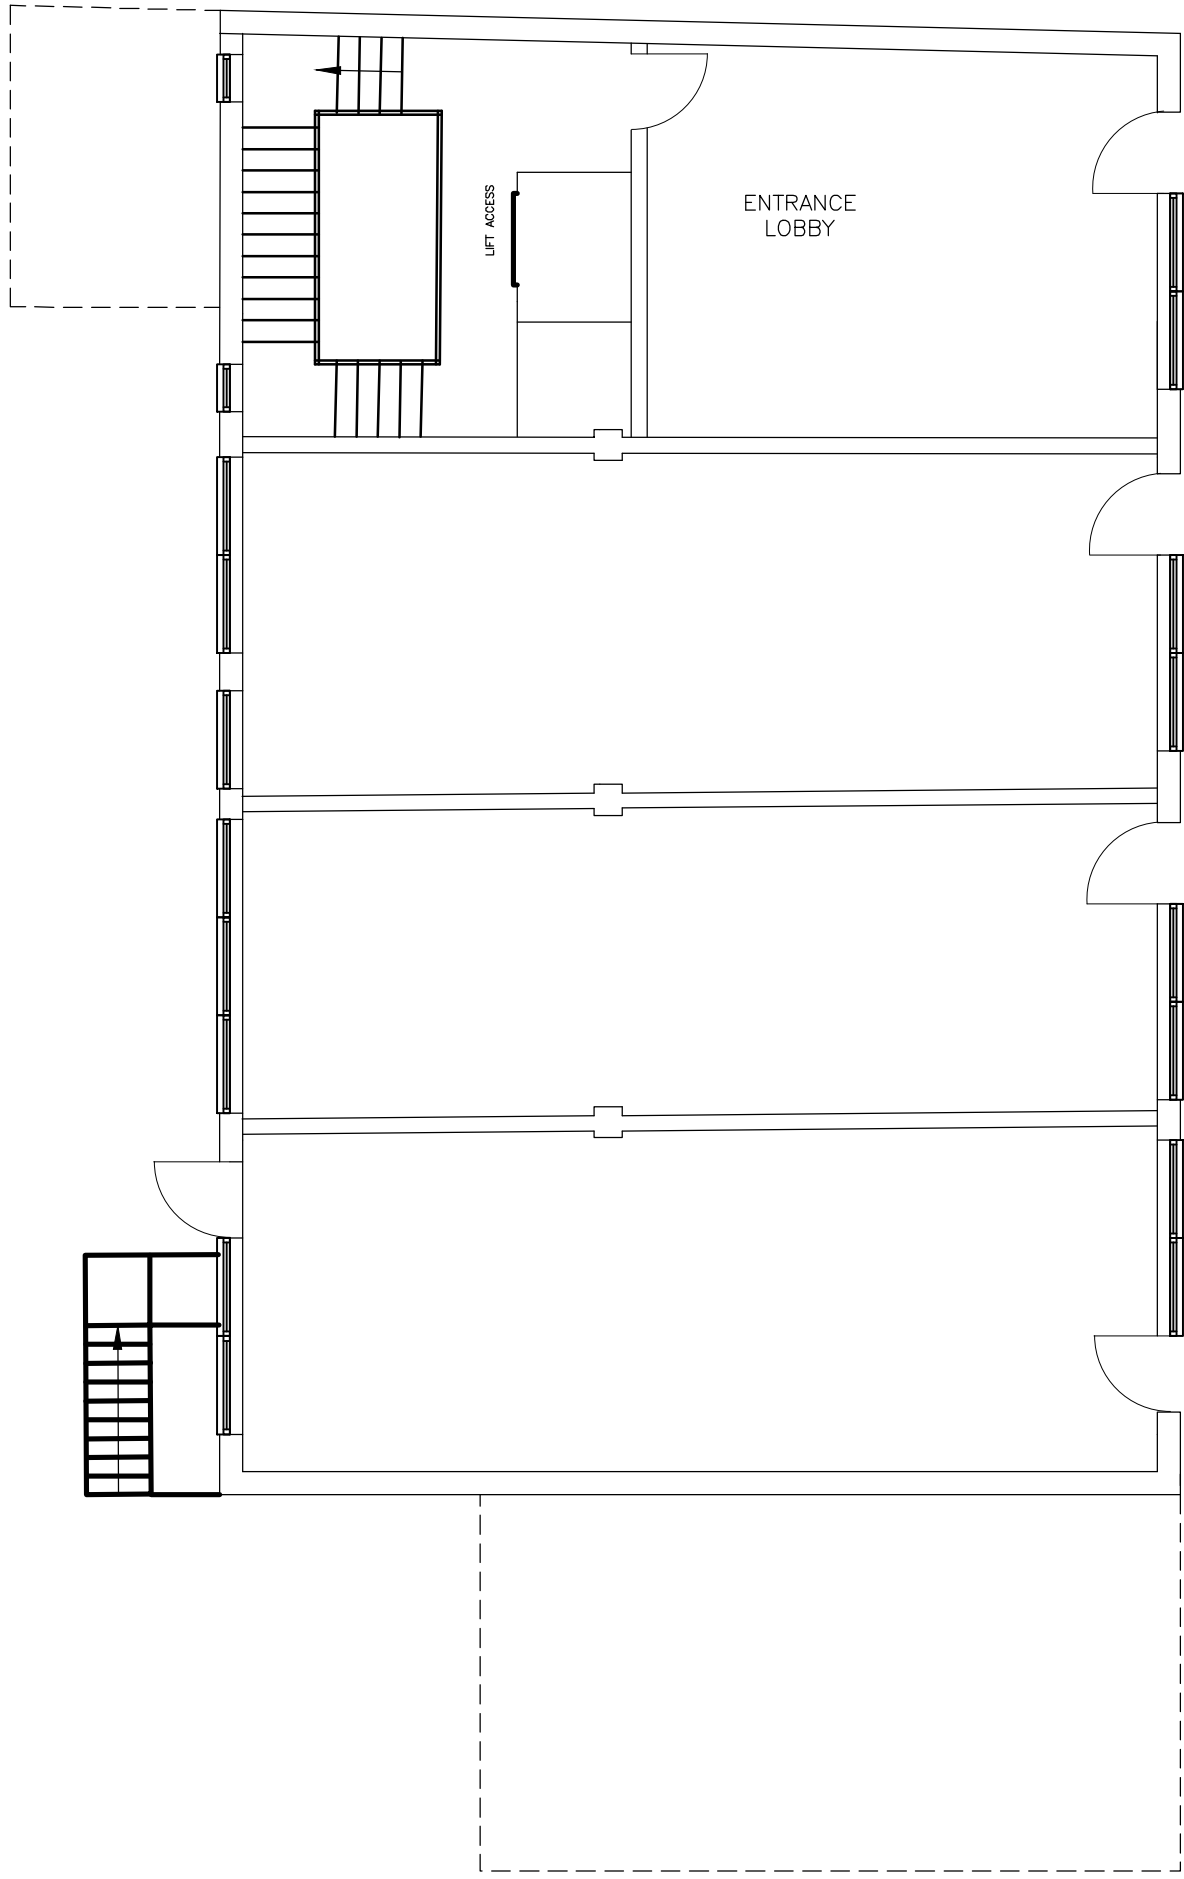


GROUND FLOOR PLAN

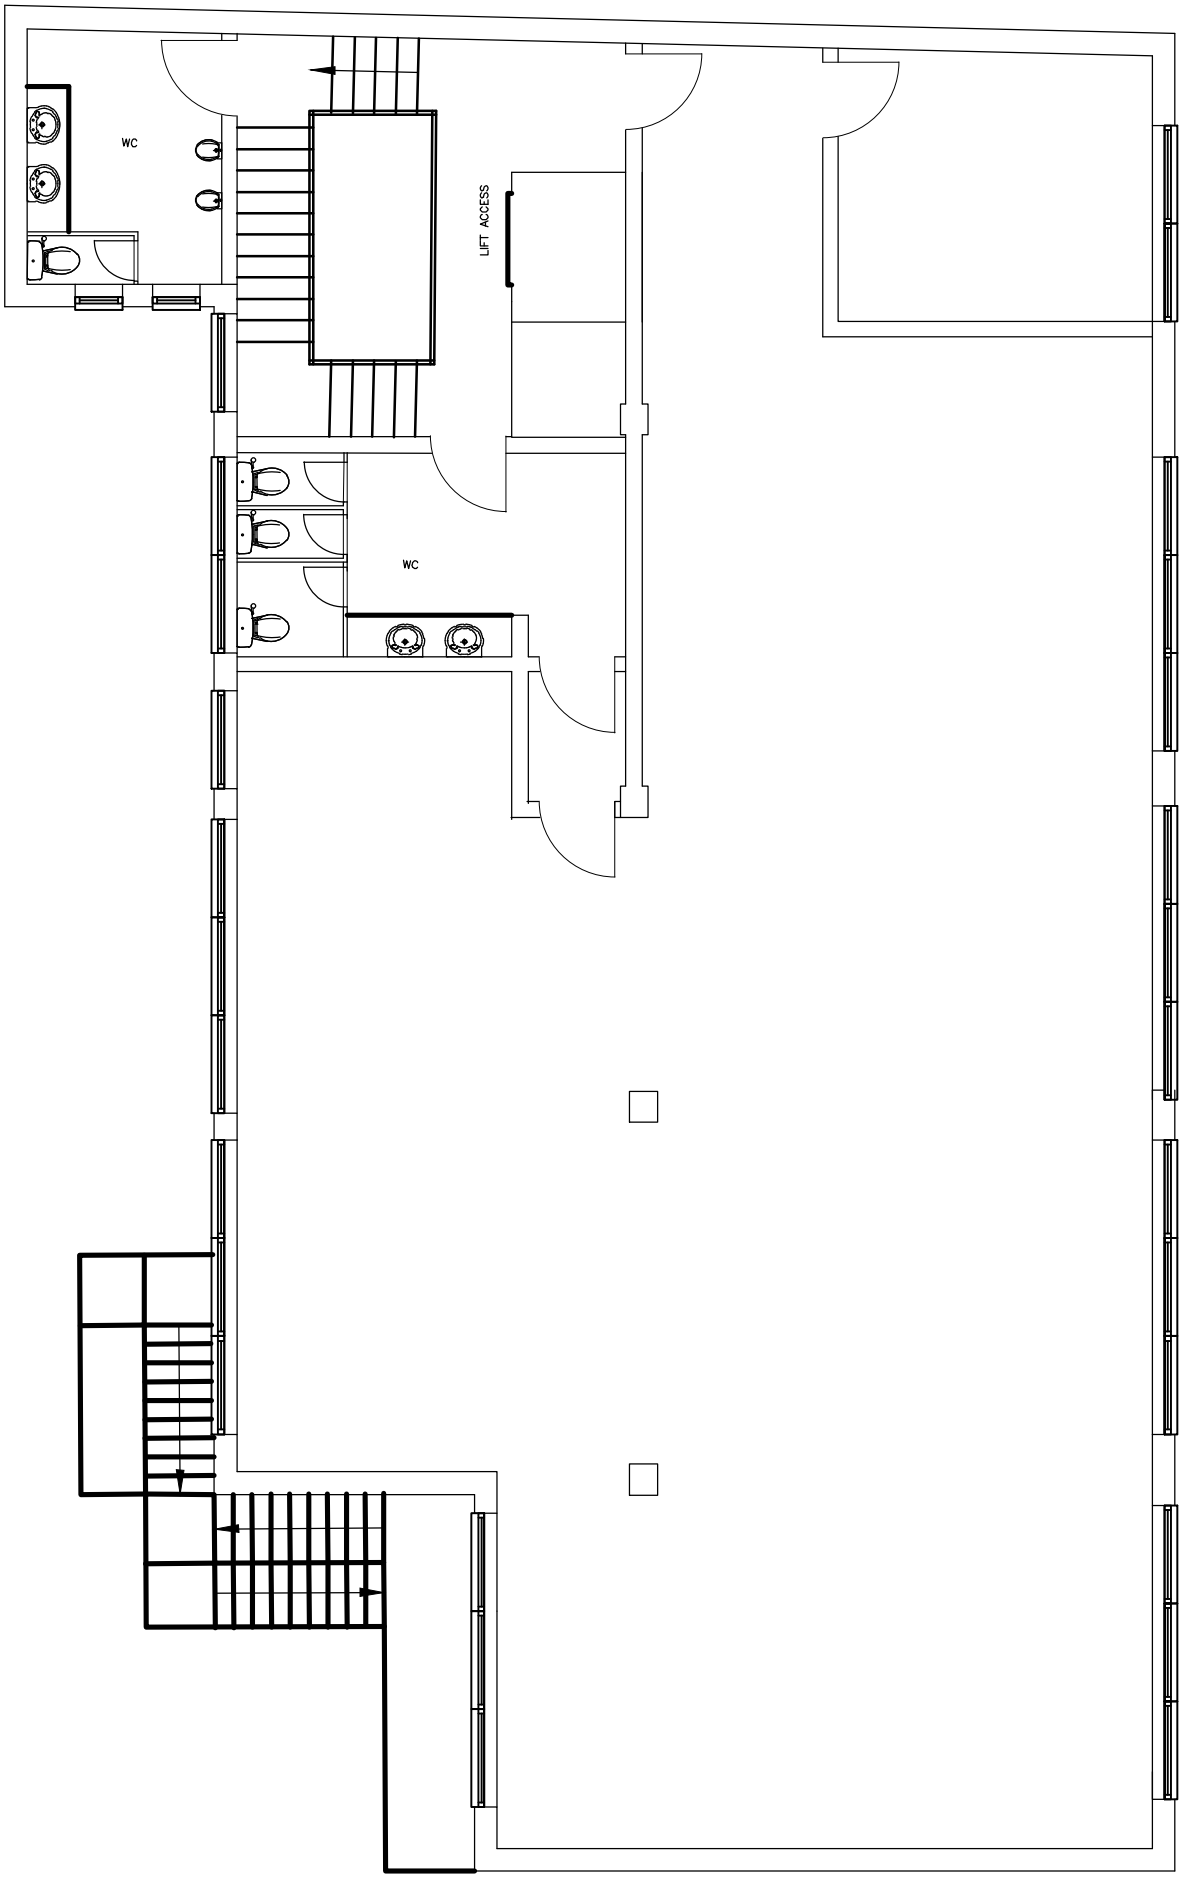

FIRST FLOOR PLAN

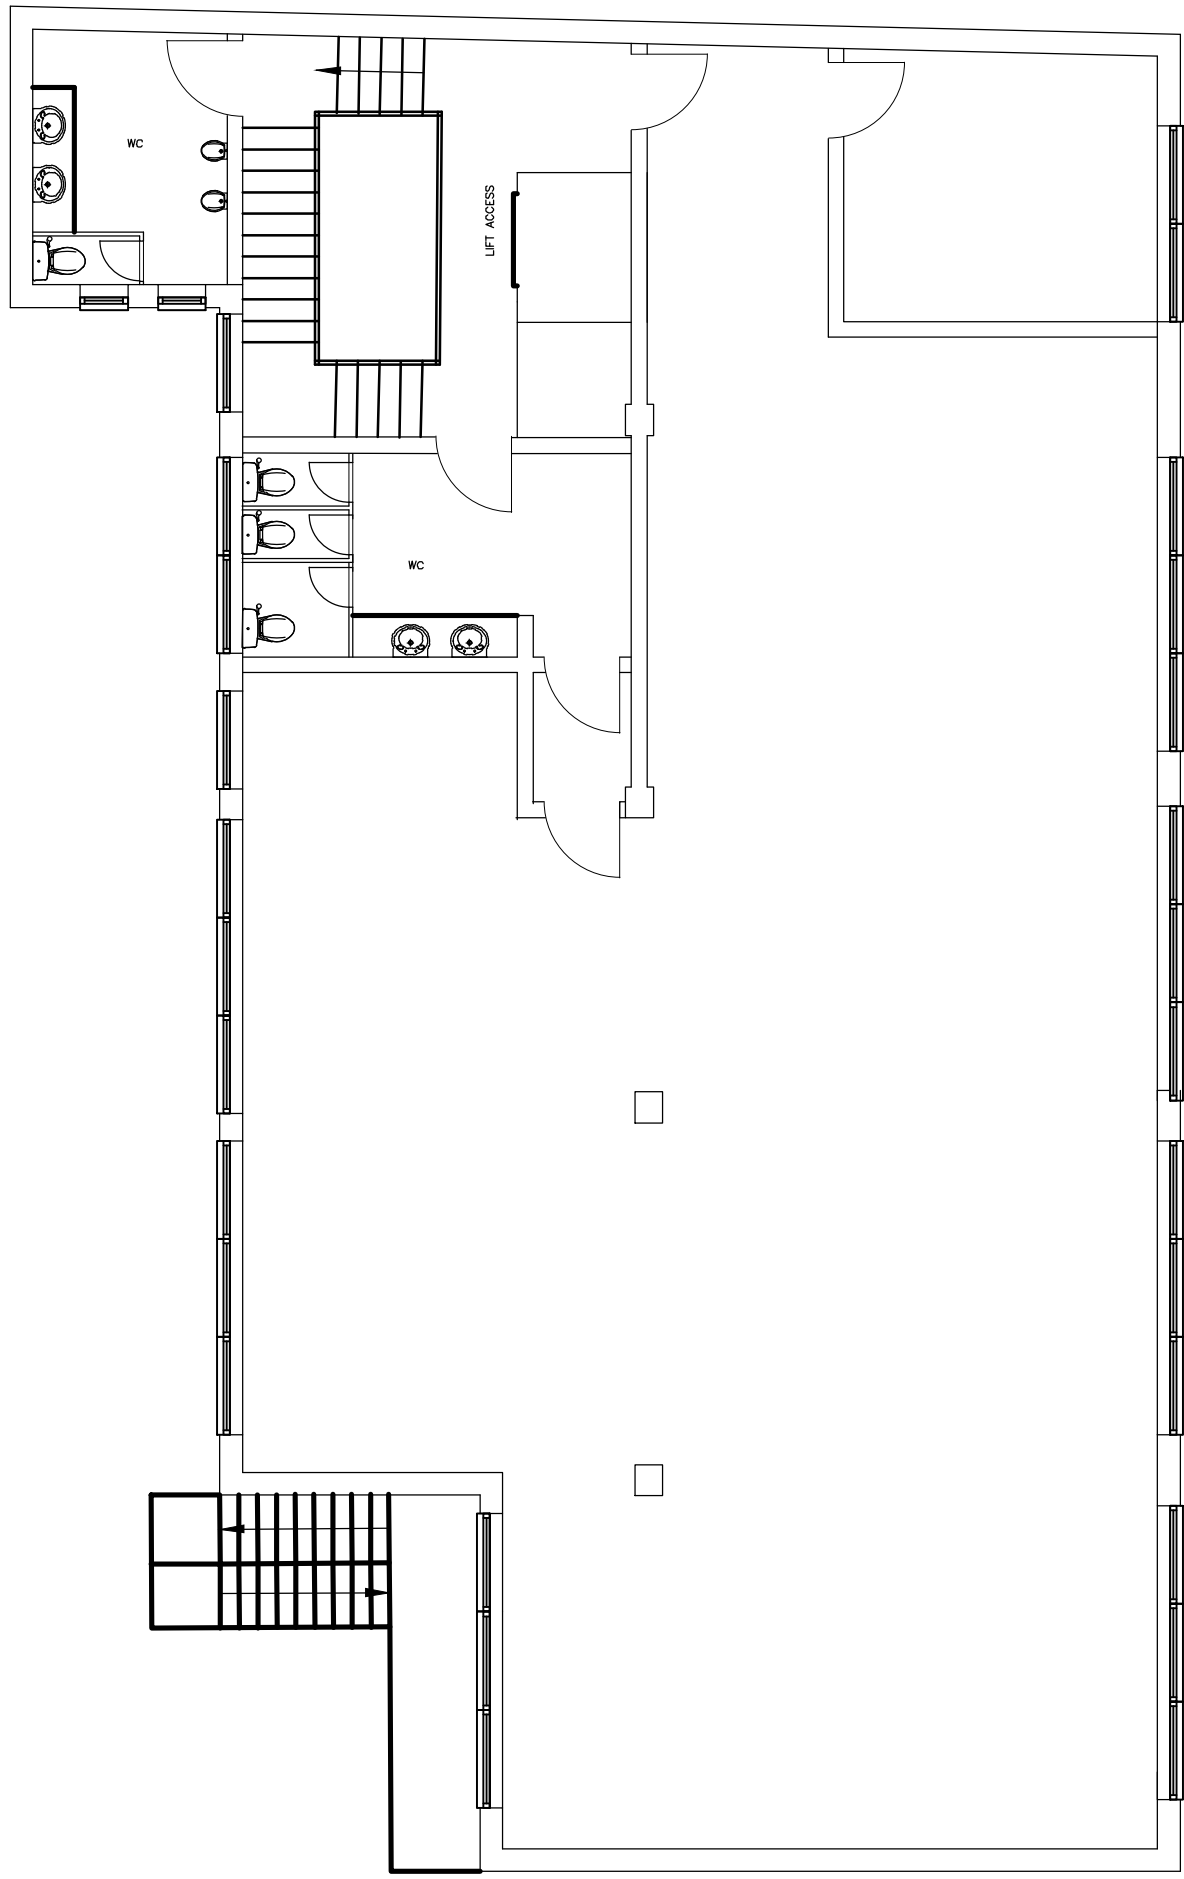

SECOND FLOOR PLAN

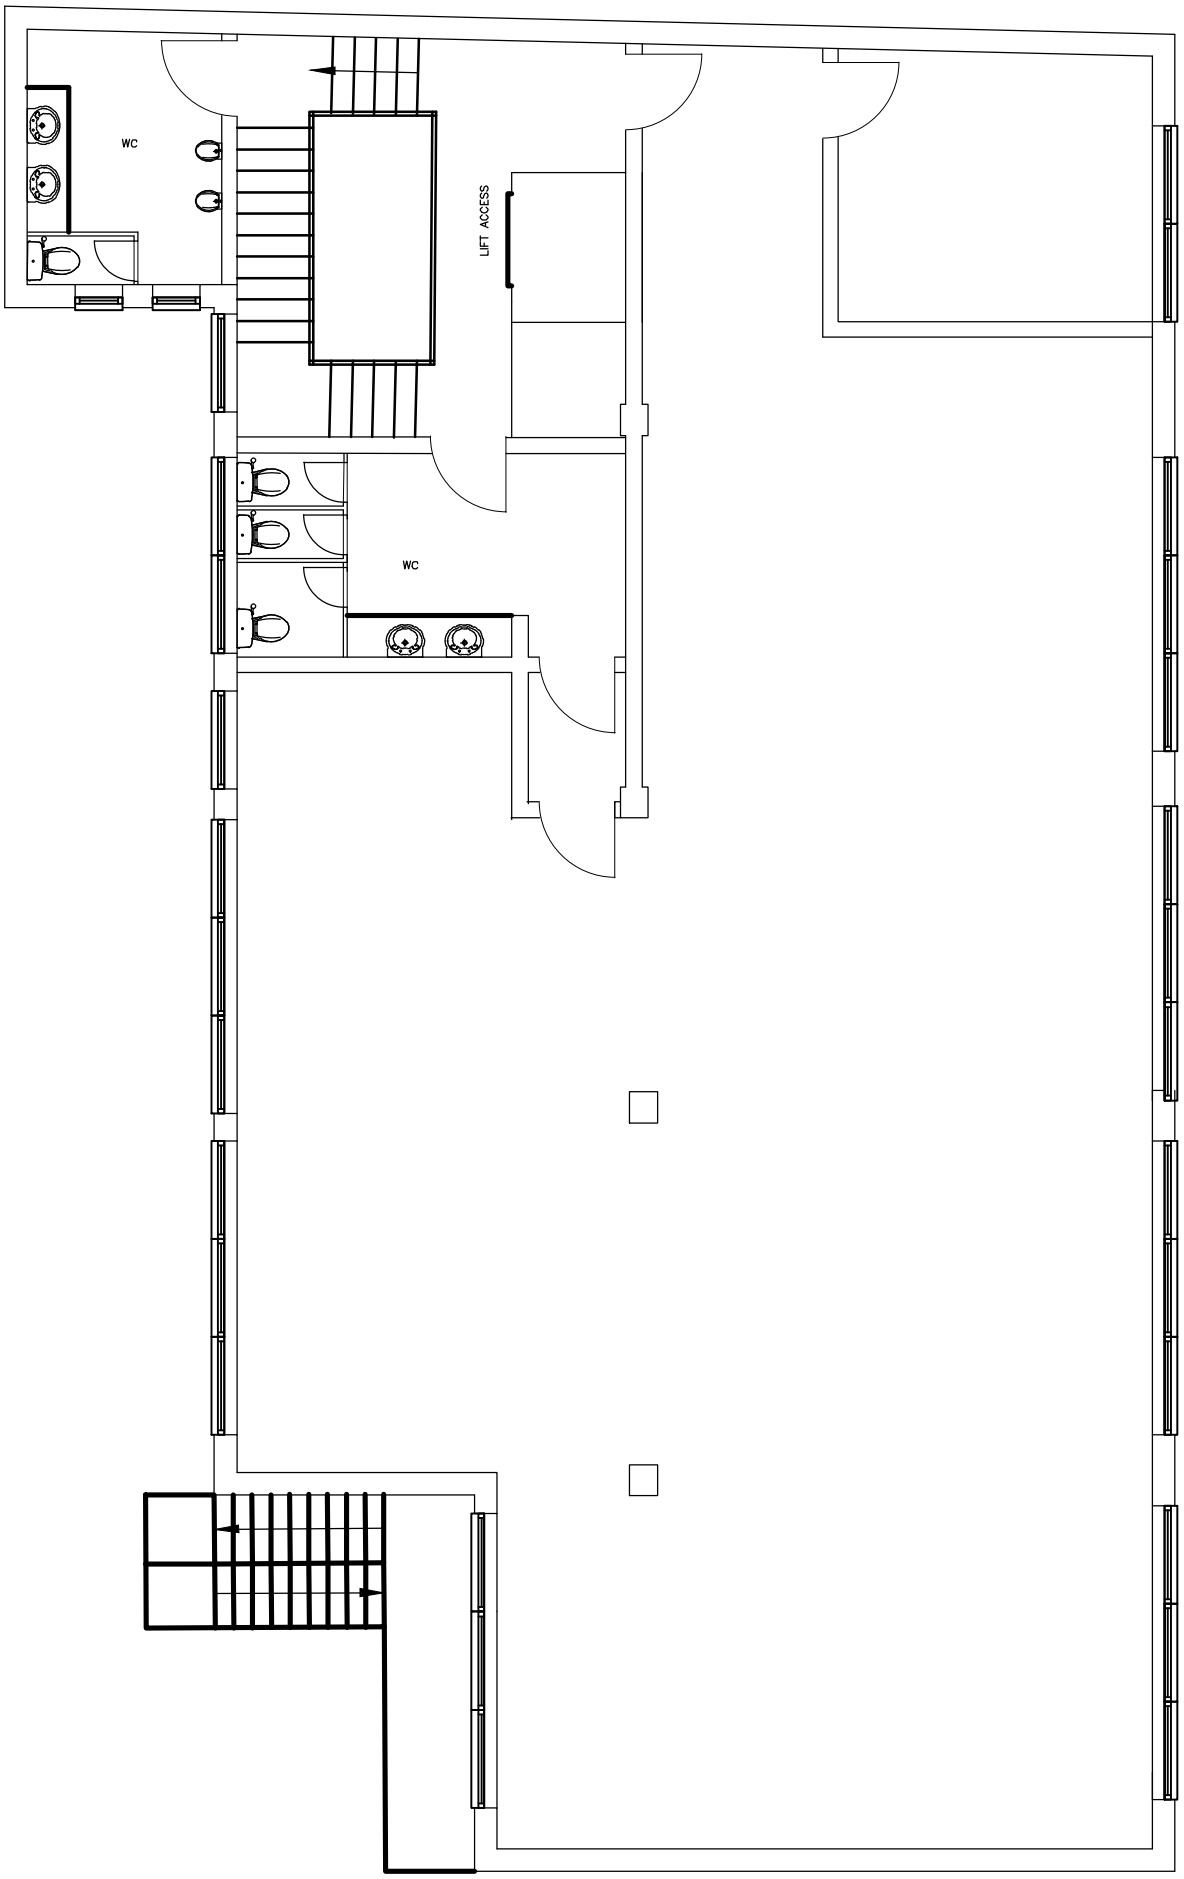


THIRD FLOOR PLAN

© WCEC ARCHITECTS - DISCLAIMER:

This drawing is copyright and shall not be reproduced nor used for any other purpose without the written permission of the Architects. This drawing must be read in conjunction with all other related drawings and documentation. It is the contractors responsibility to ensure full compliance with the Building Regulations. Do not scale from this drawing, use figured dimensions only. It is the contractors responsibility to check and verify all dimensions on site. Any discrepancies to be reported immediately.
IF IN DOUBT ASK.
Materials not in conformity with relevant British or European Standards/Codes of practice or materials known to be deleterious to health & safety must not be used or specified on this project.

XREF'S IN THIS DRAWING

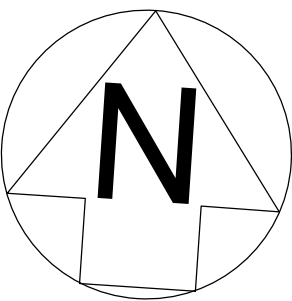

A	28/10/15	Planning Issue	PD
No.	Date	Description	Drawn/Checked By

CLIENT

TITAN PROPERTIES

PROJECT

29-35 STATION ROAD
READING

TITLE

EXISTING BUILDING FLOOR PLANS

DRAWING STATUS

PLANNING

DRAWN	SA	CHECKED	DB
-------	----	---------	----

SCALE 1:100 @ A1

DATE Mar 2015

WCEC architects
Chesterfield 01246 260261 London 020 3388 0019 Livingston 08700 555915
email@wcec.co.uk www.wcec.co.uk

JOB NO.	DRAWING NO.	REV
15-211	PL-04	