


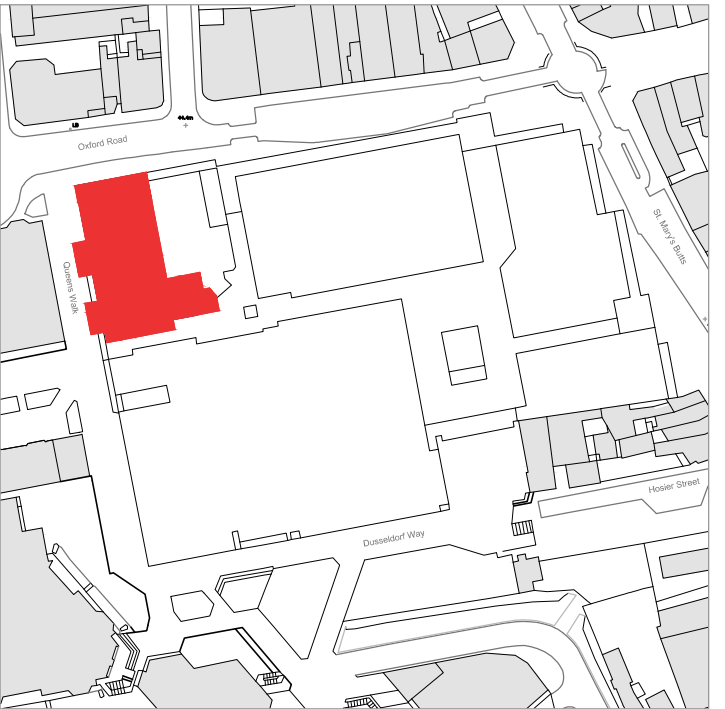

The copyright of this drawing is vested with Corstorphine + Wright Ltd and must not be copied or reproduced without the consent of the company.

Figured dimensions only to be taken from this drawing. DO NOT SCALE.
All contractors must visit the site and be responsible for checking all setting out dimensions and notifying the architect of any discrepancies prior to any manufacture or construction work.

NOTES:



Ground Floor Plan
Scale 1:100

P-01 15.05.18 Drawing revised to planning consultants comments (email dated 10.05.18) EH

PLANNING

REV	DATE	NOTES	CHK
Client			

INCEPTION (READING) SARL

Project

BROAD STREET MALL
READING

Drawing Title

EXISTING
OXFORD ROAD CORNER
GROUND FLOOR PLAN

Drawn	Checked	Paper Size	Scale	Date
EH	PT	A1	1:100	APR 2018

Project No.	Drawing No.	Revision
15116	0363	P-01

**CORSTORPHINE
+WRIGHT
ARCHITECTS**

Warwick
London
Birmingham
Manchester
Newcastle

Brook Hall Brook Street Warwick CV34 4BL
Tel. 01926 658444 www.corstorphine-wright.com