


GROUND FLOOR

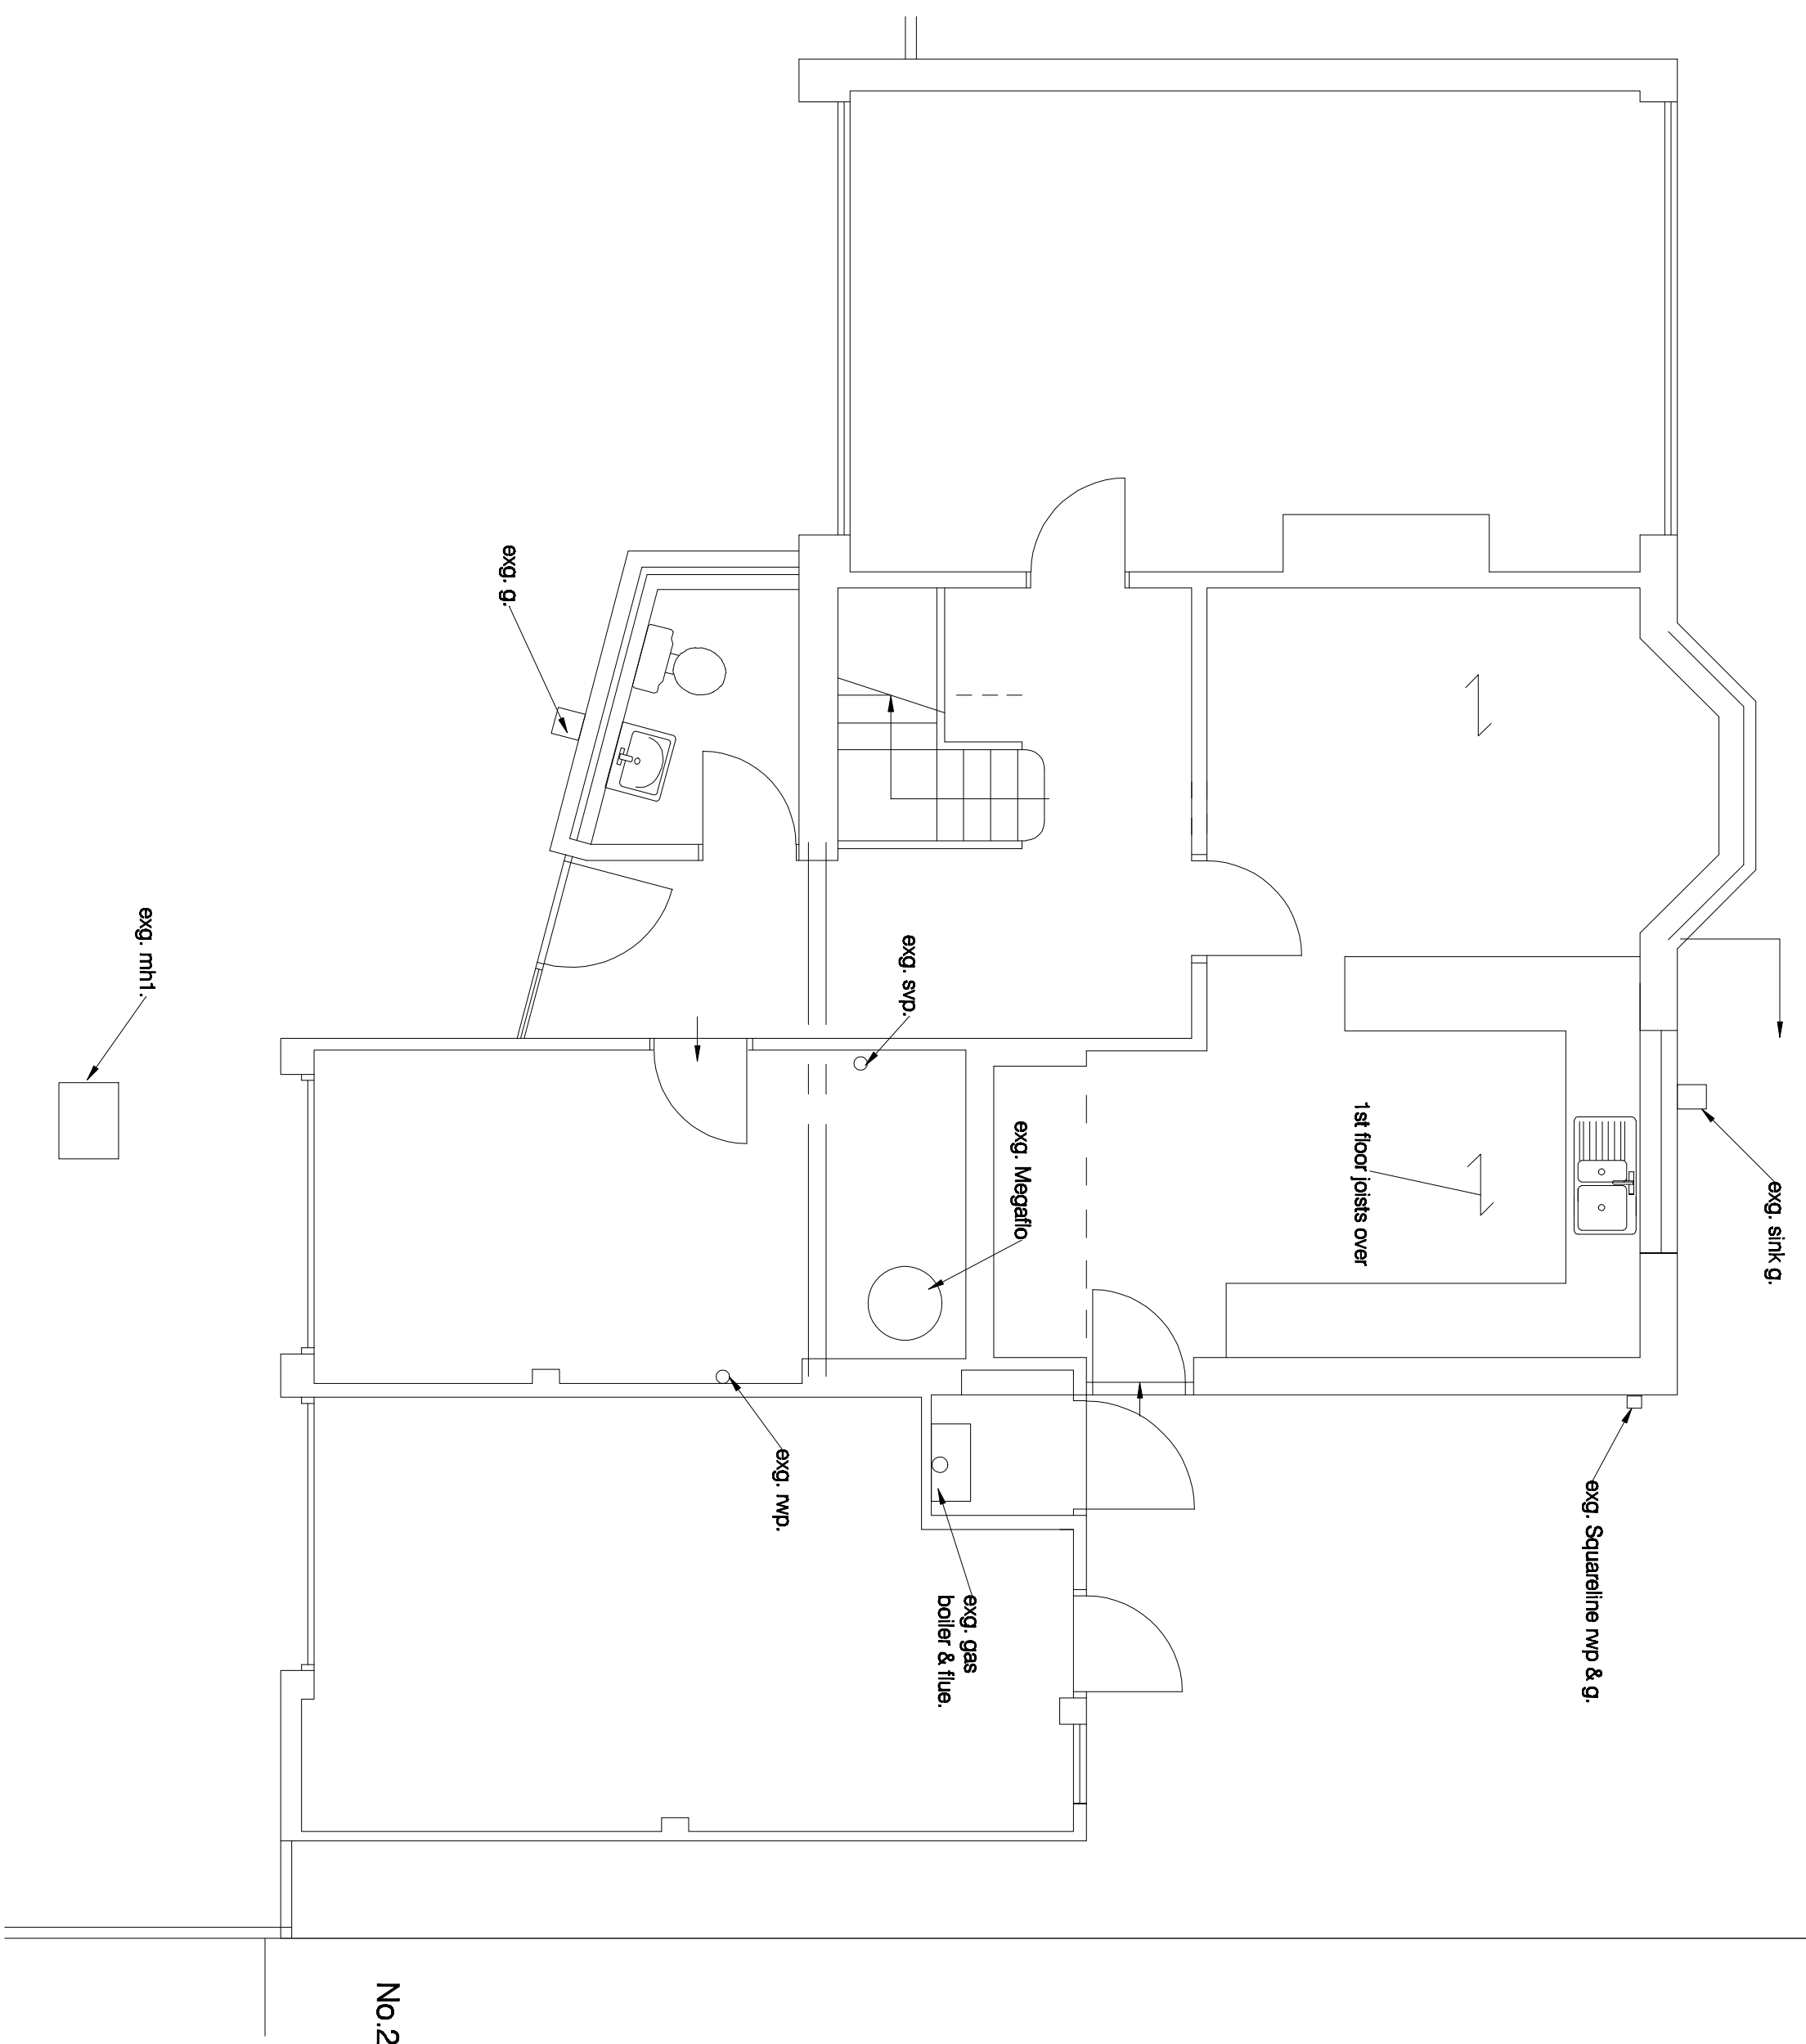

No.2.

project
4 Picton Way
Caversham, Reading, Berkshire
for
Mr N Reddy
title
1:50 Ground Floor Plan & Elevations as Existing

drawing no: 1211 / 2


M D Howlett
architectural consultant

76 Kidmore Road, Caversham, Reading
Berkshire RG4 7NA; Tel/Fax: (0118) 947 7117
Email: pmaarc@globalnet.co.uk


Date: April 2018



NORTH

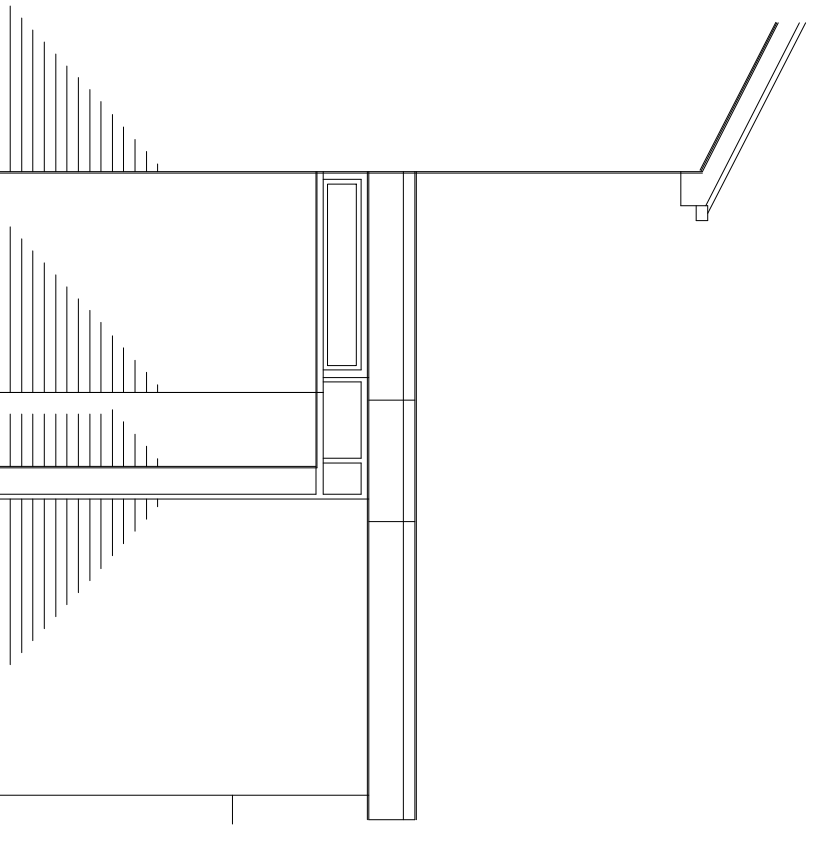

FRONT

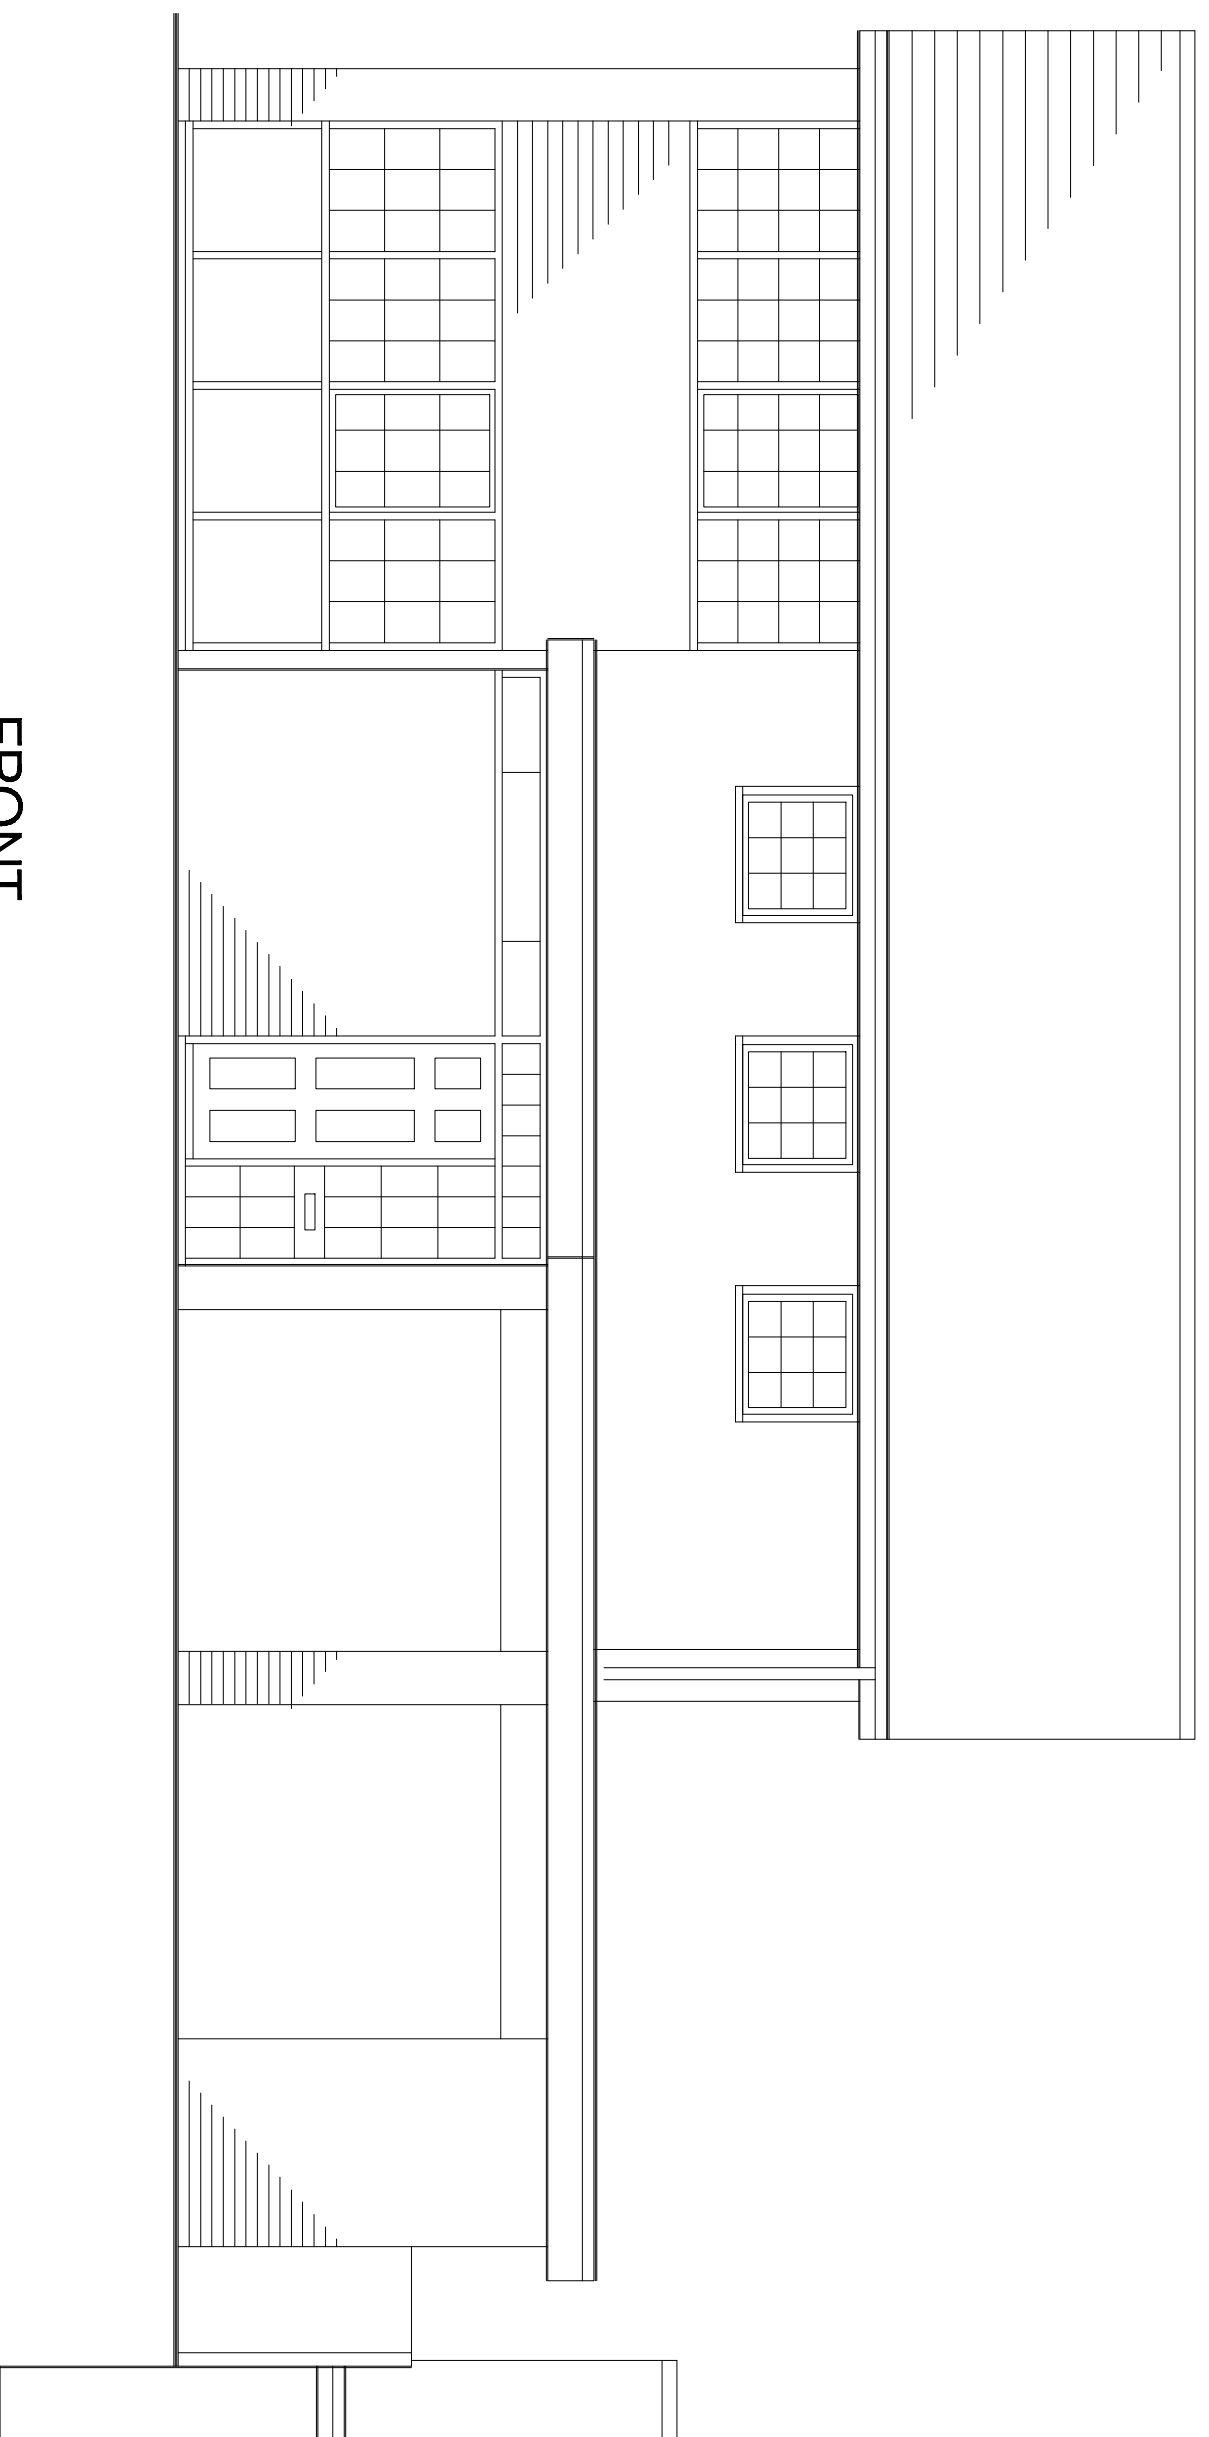

SOUTH

