


Copyright of this drawing is vested in BeMa Architects and must not be copied or reproduced without consent. Only figured dimensions are to be taken from this drawing. All dimensions are in millimetres unless noted otherwise. All contractors must visit the site and be responsible for taking and checking all dimensions relative to their work.


BeMa Architects are to be notified immediately of any variation between drawings and site conditions.

Notes:


- Existing Wall
- New Wall

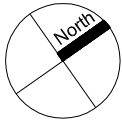


Scale Bar 1:100@A3

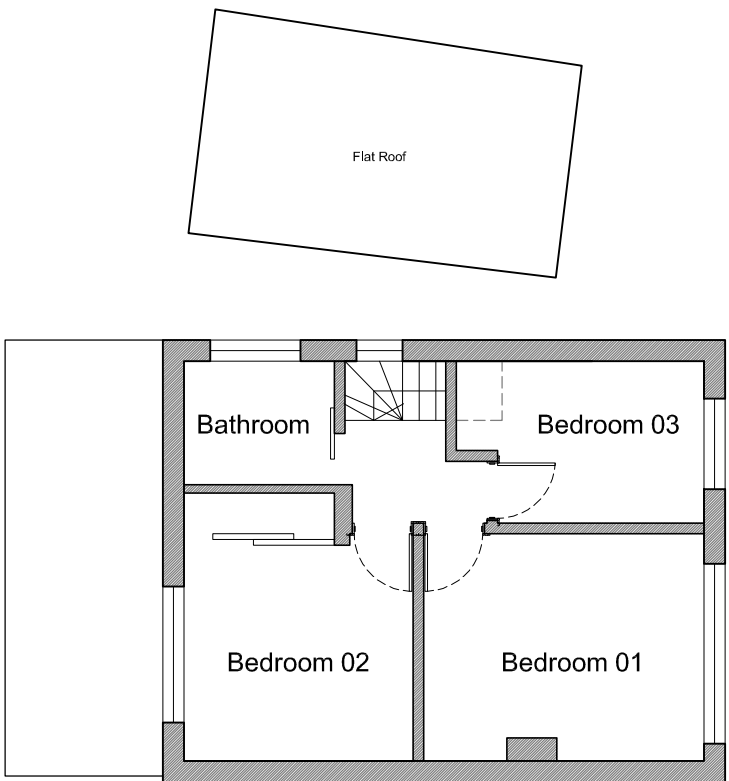

Existing First Floor Plan

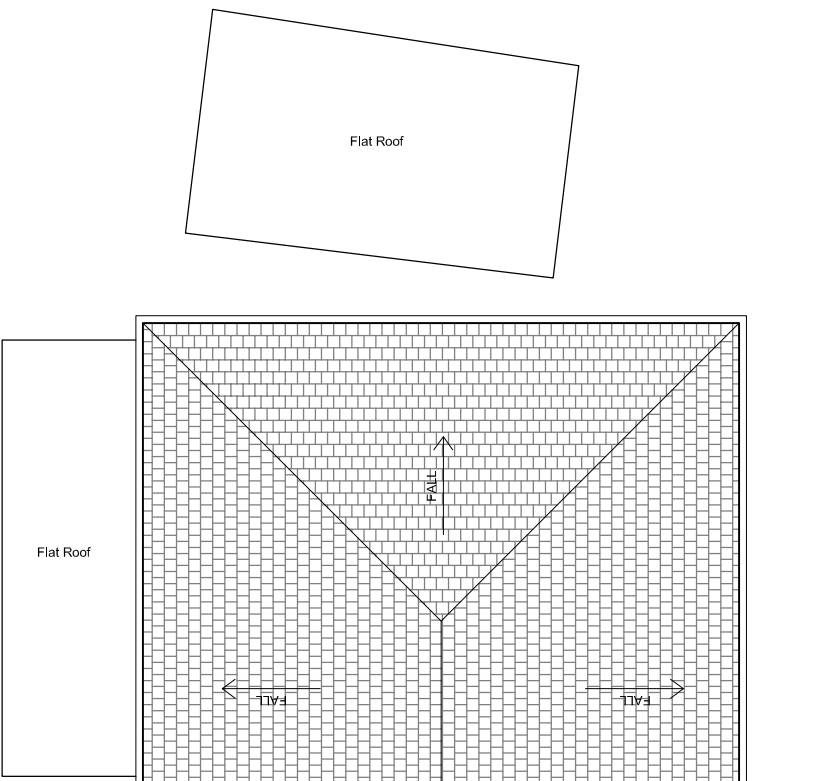

Existing Roof Plan

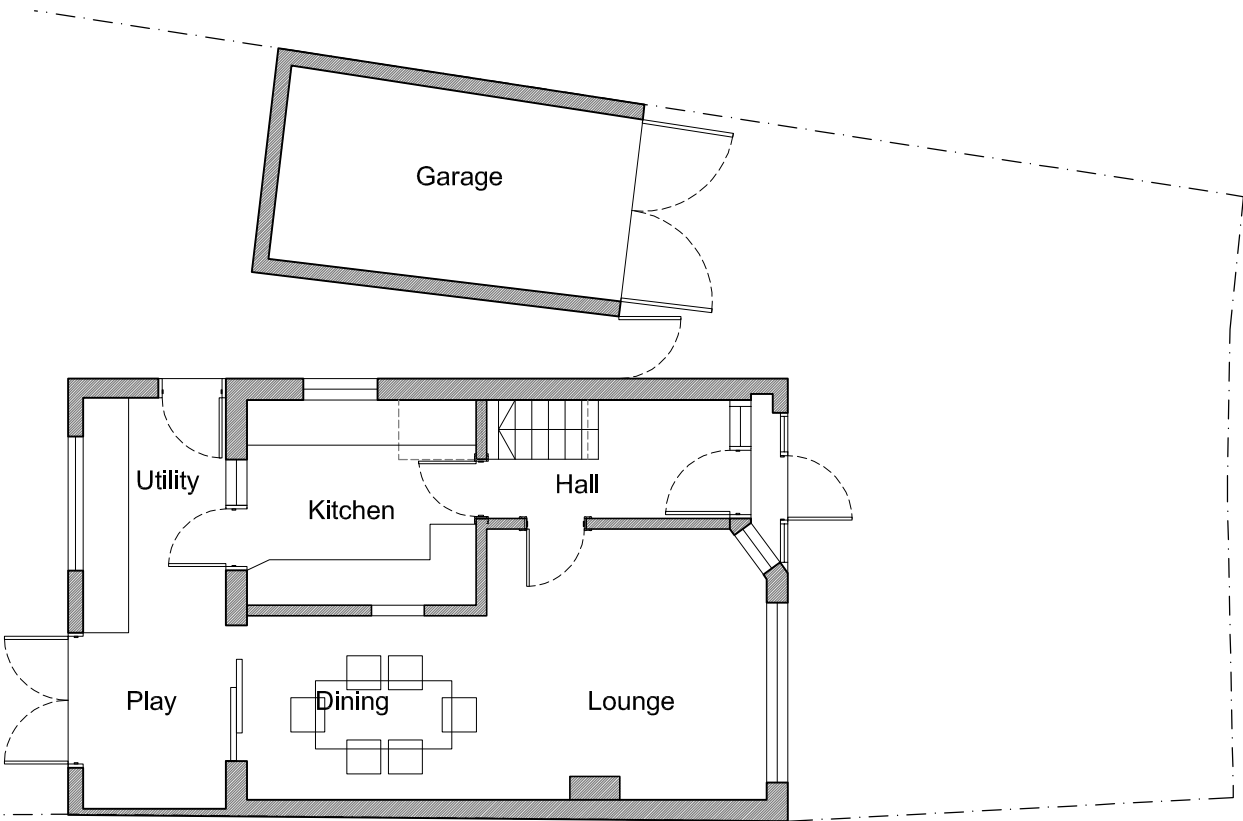

Existing Ground Floor Plan

/ 30.01.2018 Planning RKS

Rev	Date	Description	By
PLANNING			



Client
Ms MacDonald
Address
10 Amblecote Road
Reading

Title
Existing Plans

Drawn: RKS Date: 21.11.2017 Scale: 1:100@A3
Checked: CAD Ref:

Drawing Number:

059.E.01.G02