


E-05

Proposed Side Elevation Facing Boulton Road


1:100

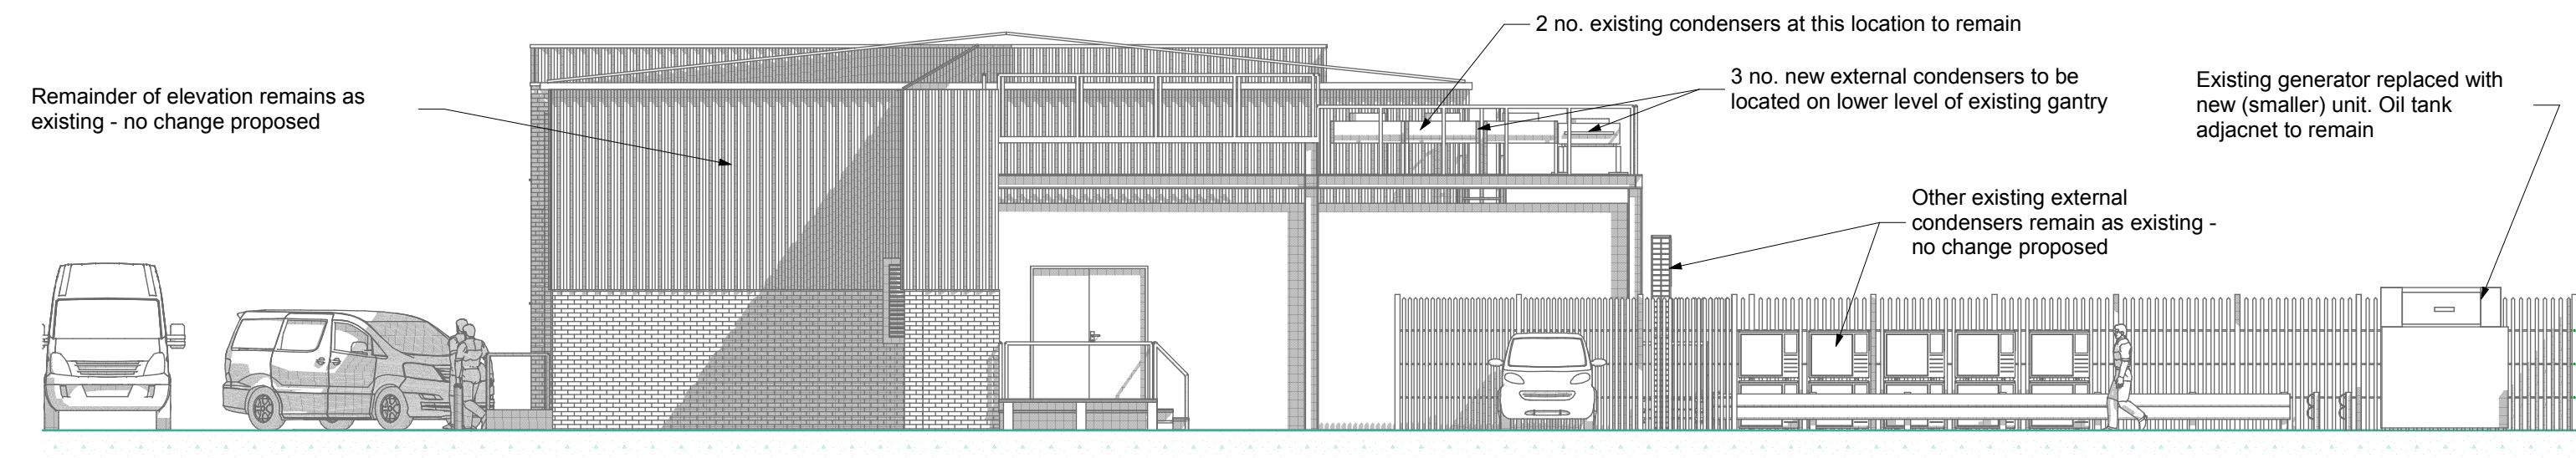

E-08

Proposed Rear Elevation


1:100

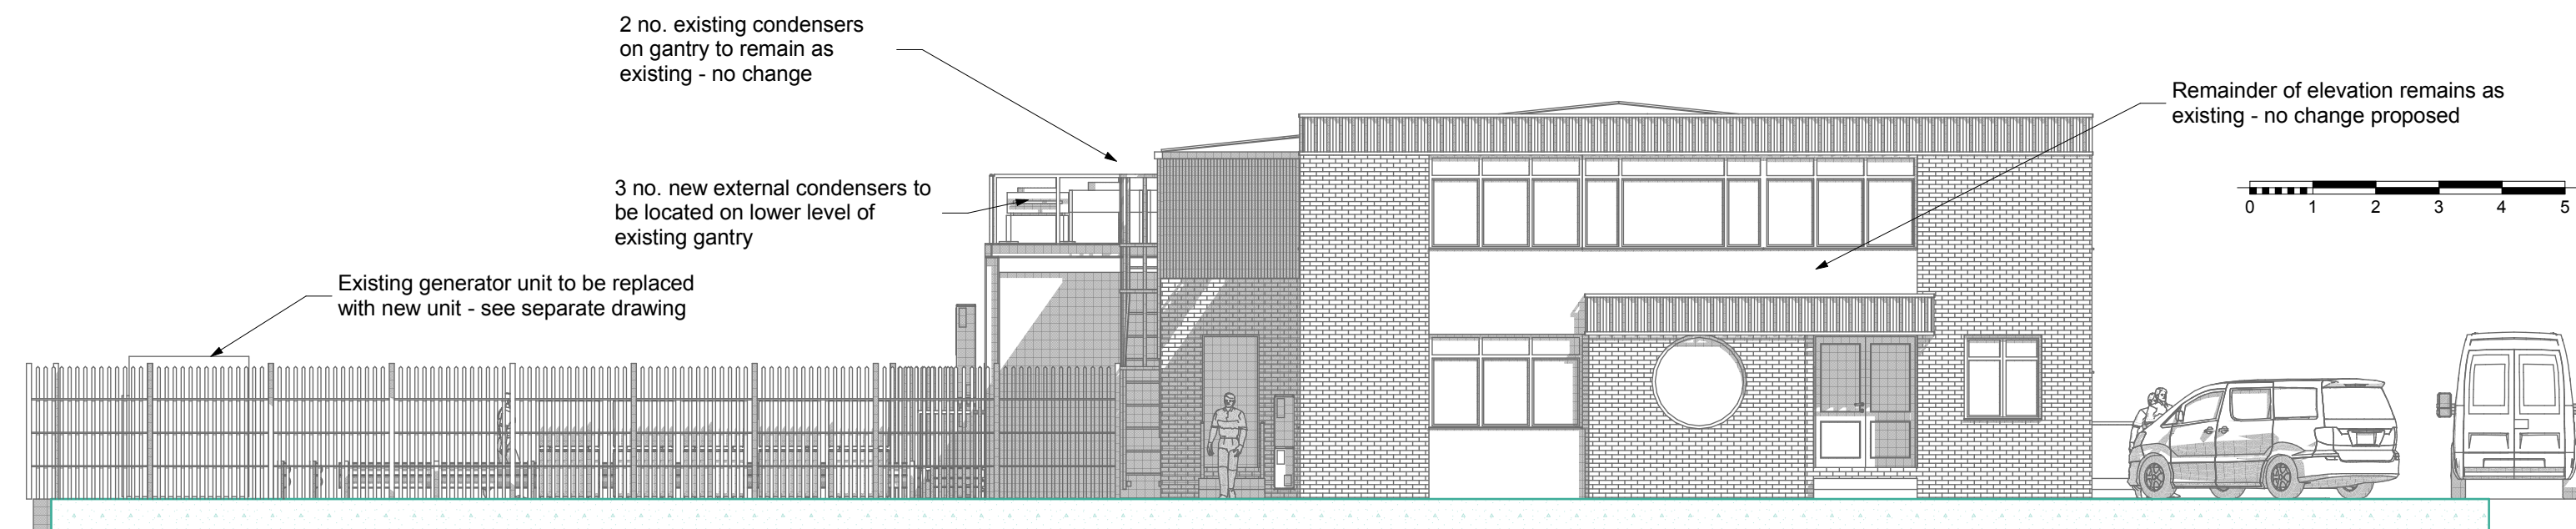

E-07

Proposed Front Elevation (Main Entrance) To Boulton Road

1:100

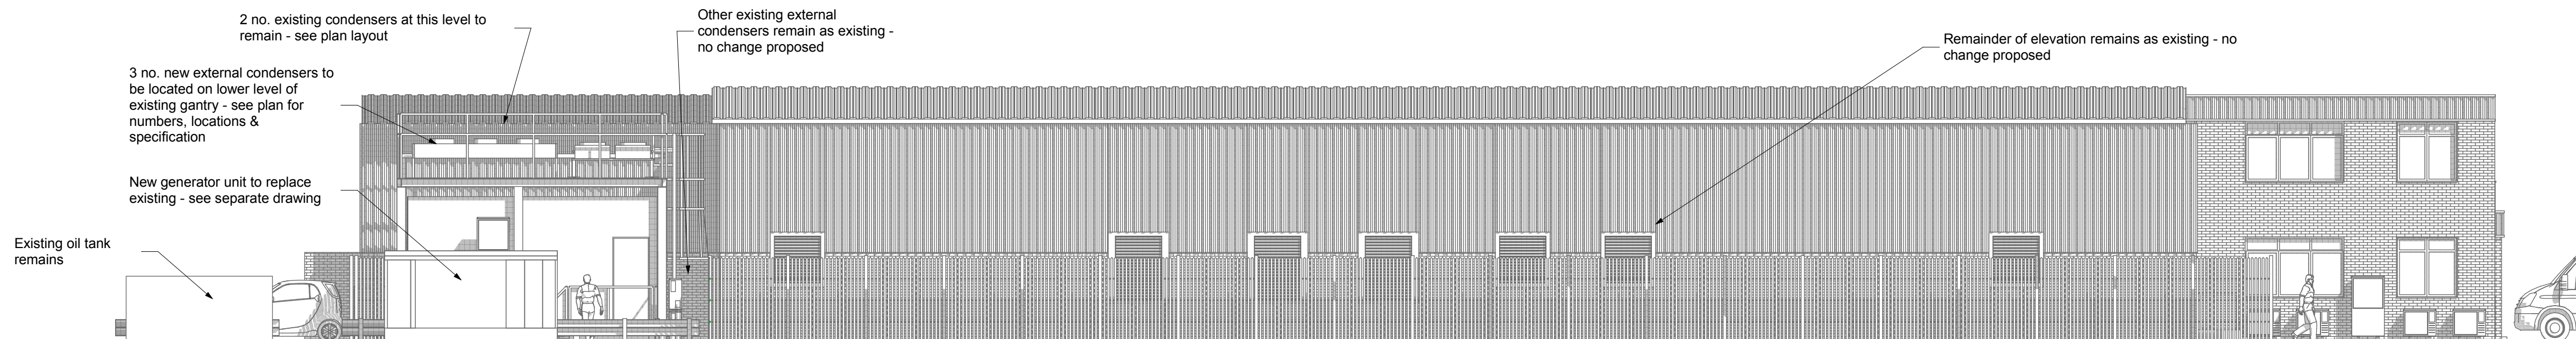

E-06

Proposed Side Elevation (facing adjacent building)

1:100



Title		
Elevations - As Proposed		
Project		
Proposed External Mechanical Alterations to Virgin Media Site at: Boulton Road, Reading.		
VAUGHAN MONCKTON ARCHITECTURE LTD 105 LONG ROW, HORSFORTH, LEEDS, LS18 5AT Telephone: 01132 253 530 Fax: 01132 253 722		
Drawn	P.B.	Date June 2017
Scale	As shown @ A1	Drawing No. 2008-240-P2 Rev. -