



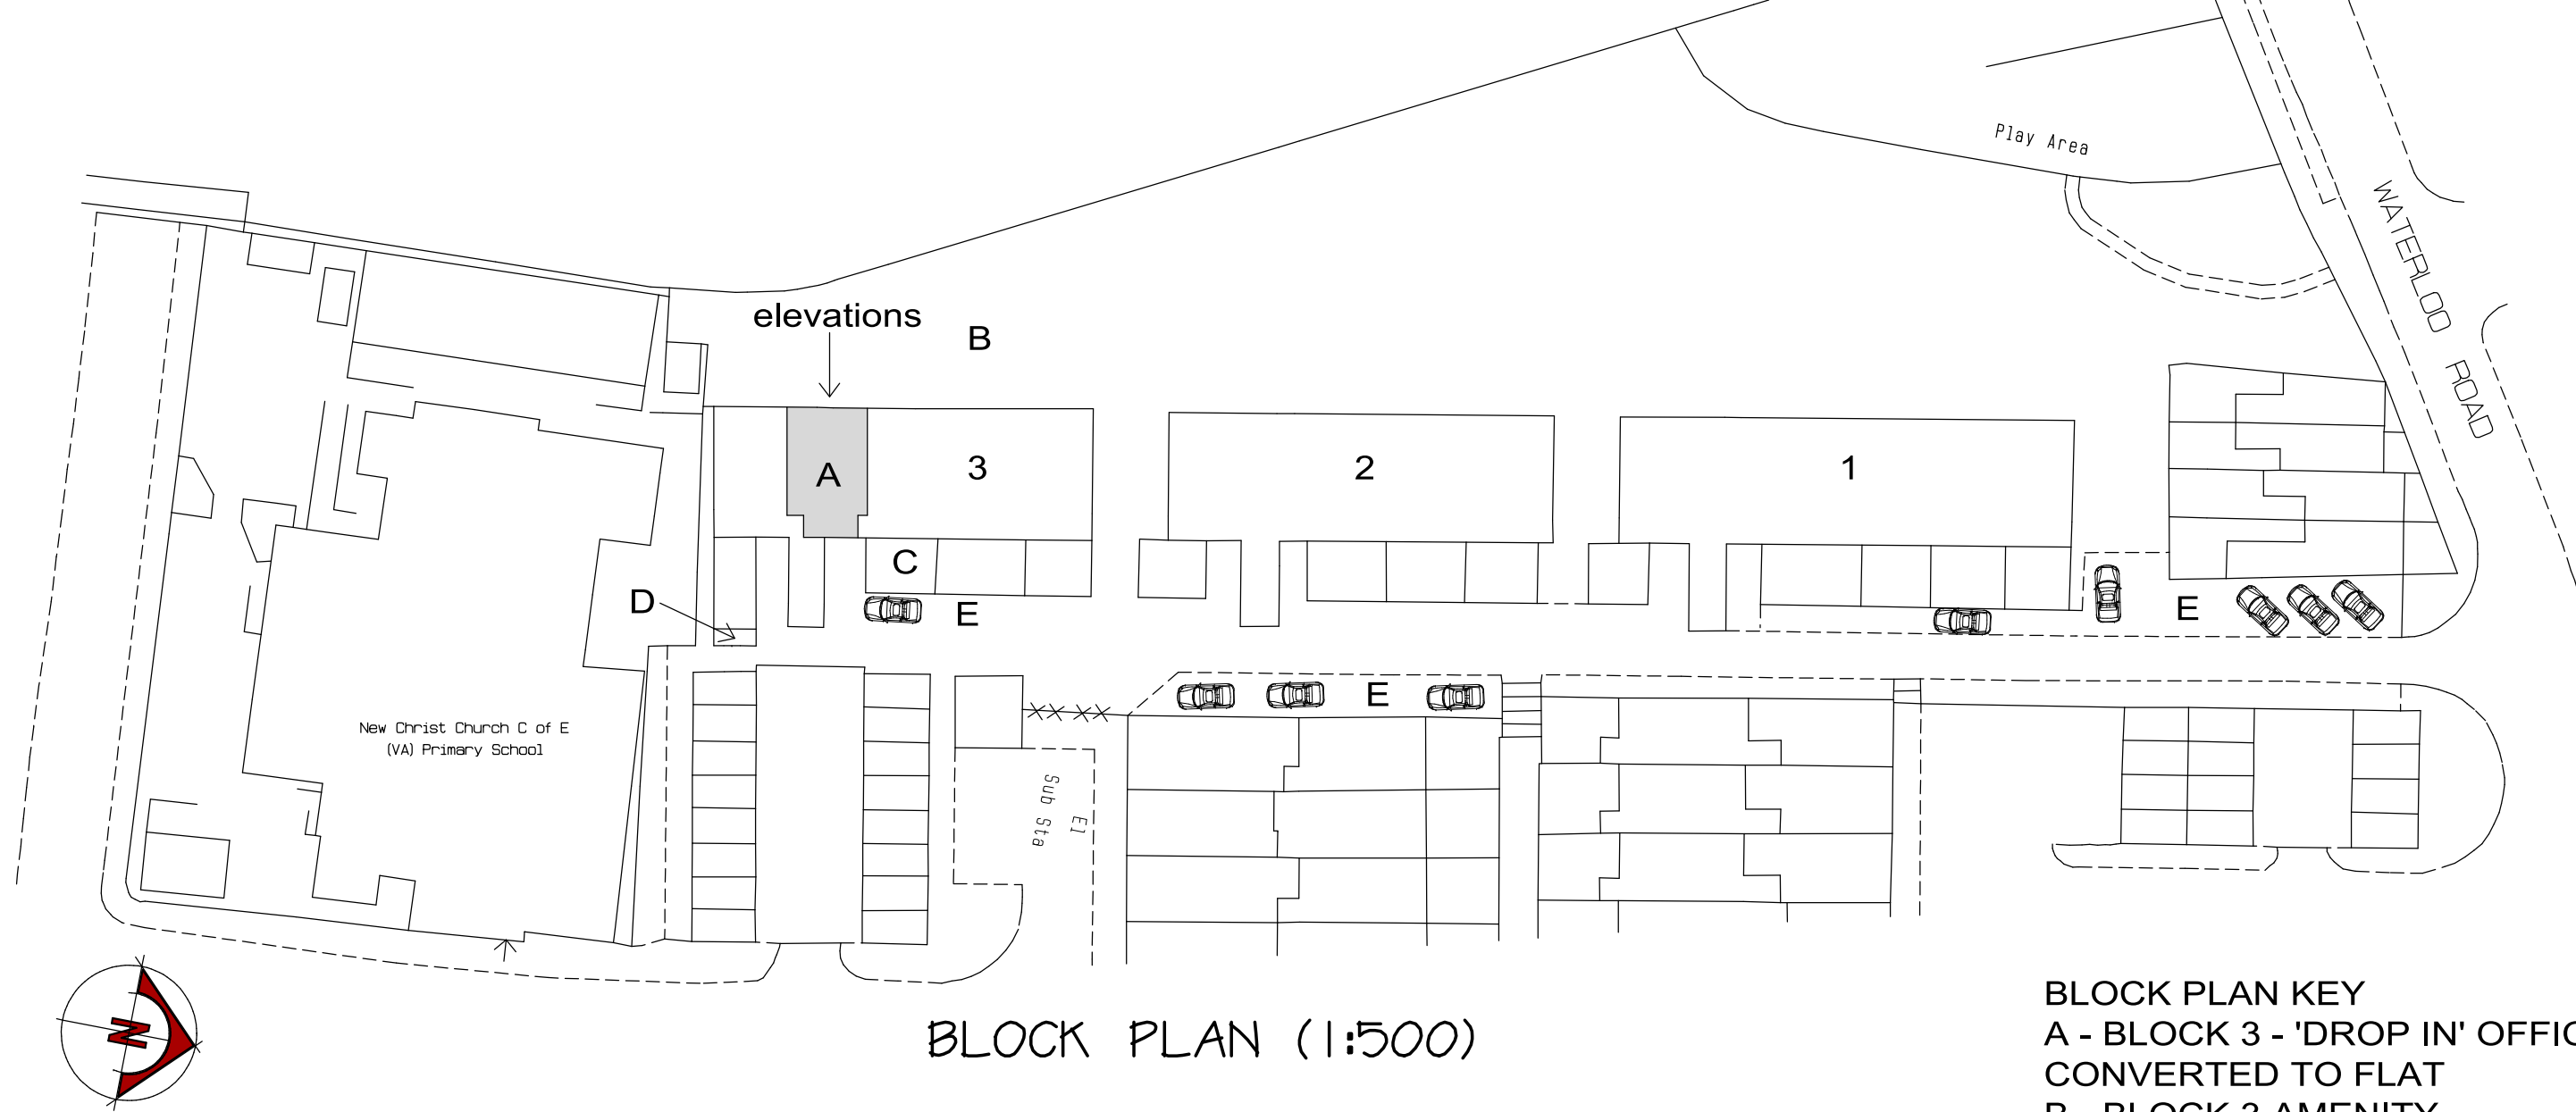

BLOCK PLAN (1:500)

BLOCK PLAN KEY
 A - BLOCK 3 - 'DROP IN' OFFICE
 CONVERTED TO FLAT
 B - BLOCK 3 AMENITY
 C - BLOCK 3 PRIVATE AMENITY
 D - EXISTING BIN STORAGE
 E - PARKING

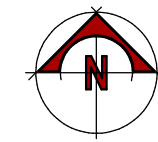

Ordnance Survey (c) Crown Copyright 2018. All rights reserved. Licence number 100022432

LOCATION PLAN (1:500)



WEST/REAR

PART
EXISTING ELEVATION (1:100)



WEST/REAR


PART
PROPOSED ELEVATION (1:100)

MINOR ALTERATIONS TO ADD WINDOWS
 & REMOVE DOOR AND STE



ENTRANCE/
NO CHANGES


ENTRANCE WITH SECURITY DOORS REMOVED

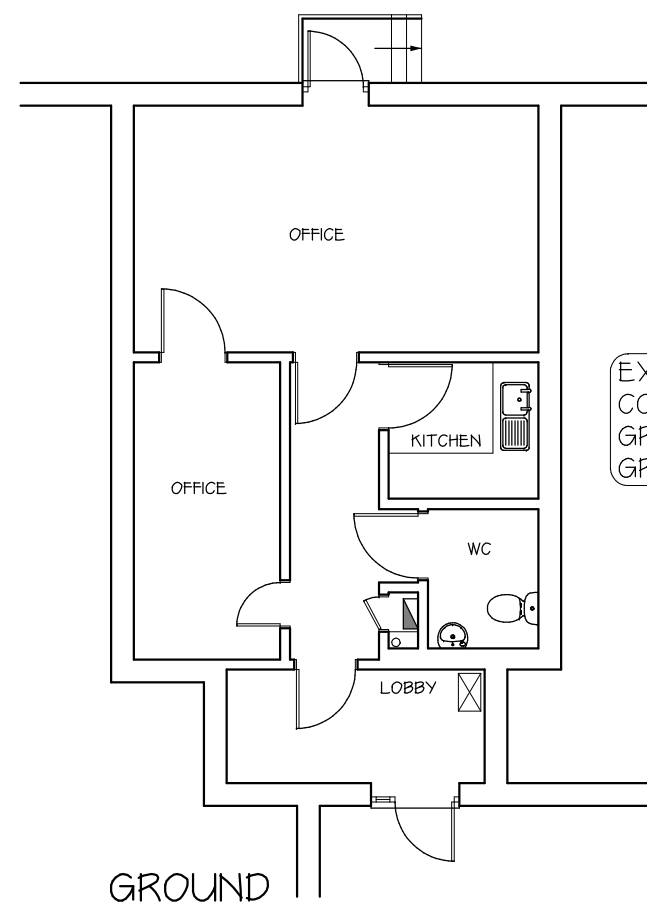

GROUND

EXISTING FLOOR PLAN (1:100)

EXISTING REDUNDANT OFFICES
 CONVERTED TO 1 X ONE BEDROOM
 GROUND FLOOR FLAT (INTERNAL
 GROSS FLOOR AREA 39m²)

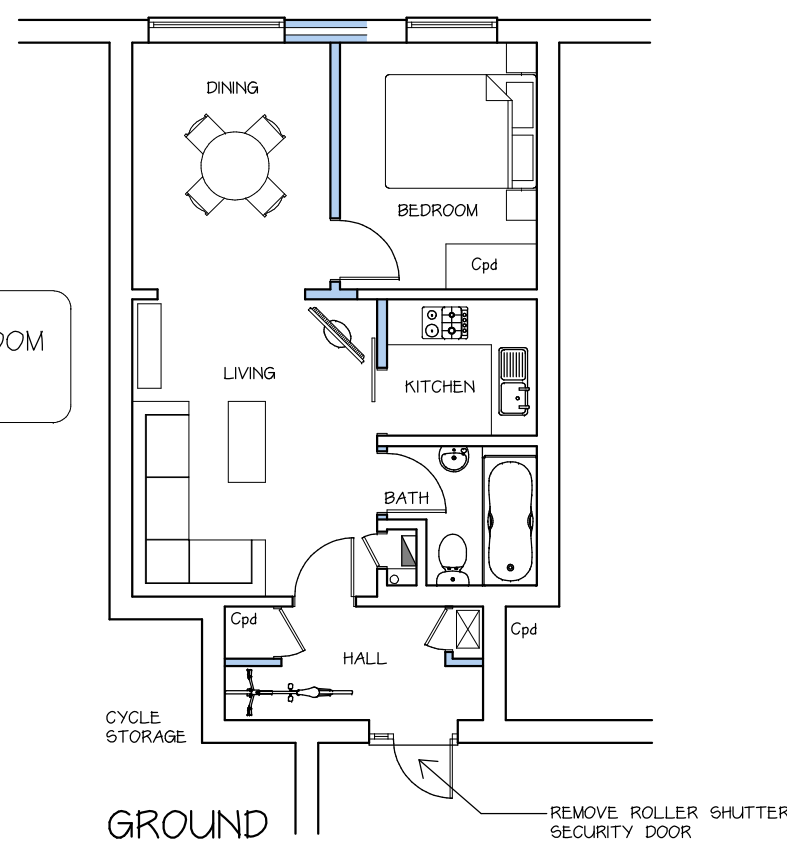

GROUND

PROPOSED FLOOR PLAN (1:100)

REMOVE ROLLER SHUTTER
 SECURITY DOOR

Amendments

No.	Date	Details

Client

READING BOROUGH COUNCIL

Project

PROPOSED FLAT CONVERSION

AT

FLAT 1B, BLOCK 3
 AVELEY WALK
 READING
 RG2 0AP

Drawing title

GENERAL ARRANGEMENT

Size

A1

Date

OCT 18

Drawn by

AS

York Associates

The Studio
 4 Test Road
 Whitechurch
 Hampshire
 RG28 7LP



yorkassociates@btconnect.com
 01256 892748

Project number

18/016/01