



DRAINAGE SECTION MH S1-S10

Scales 1:200 Horiz, 1:100 Vert

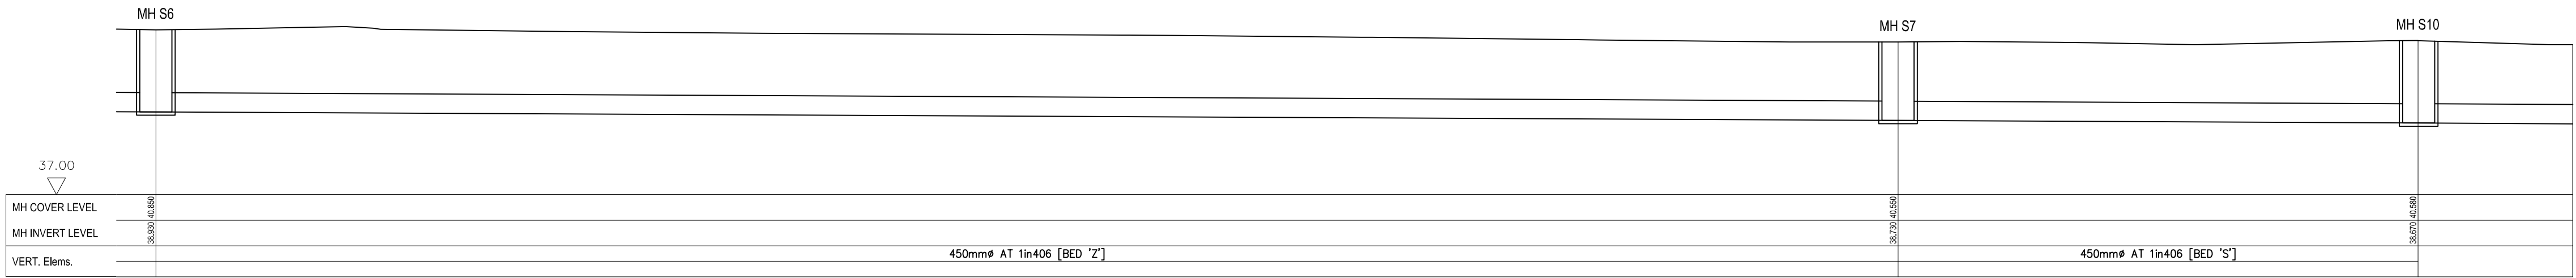


DRAINAGE SECTION MH S1-S10 cont.d

Scales 1:200 Horiz, 1:100 Vert

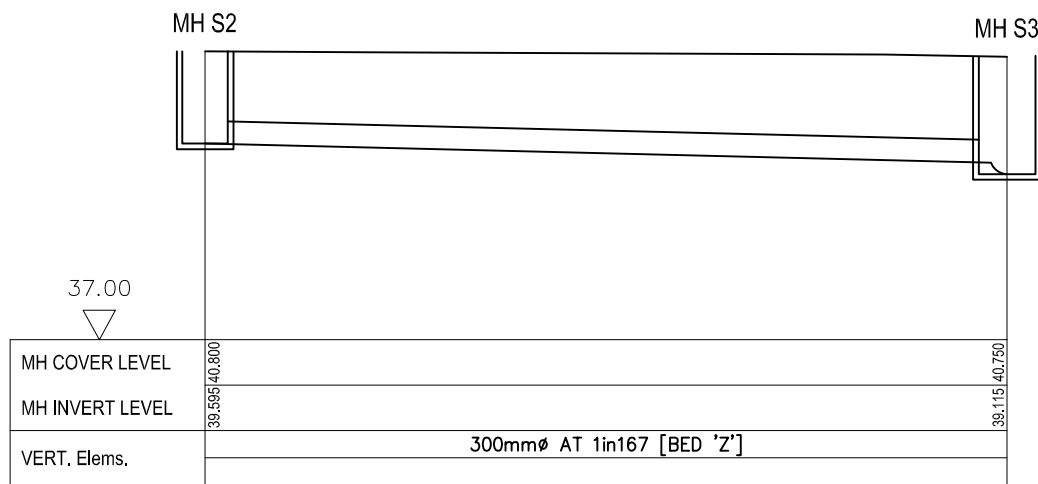


DRAINAGE SECTION MH S2-S3

Scales 1:200 Horiz, 1:100 Vert

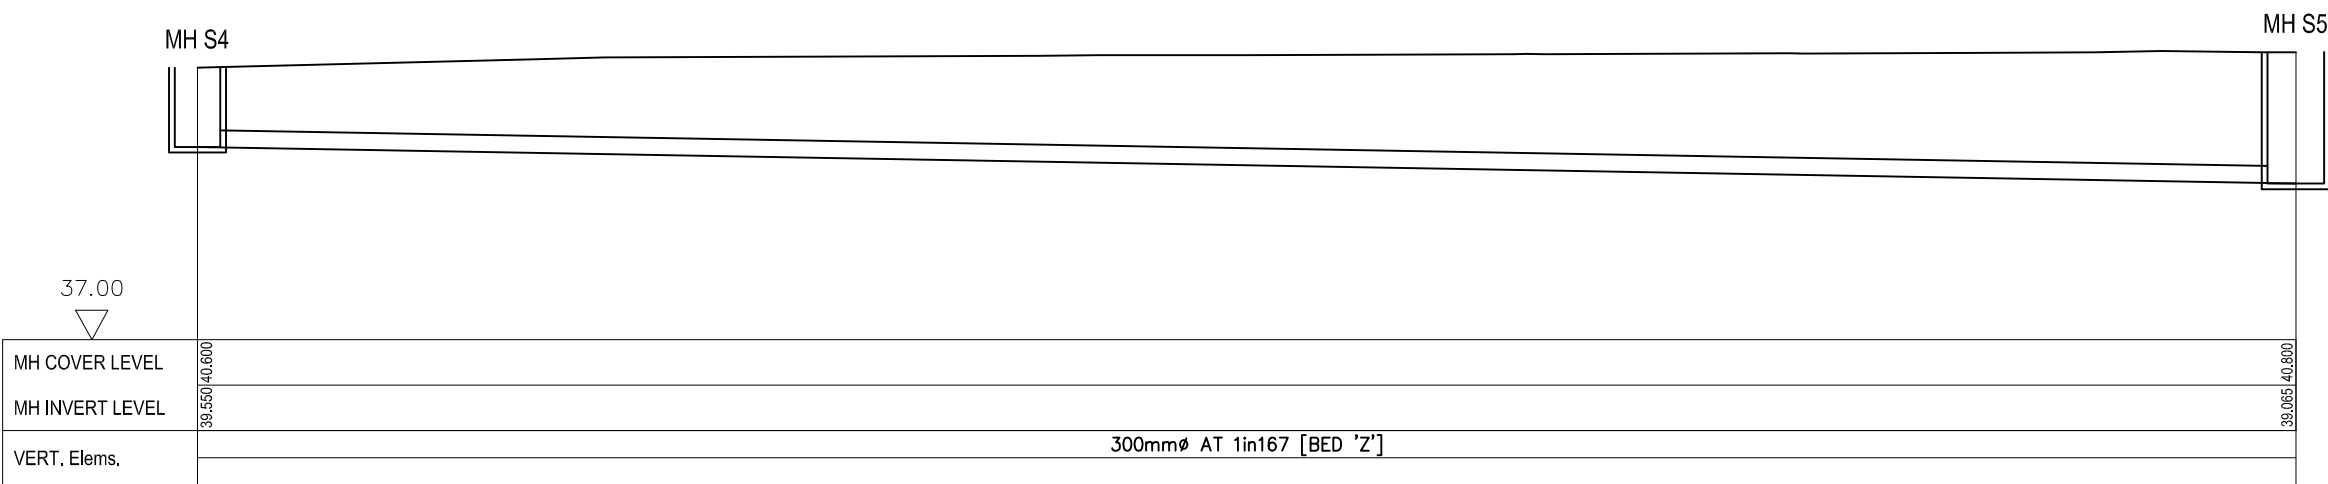


DRAINAGE SECTION MH S4-S5

Scales 1:200 Horiz, 1:100 Vert

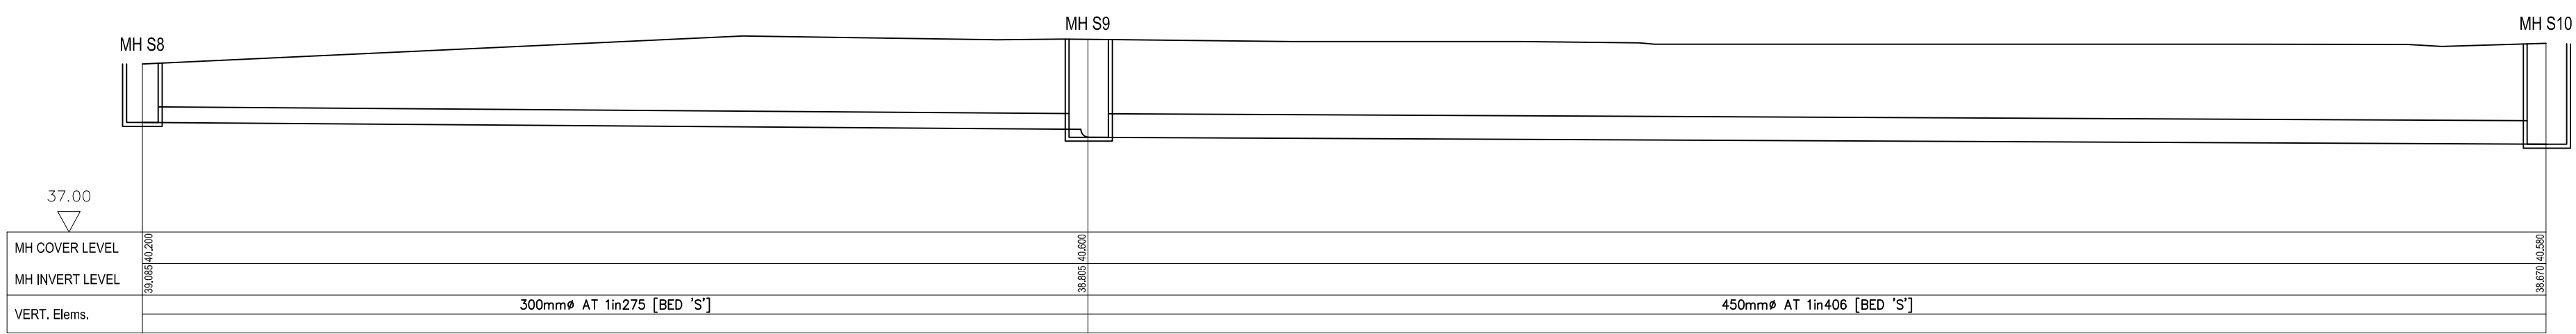

DRAINAGE SECTION MH S8-S10

Scales 1:200 Horiz, 1:100 Vert

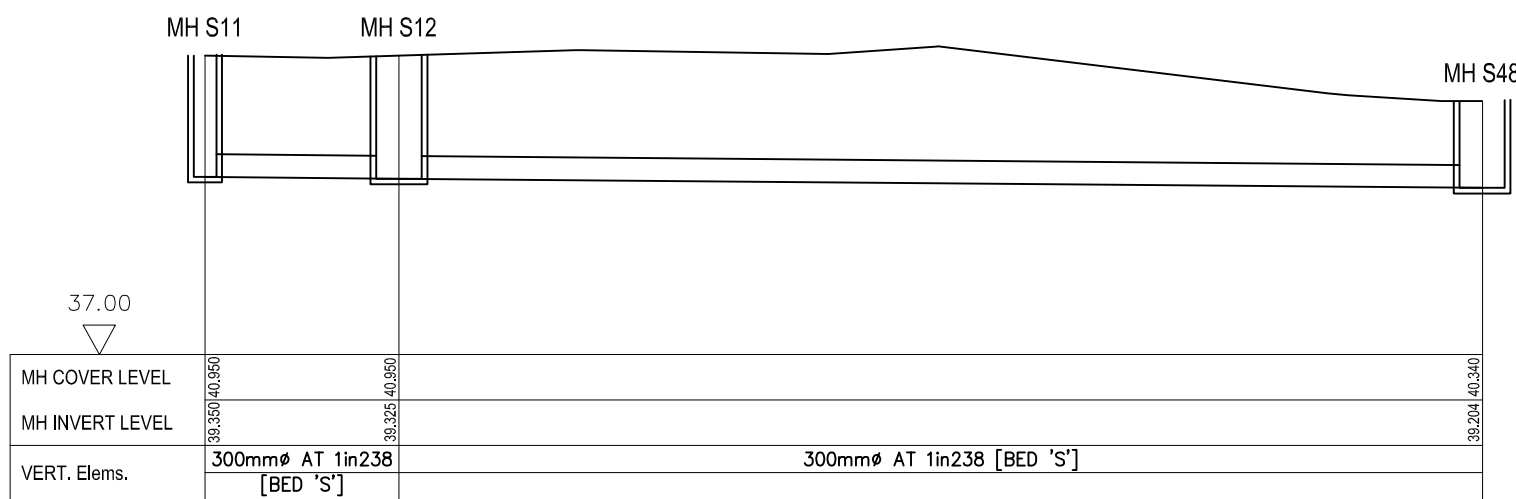

DRAINAGE SECTION MH S11-S48

Scales 1:200 Horiz, 1:100 Vert

GENERAL NOTES

1. THIS DRAWING MUST NOT BE SCALED OFF, WORK TO FIGURED DIMENSIONS ONLY.
2. THIS DRAWING IS TO BE READ IN CONJUNCTION WITH ALL RELEVANT DRAWINGS, DOCUMENTS & SPECIFICATIONS.
3. REFER TO DRAWING No. 4160316-1200 to 1205 FOR DRAINAGE LAYOUT.

FOR
CONSTRUCTION

C1	ISSUED WITH GROUNDWORKS PACKAGE	KJ	26.08.2016

Rev.	Description	Date	Chkd
------	-------------	------	------



Glanville
3 Grovelands Business Centre
Boundary Way
Hemel Hempstead, Herts. HP2 7TE
Tel: (01442) 835999 Fax: (01442) 258924
postbox@glanvillegroup.com www.glanvillegroup.com

Client :



Project :

GREEN PARK VILLAGE
READING

Title :

PHASE 3A
SURFACE WATER DRAINAGE SECTIONS

Project Engineer :	KJ	Scale :	As Noted@A1
Project Director :	HBG	Date :	August 2016
Status :	CONSTRUCTION		

Drawing No.	4160316-1206	Rev	C1
-------------	--------------	-----	----