

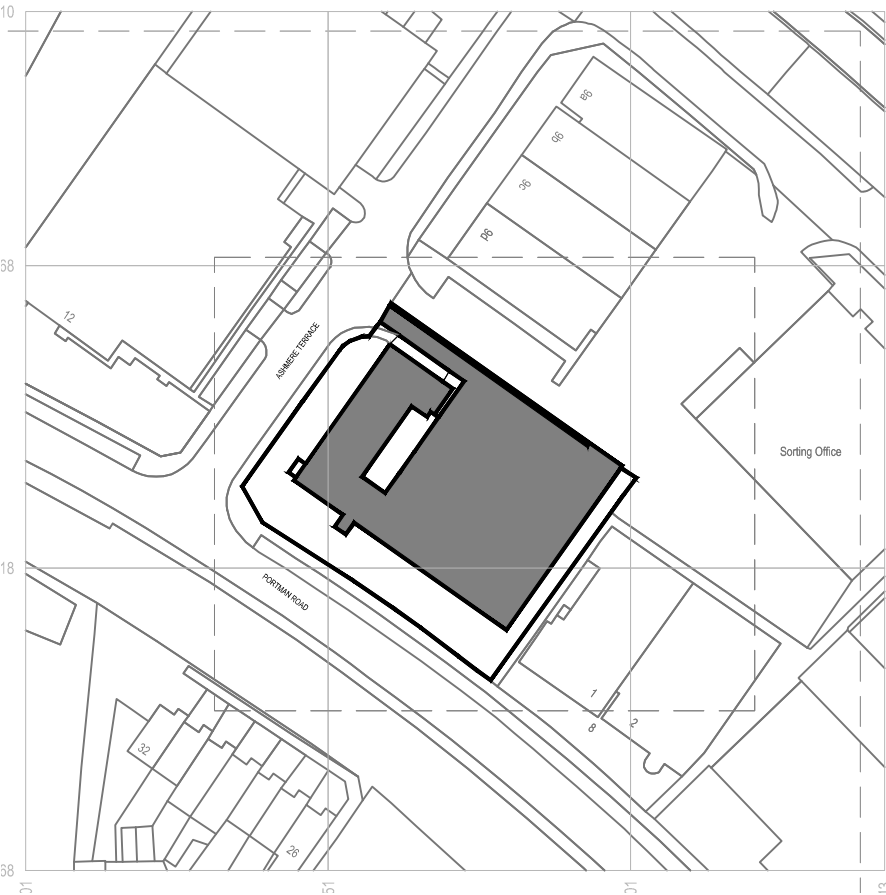


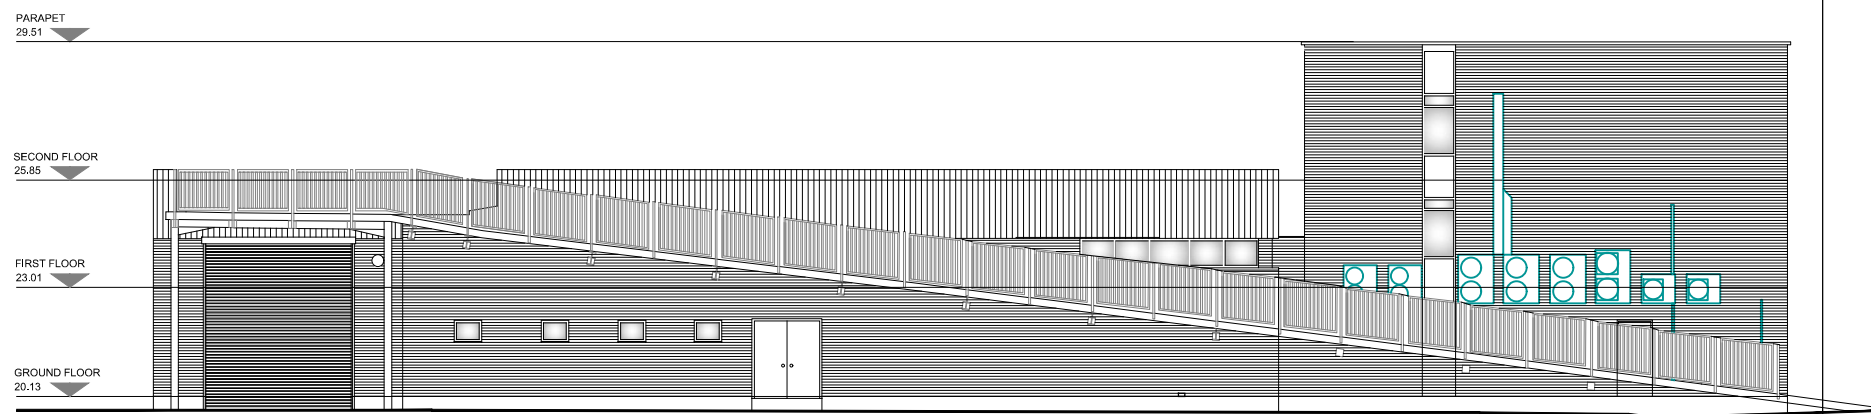


SITE AREA
2125.19 sq/m
0.525 Acres

BUILDING AREA OVERALL
1281.64 sq/m
13,795.46 Sq/ft


EXISTING SITE PLAN
(Scale 1/1250)

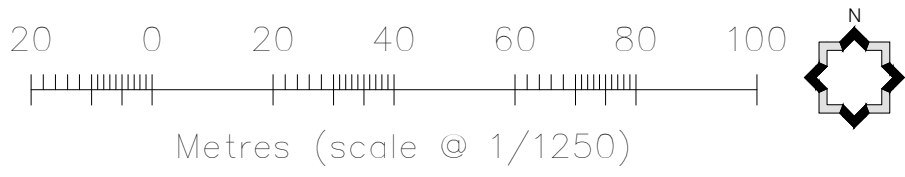


EXISTING NORTH EAST ELEVATION
(Scale 1/200)

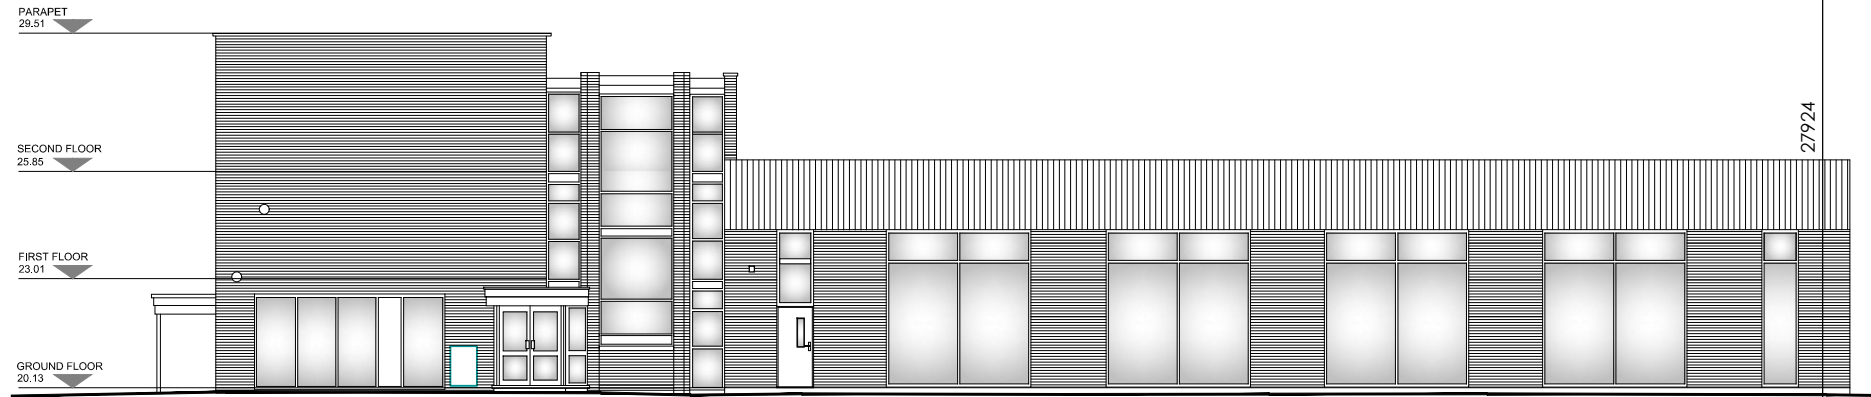


EXISTING SOUTH WEST ELEVATION
(Scale 1/200)

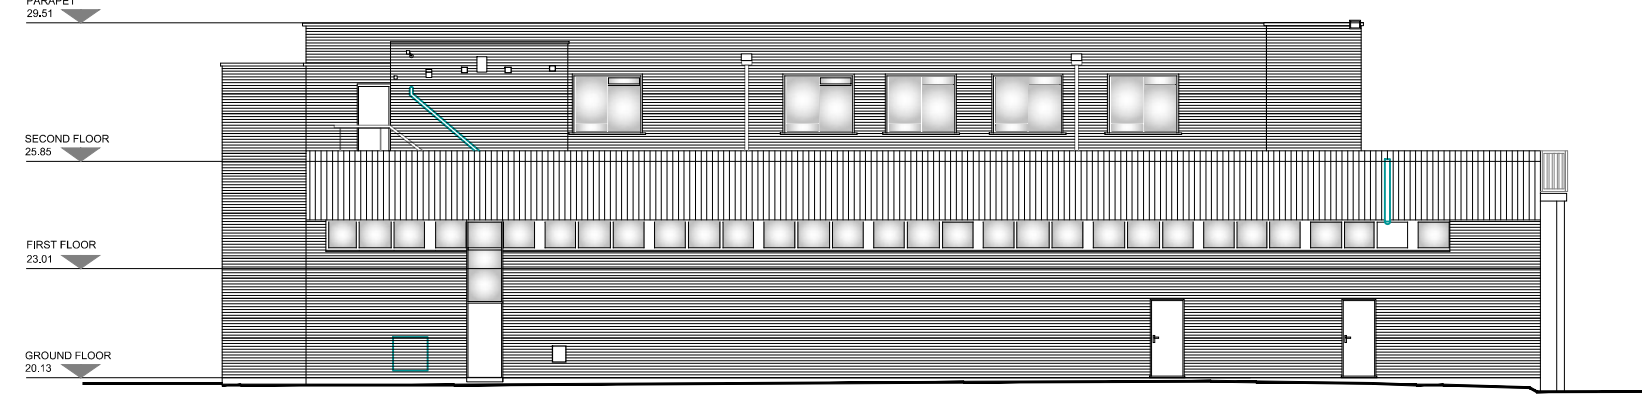

EXISTING SOUTH EAST ELEVATION
(Scale 1/200)

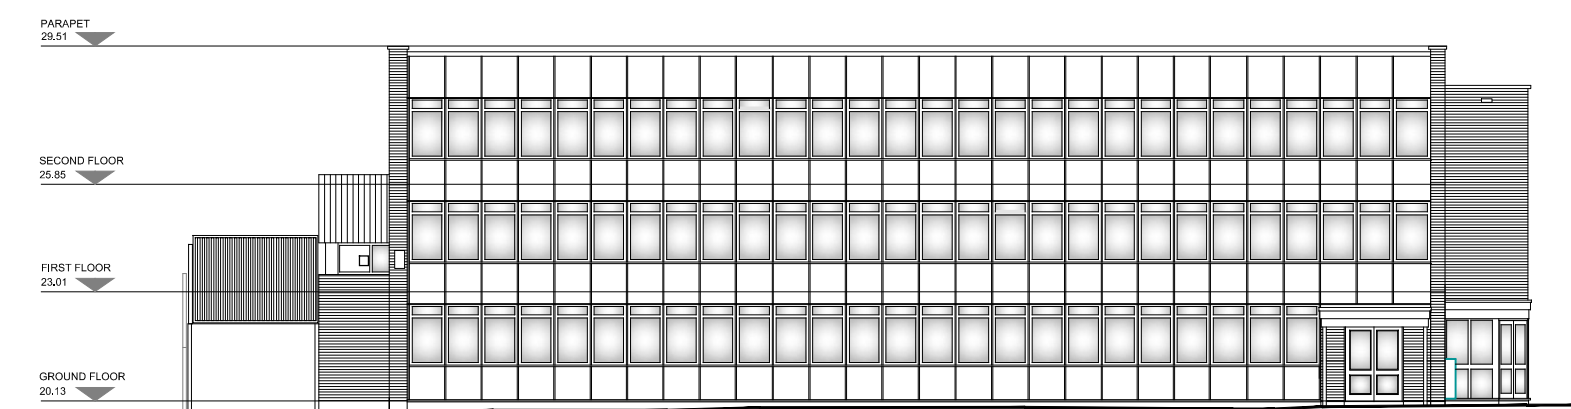

EXISTING NORTH WEST ELEVATION
(Scale 1/200)

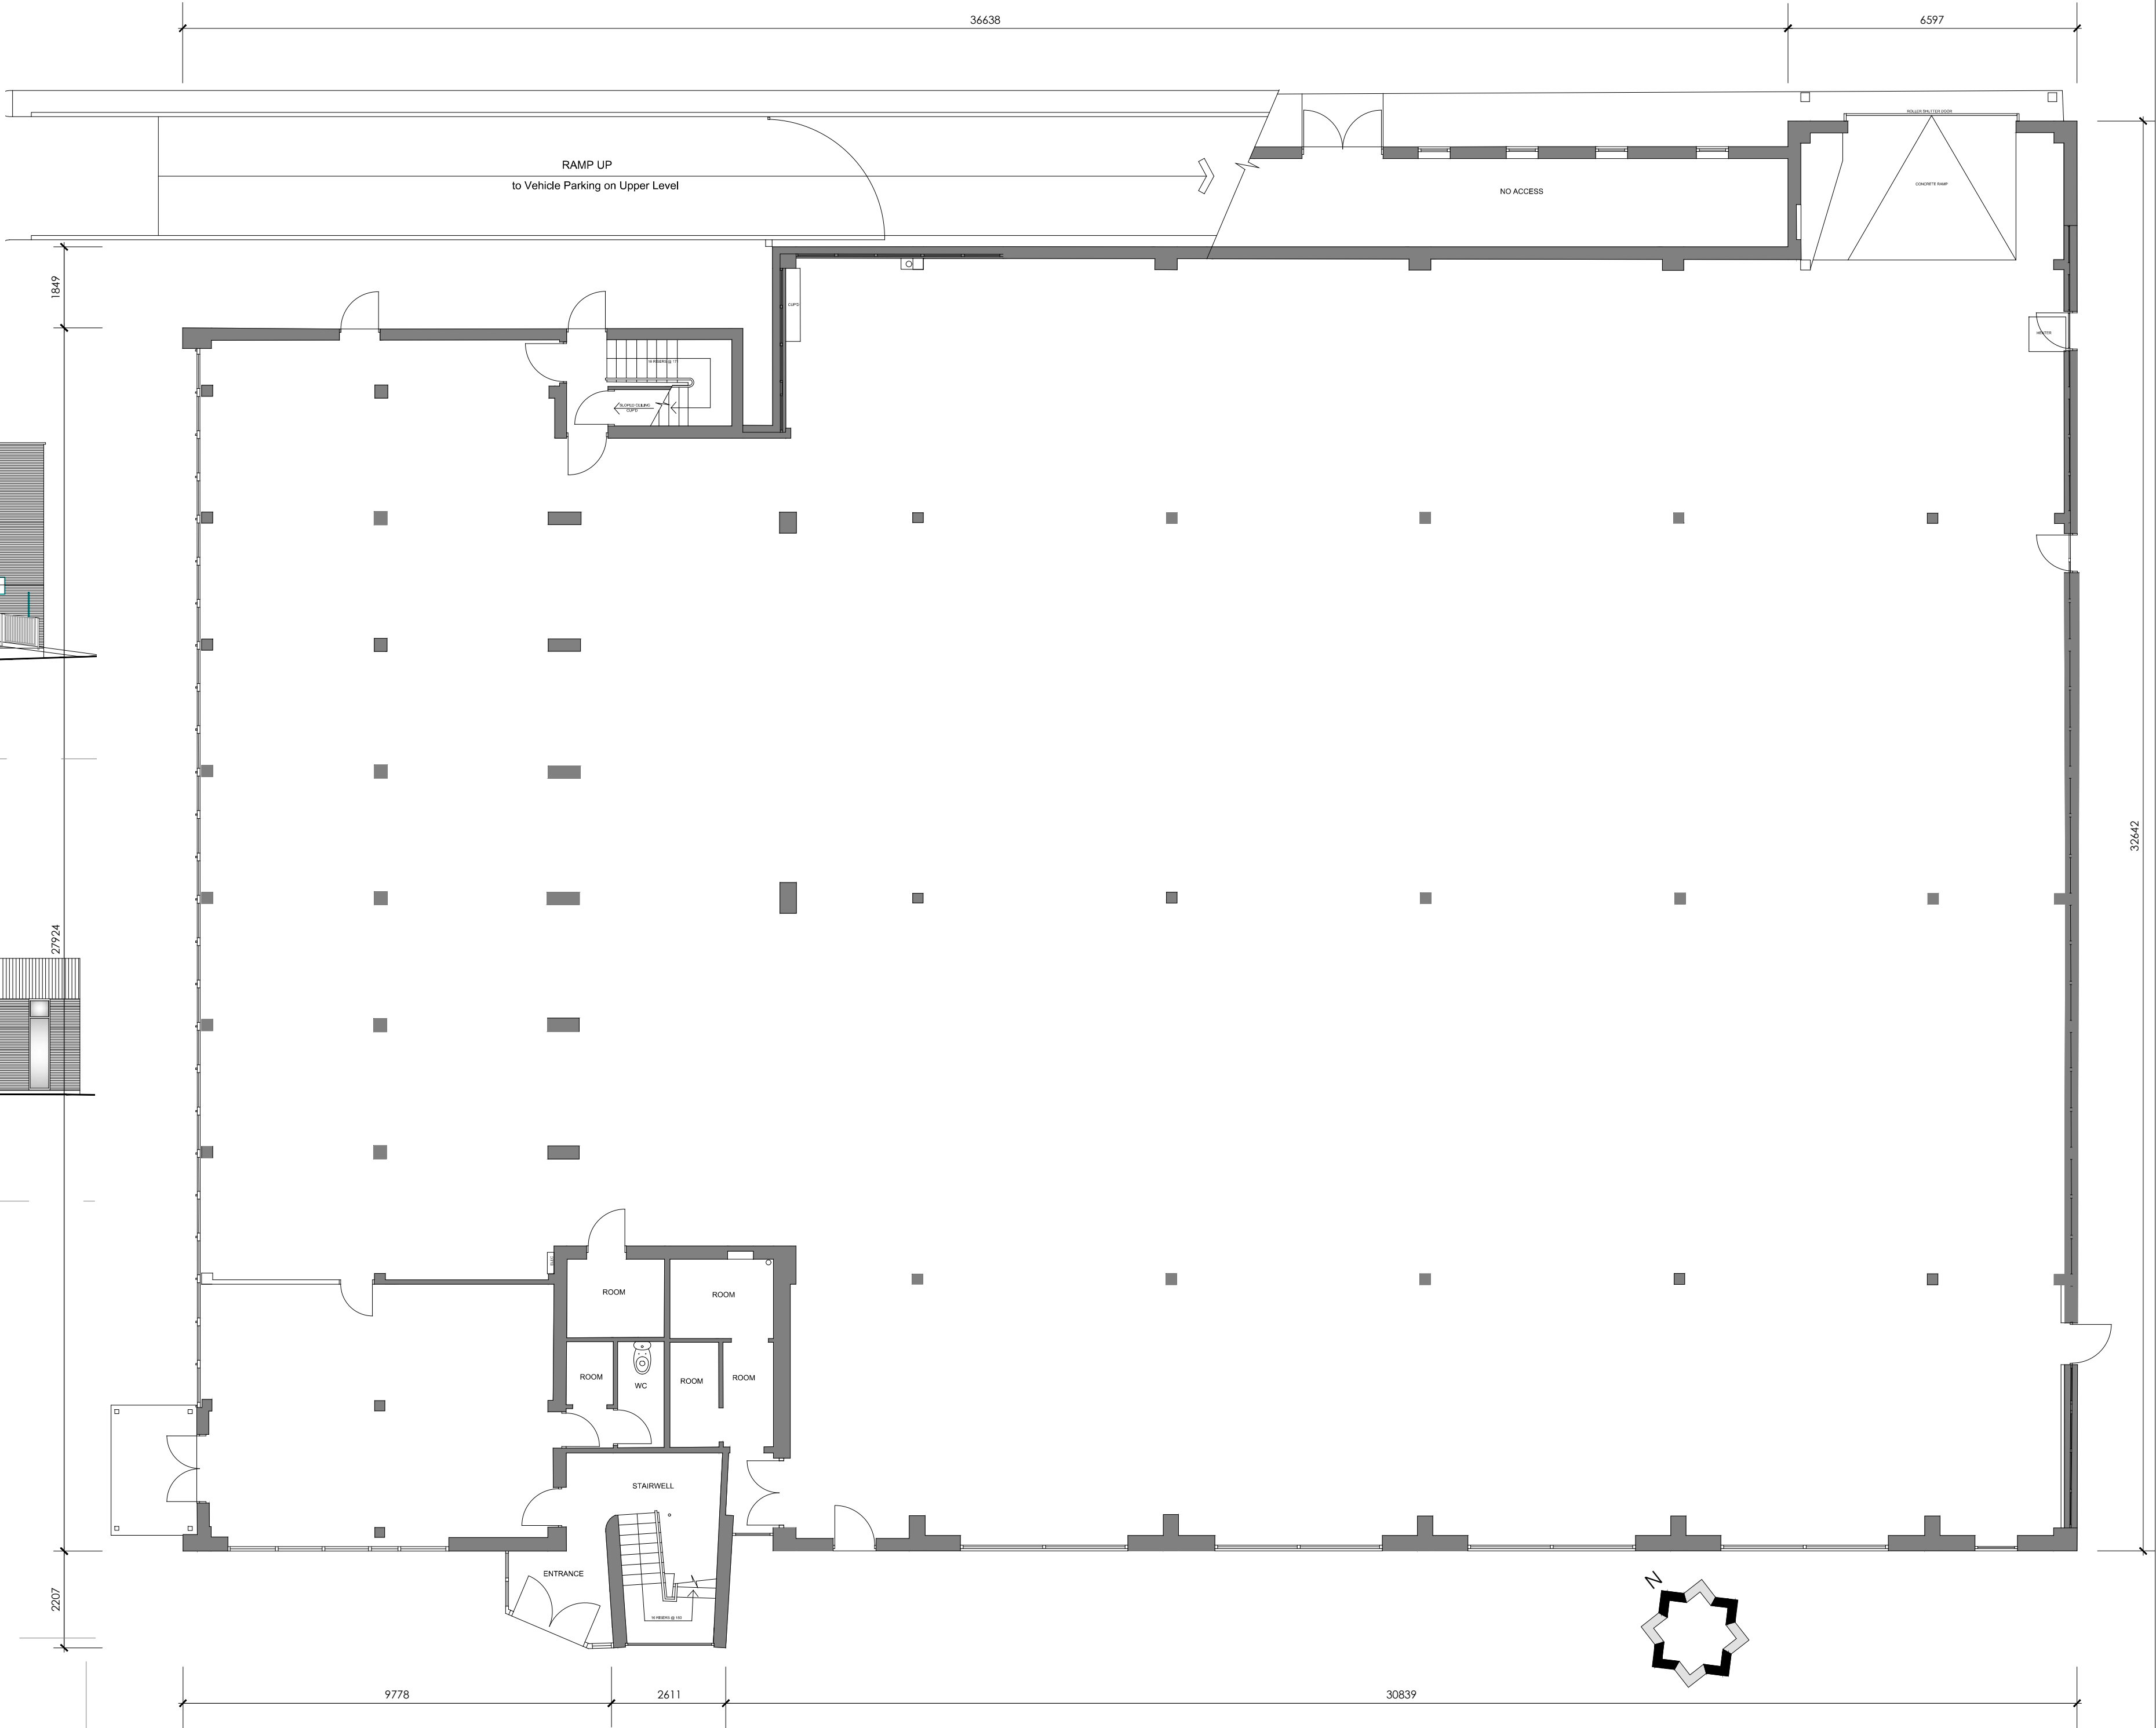

EXISTING PLAN
(Scale 1/100)

GENERAL SPECIFICATION

All dimensions to be verified on site.

Any discrepancies in printed drawings to be brought to w.d. HARLEY attention for clarification.

All variations to construction works carried out on site to be brought to our attention prior to carrying out work.

© 2014. wd Harley is the author of this document and owns the copyright in it. This document may not be reproduced in any form in whole or part without the prior written permission of the copyright owner.

Scaled to **A1** paper Size

JOB TITLE:
COOP FUNERALCARE
10 PORTMAN STREET
READING
BERKS. RG10 1EA

DRAWING TITLE:
EXISTING FLOOR PLAN
ELEVATIONS & LOCATION PLAN

SCALE : AS SHOWN **DATE :** MAY 18

Drwn : LEES **Chkd :**

DWG No: FC-H-03-001 **REV**

WD Harley LTD
Ancaster Business Ctr
Cross Street, Callander, FK17 8EA
Tel: 01877 331708
www.wdharley.com