



DEVELOPMENTS IN DESIGN LTD

WWW.DEVELOPMENTSINDESIGN.CO.UK
TEL:0118 9797484


ROOF TILES, GREY PLAIN TILES
BRICKWORK, RED STOCK FACING BRICK
ALL GUTTERING AND DOWNPIPES BLACK PLASTIC
WINDOWS WHITE UPVC
ALL EXTERNAL TIMBER PAINTED WHITE/BLACK

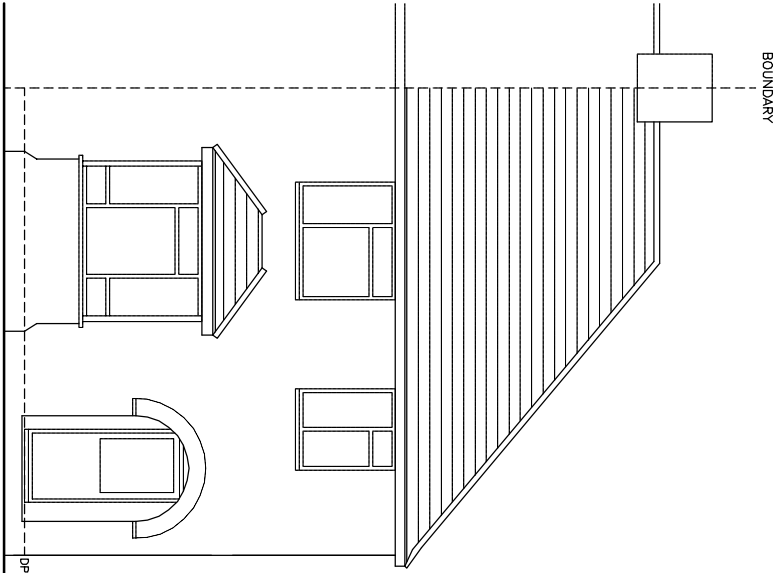


PROPOSED FRONT ELEVATION
AS EXISTING

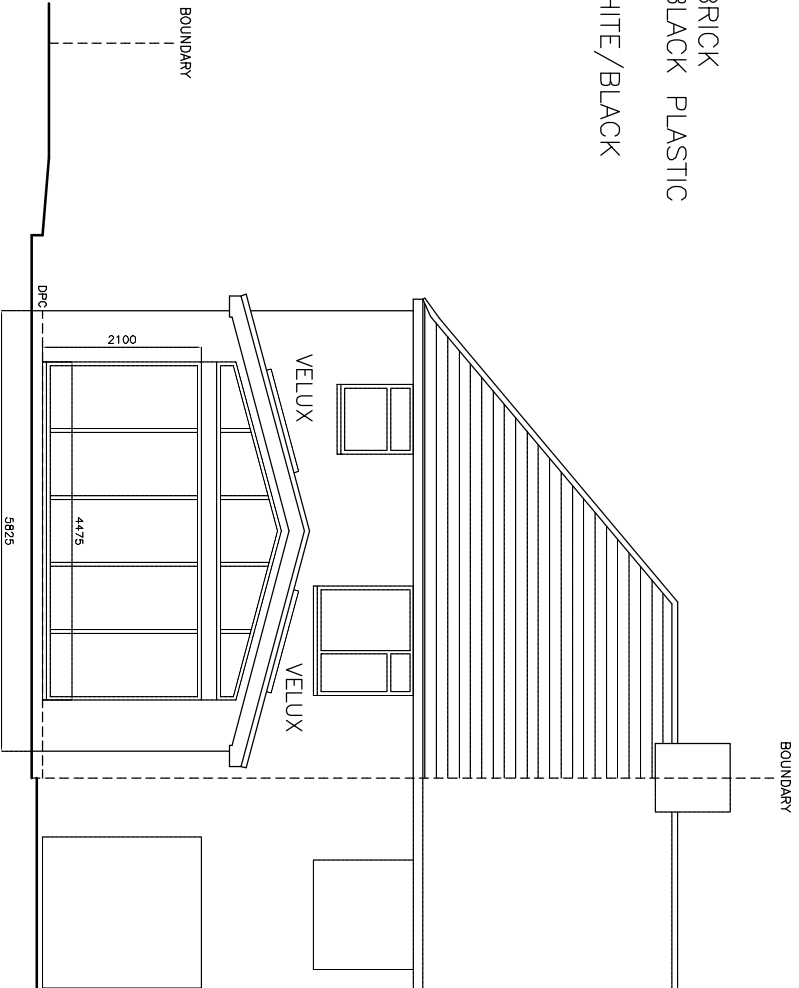


PROPOSED REAR ELEVATION

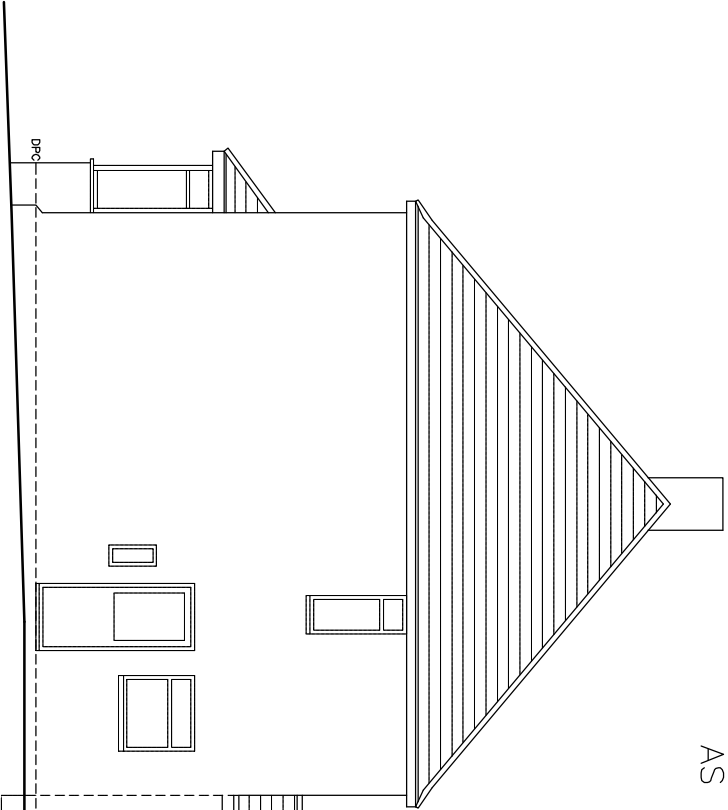

PROPOSED SIDE ELEVATION

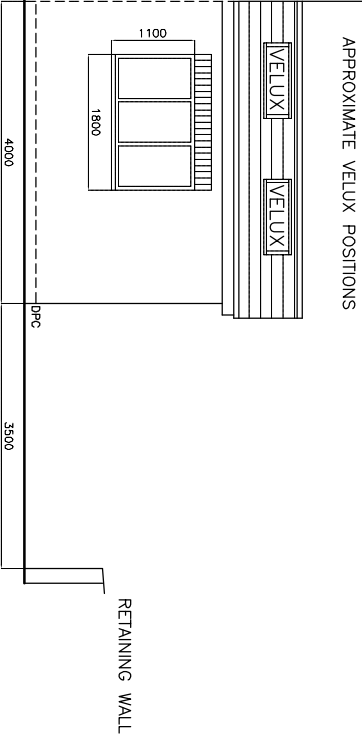

PROPOSED SIDE ELEVATION

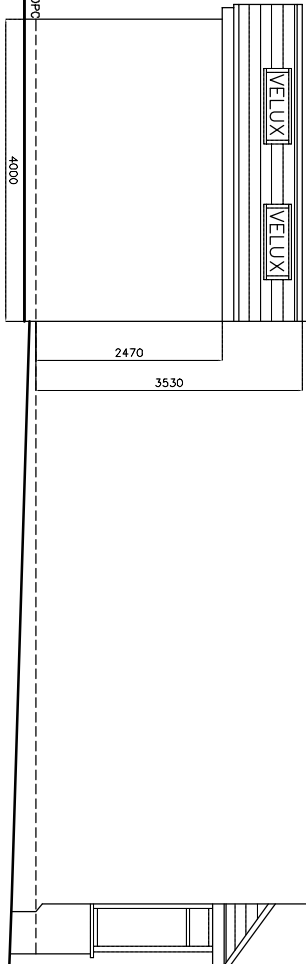

PROPOSED REAR EXTENSION

MR AND MRS LIKA

1 LINKS DRIVE TILEHURST BERKS RG30 4YT



DRAWING NO. LK.007A
DATE 4.9.18
SCALE 1:100