

CDM 2015 Health & Safety Information

This information relates only to 'Significant Hazards' identified on this drawing and is to be read in conjunction with the Designer's Risk Assessment Register.

Components Key

- 1 DARK GREY STRETCHER BOND FACING BRICK WITH MATCHING MORTAR (to 4 Storey Main Building & Sports Hall)
- 2 LIGHT GREY STRETCHER BOND FACING BRICK WITH MATCHING MORTAR (to 3 Storey Main Building)
- 3 RECESSED PANELS IN MID-GREY, STACK BOND, FACING BRICK WITH MATCHING MORTAR
- 4 ALUMINIUM POWDER COATED WINDOWS, DOORS & CURTAIN WALLING RAL Colour 7006
- 5 LOUVRE TO WINDOW PANEL RAL Colour 7006
- 6 ALUMINIUM POWDER COATED PARAPET RAL Colour 7006
- 7 BLACK GLAZED BRICK TO FEATURE ENTRANCE
- 8 METAL CLADDING IN ZINC FINISH



E North Elevation




F West Elevation - Sports Hall



G West Elevation



H East Elevation - Sports Hall

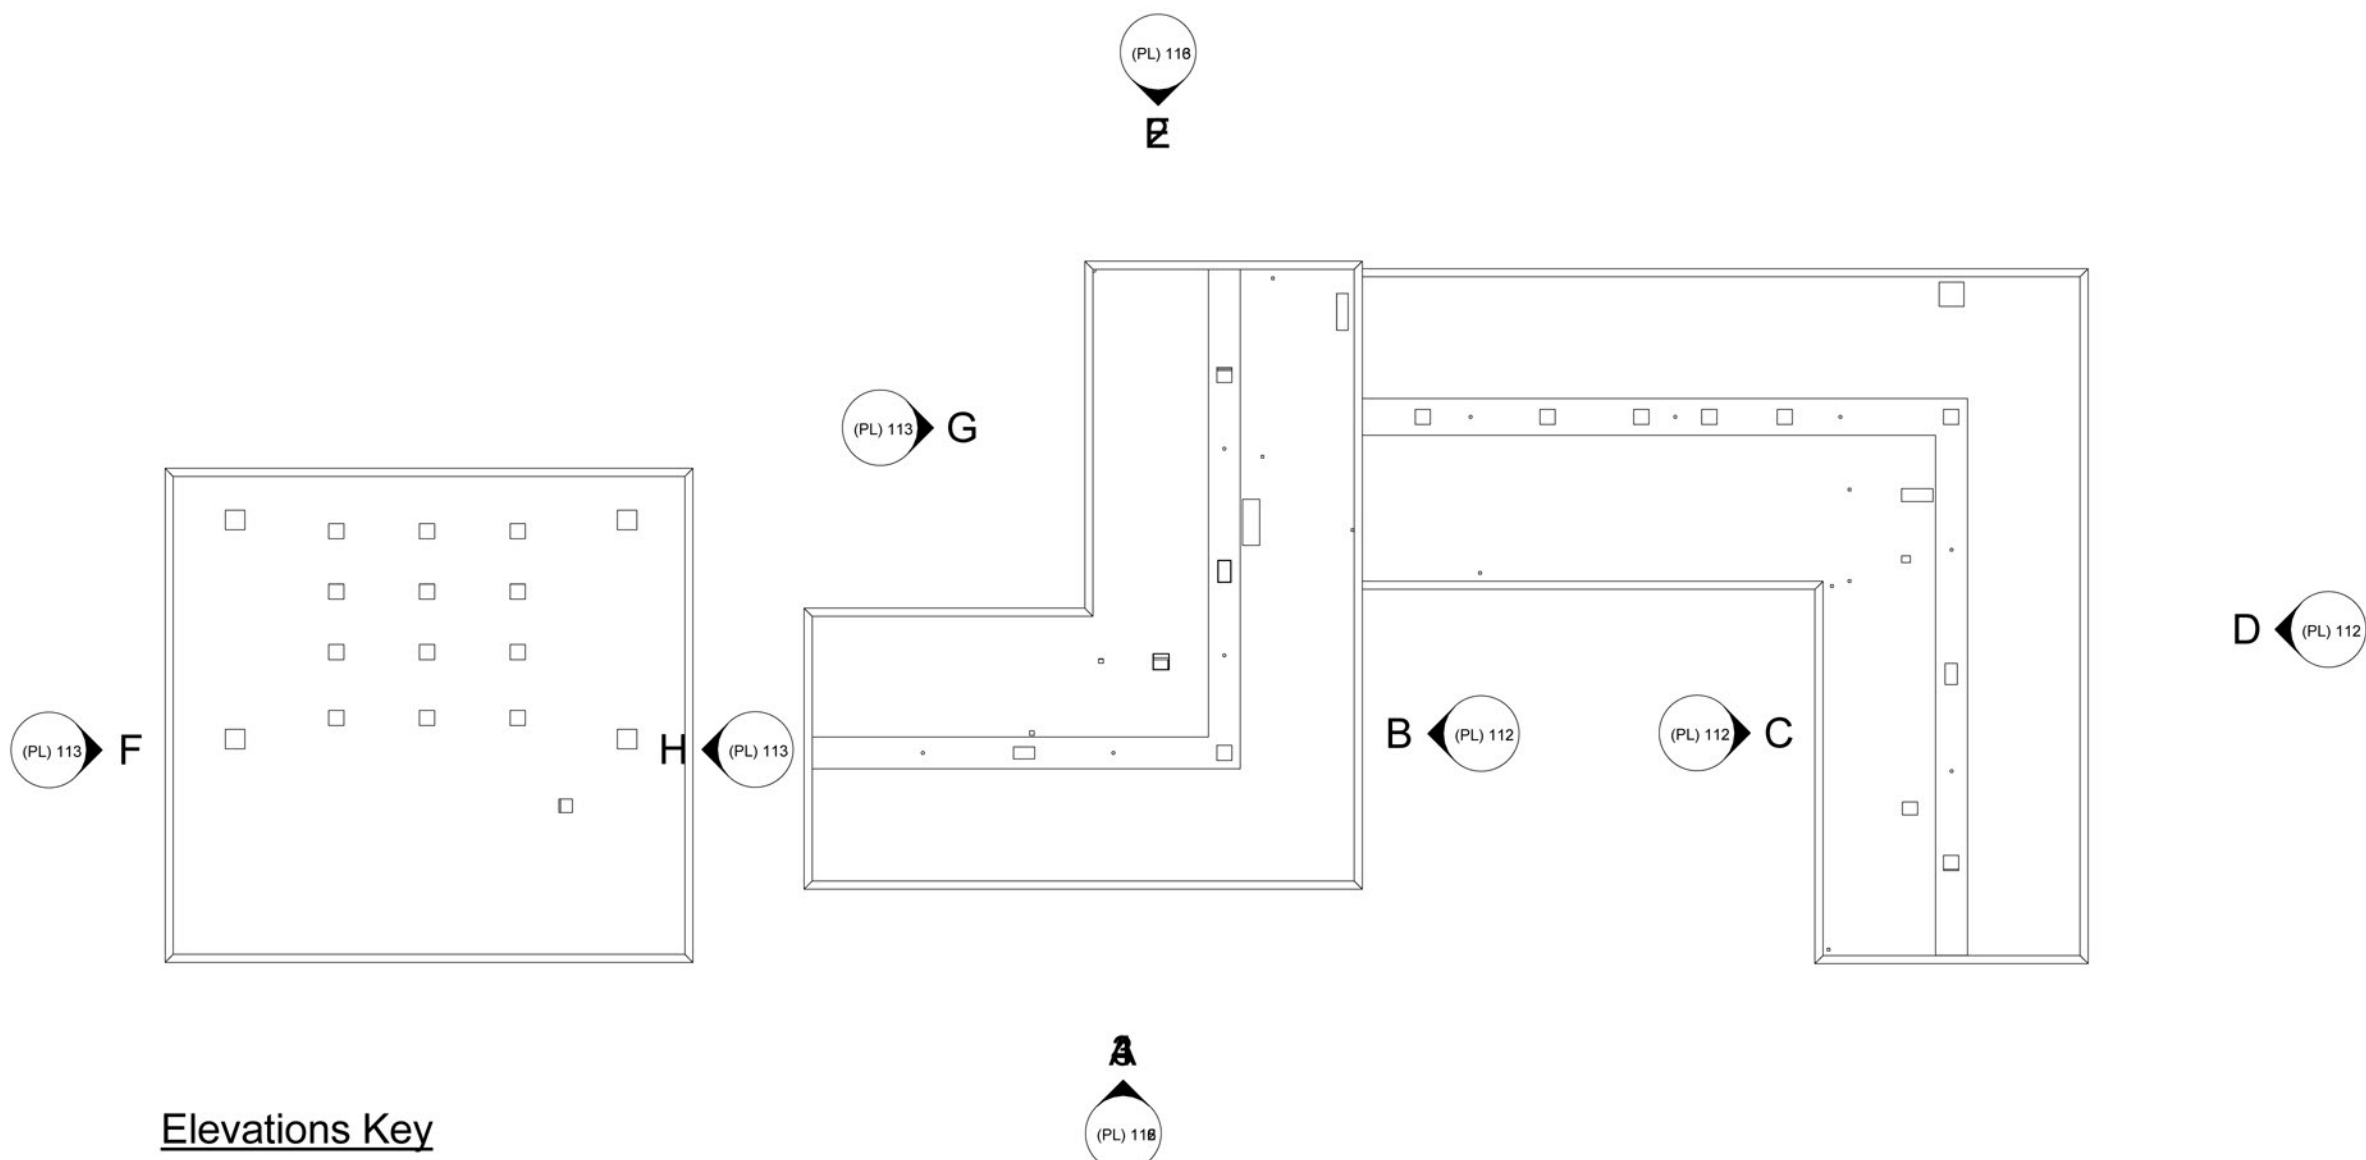

Elevations Key

|   |          |                           |    |    |
|---|----------|---------------------------|----|----|
| D | 12.03.18 | NMA - Planning Submission | PA | PJ |
| C | 01.02.18 | Revision 3                | PA | PJ |
| B | 27.09.17 | Revision 2                | MB | GJ |
| A | 30.09.16 | Planning Submission       | FS | PJ |

| Rev | Date | Revision Details | Dr | Ch |
|-----|------|------------------|----|----|
|-----|------|------------------|----|----|



**London:** Unit 1, West Coate House,  
3 Coate Street, London, E2 9AG  
T 020 7729 5505 E london@ecearchitecture.com

**Sussex:** Brooklyn Chambers, 11 Goring Road,  
Worthing, West Sussex, BN12 4AP  
T 01903 248777 E sussex@ecearchitecture.com

**Bristol:** Westworks, St. Nicholas House,  
31-34 High Street, Bristol, BS1 2AW  
T 0117 315 8558 E bristol@ecewestworks.com

**ECE Architecture**  
www.ecearchitecture.com



Job Title  
**THE WREN SCHOOL**

Drawing Title  
**PROPOSED ELEVATIONS**  
(Sheet 2 of 2)

Scale  
**1:200 @ A1 / 1:400 @ A3**



|       |         |          |
|-------|---------|----------|
| Drawn | Checked | Date     |
| FS    | GJ      | 30/09/16 |

|         |            |     |
|---------|------------|-----|
| Project | Drawing No | Rev |
| 6212    | (PL) 113   | D   |

Status  
**PLANNING**

CAD Plot Date: 22/03/2018 11:15:40