



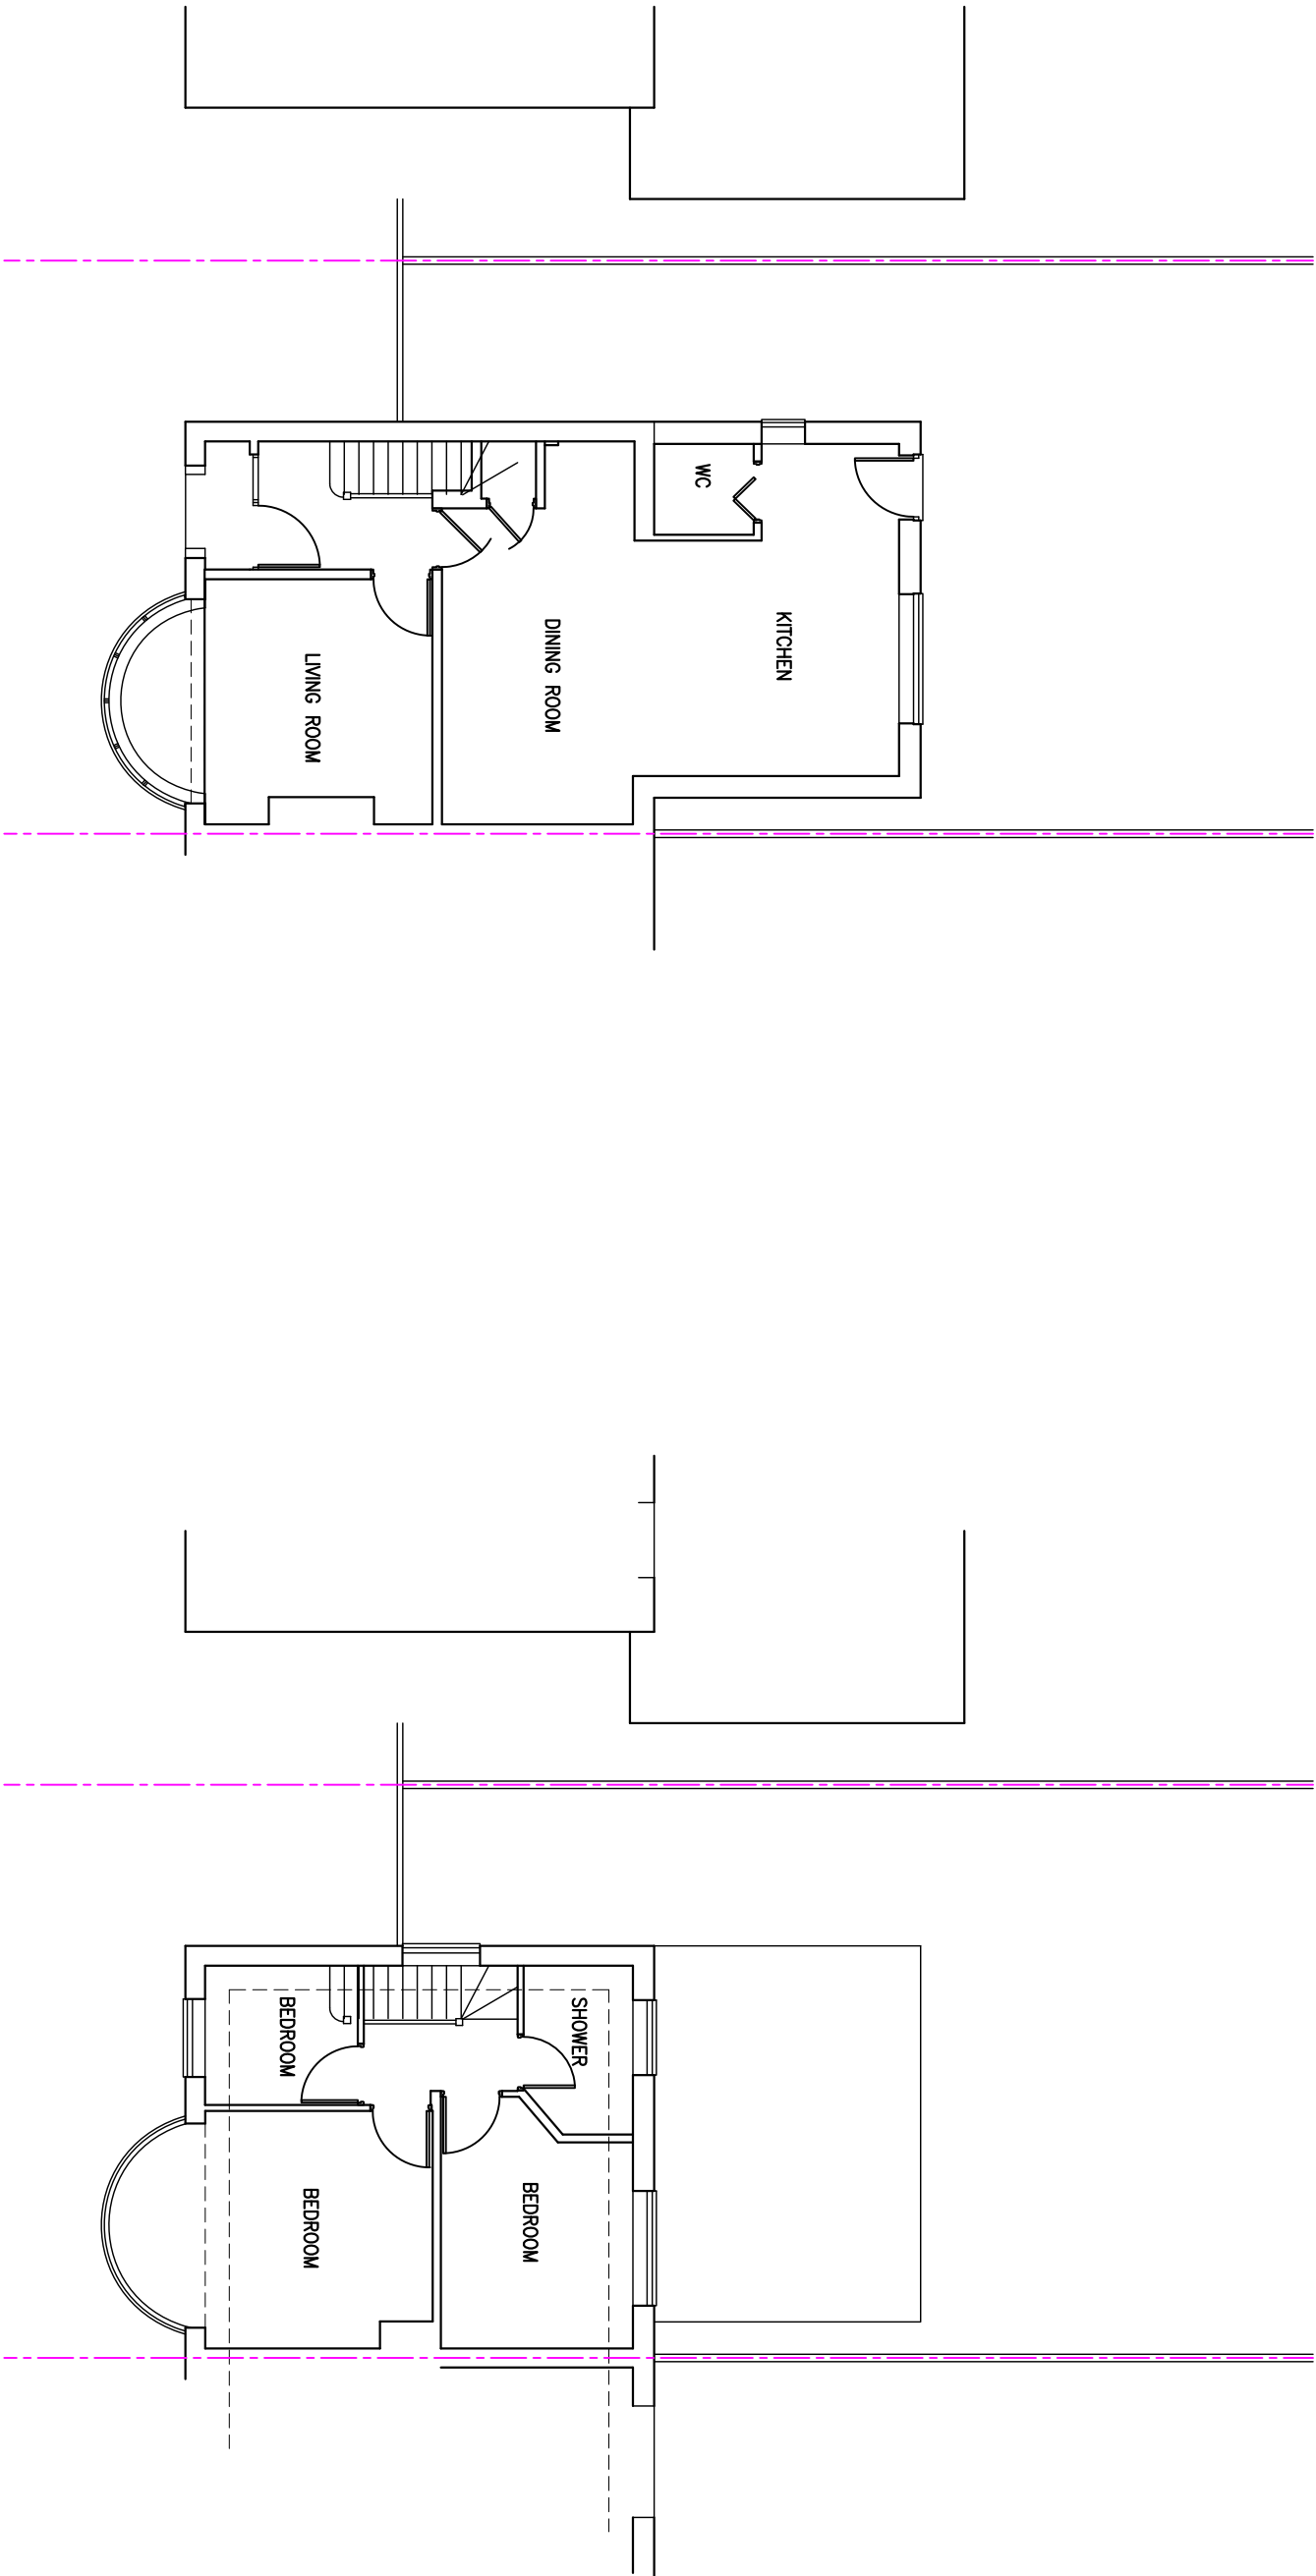

Ground Floor Plan
EXISTING

First Floor Plan
EXISTING

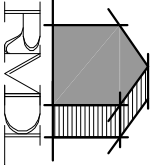

RAMMURTI DESIGN LTD
ARCHITECTURAL & PLANNING SERVICES
268 TILGHURST ROAD, READING RG30 2NE
TEL/FAX: 01189510628 MOB: 07799883574



Proposed part single and part double storey side and rear
extensions to existing dwelling
at No. 31 Windermere Road, Reading RG2 7HU

EXISTING FLOOR PLANS
Scale: as shown
Date: Mar 2018
KHWind31:003 Rev -