



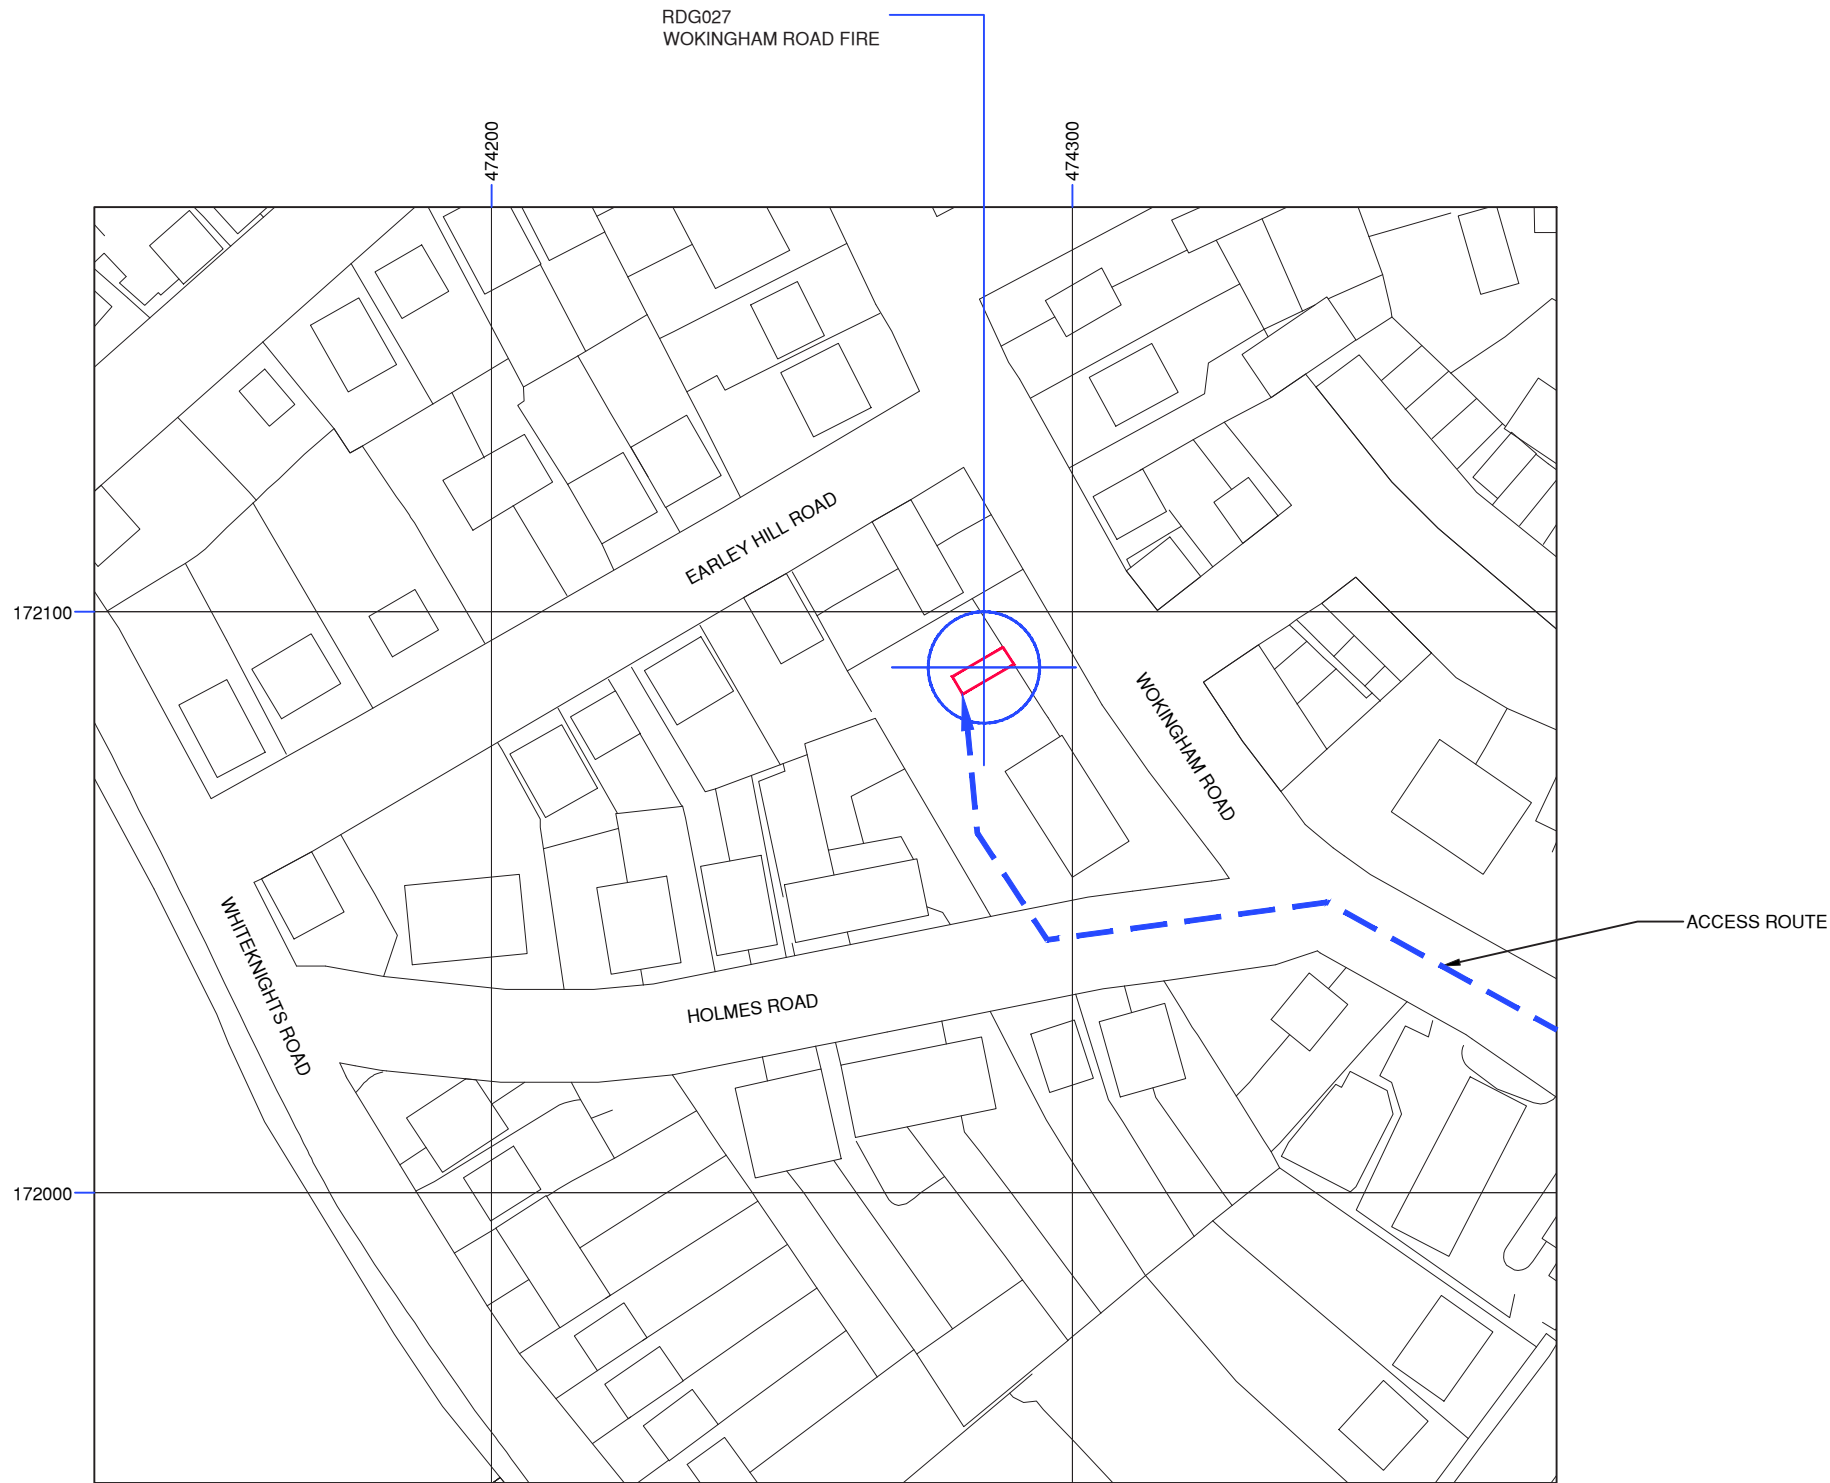

SITE PLAN

SCALE 1:1250
Ordnance Survey map extract.
©Crown copyright.
Licence No. 100022432

 

- GENERAL NOTES:
1. DRAWING TO BE READ IN CONJUNCTION WITH ALL RELEVANT DRAWINGS AND SPECIFICATIONS. SEE DOCUMENT TRANSMITTAL FOR COMPLETE LIST OF DRAWINGS
 2. ALL DIMENSIONS ARE IN MILLIMETRES UNLESS OTHERWISE STATED.
 3. DO NOT SCALE DRAWINGS.
 4. ITEMS SHOWN BOXED ARE PROPOSED WORKS BY OPERATOR, ALL OTHER ITEMS ARE EXISTING SITE FEATURES.
 5. DUCT ROUTES ARE SHOWN INDICATIVELY, ACTUAL ROUTES TO BE DETERMINED ON SITE.
 6. THE CONTRACTOR SHALL BE RESPONSIBLE FOR THE DIMENSIONAL ACCURACY AND THE CORRECT SETTING OUT OF ALL WORK ON SITE.
 7. THE CONTRACTOR SHALL BE RESPONSIBLE FOR CHECKING ALL SITE DIMENSIONS PRIOR TO THE COMMENCEMENT OF WORK.
 8. ALL DISCREPANCIES ARE TO BE REPORTED TO THE ENGINEER.



E	10.05.18	LOCATION MAP ADDED	RF	IH	IH
D	15.03.18	L800 ADDED	RF	IH	IH
C	09.01.18	DESIGN UPDATED	RF	IH	IH
B	24.07.17	NOTES AMENDED	DJM	MB	MB
A	11.04.17	CONSTRUCTION ISSUE	BM	RB	SD
RV	DATE	DESCRIPTION	DRN	CHK	APP

THIS DRAWING IS THE PROPERTY OF
3 AND MAY NOT BE REPRODUCED OR
DISCLOSED TO A THIRD PARTY IN ANY
FORM WITHOUT WRITTEN PERMISSION

SITE LOCATION

CELL ID: RDG027

SITE NAME: WOKINGHAM ROAD FIRE

SITE ADDRESS:
READING FIRE SERVICE
WOKINGHAM ROAD
READING
RG6 1JU

O.S. CO-ORDINATES
474281 172091

DATE: 11.04.17 DRN: BM SCALE: 1:1250

DRAWING No: RDG027 -050 REV: E

A3