




Location Plan
1:1250 @ A3
Application Site
Site Area: 0.067 hectares


0m 25m 50m
Scale 1:1250

0m 10m 20m 30m
Scale 1:500


0m 5m 10m 15m
Scale 1:200

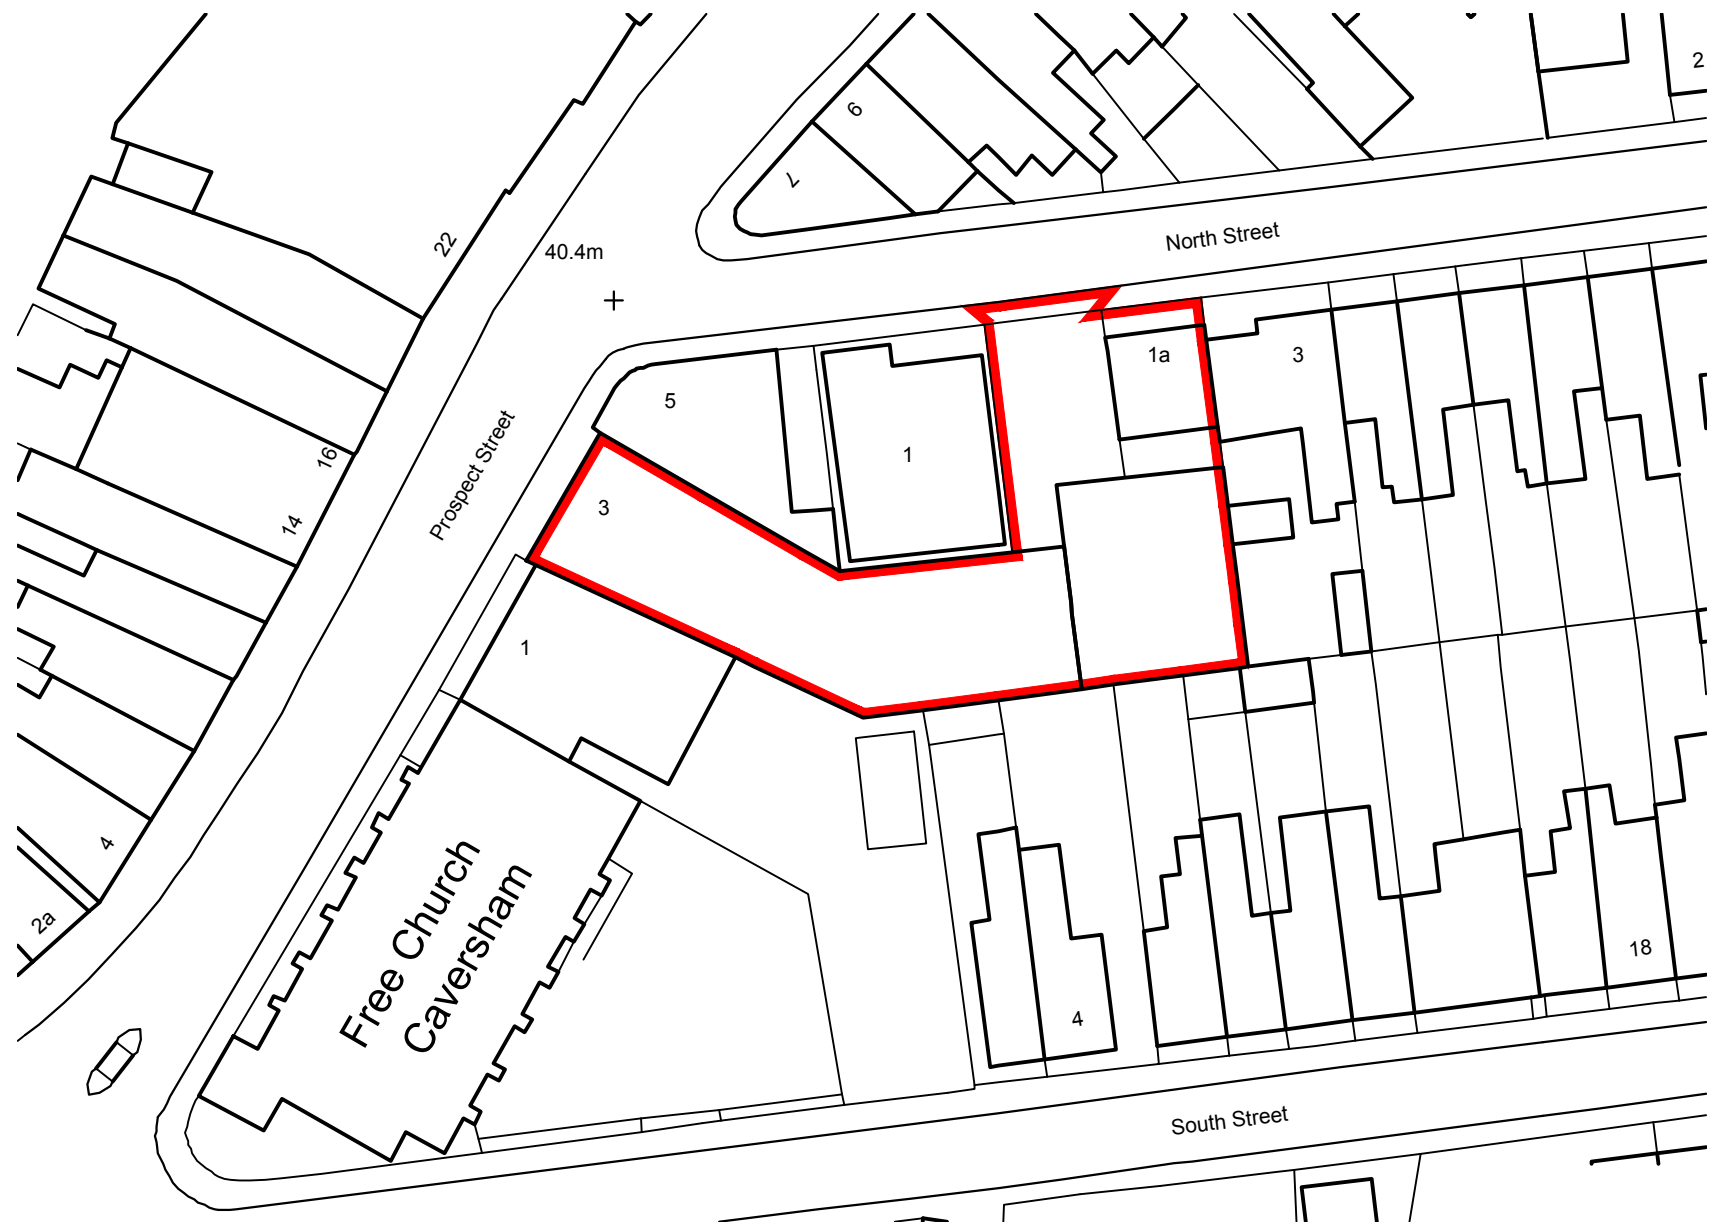


Block Plan
1:500 @ A3

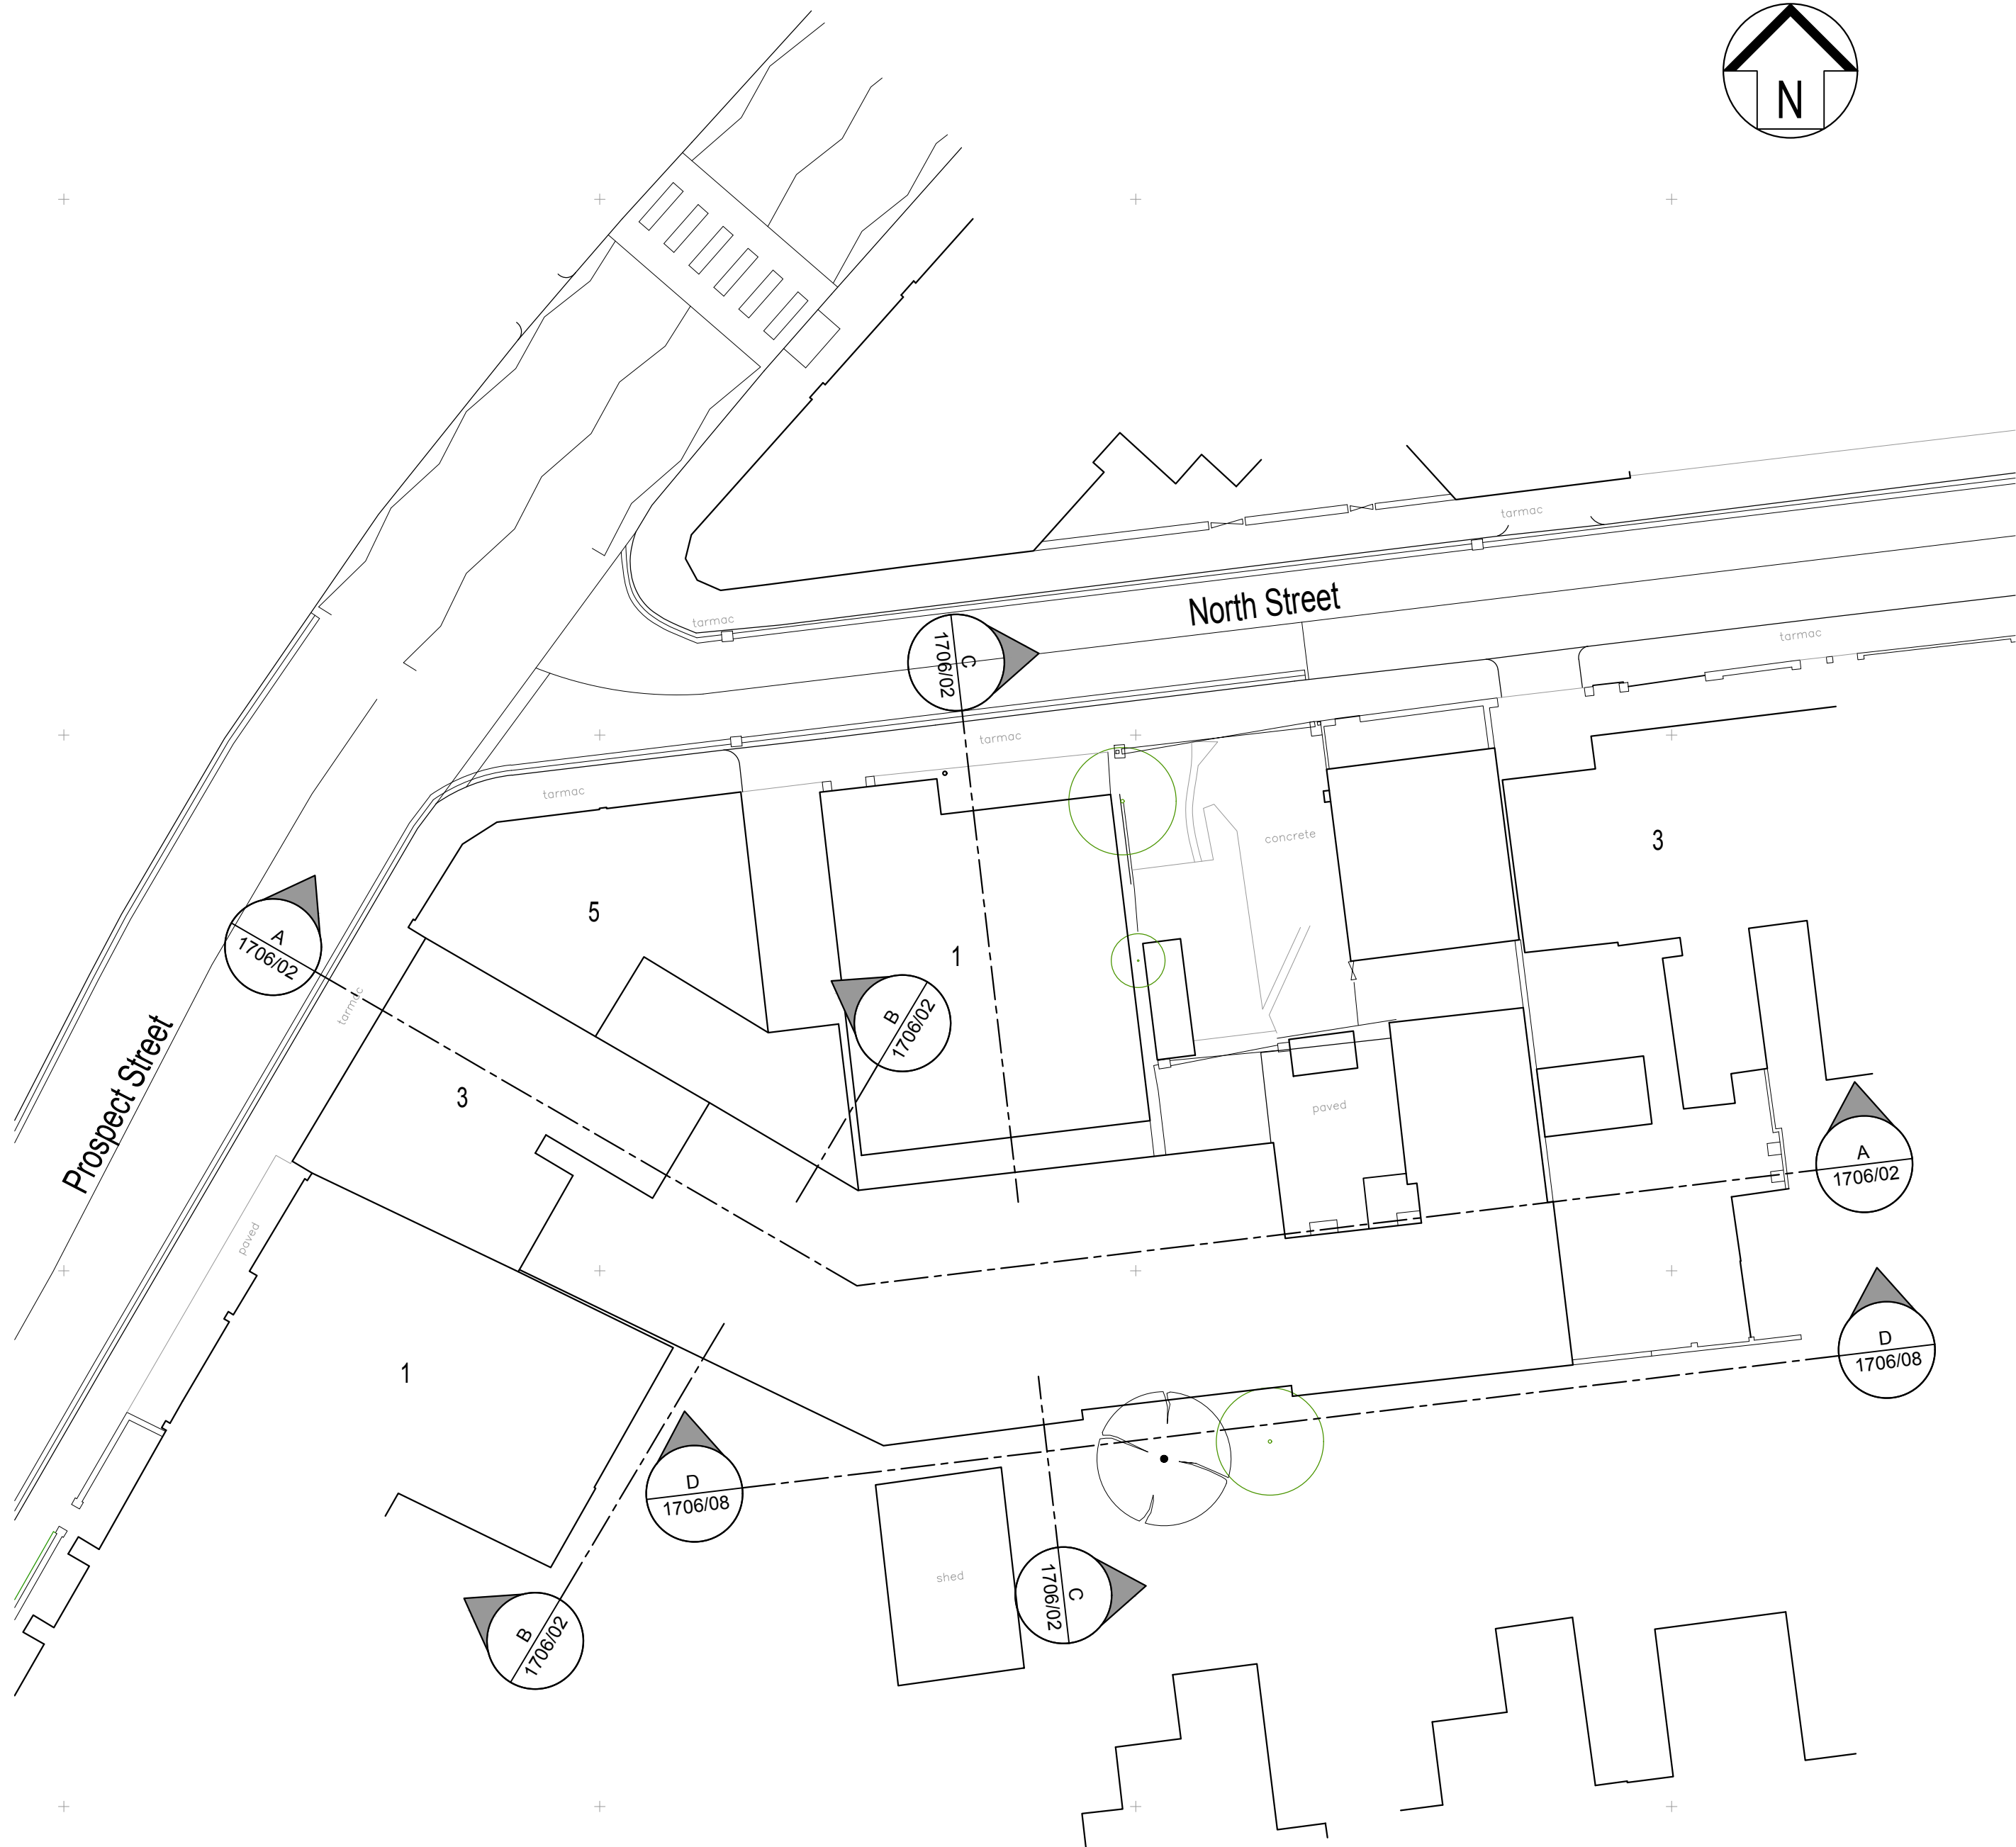


Existing Site Plan
1:200 @ A1

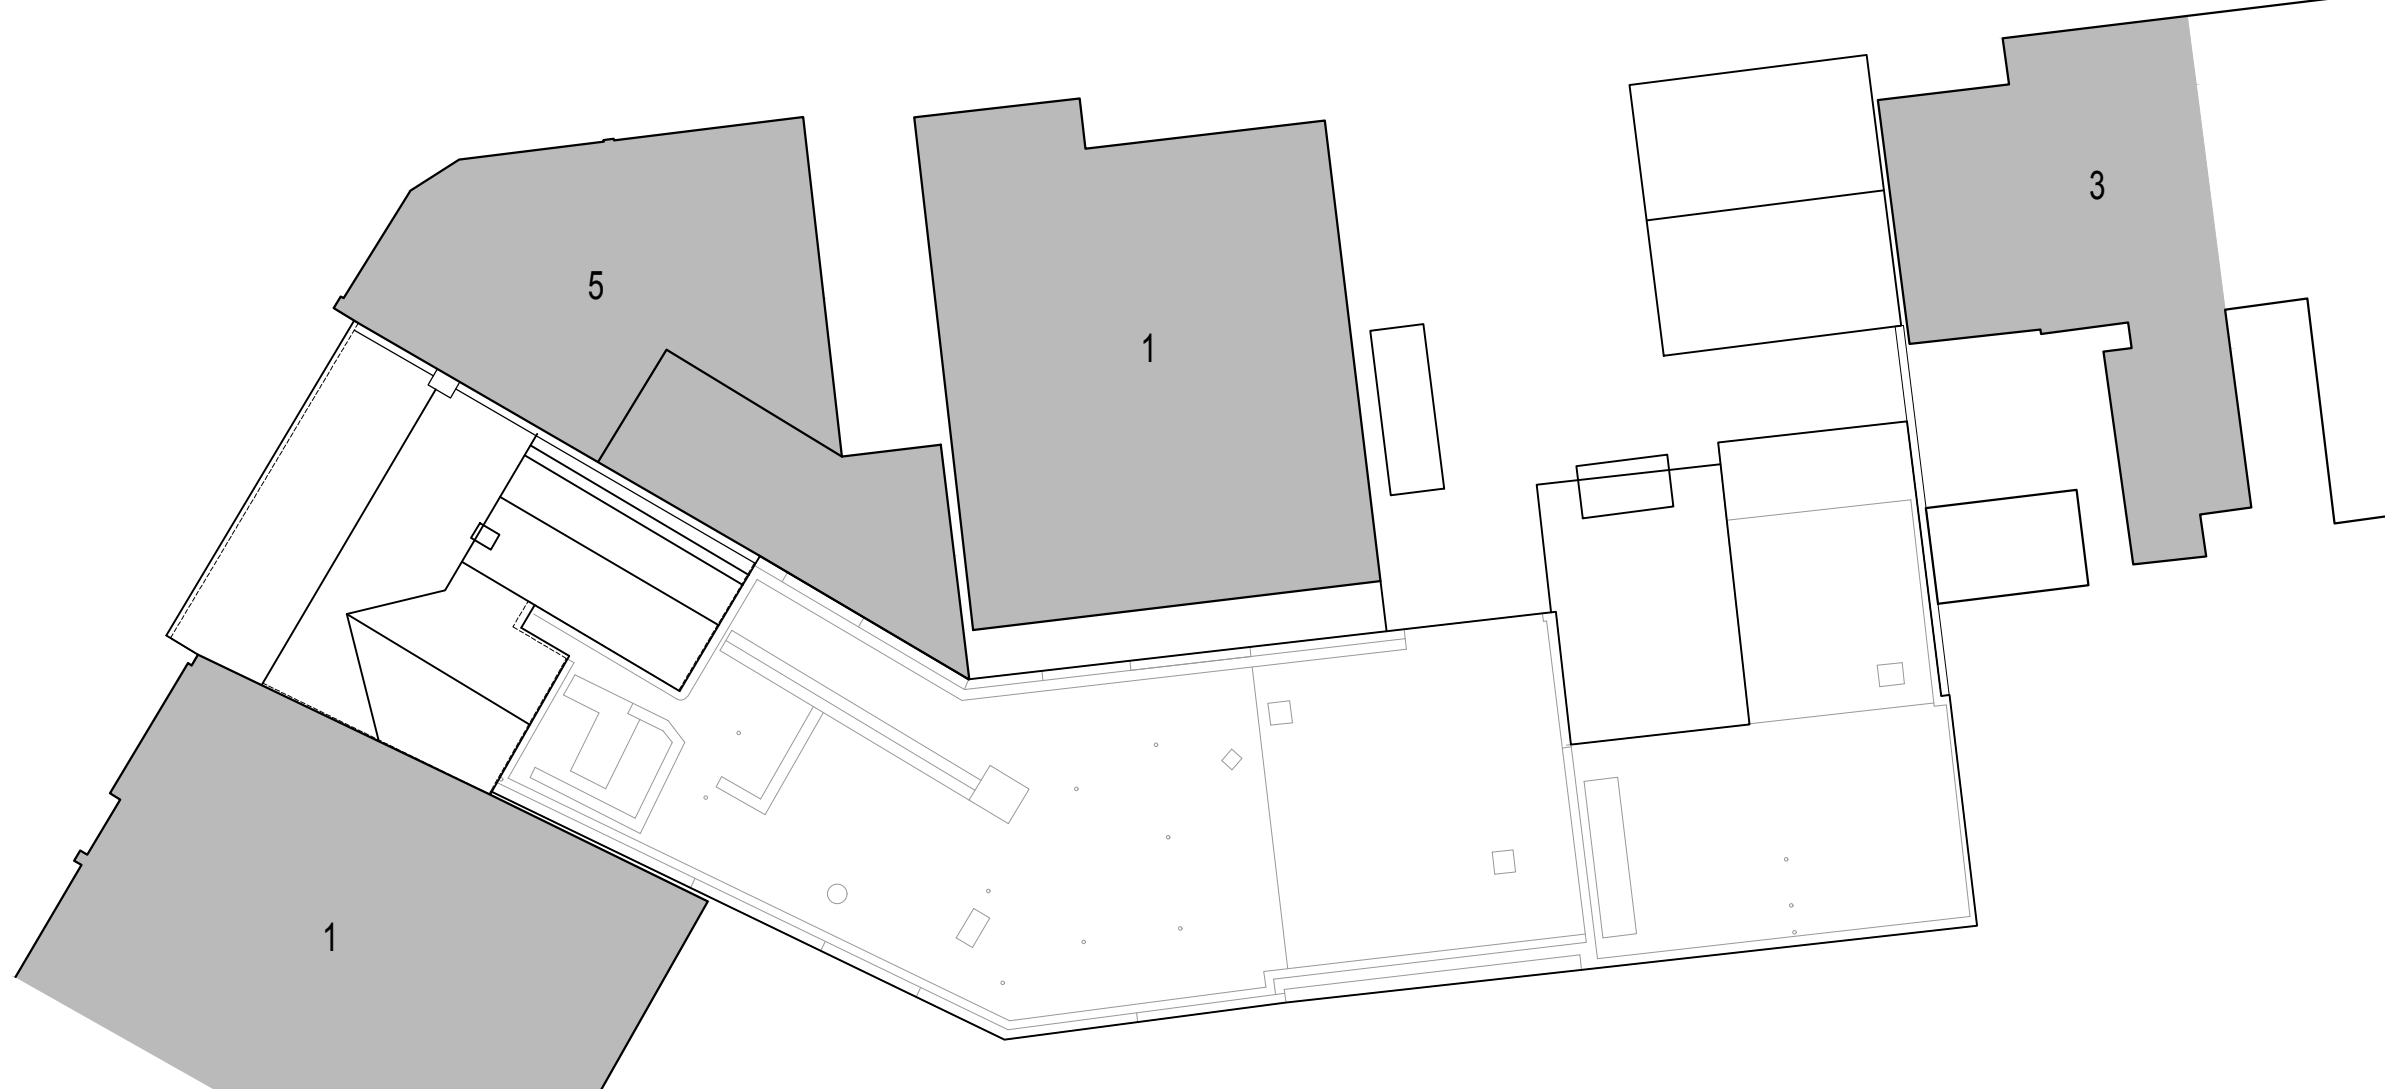


Existing Roof Plan
1:200 @ A1

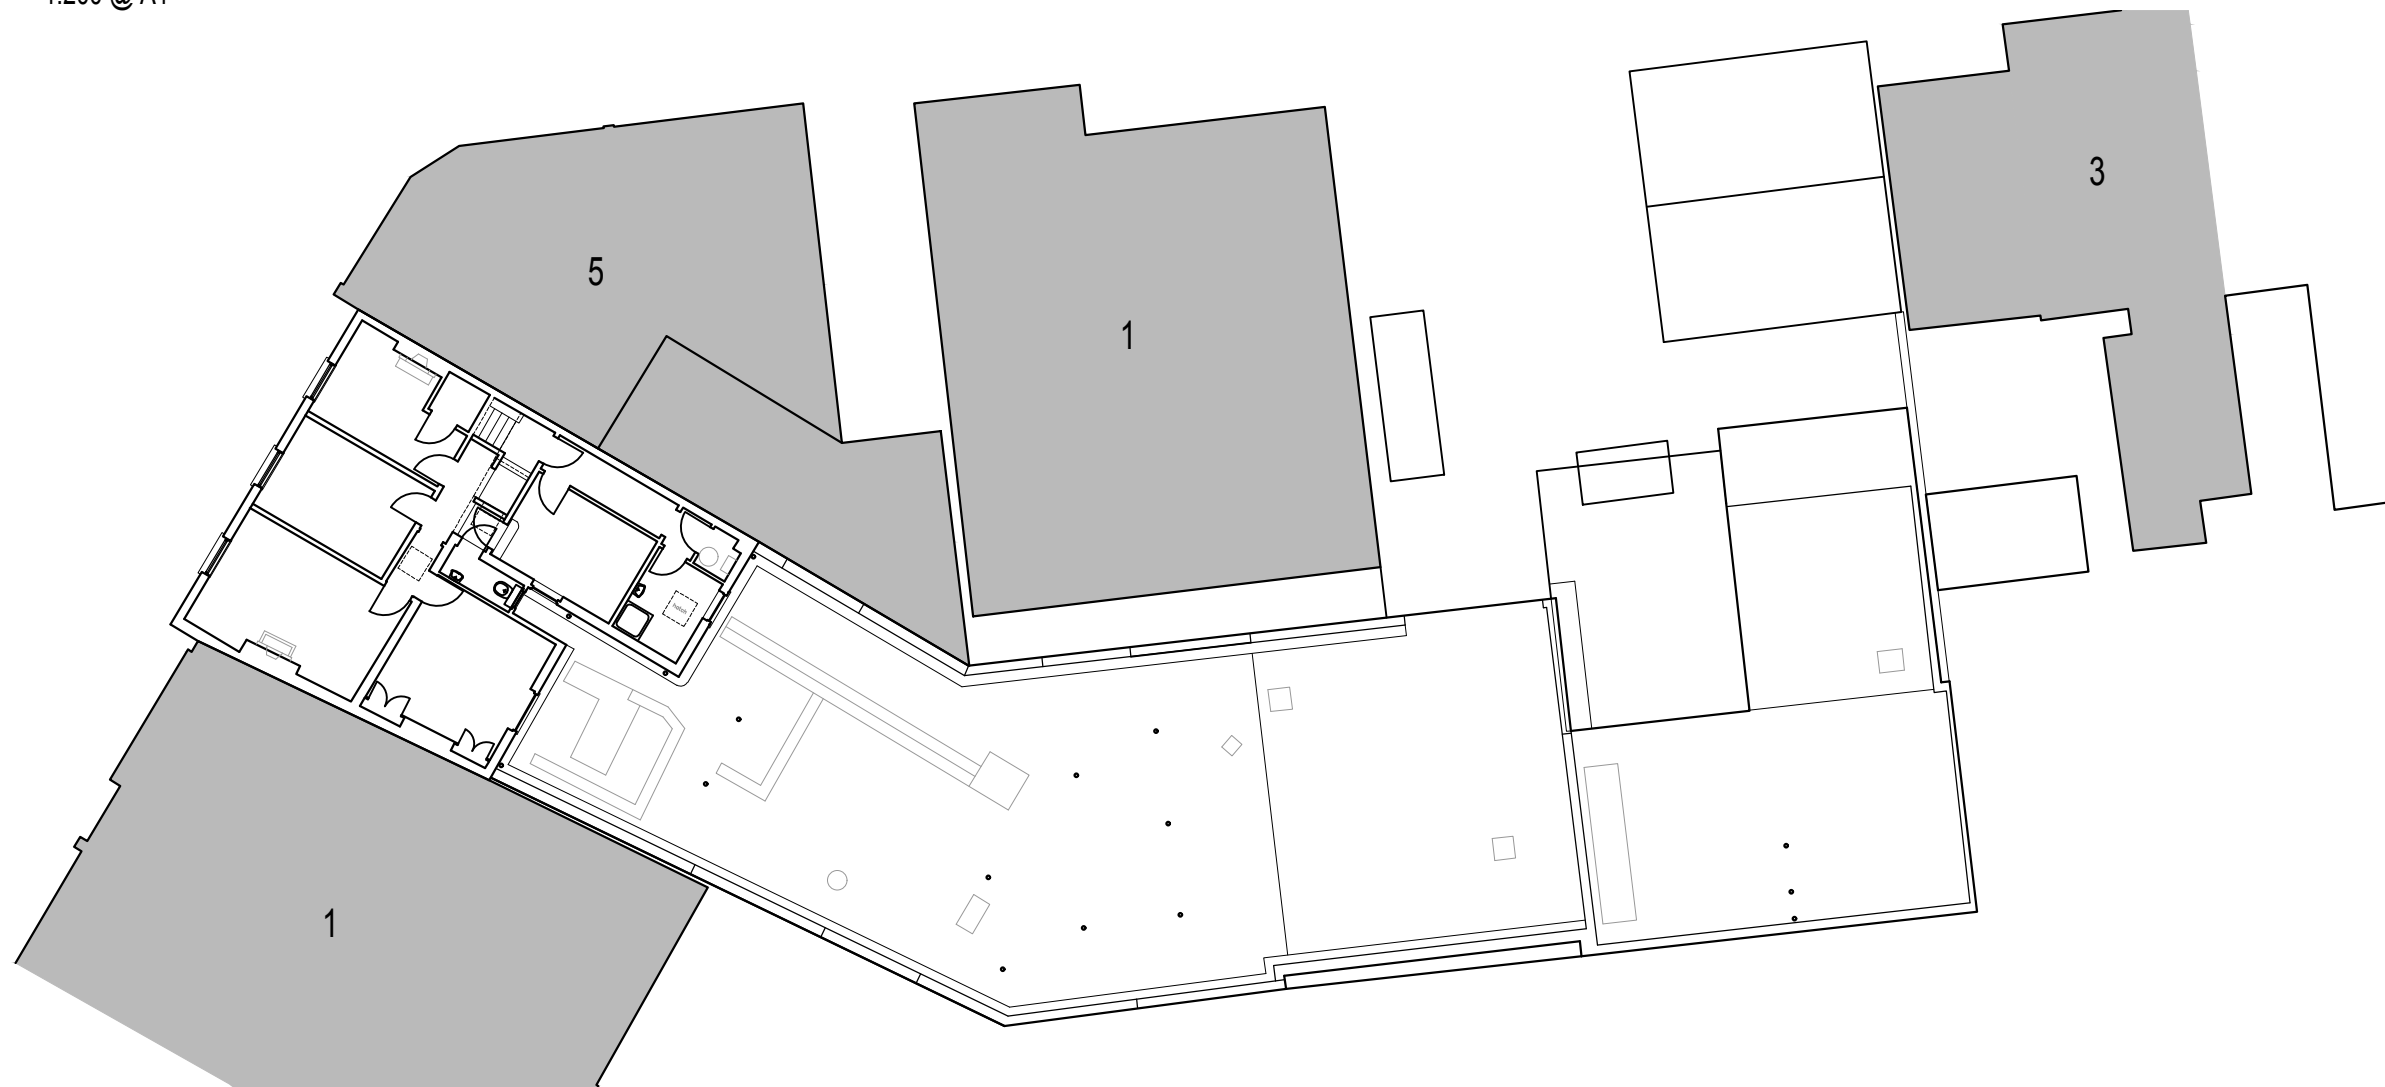

Existing First Floor Plan
1:200 @ A1

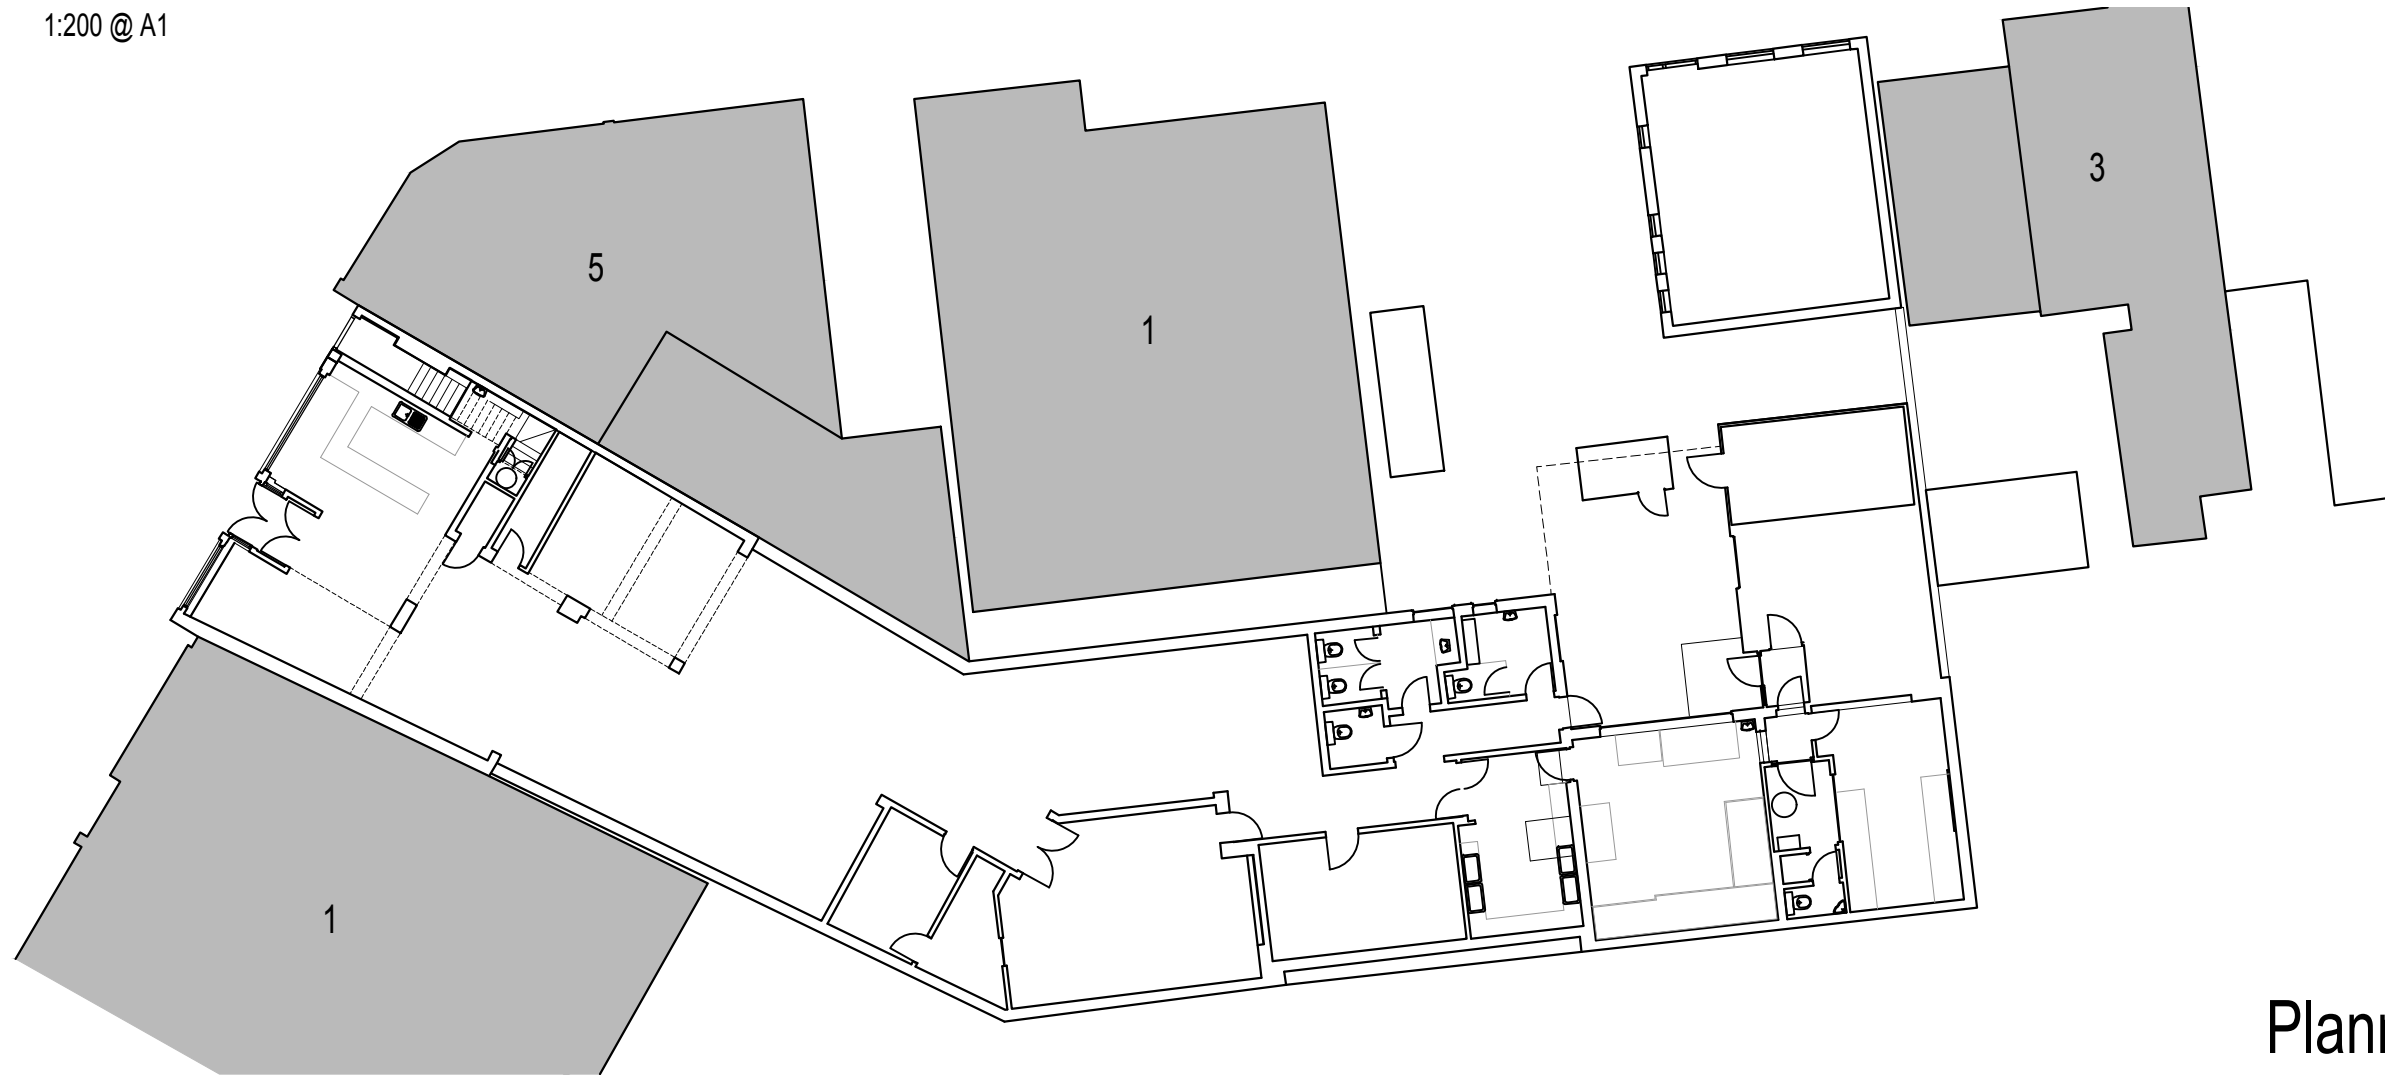

Existing Ground Floor Plan
1:200 @ A1

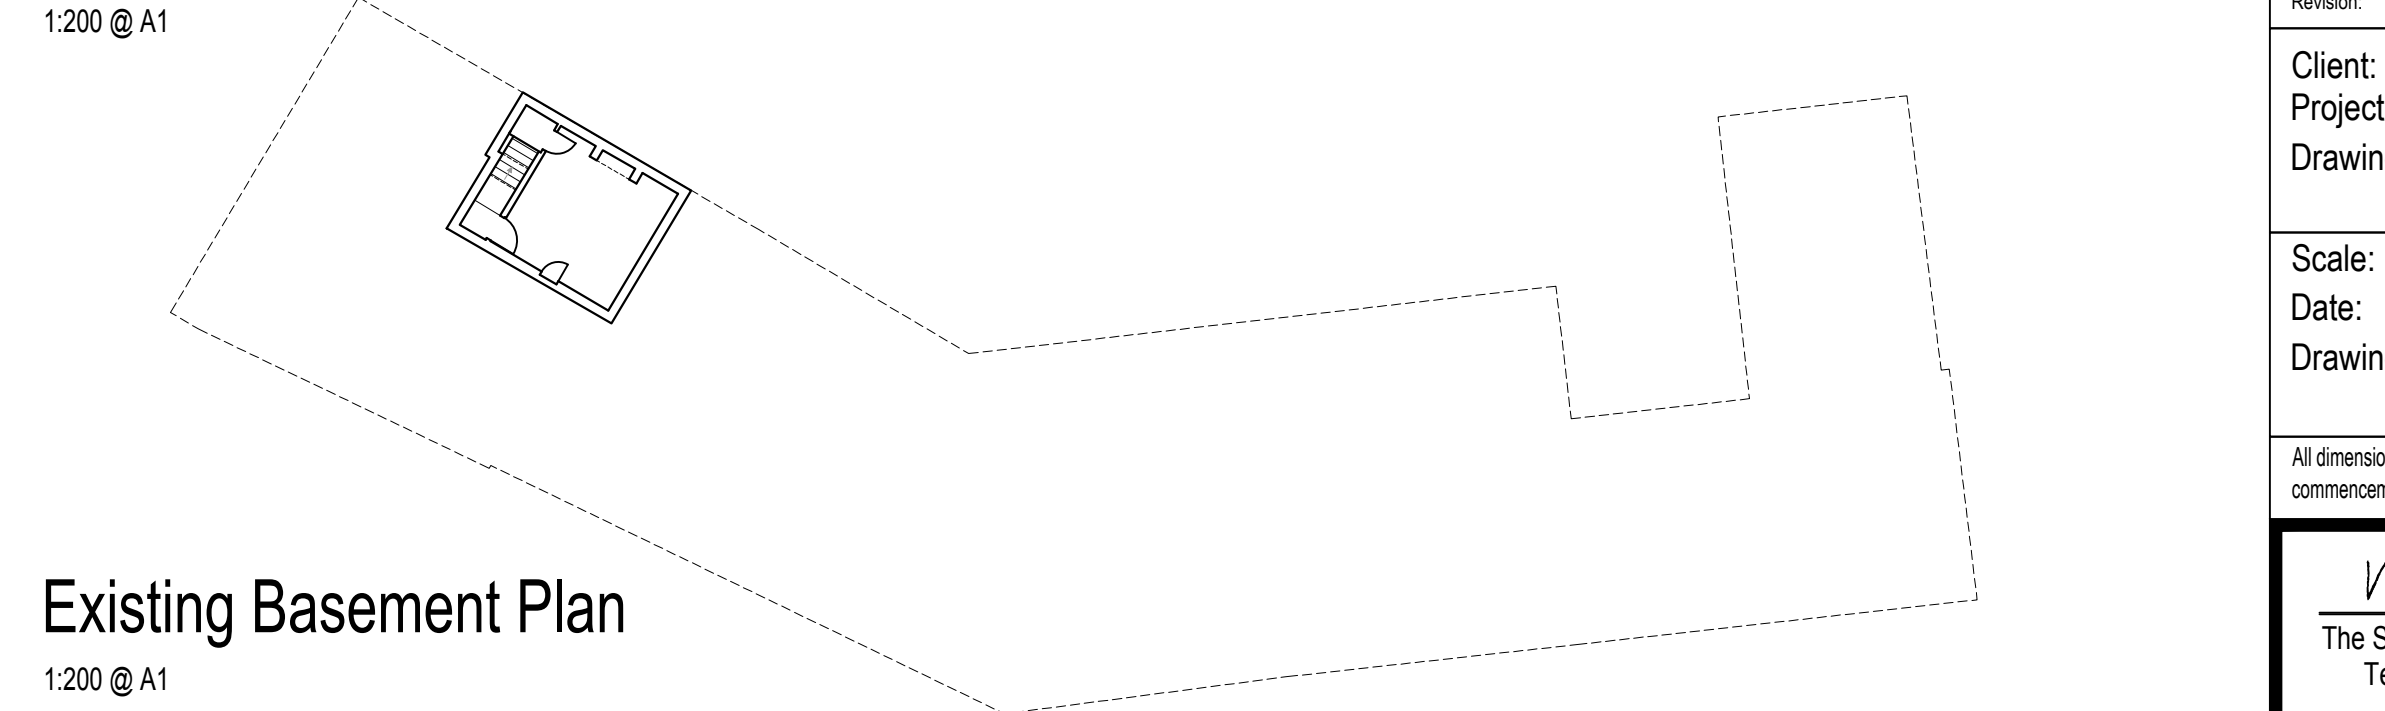

Existing Basement Plan
1:200 @ A1

Planning

Revision:	Date:	Change:
Client:	Just Caversham Developments	
Project:	3 Prospect Street, Caversham, RG4 8JB	
Drawing:	Location, Block & Existing Site Plan	
	Existing Floor Plans	
Scale:	1:1250, 1:500 & 1:200 @ A1	
Date:	March 2018	Drawn by: LM Approved:
Drawing No:	1706 01	

ALL COPYRIGHT RESERVED ©
All dimensions to be checked on site prior to the commencement of any construction. This drawing may not be reproduced without written consent from Masters Architecture.

masters ARCHITECTURE
The Studio, 22 Tower Close, Emmer Green, Berkshire, RG4 8UU
Tel: 07966489926, E-mail: office@mastersarchitecture.uk