


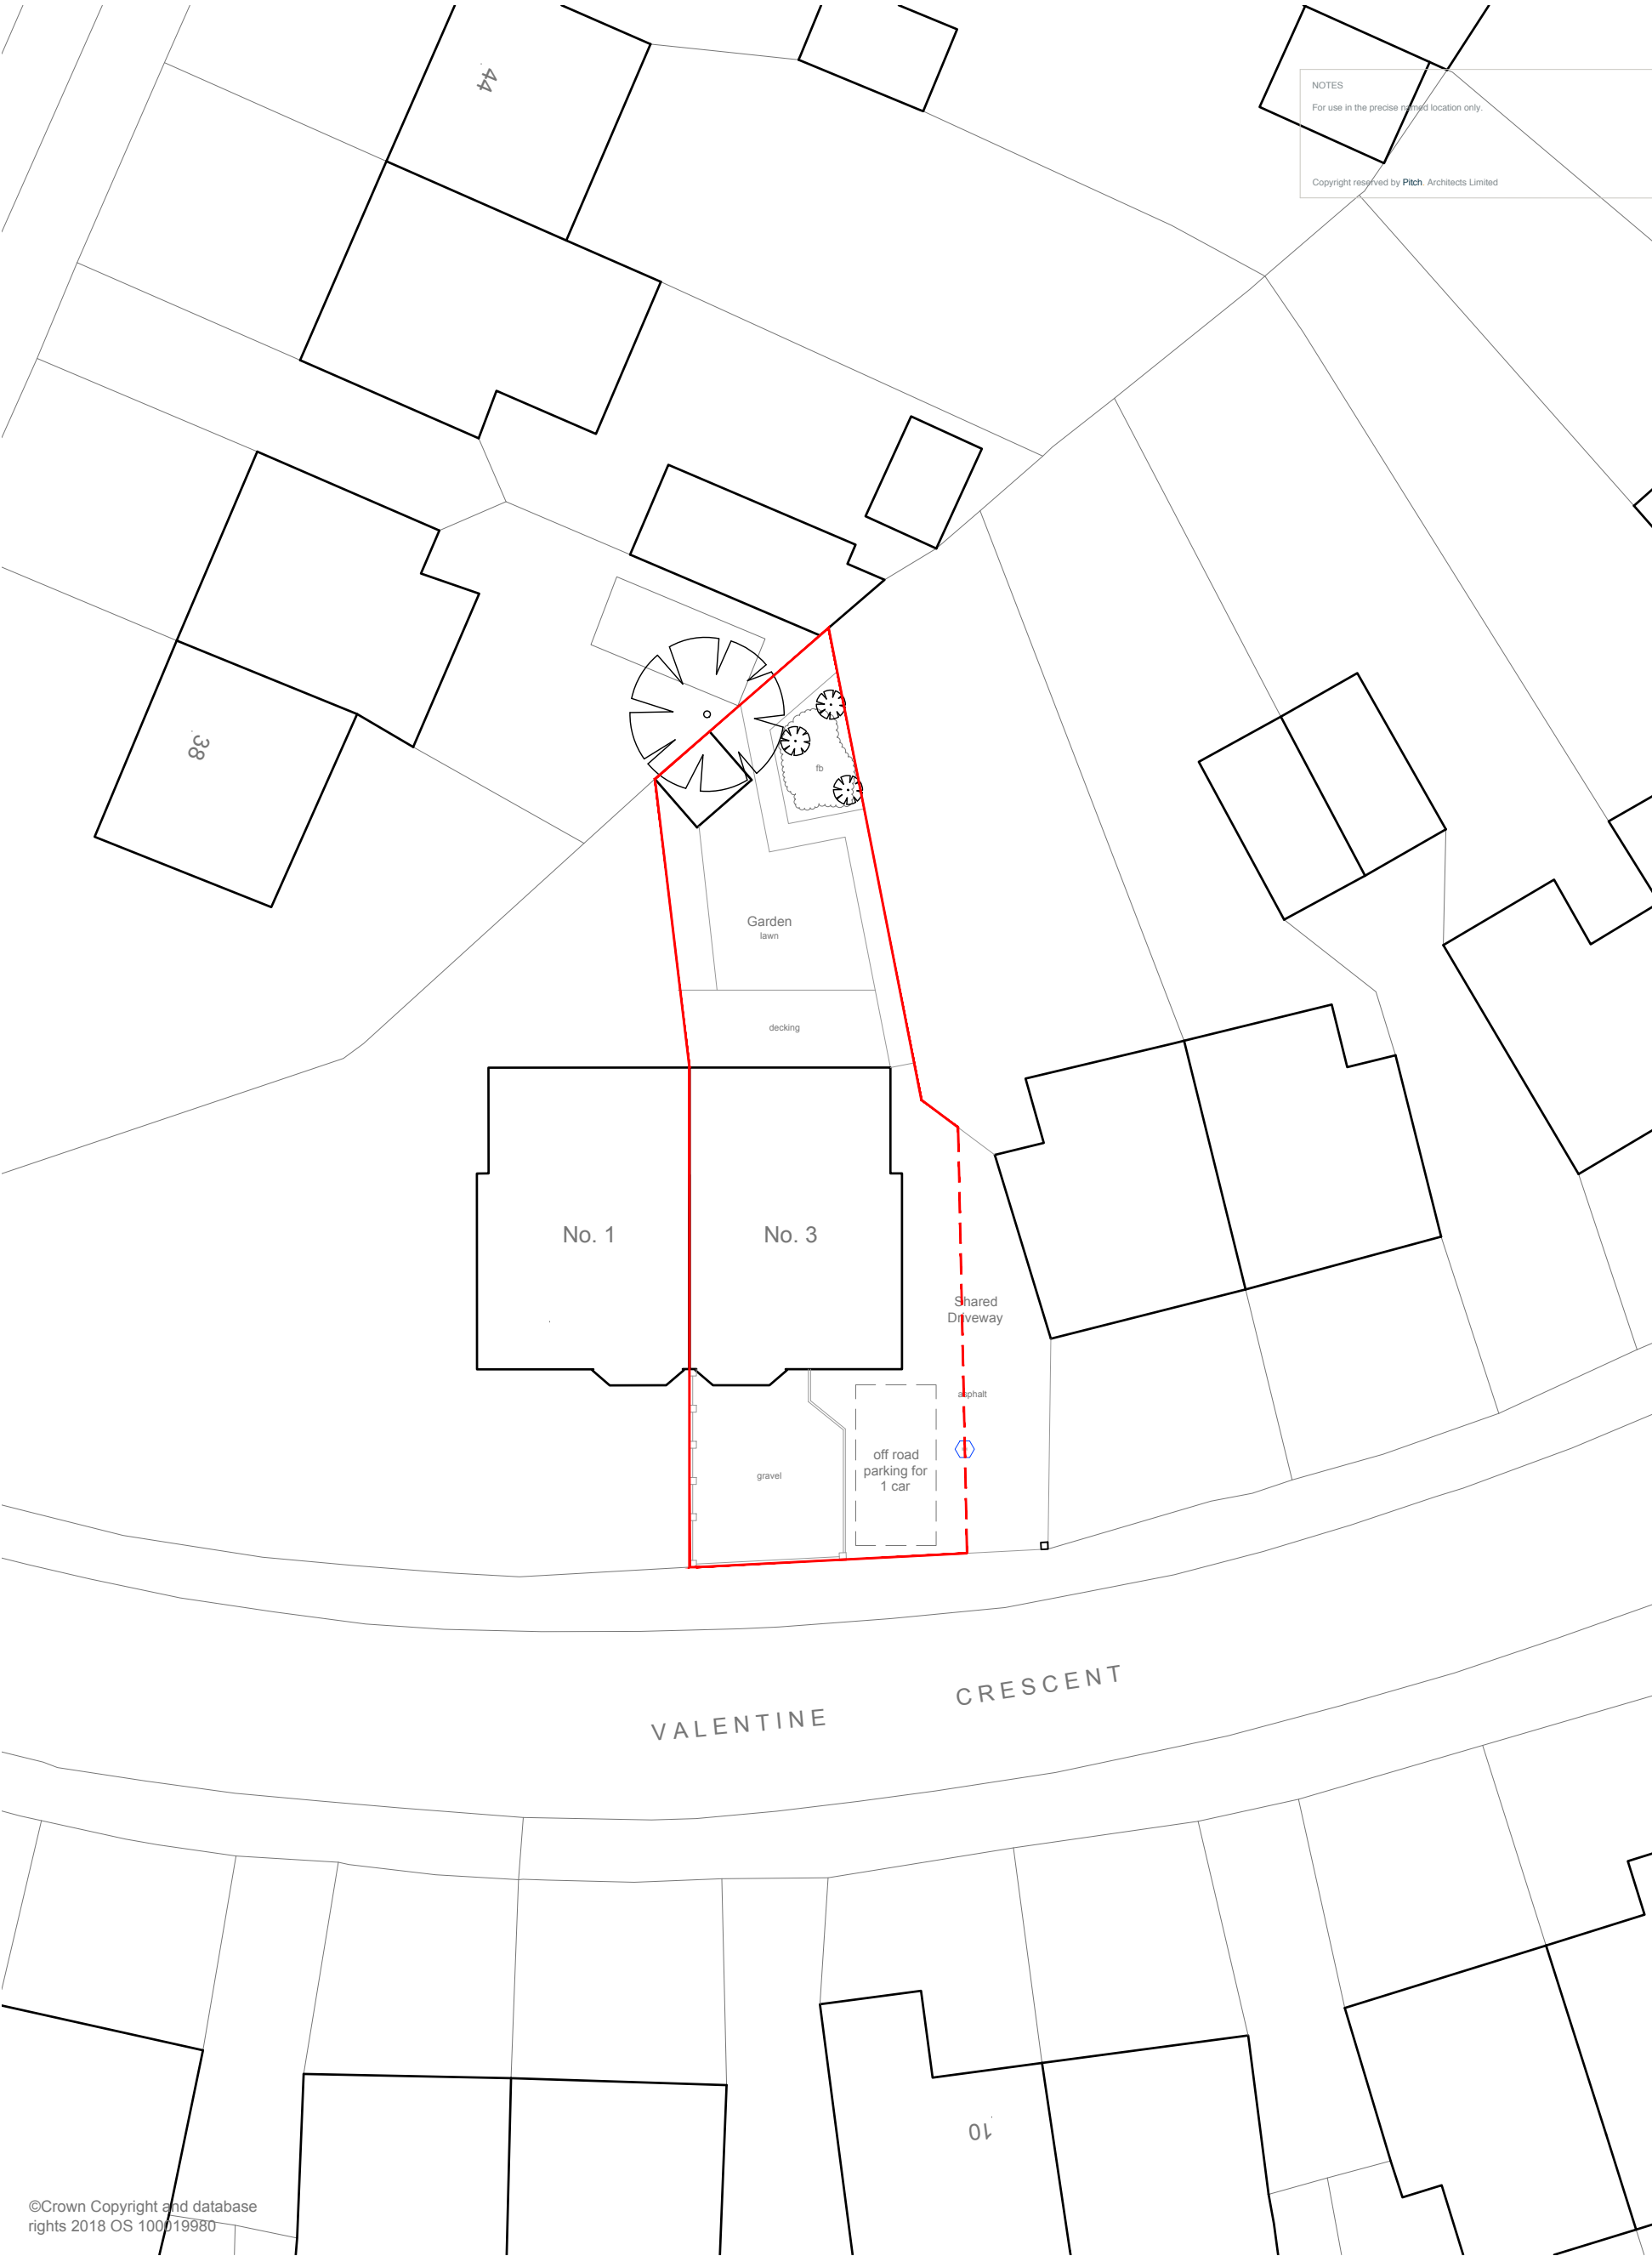

NOTES
For use in the precise named location only.
Copyright reserved by Pitch Architects Limited

©Crown Copyright and database rights 2018 OS 100019980



Rev - Date - Revision -

Drawing Title
Existing Site Plan (block plan)
Drawing Scale
1:200 @ A3
Date
May '18
Status
Planning
Drawn/checked
KM/KM

Drawing Ref
18023 - SU - 001
Rev

© Pitch Architects Limited

pitch
ARCHITECTS

a. 33 Shepherds Lane,
Caversham,
Reading,
Berkshire,
RG4 7JJ
t. 0118 948 4618
e. info@pitcharchitects.co.uk
w. www.pitcharchitects.co.uk

Project Title
**Proposed Alterations
to
3 Valentine Crescent,
Caversham,
RG4 5JL**
Client Name
Mrs Rixon