

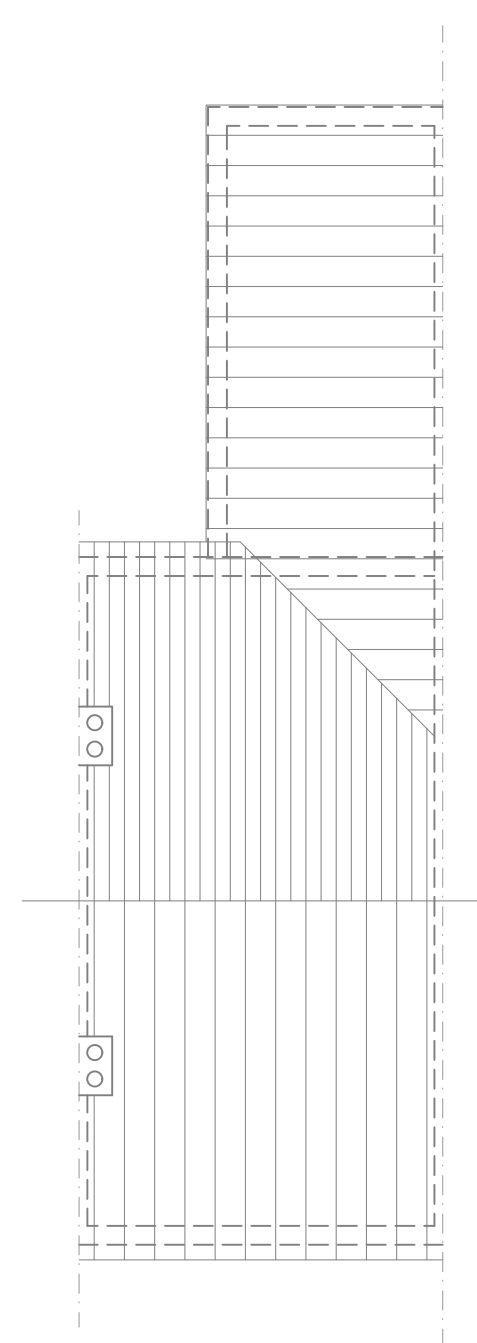
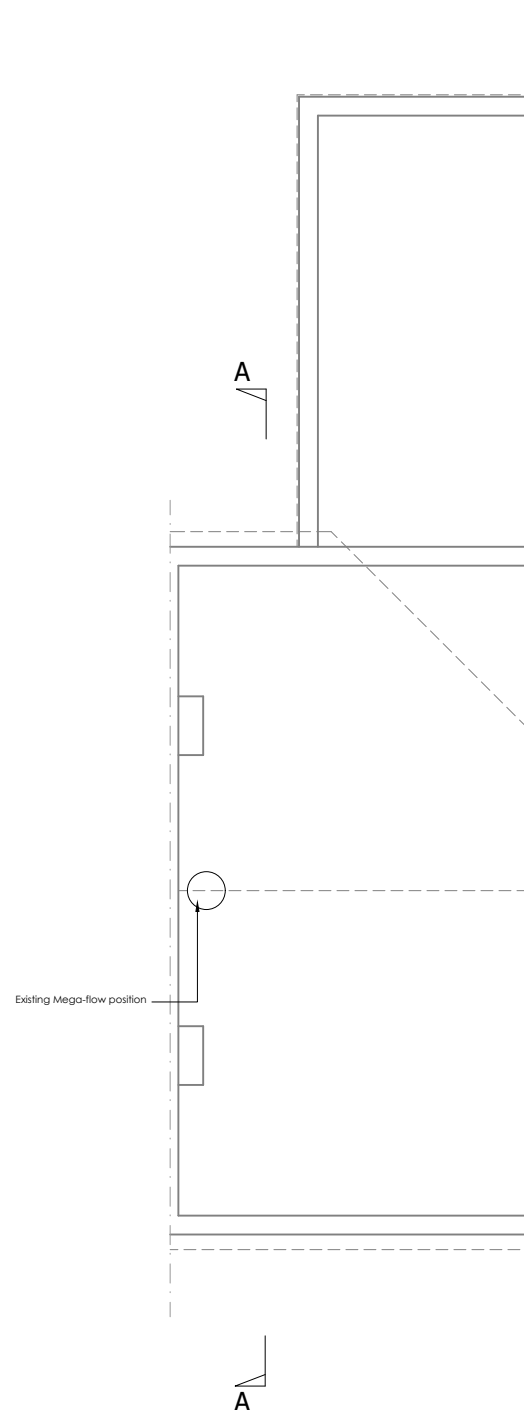
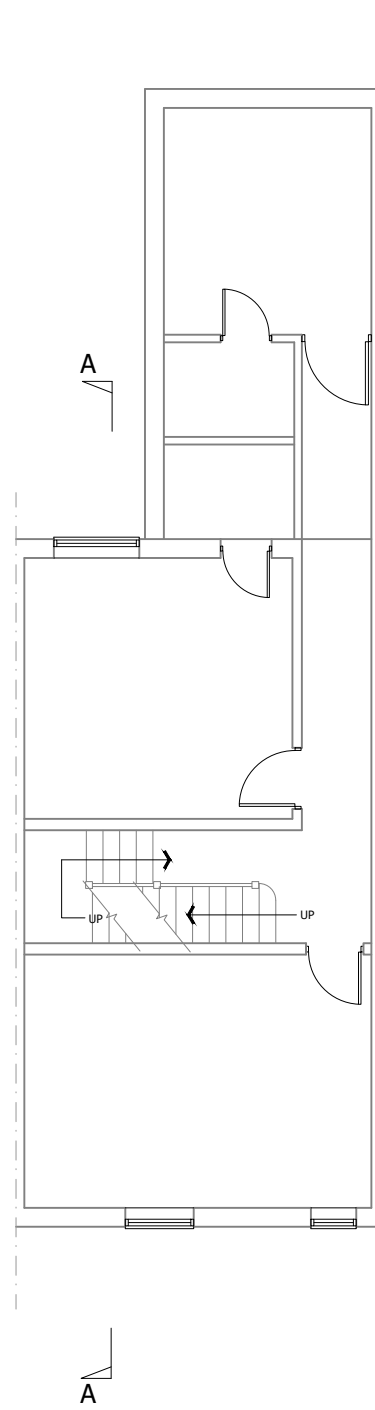


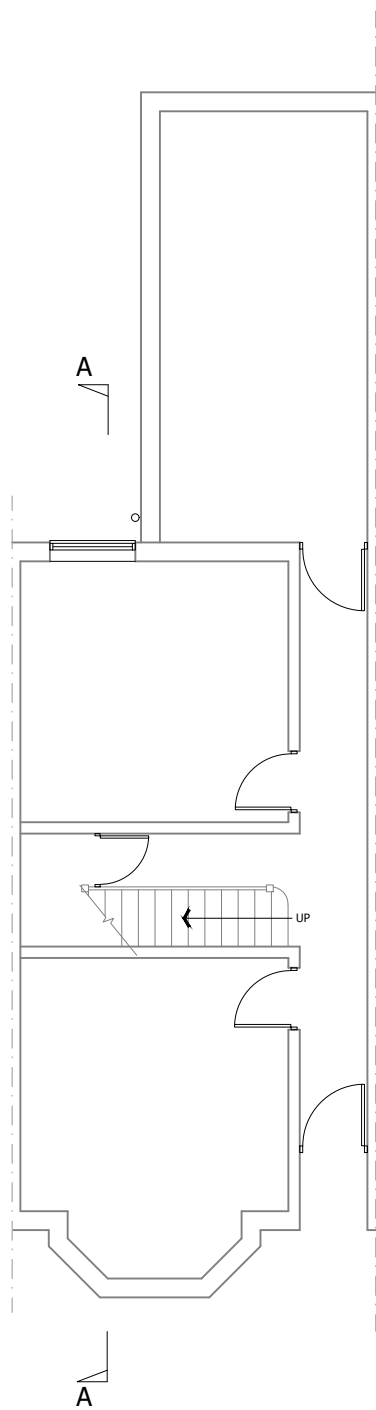

This drawing has been prepared without the benefit of a measured building survey or topographic information.

 

PLANNING

Project
383 London Road
Reading RG1 3PB

Drawing Title
Proposed loft conversion to existing house
Existing Plan Layouts

Date Jan 2018	Scale 1:50@A3	Drawn by SJ
Project No 040	Drawing No 002	Revision -

1 Ground Floor SCALE 1:100

2 First Floor SCALE 1:100

3 Loft Floor SCALE 1:100

4 Roof Plan SCALE 1:100