




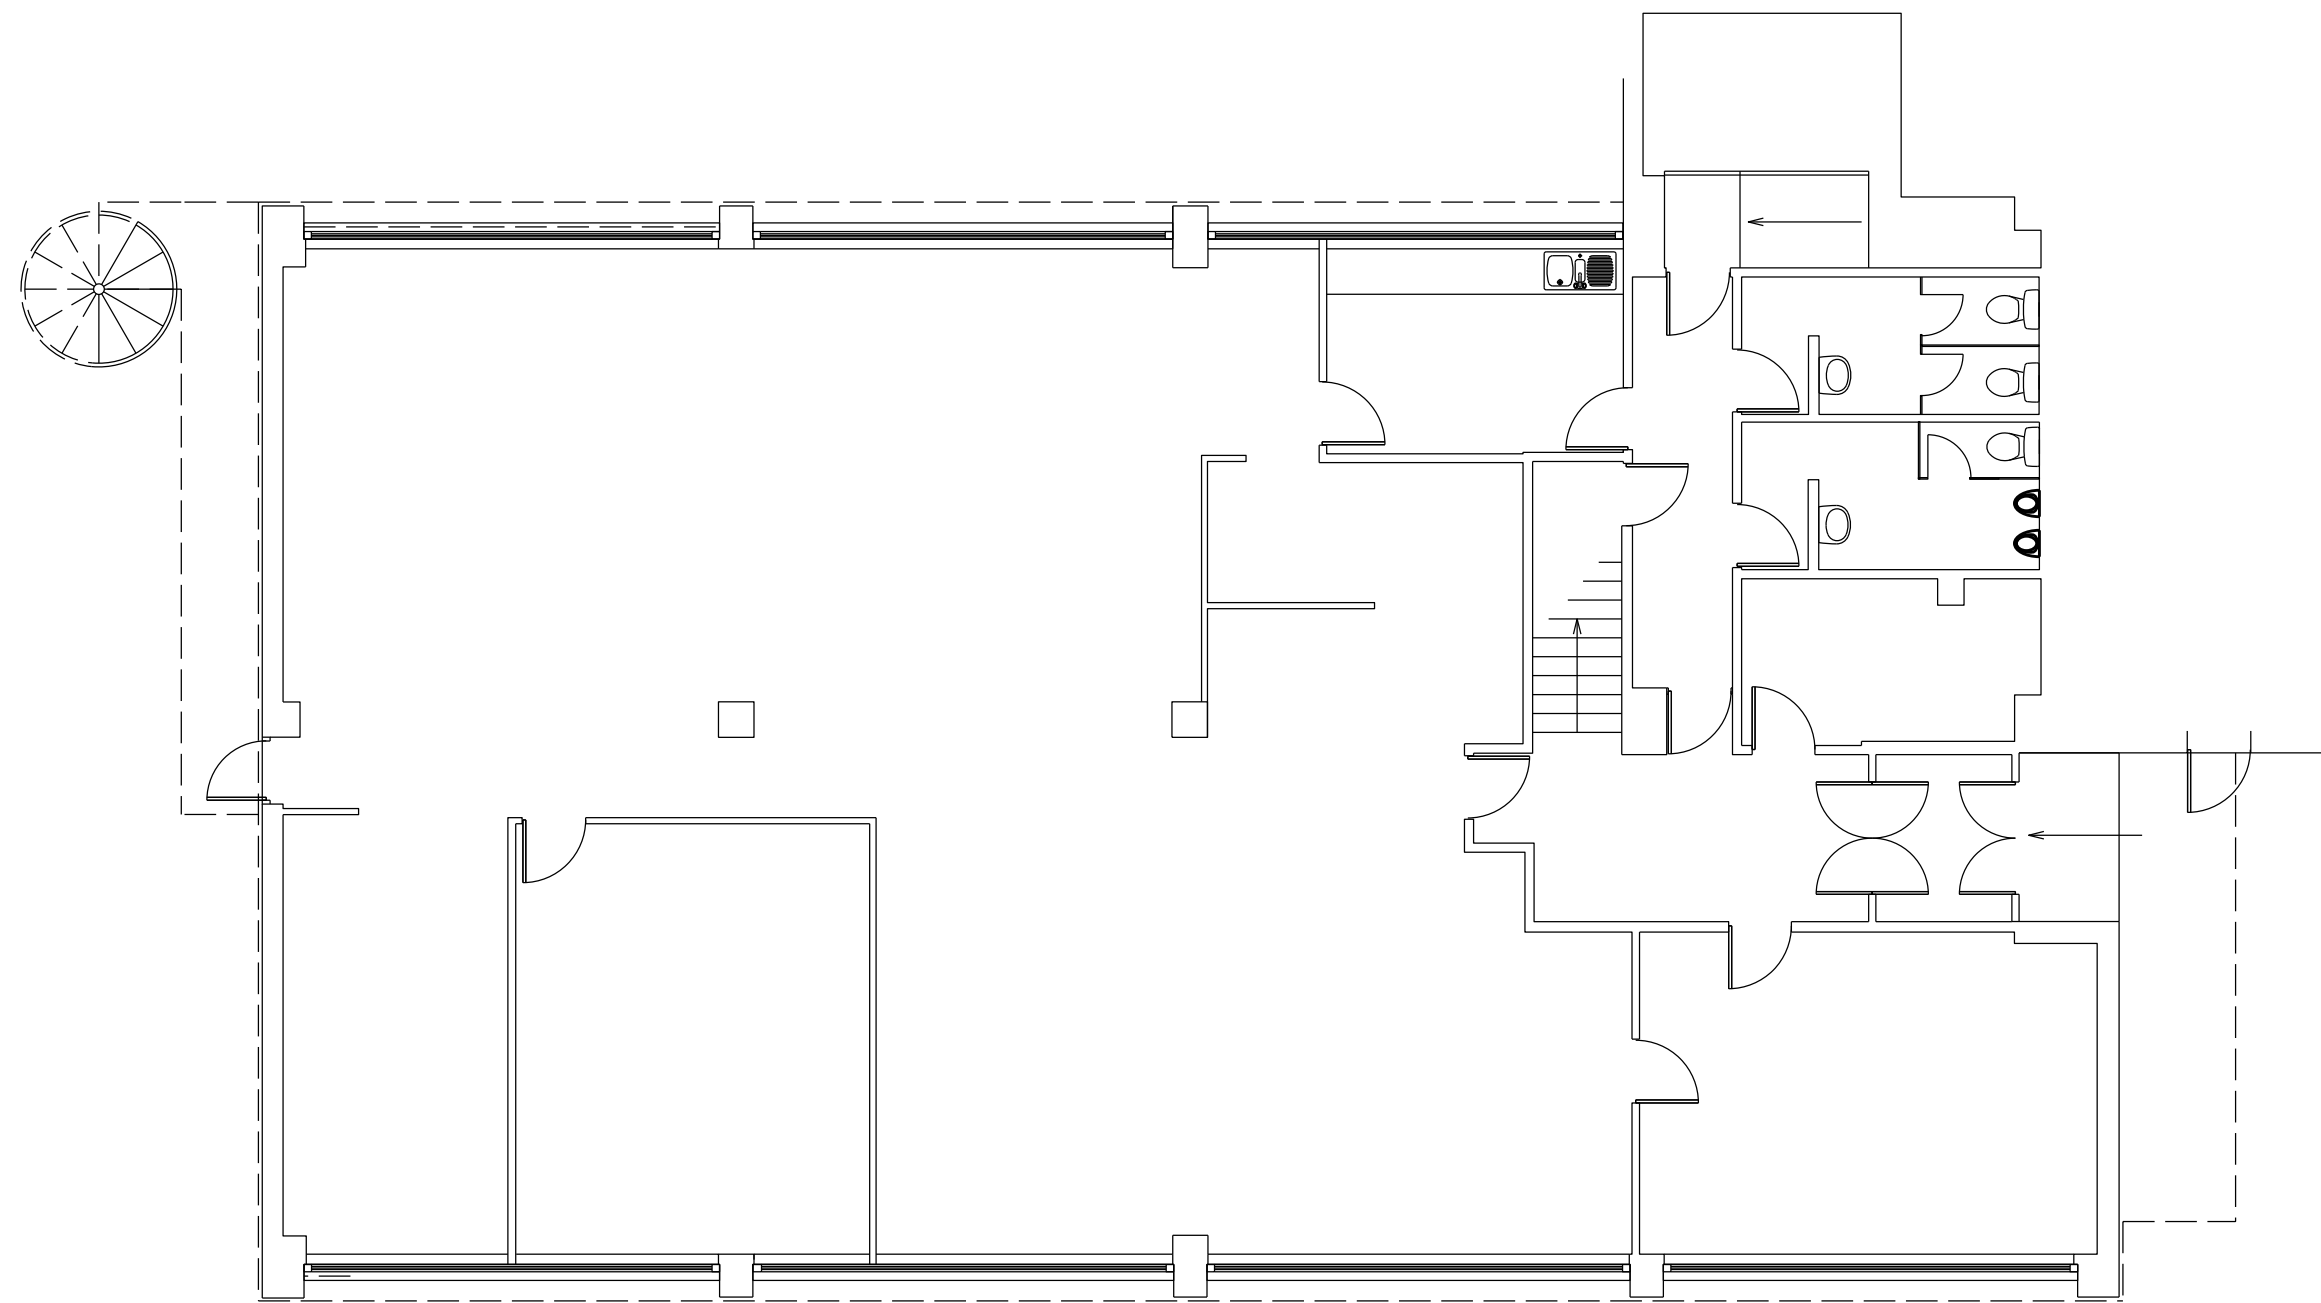


Existing ground floor plan

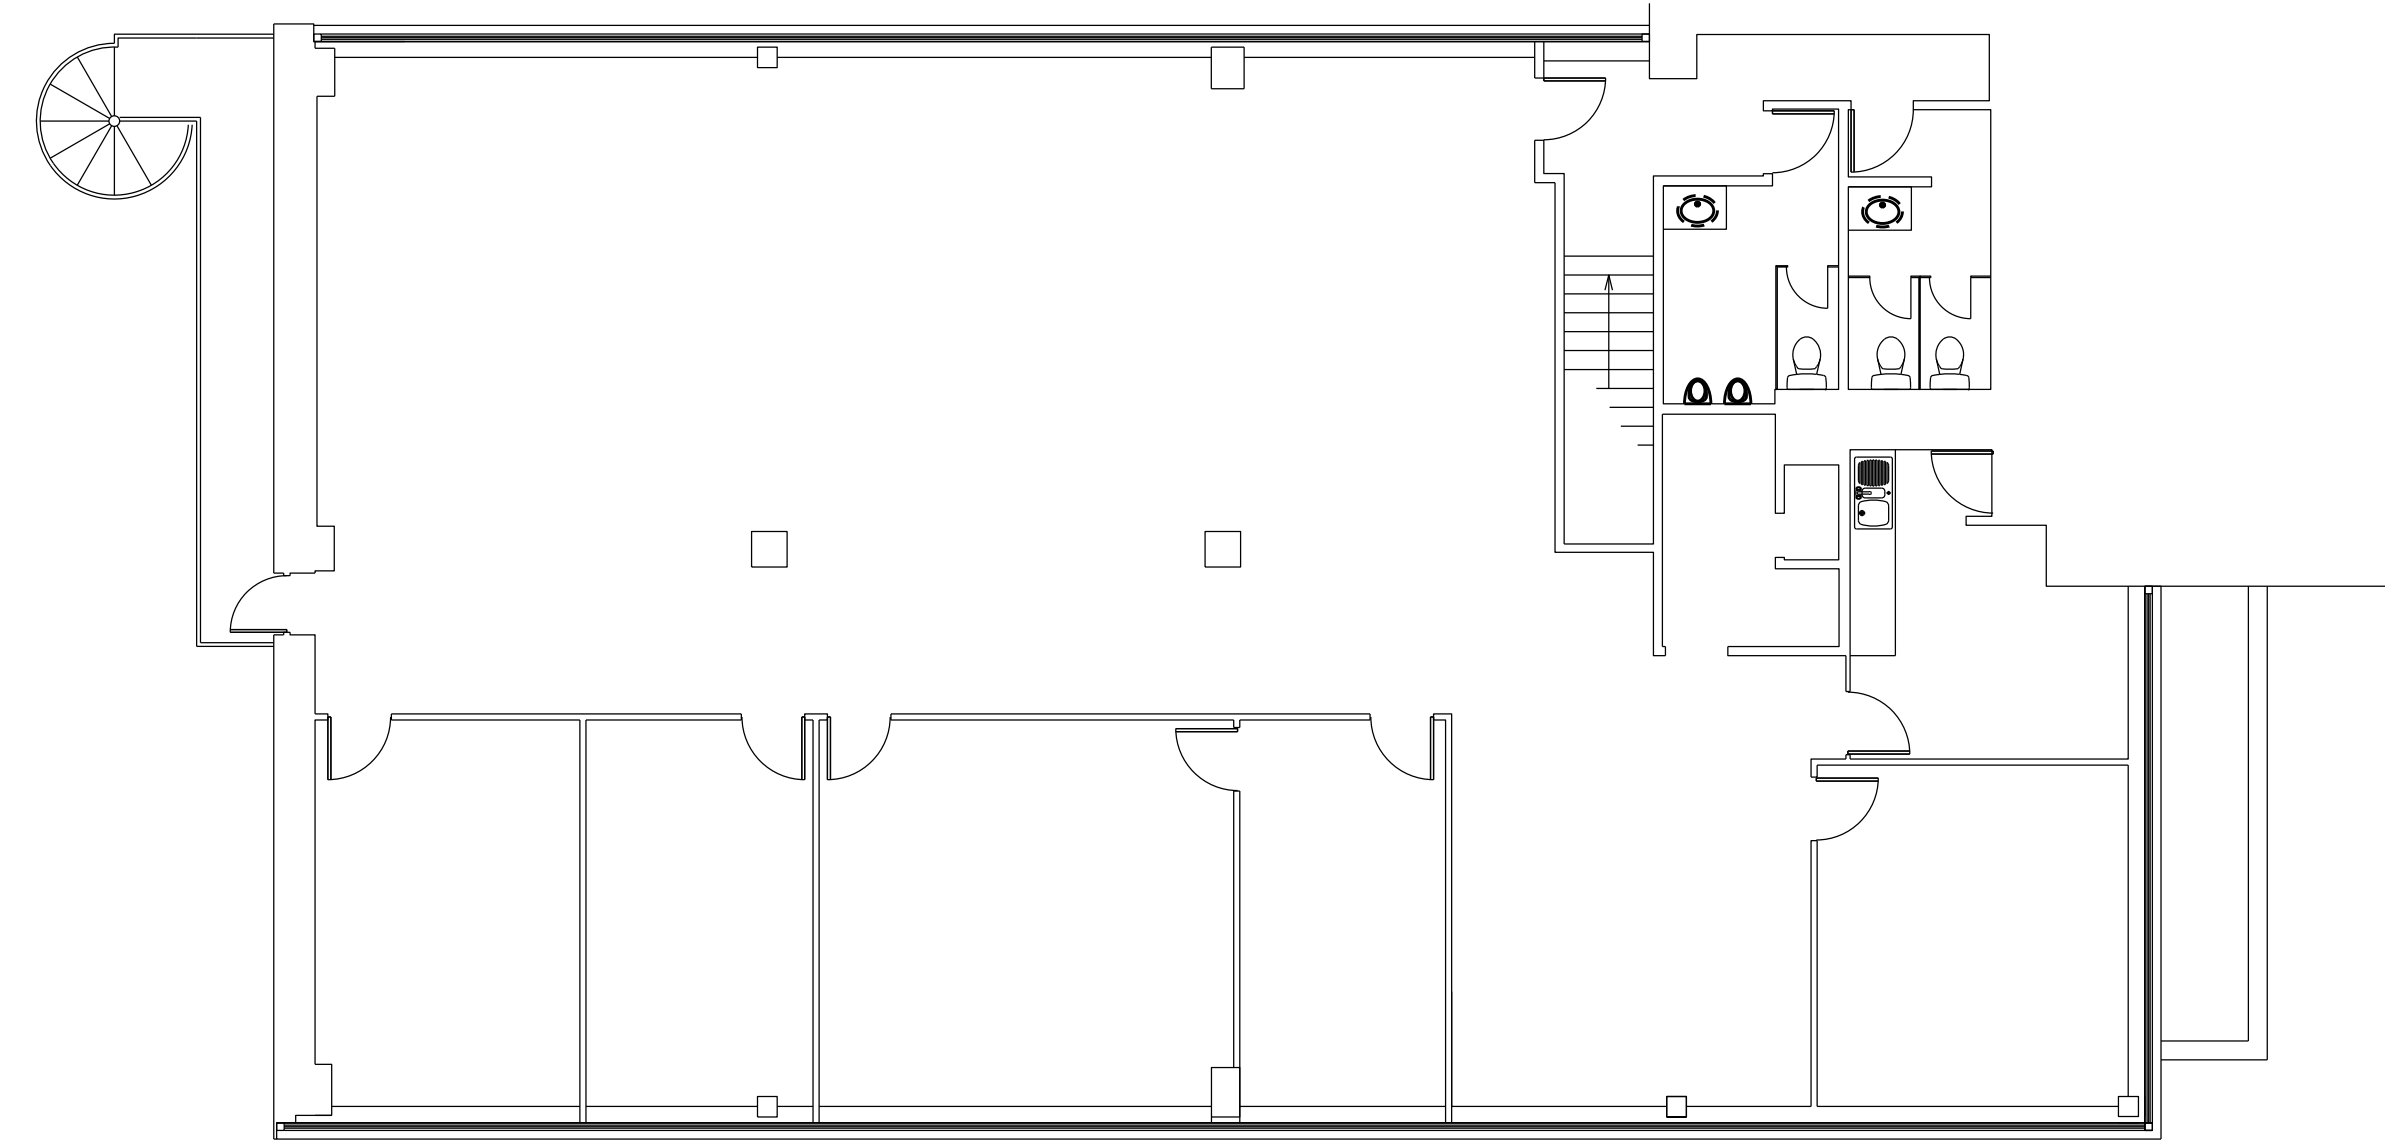


Existing first floor plan

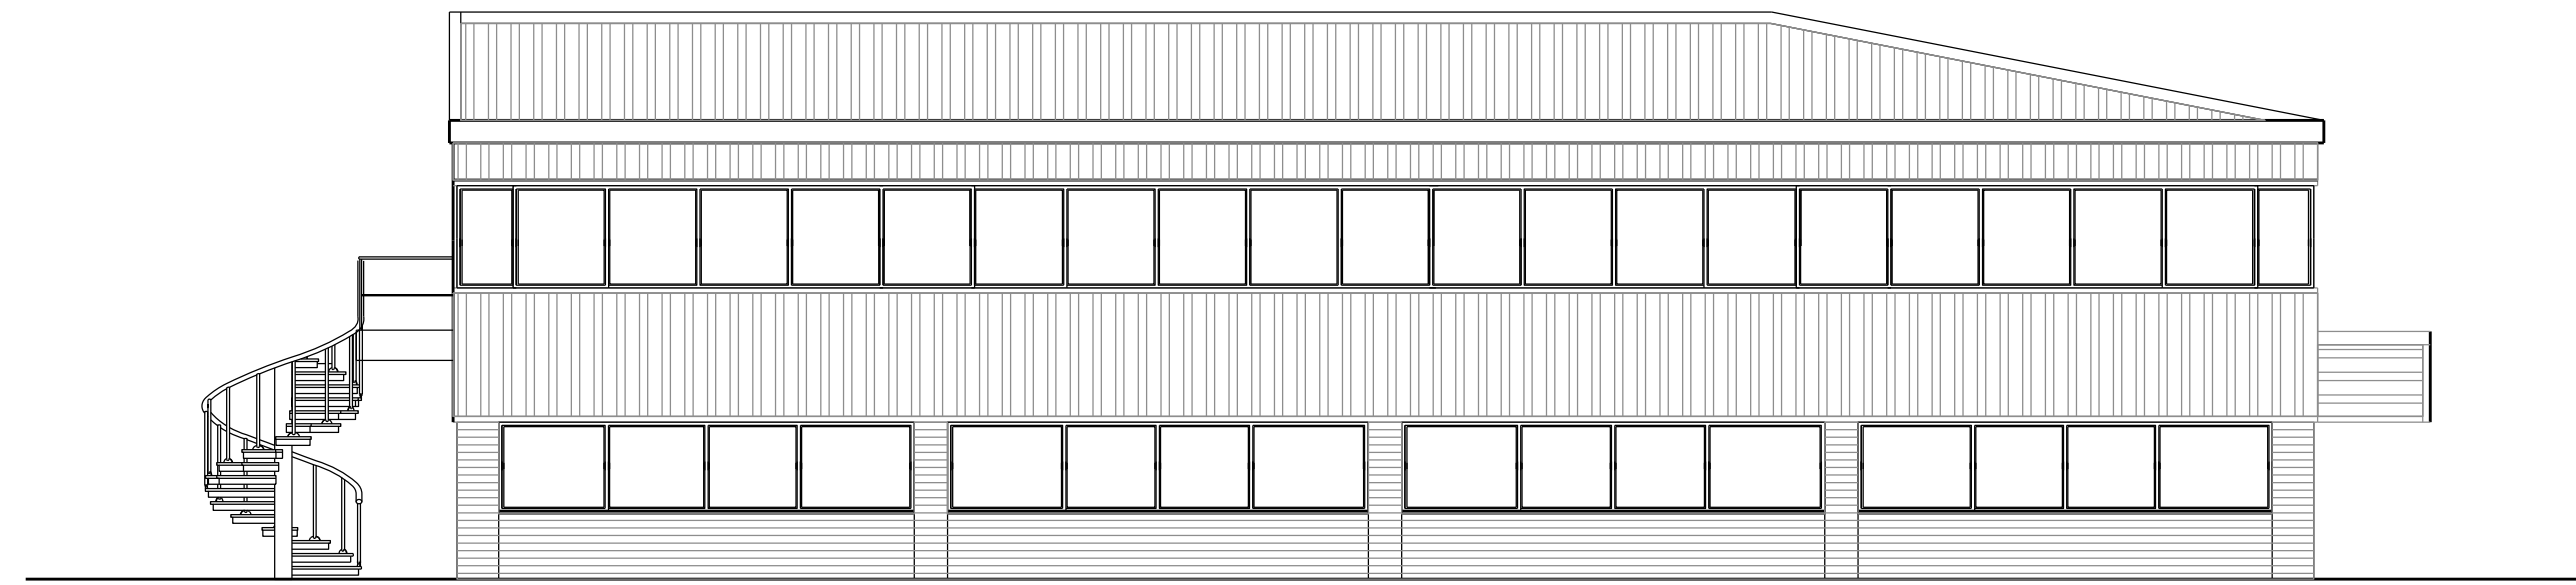

Existing South elevation

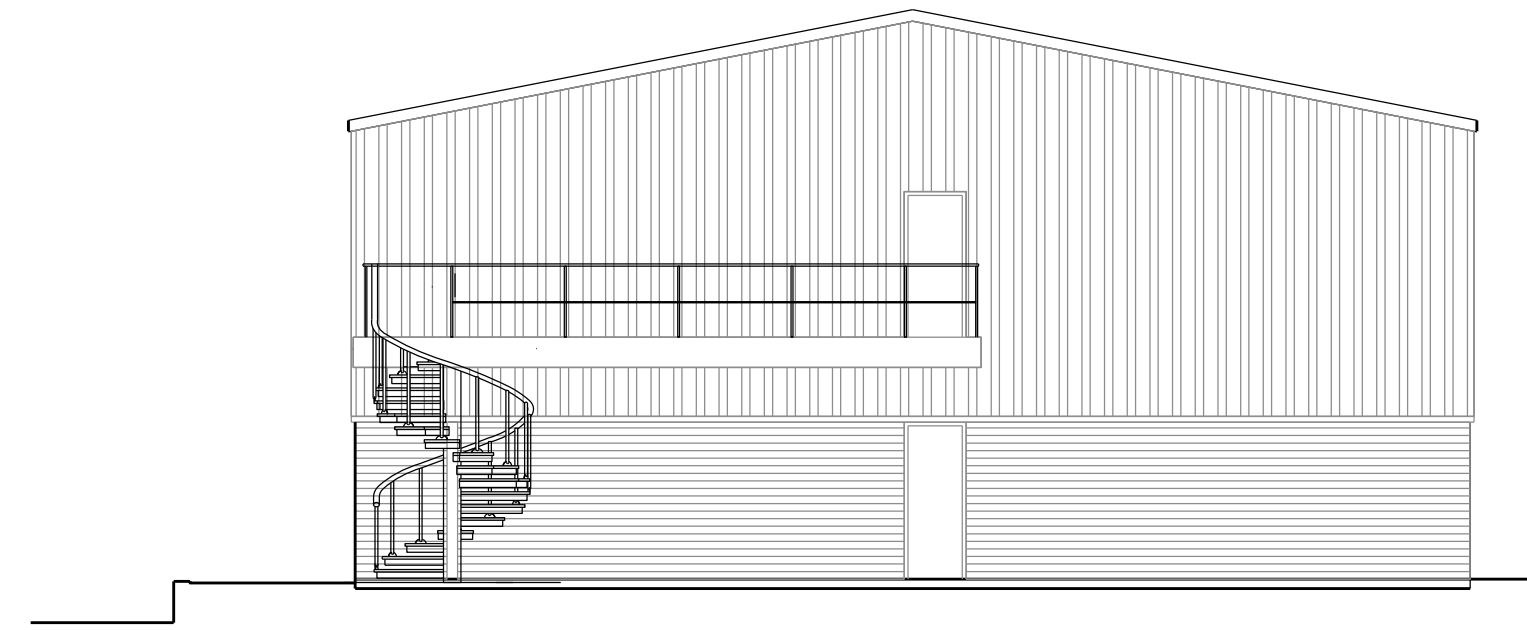


Existing West elevation

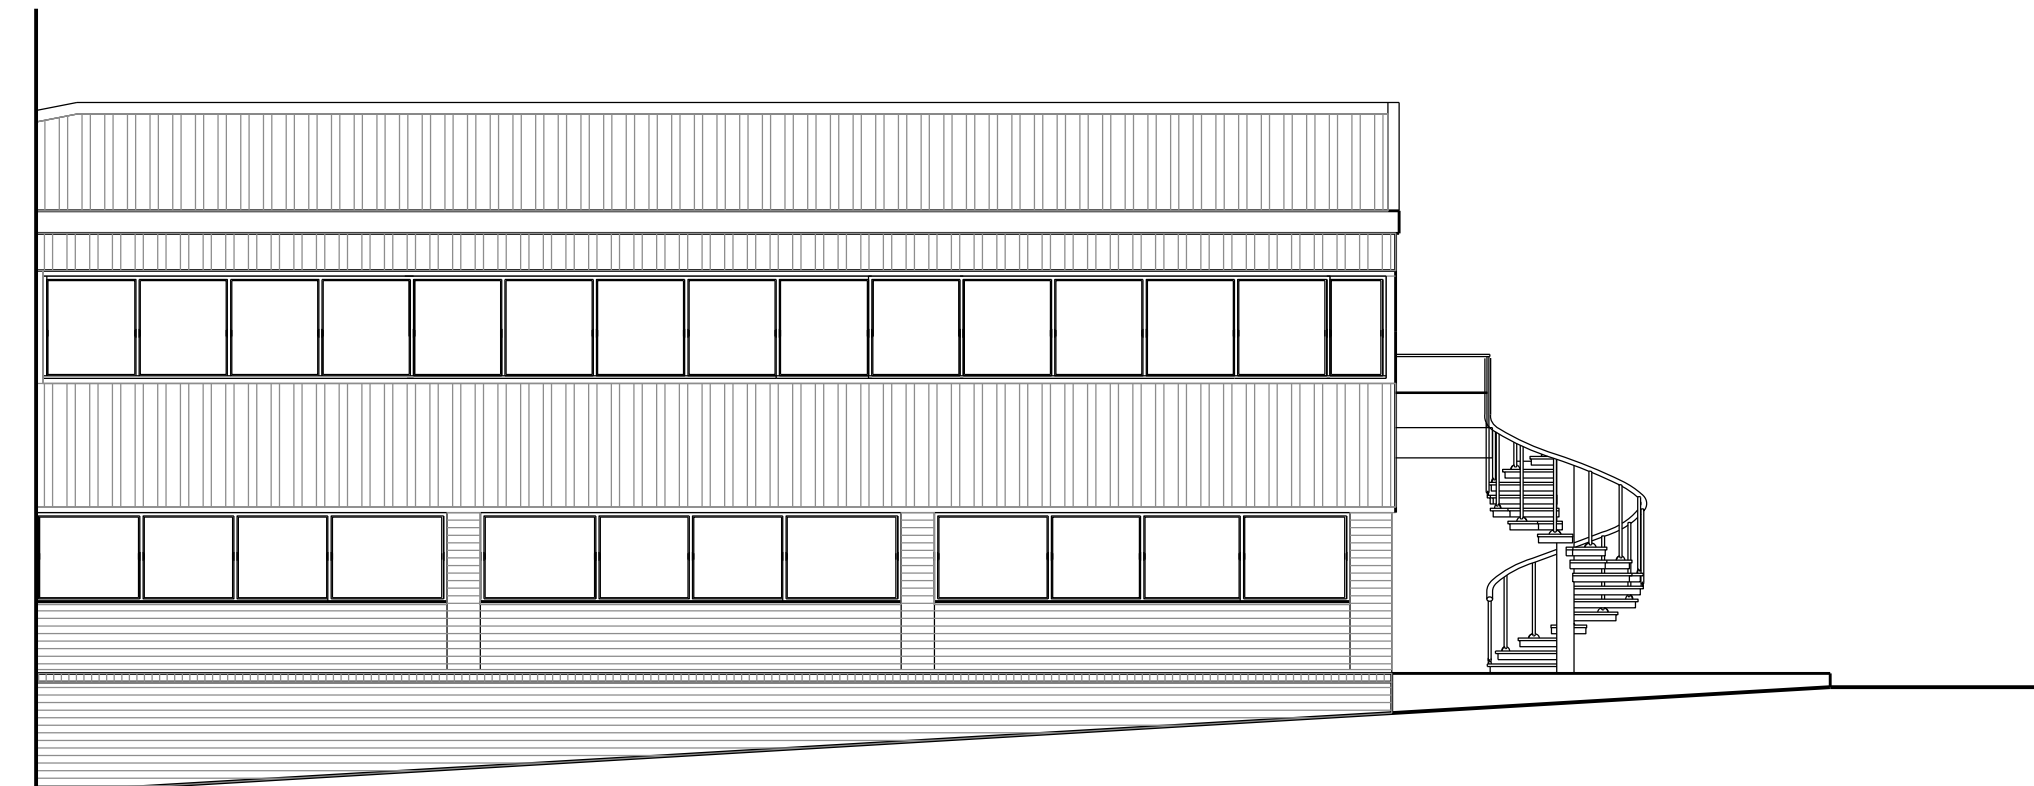

Existing North elevation



Existing East elevation

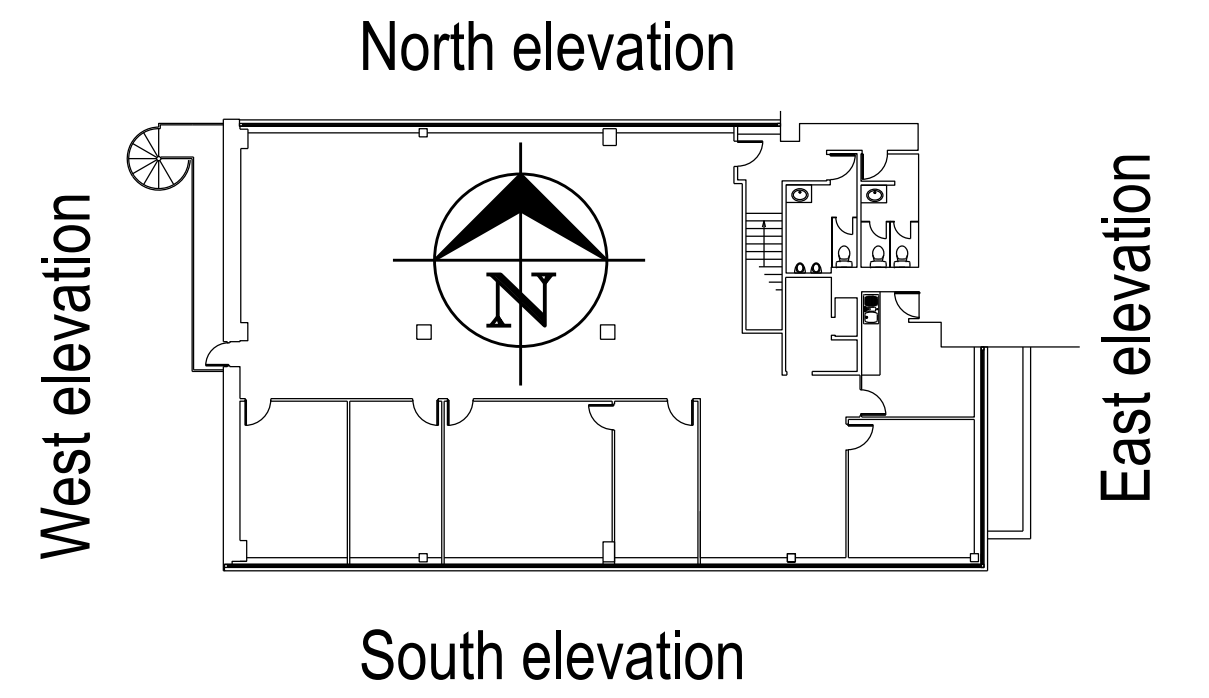

Key plan



Image East elevation




Image South elevation



Image West elevation



Image North elevation

 

SCALE BAR 1:100 @ A1



Real value in a changing world

Client	Scale 1:100 @ A1 & 1:200 @ A3
Project Unit 6 Hyperion Way Reading RG2 0JS	Date 01092017
Description Existing plans and elevations	By IS
	Checked RGJ
	Job
	Drg EX-01
	rev

THIS DRAWING IS PROTECTED BY COPYRIGHT. IT MAY NOT BE REPRODUCED IN ANY FORM OR BY ANY MEANS FOR ANY PURPOSE, WITHOUT GAINING PRIOR WRITTEN PERMISSION FROM JONES LANG LASALLE. DO NOT SCALE THIS DRAWING, EXCEPT FOR PLANNING PURPOSES. CHECK ALL DIMENSIONS ON SITE.

40 Bank Street
Canary Wharf
London E14 5EG
T +44 (0)20 7493 4933
www.joneslanglasalle.com