



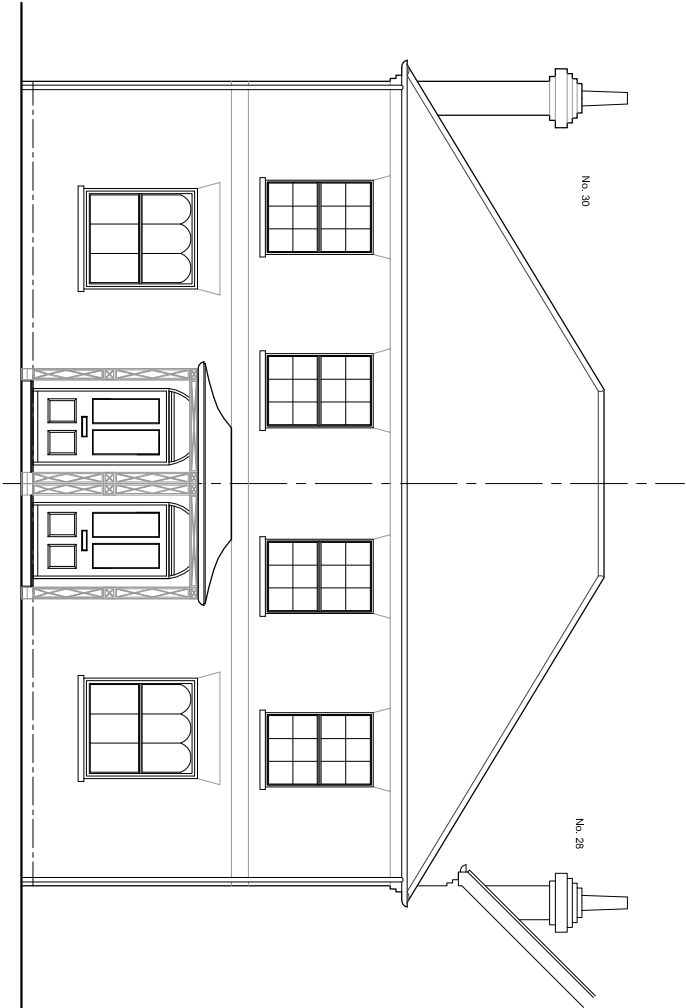

Proposed North West Elevation

Scale 1:100

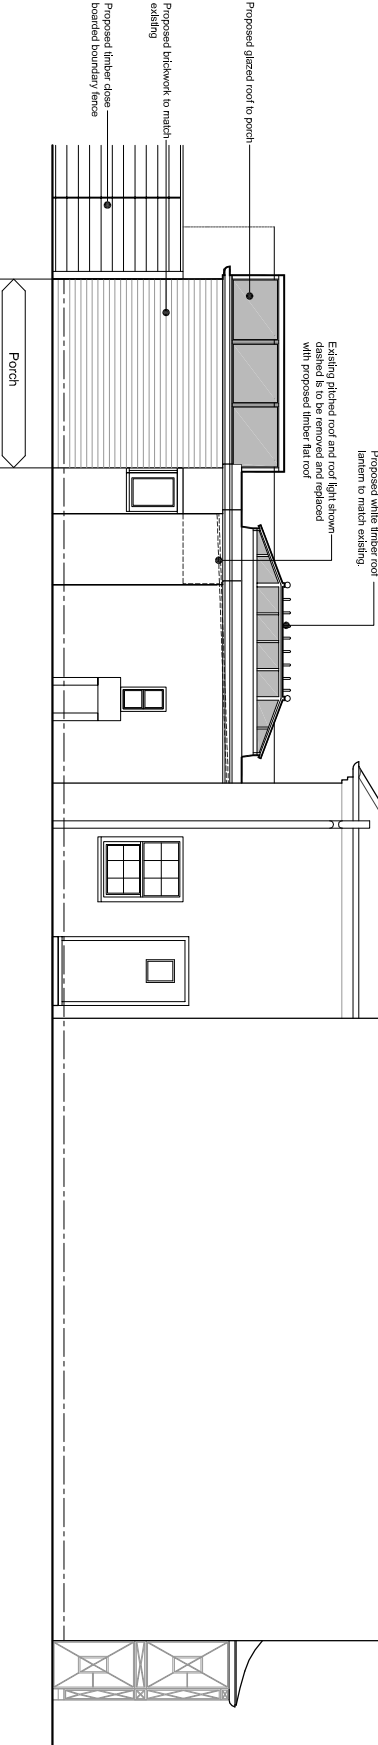


Proposed North East Elevation

Scale 1:100




Proposed South East Elevation

Scale 1:100

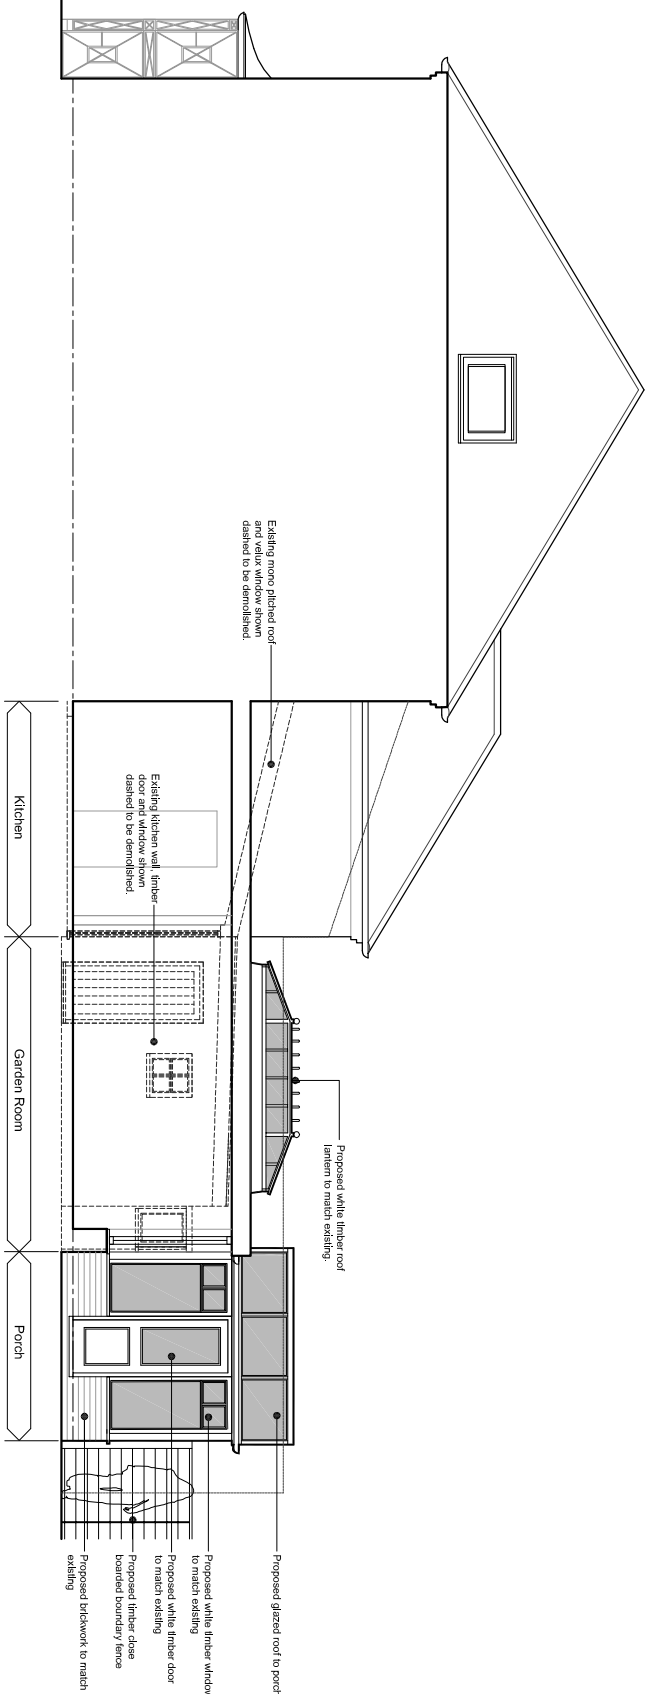

Proposed South West Elevation

Scale 1:100

 

|   |  |                                         |   |                          |                                   |                                                                            |                                                                            |
|---|--|-----------------------------------------|---|--------------------------|-----------------------------------|----------------------------------------------------------------------------|----------------------------------------------------------------------------|
|   |  | Client                                  | Mrs. C Froy   | Project Name and Address | 28/30, New Road, Reading, RG1 5JD | 4 Vale Way, Reading, RG1 6SU<br>Tel: 0118872468<br>Email: info@kcdwork.com | 4 Vale Way, Reading, RG1 6SU<br>Tel: 0118872468<br>Email: info@kcdwork.com |
|   |  | NOTES                                   | This drawing is to be scaled for planning purposes only.<br>All dimensions are in millimeters unless noted otherwise.<br>This drawing is to be read in conjunction with drawings 001 to 005 |                          |                                   |                                                                            |                                                                            |
|   |  |                                         |   |                          |                                   | Status                                                                     | For Approval                                                               |
|   |  |                                         |   |                          |                                   | Date                                                                       | May 2018                                                                   |
|   |  |                                         |   |                          |                                   | Scale                                                                      | As shown @ A3                                                              |
| A |  | Porch roof amended to shown glazed roof | 07.18   |                          |                                   | Rev No.                                                                    | 005                                                                        |
|   |  | Revisions                               | Date   |                          |                                   |                                                                            | Rev                                                                        |