





Existing Front Elevation

1:100

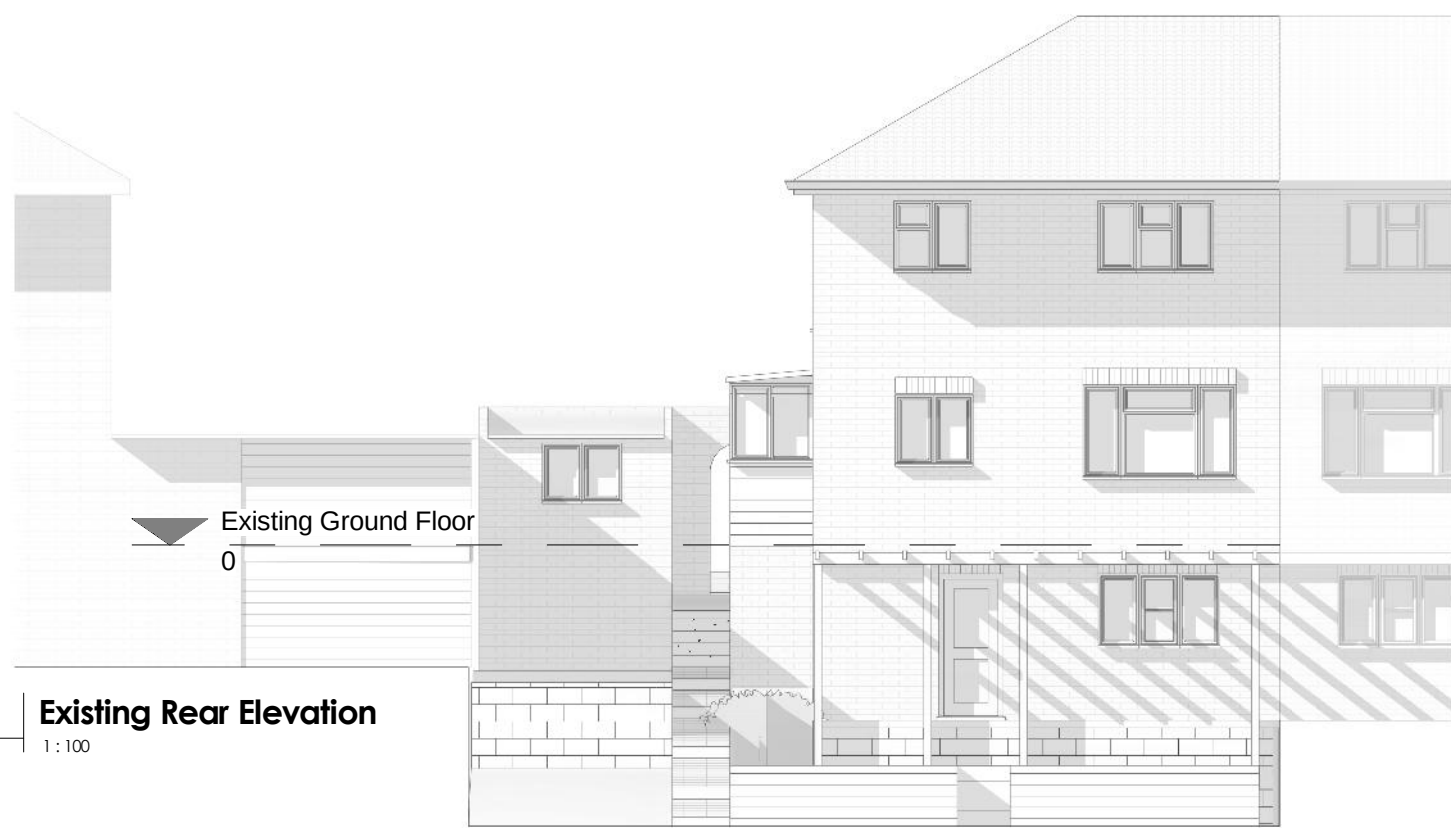

Existing Rear Elevation

1:100

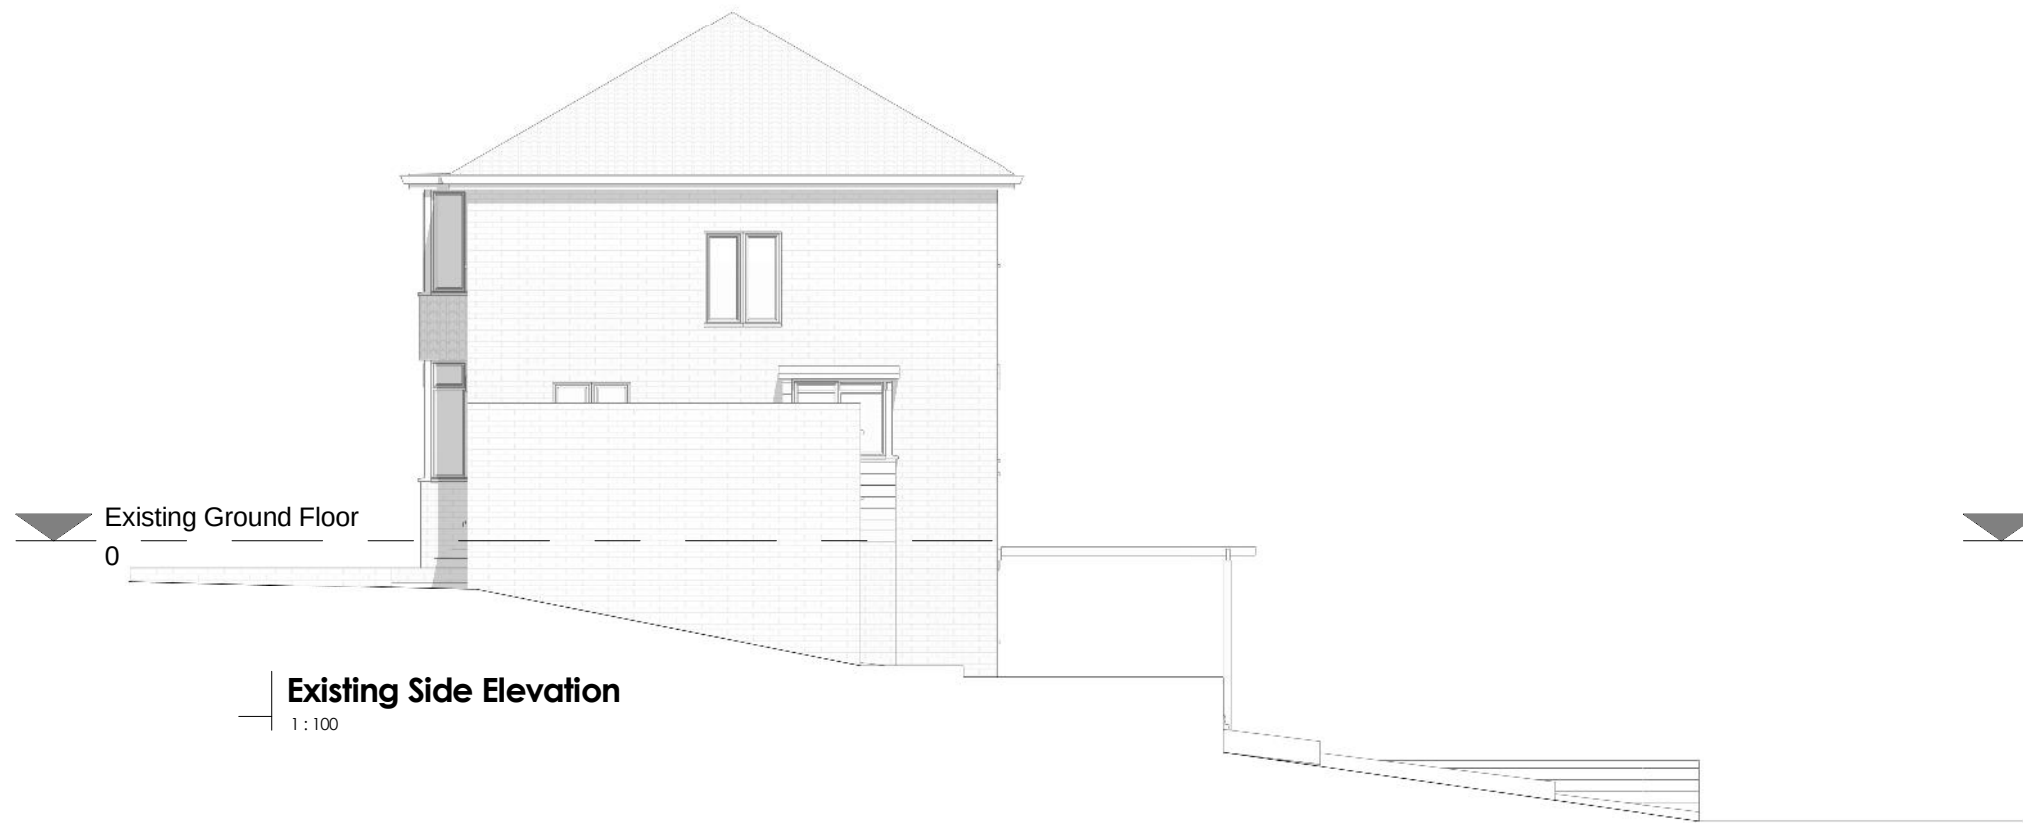


Existing Side Elevation

1:100




View A-A

1:100

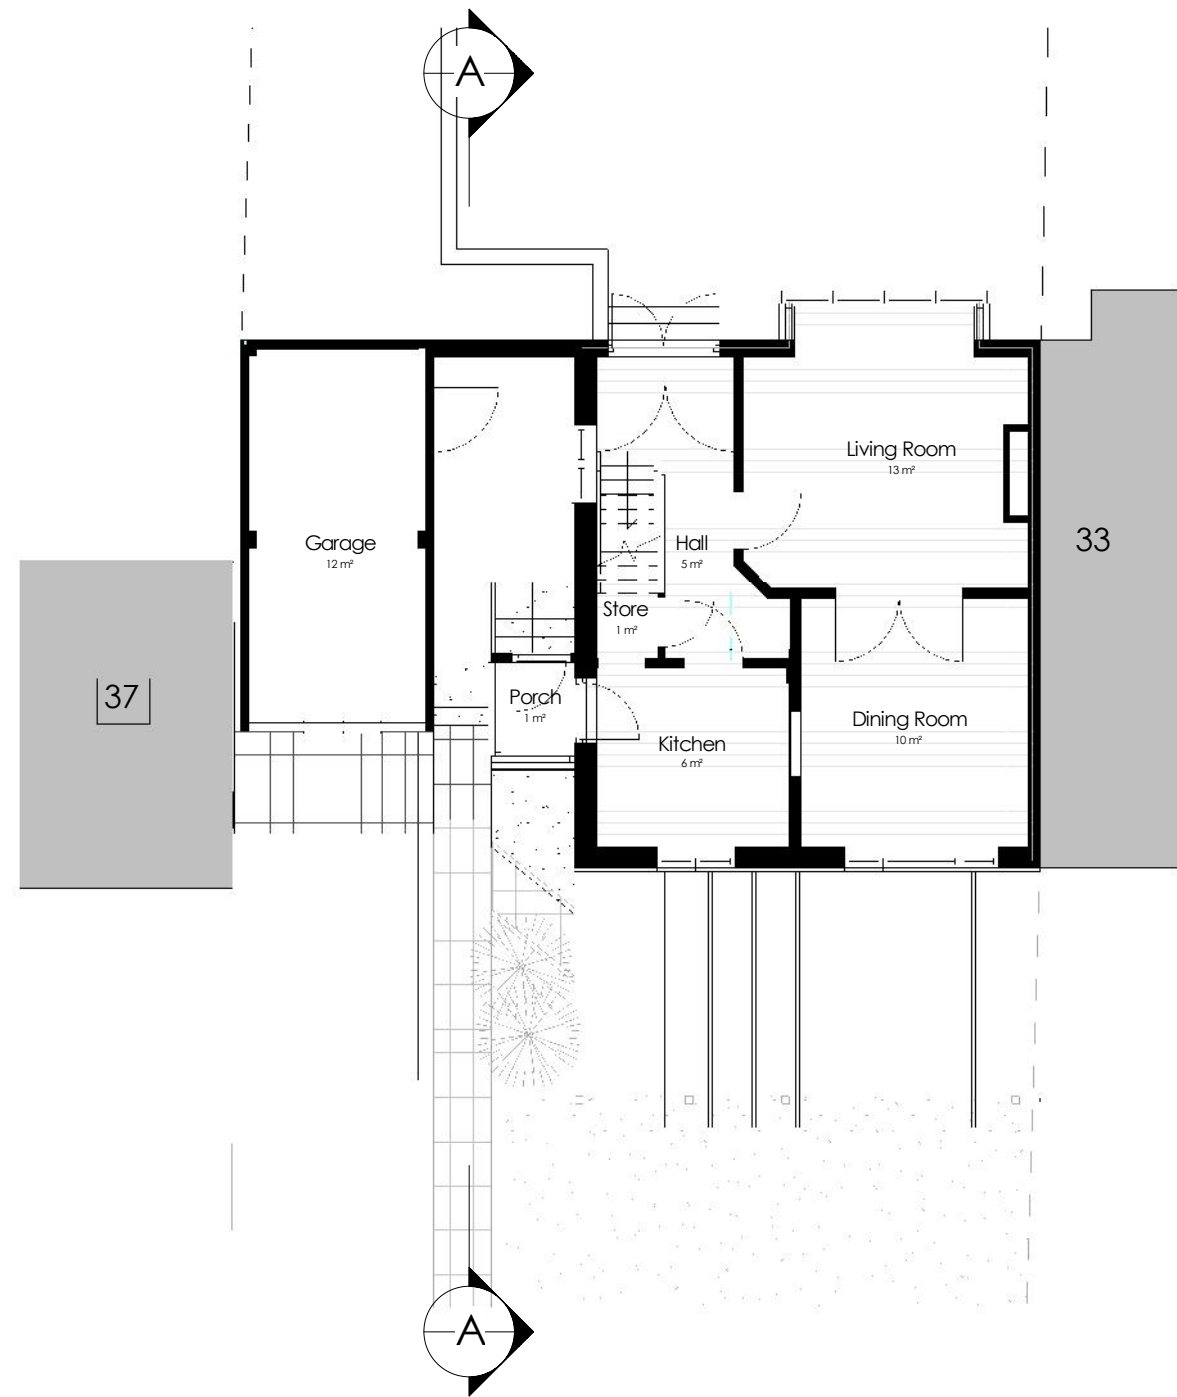


Existing Ground Floor

1:100

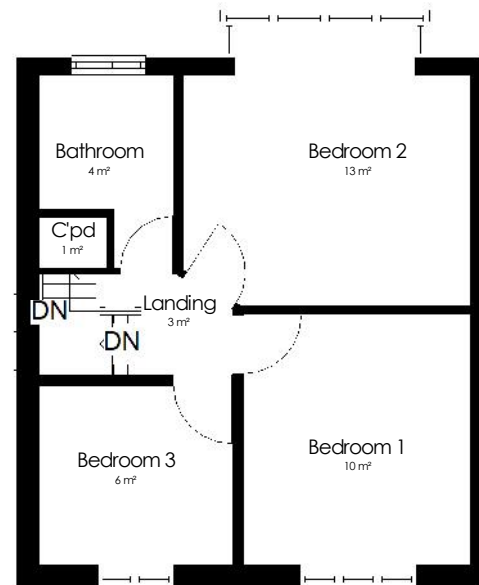


Existing First Floor

1:100

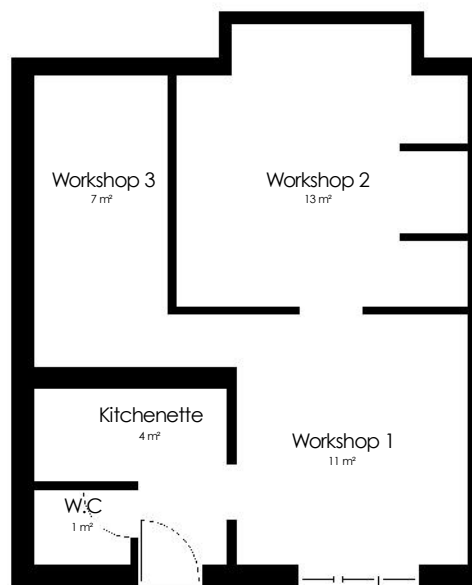


Existing Basement Level

1:100

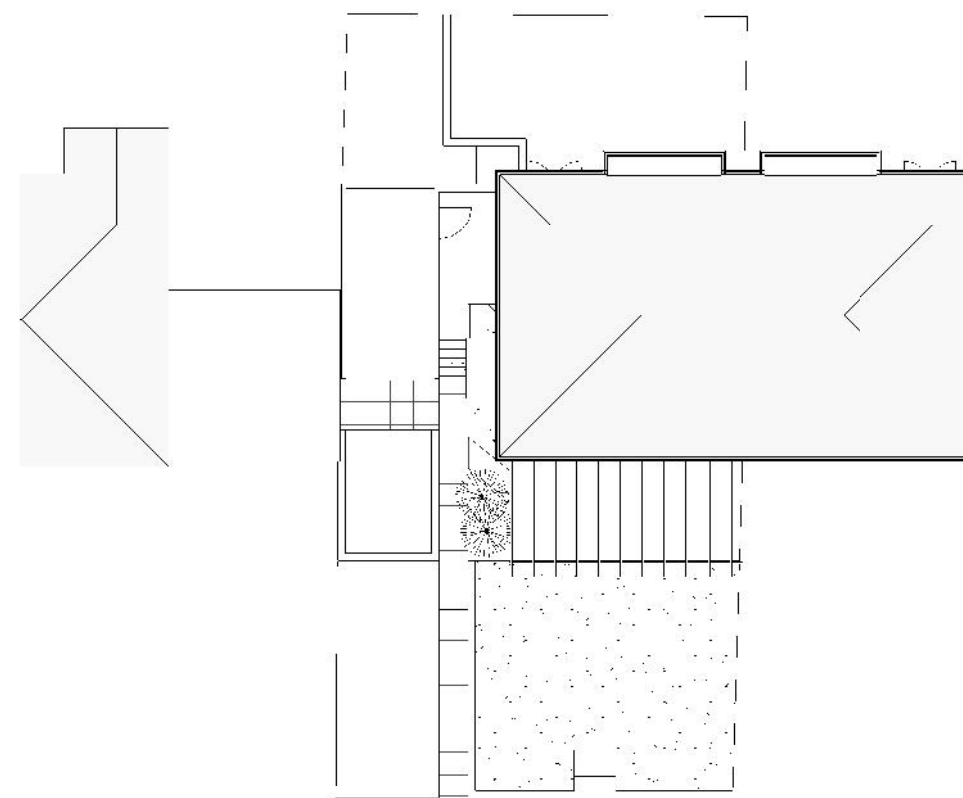


Existing Site

1:200

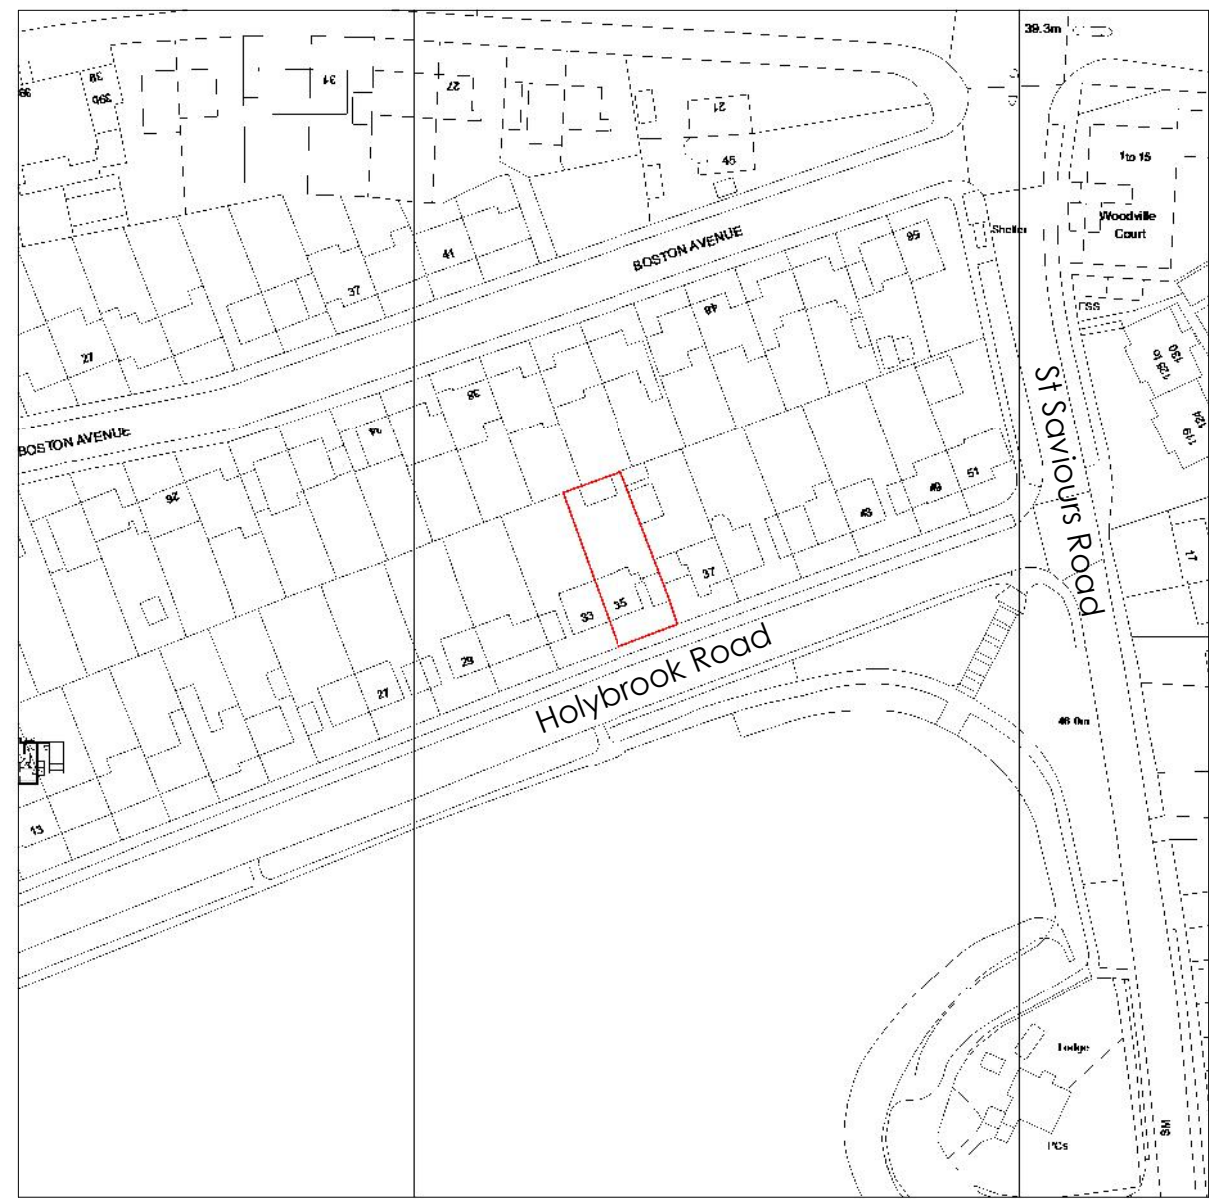

Existing Location Plan

1:1250

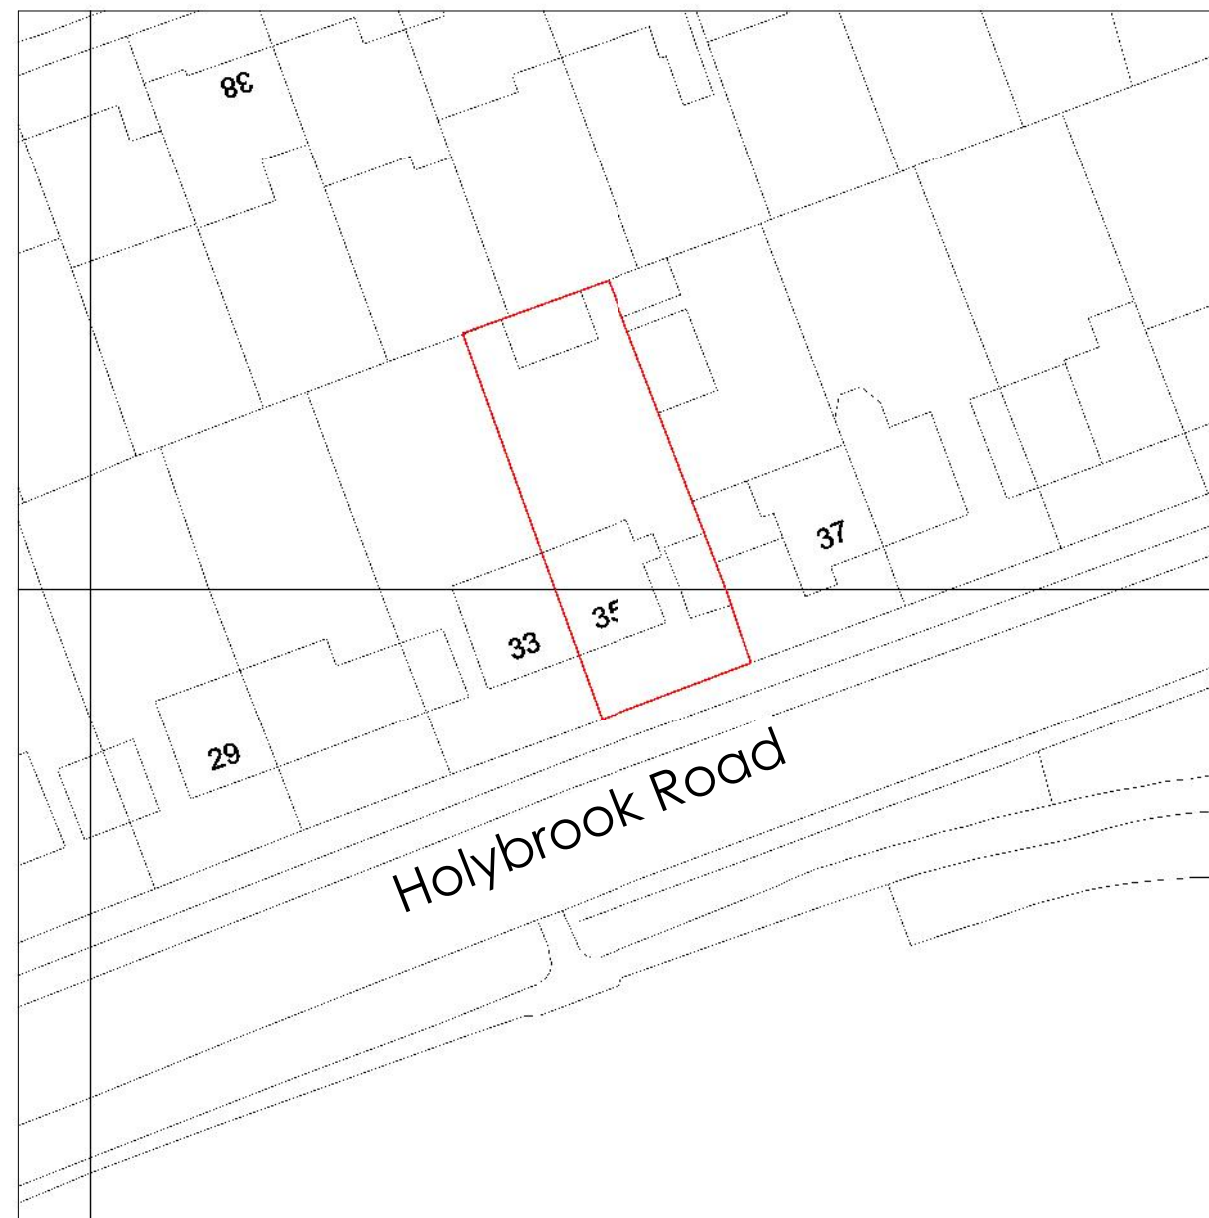

Existing Block Plan

1:500

Room Schedule	
Name	Area

Living Room	13 m ²
Dining Room	10 m ²
Kitchen	6 m ²
Store	1 m ²
Hall	5 m ²
Porch	1 m ²
Garage	Not Placed
Workshop 1	Not Placed
Workshop 2	13 m ²
Kitchenette	4 m ²
W.C	1 m ²
Workshop 1	11 m ²
Workshop 3	7 m ²
Garage	12 m ²
Bedroom 1	10 m ²
Bedroom 3	6 m ²
Landing	3 m ²
Bedroom 2	13 m ²
Bathroom	4 m ²
C'pd	1 m ²

Zoe Lewis Architects Ltd
12A Castle Hill, Reading, RG1 7RD
www.zlat.co.uk / 01183272350
info@zlat.co.uk

PROJECT
35 Holybrook Road

TITLE
Existing

CLIENT
Mr N Milton

DRAWN BY
MLS

CHECKED BY
ZEL

SCALE
As indicated

PROJECT NUMBER
233

DRAWING NUMBER
233-A1-01

REV

0 1 2 3 4 5 10m E: 1/100