


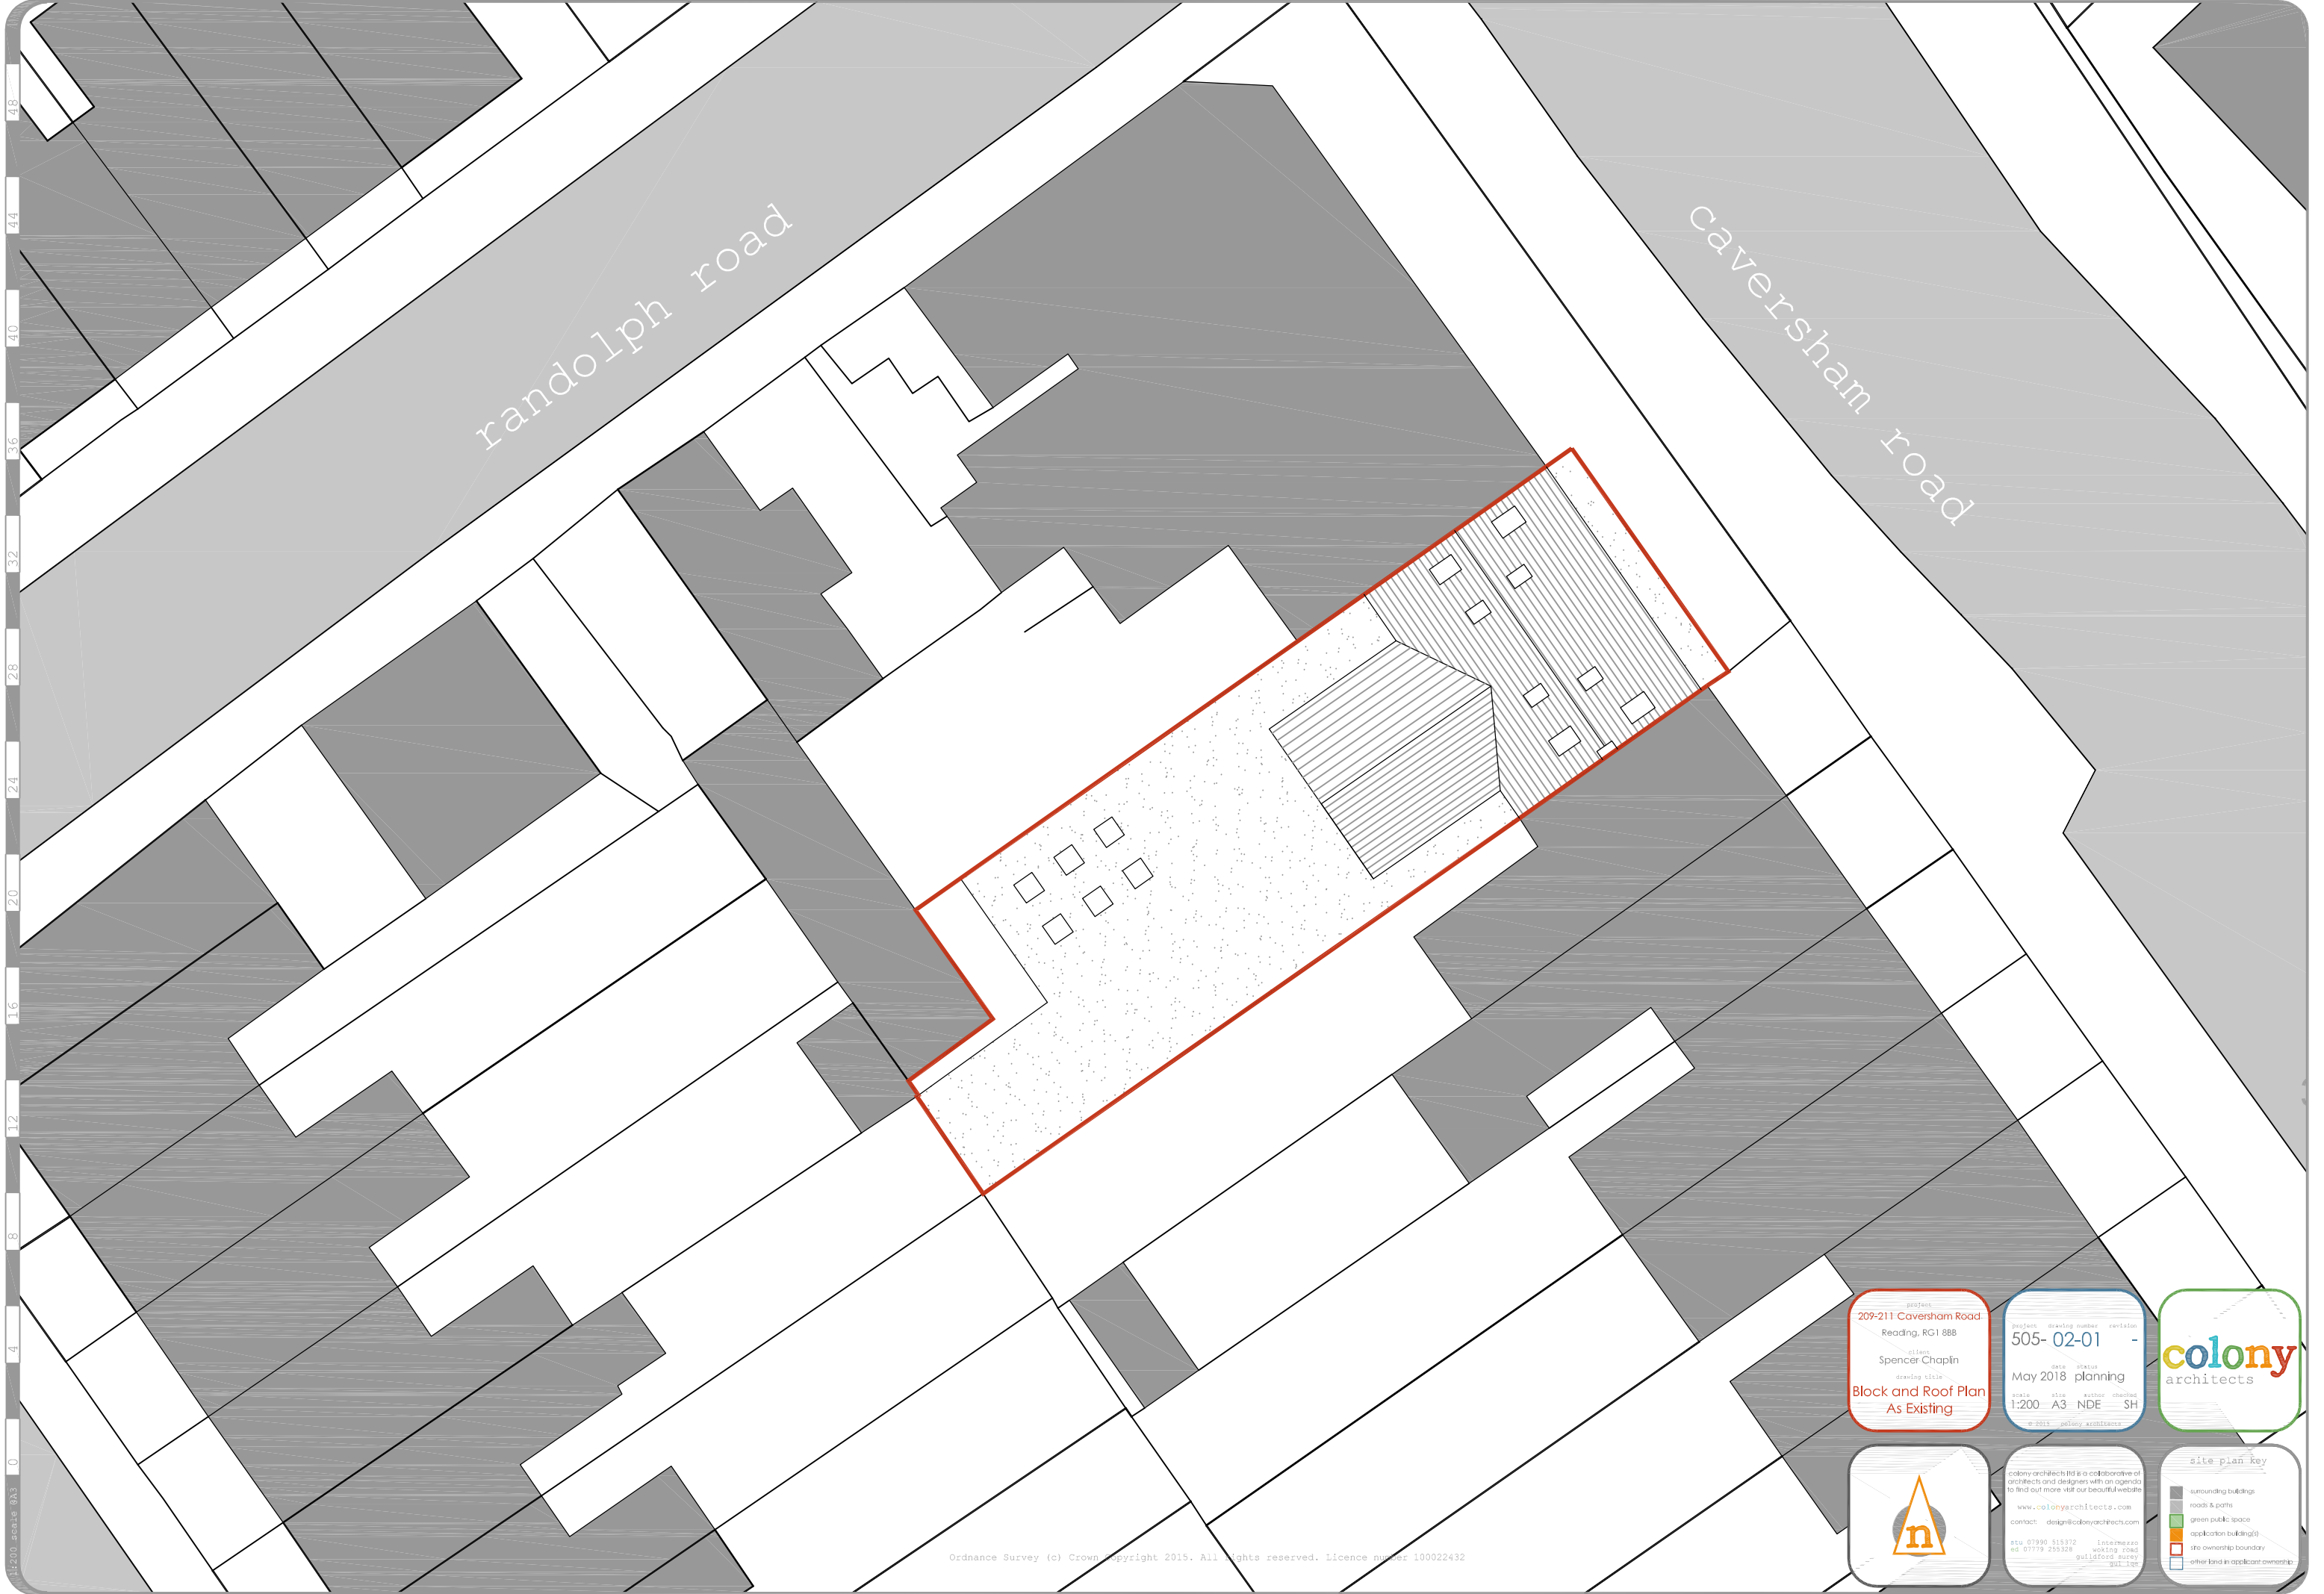

project
209-211 Caversham Road
Reading, RG1 8BB

client
Spencer Chaplin

drawing title
Block and Roof Plan
As Existing

project	drawing number	revision
505-	02-01	-
date	status	
May 2018	planning	
scale	size	author
1:200	A3	NDE
		SH

© 2018 colony architects

colony
architects

colony architects ltd is a collaborative of architects and designers with an agenda to find out more visit our beautiful website

www.colonyarchitects.com

contact: design@colonyarchitects.com

stu 07990 515972 intermezzo
ed 07779 255328 working road
 gulliford bury
 gulliford

site plan key

- surrounding buildings
- roads & paths
- green public space
- application building(s)
- site ownership boundary
- other land in applicant ownership