


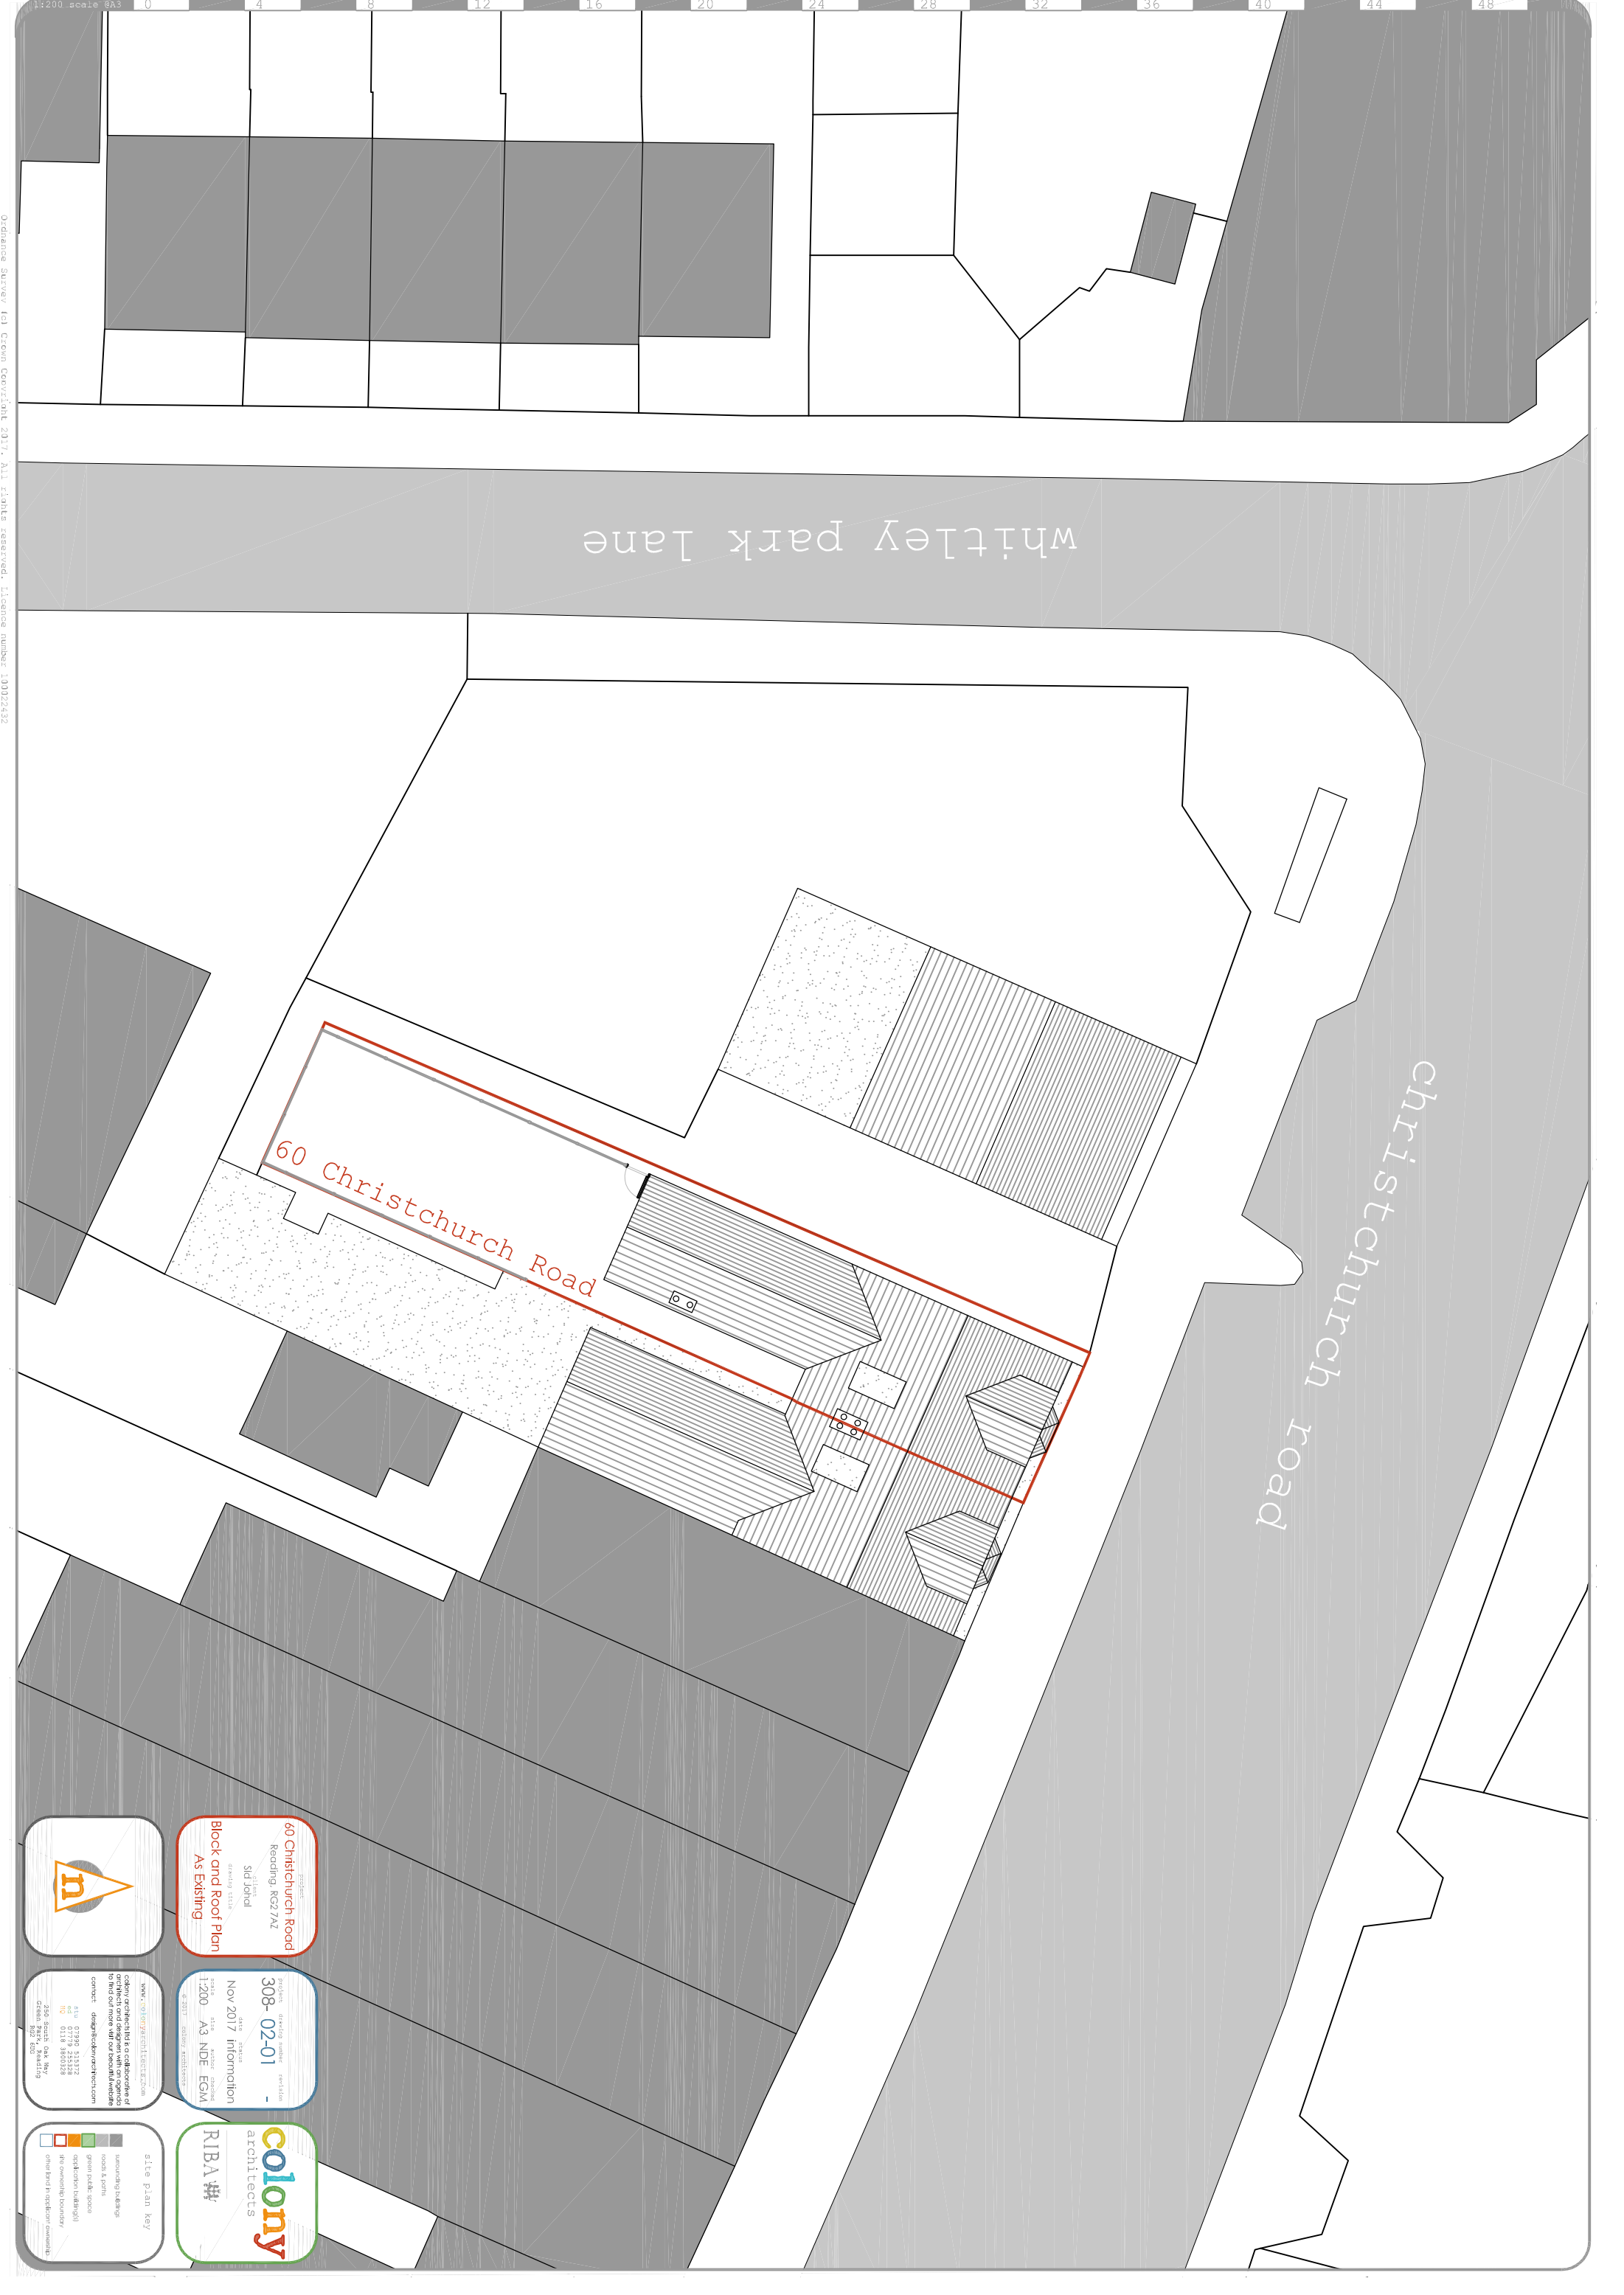

1:200 scale A3 0 4 8 12 16 20 24 28 32 36 40 44 48

Ordinance Survey (c) Crown Copyright 2017. All rights reserved. Licence number 100122432



60 Christchurch Road
Reading RG2 7AZ
Project
Block and Roof Plan
As Existing
Drawing title
SJD JCHL
11/11/17

308-02-01
Nov 2017 Information
Scale 1:200 A3 NDE EGM
Project Drawing number revision
2017 Colony Architects

colony architects
RIBA #
www.colonyarchitects.com
colony architects is a collaborative
architectural and engineering firm
of like-minded professionals
committed to excellence in design
and construction
tel: 01930 313172
fax: 0118 3800128
1300 Route 100, New
Green, PA 17057
R22, 001

site plan key
■ surrounding buildings
■ roads & paths
■ green public space
■ application boundary
■ site boundary
■ other land in application area