



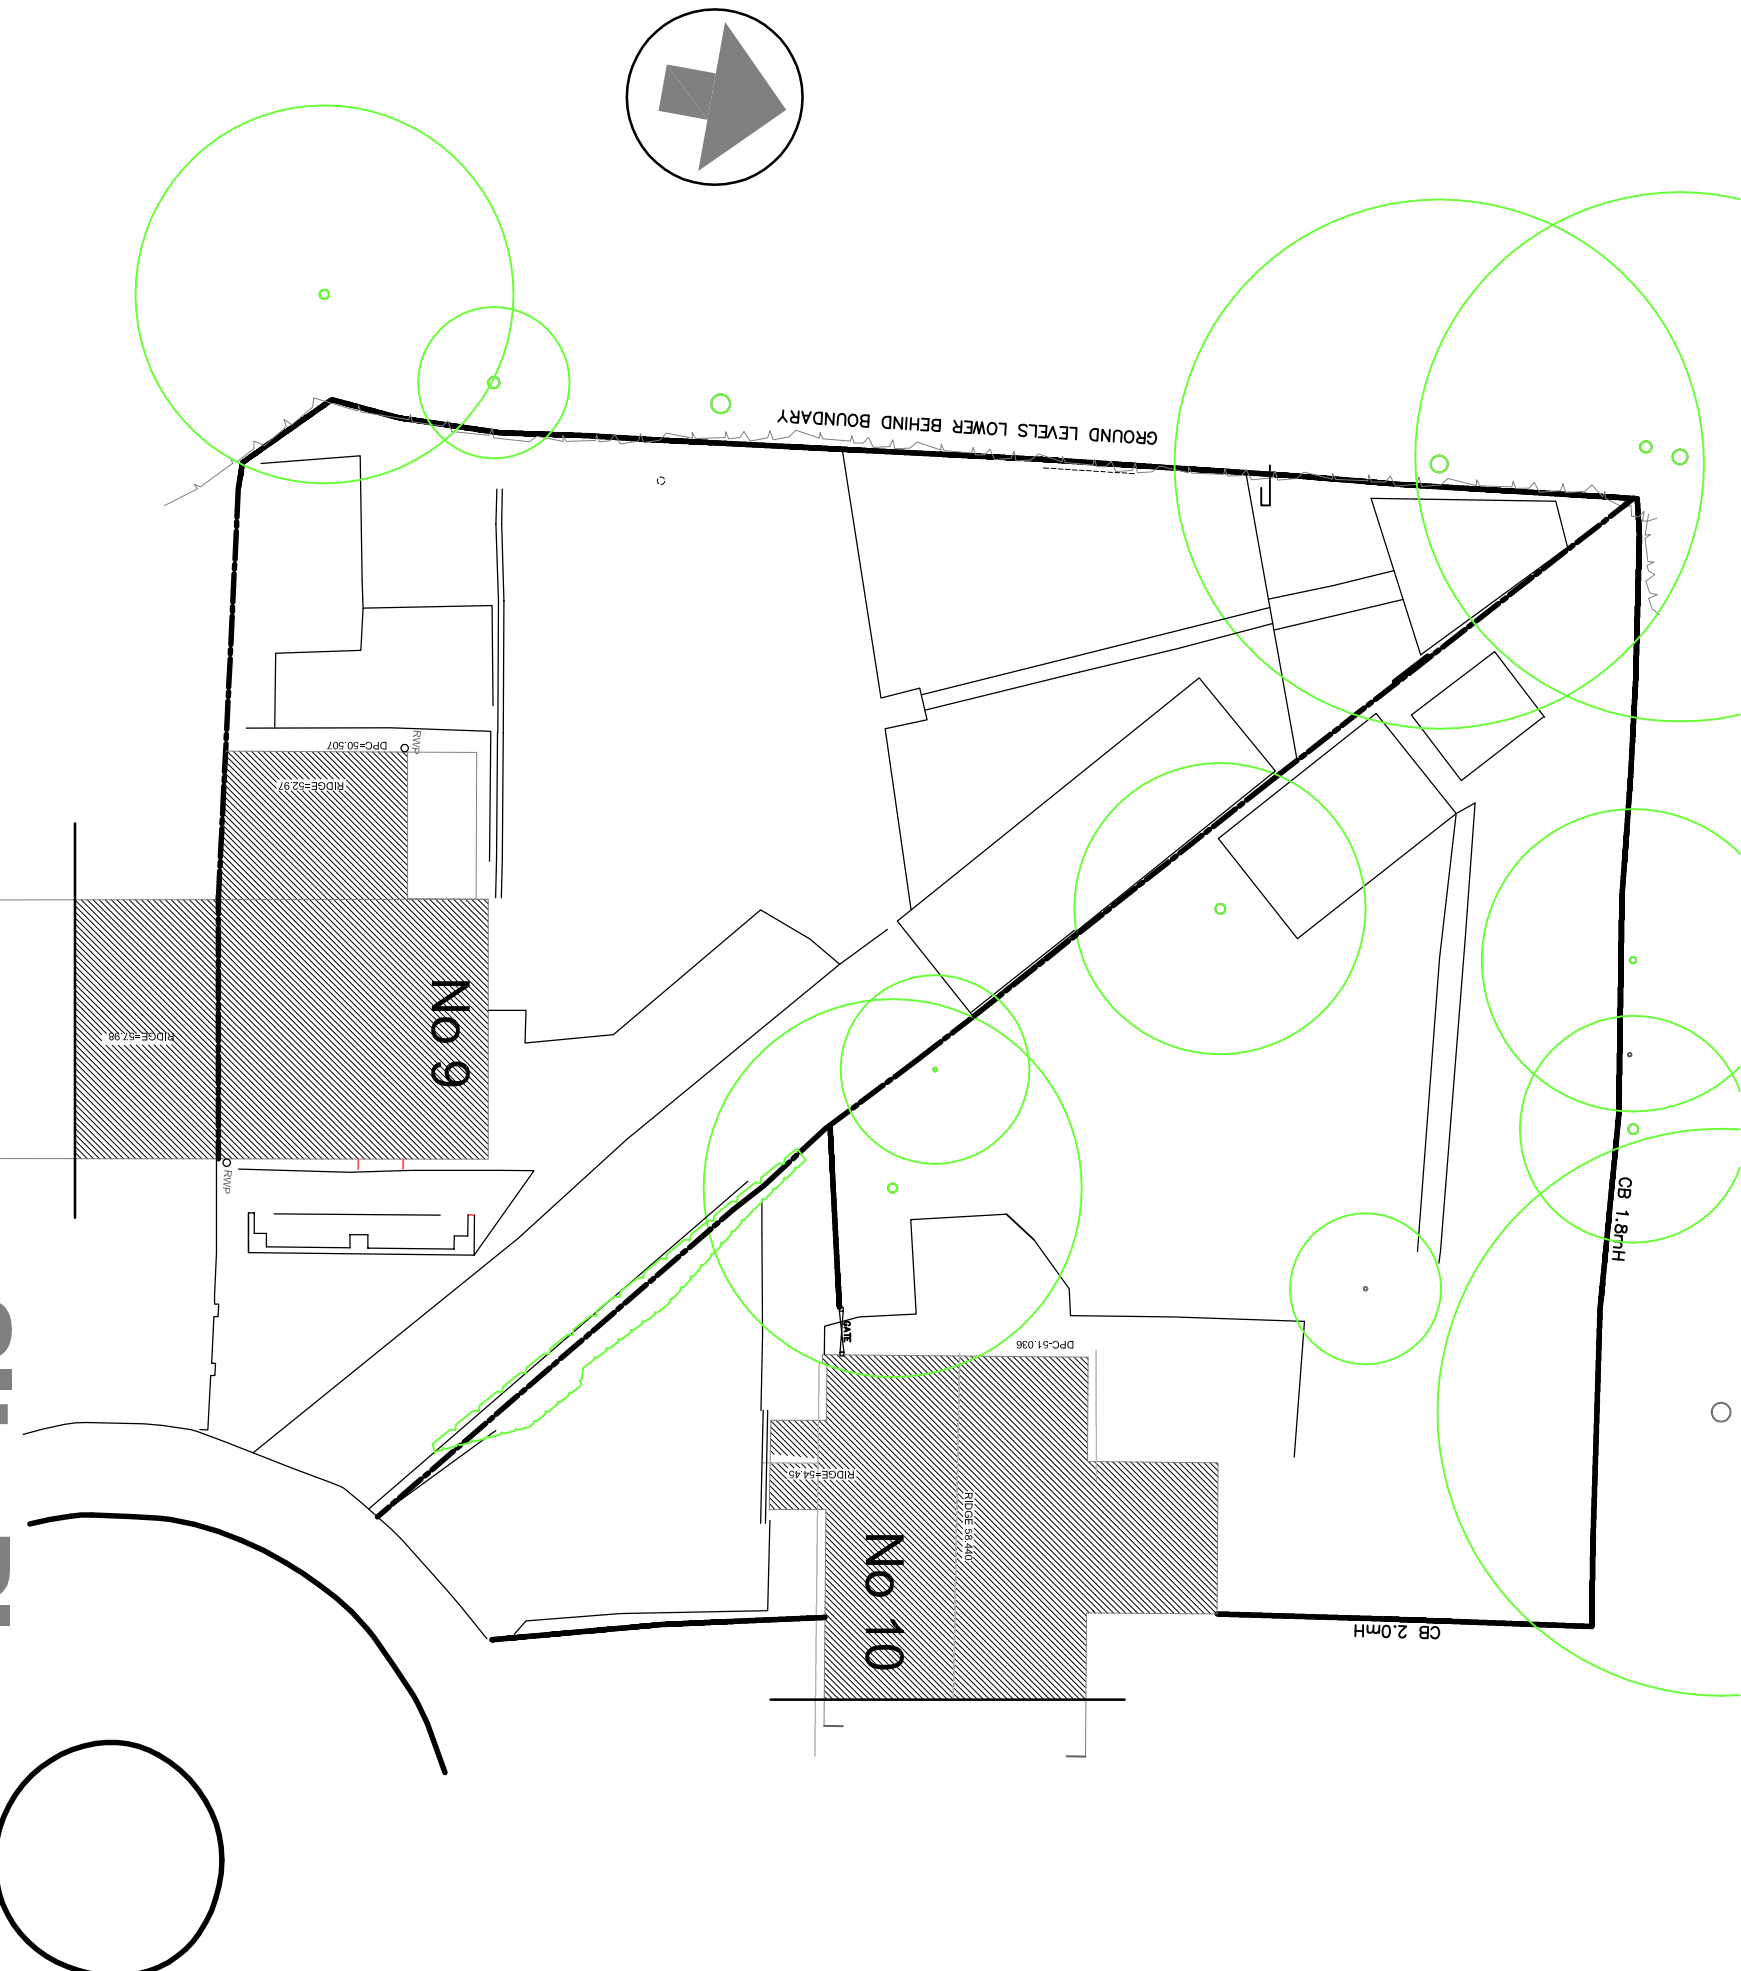

Site Plan

IAN HUNT ASSOCIATES

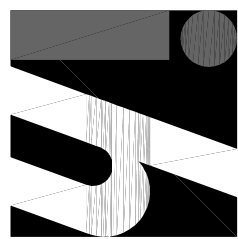

Oakwood House
14 High Tree Drive Earley
Reading Berkshire RG6 1EU
0118 935 3655
info@ihald.co.uk

Project
Proposed New Dwelling:
Land at 9 Highmead Close,
Reading, RG2 7NG

Client
Matthew Tremlett

Title
Existing Site Plan

Revision

Drawn
IRH

Scale
1:200

Date
Mar 2018

Drawing No
1253.02

Rev

All dimensions to be checked on site prior to the commencement of any construction. This drawing may not be reproduced in any part or form without the written consent of Ian Hunt Associates Ltd.

ALL COPYRIGHTS RESERVED

A3