




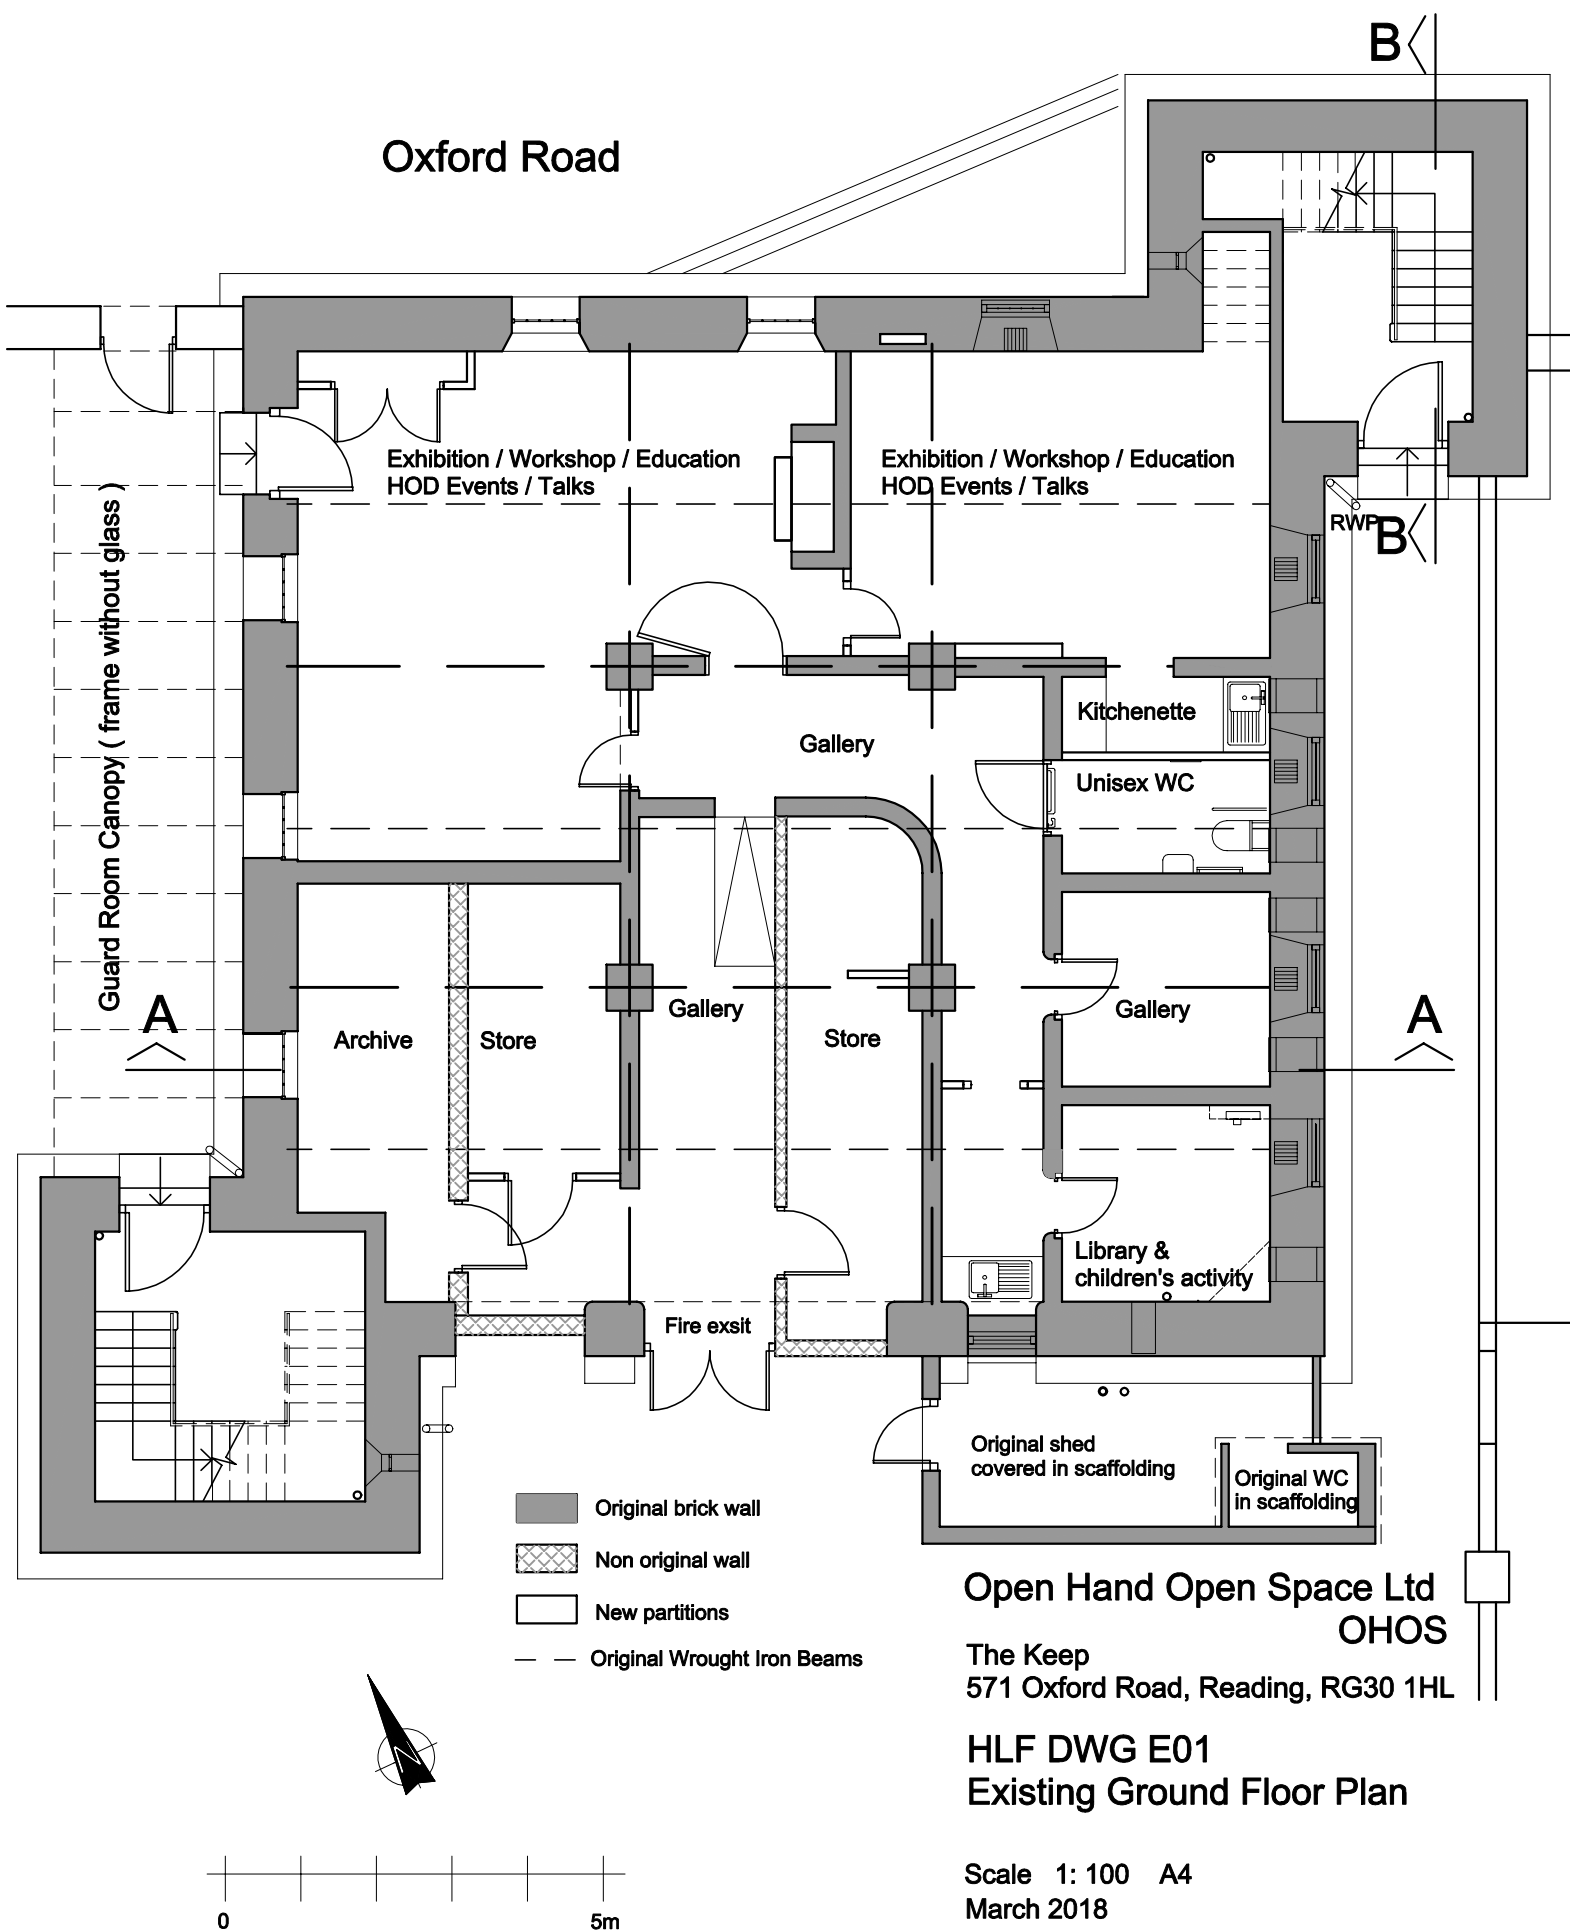

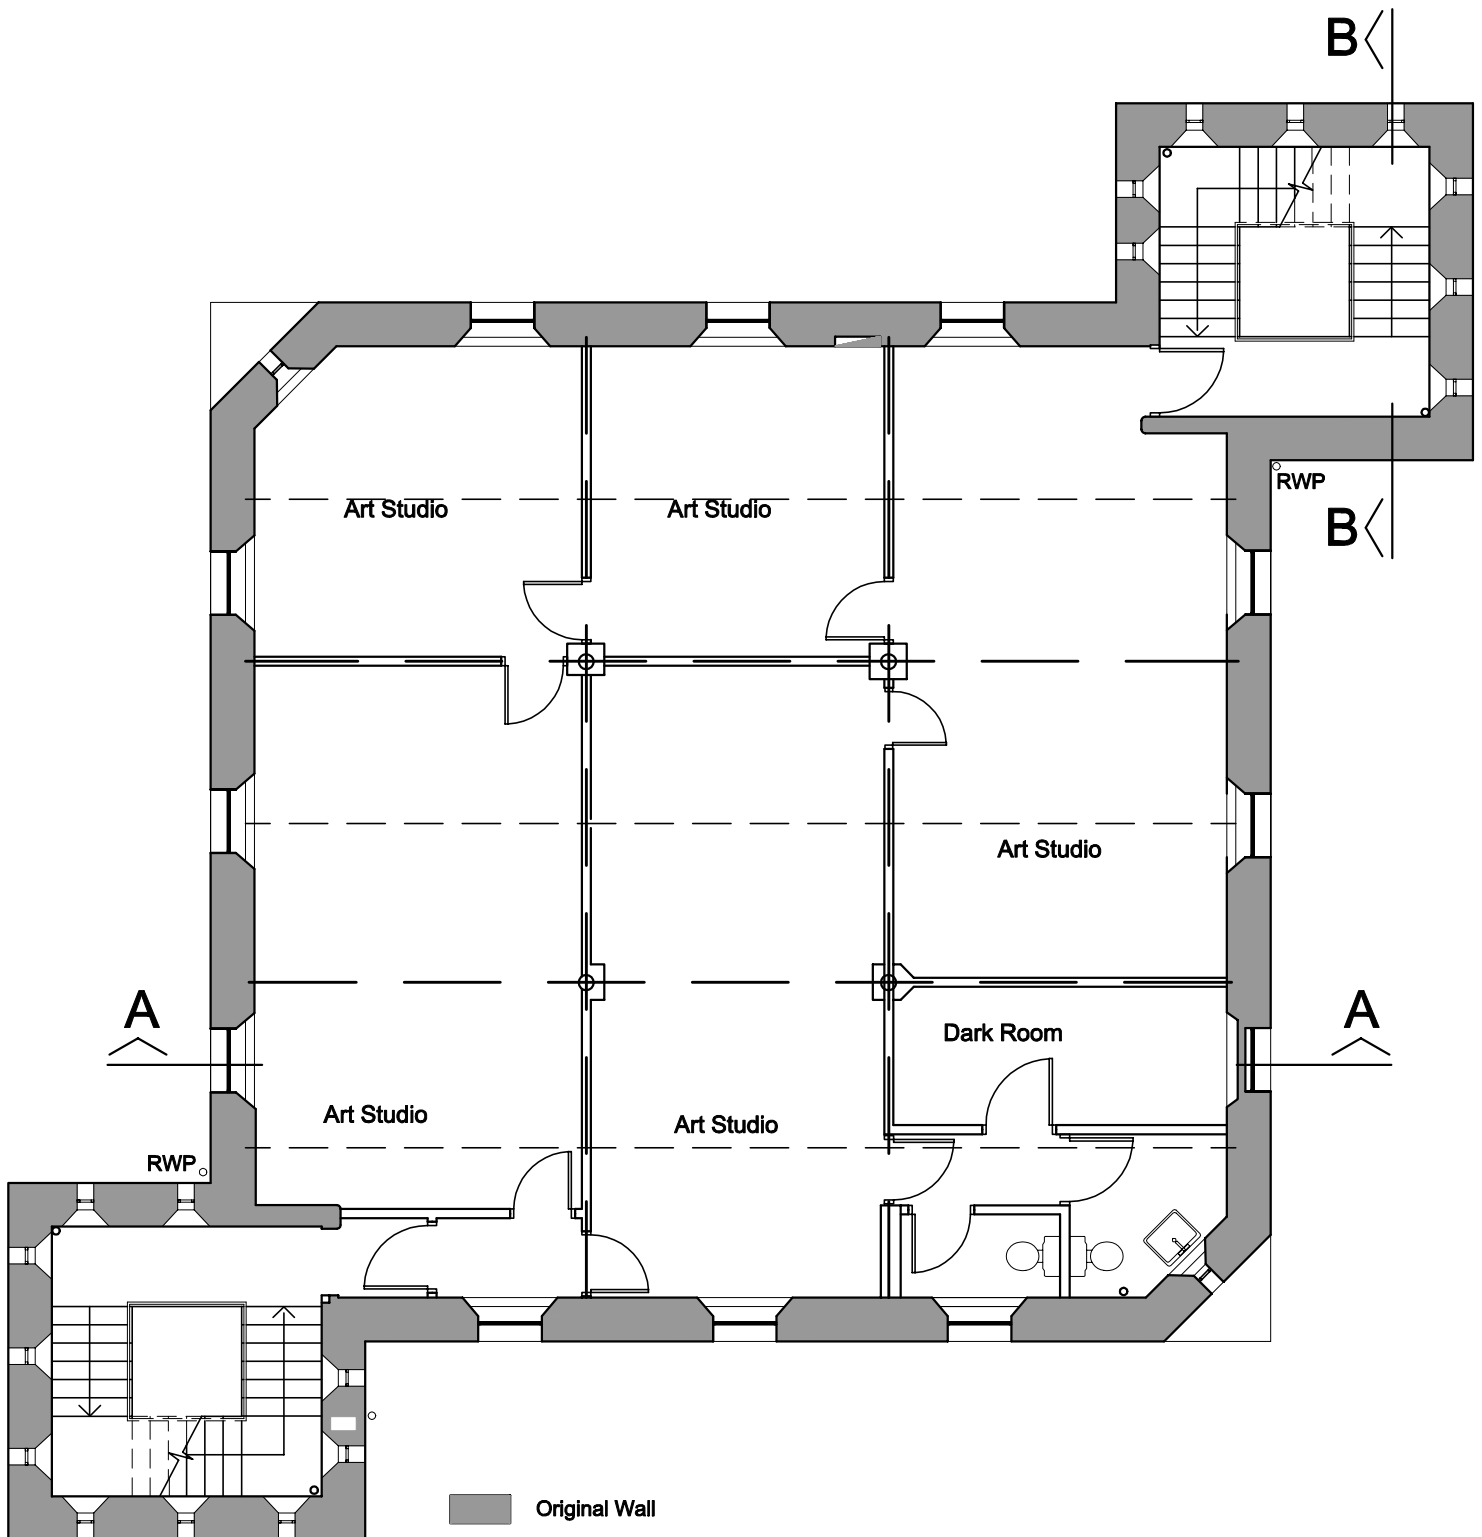


- Original Wall
- New Partitions
- Original Cast Iron Columns
- Original Wrought Iron Beams

 

Open Hand Open Space Ltd
OHOS
 The Keep
 571 Oxford Road, Reading, RG30 1HL
HLF DWG E02
Existing First Floor Plan

Scale 1: 100 A4
 March 2018

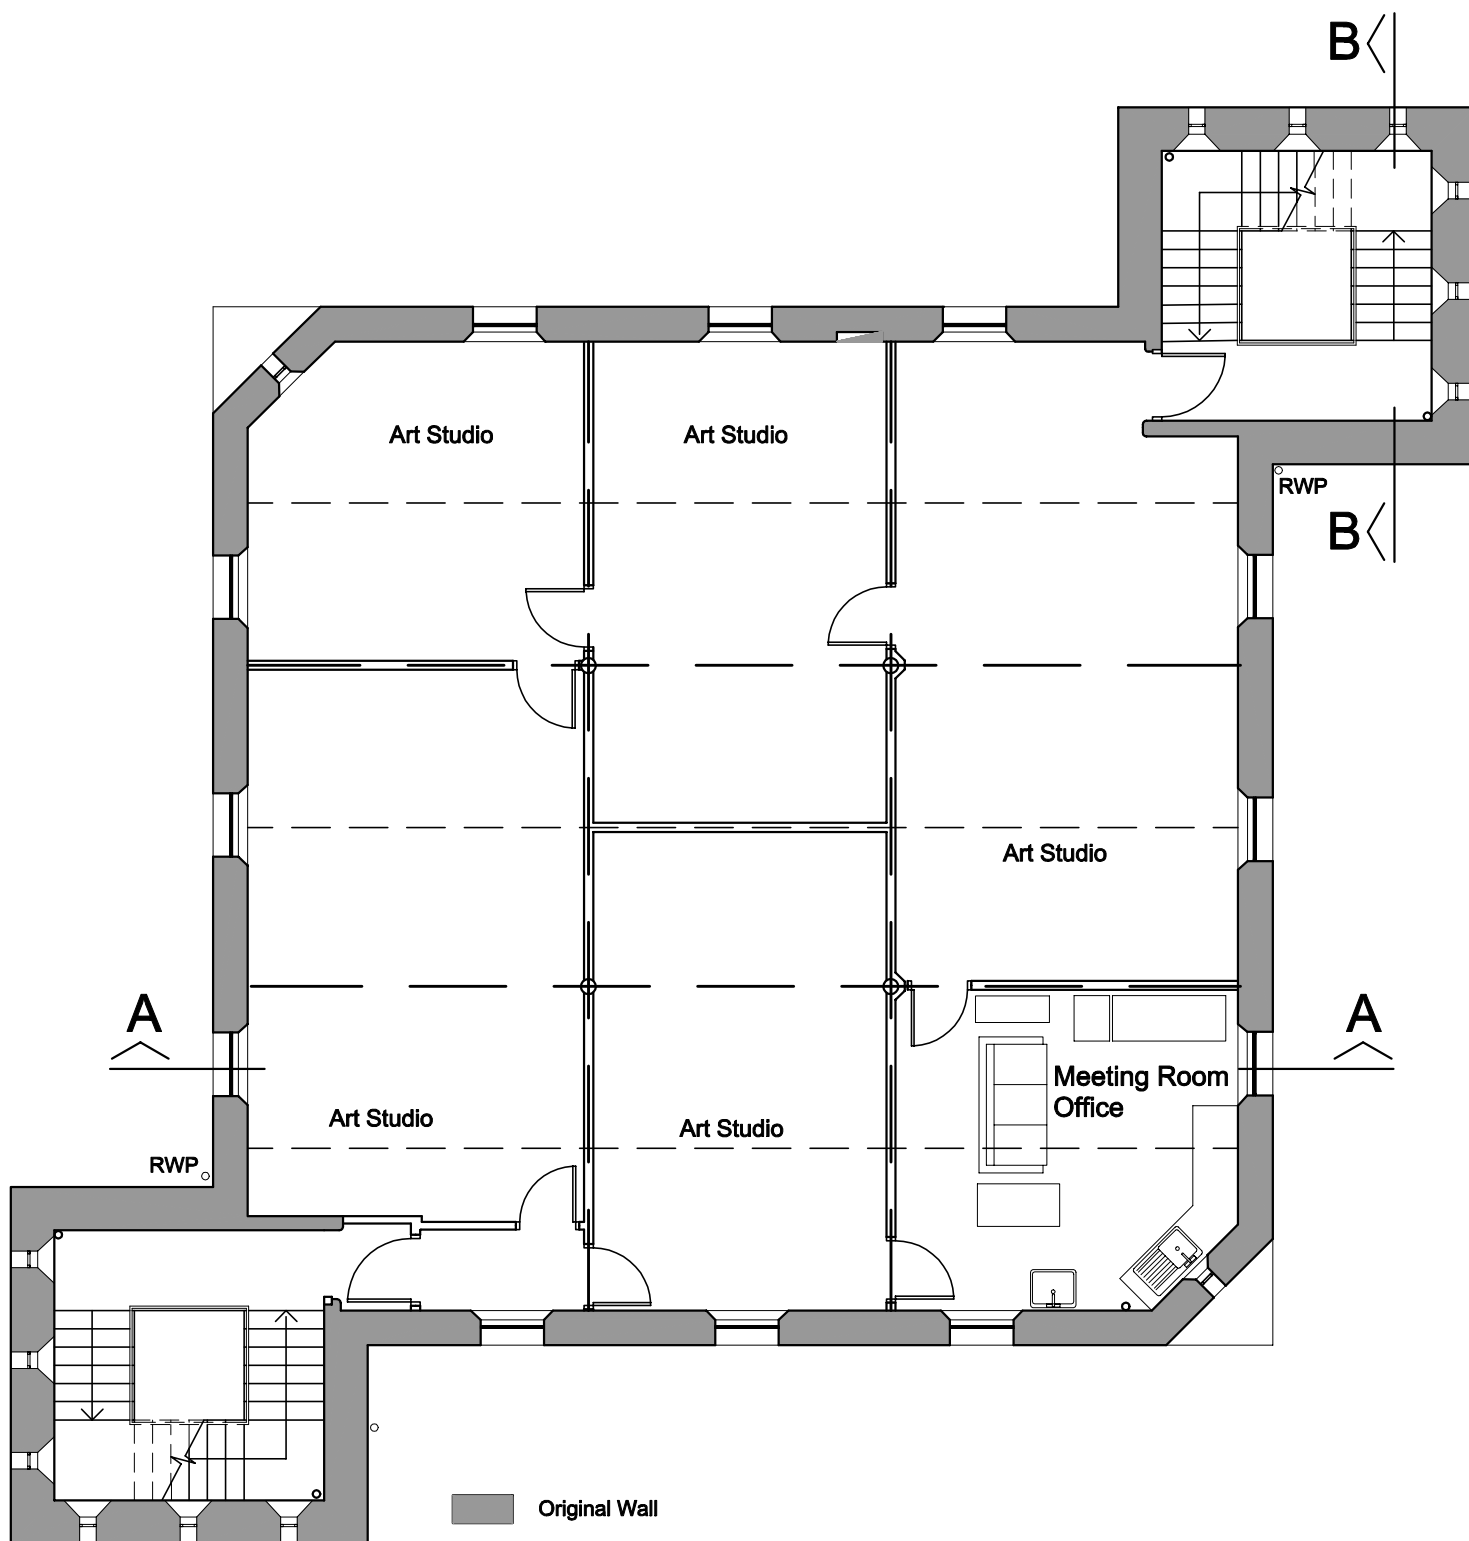


- Original Wall
- New Partitions
- Original Cast Iron Columns
- Original Wrought Iron Beams

Open Hand Open Space Ltd
OHOS

The Keep
571 Oxford Road, Reading, RG30 1HL

HLF DWG E03
Existing Second Floor Plan

Scale 1: 100 A4
March 2018

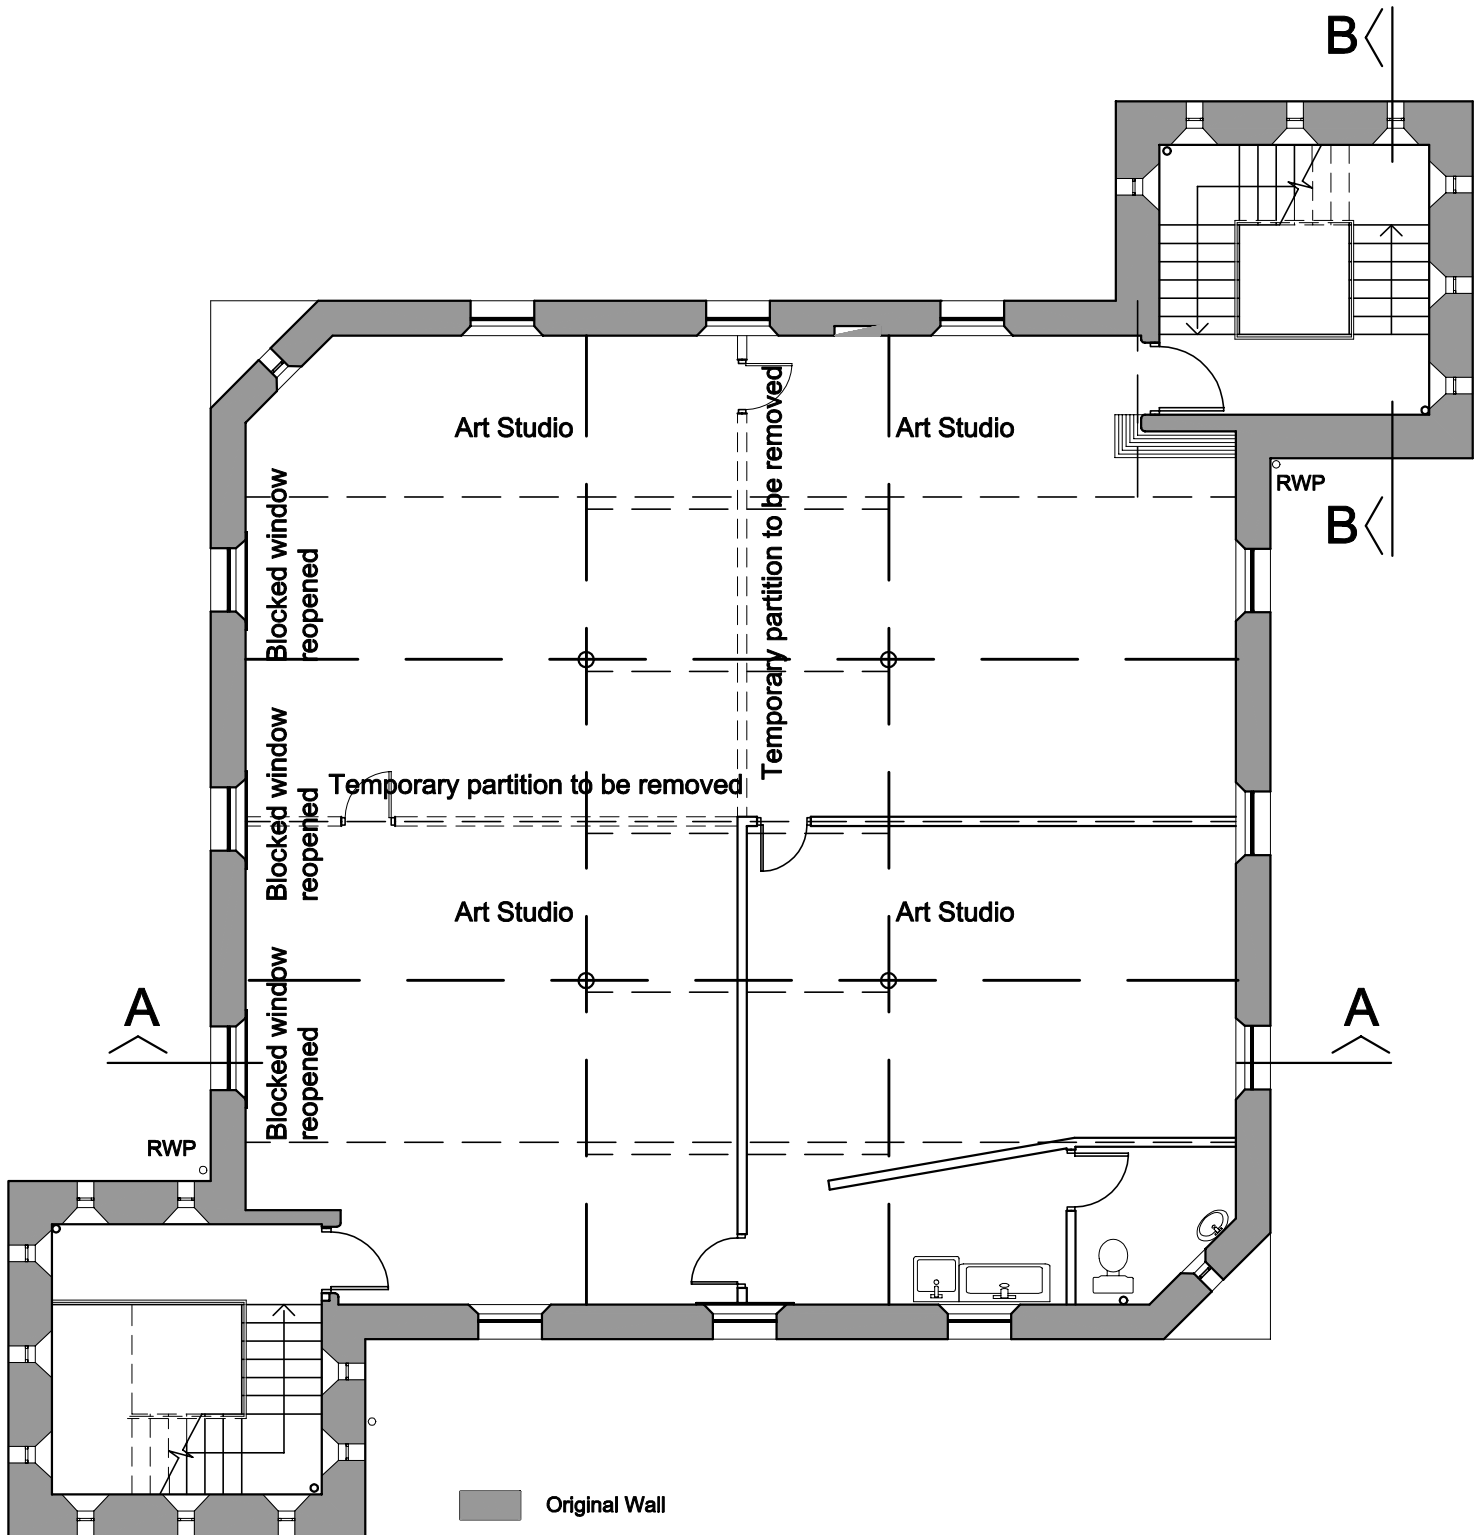

- Original Wall
- New Partitions
- Original Cast Iron Columns
- Original Wrought Iron Beams




Open Hand Open Space Ltd
OHOS

The Keep
571 Oxford Road, Reading, RG30 1HL

HLF DWG E04
Existing Third Floor Plan

Scale 1: 100 A4
March 2018

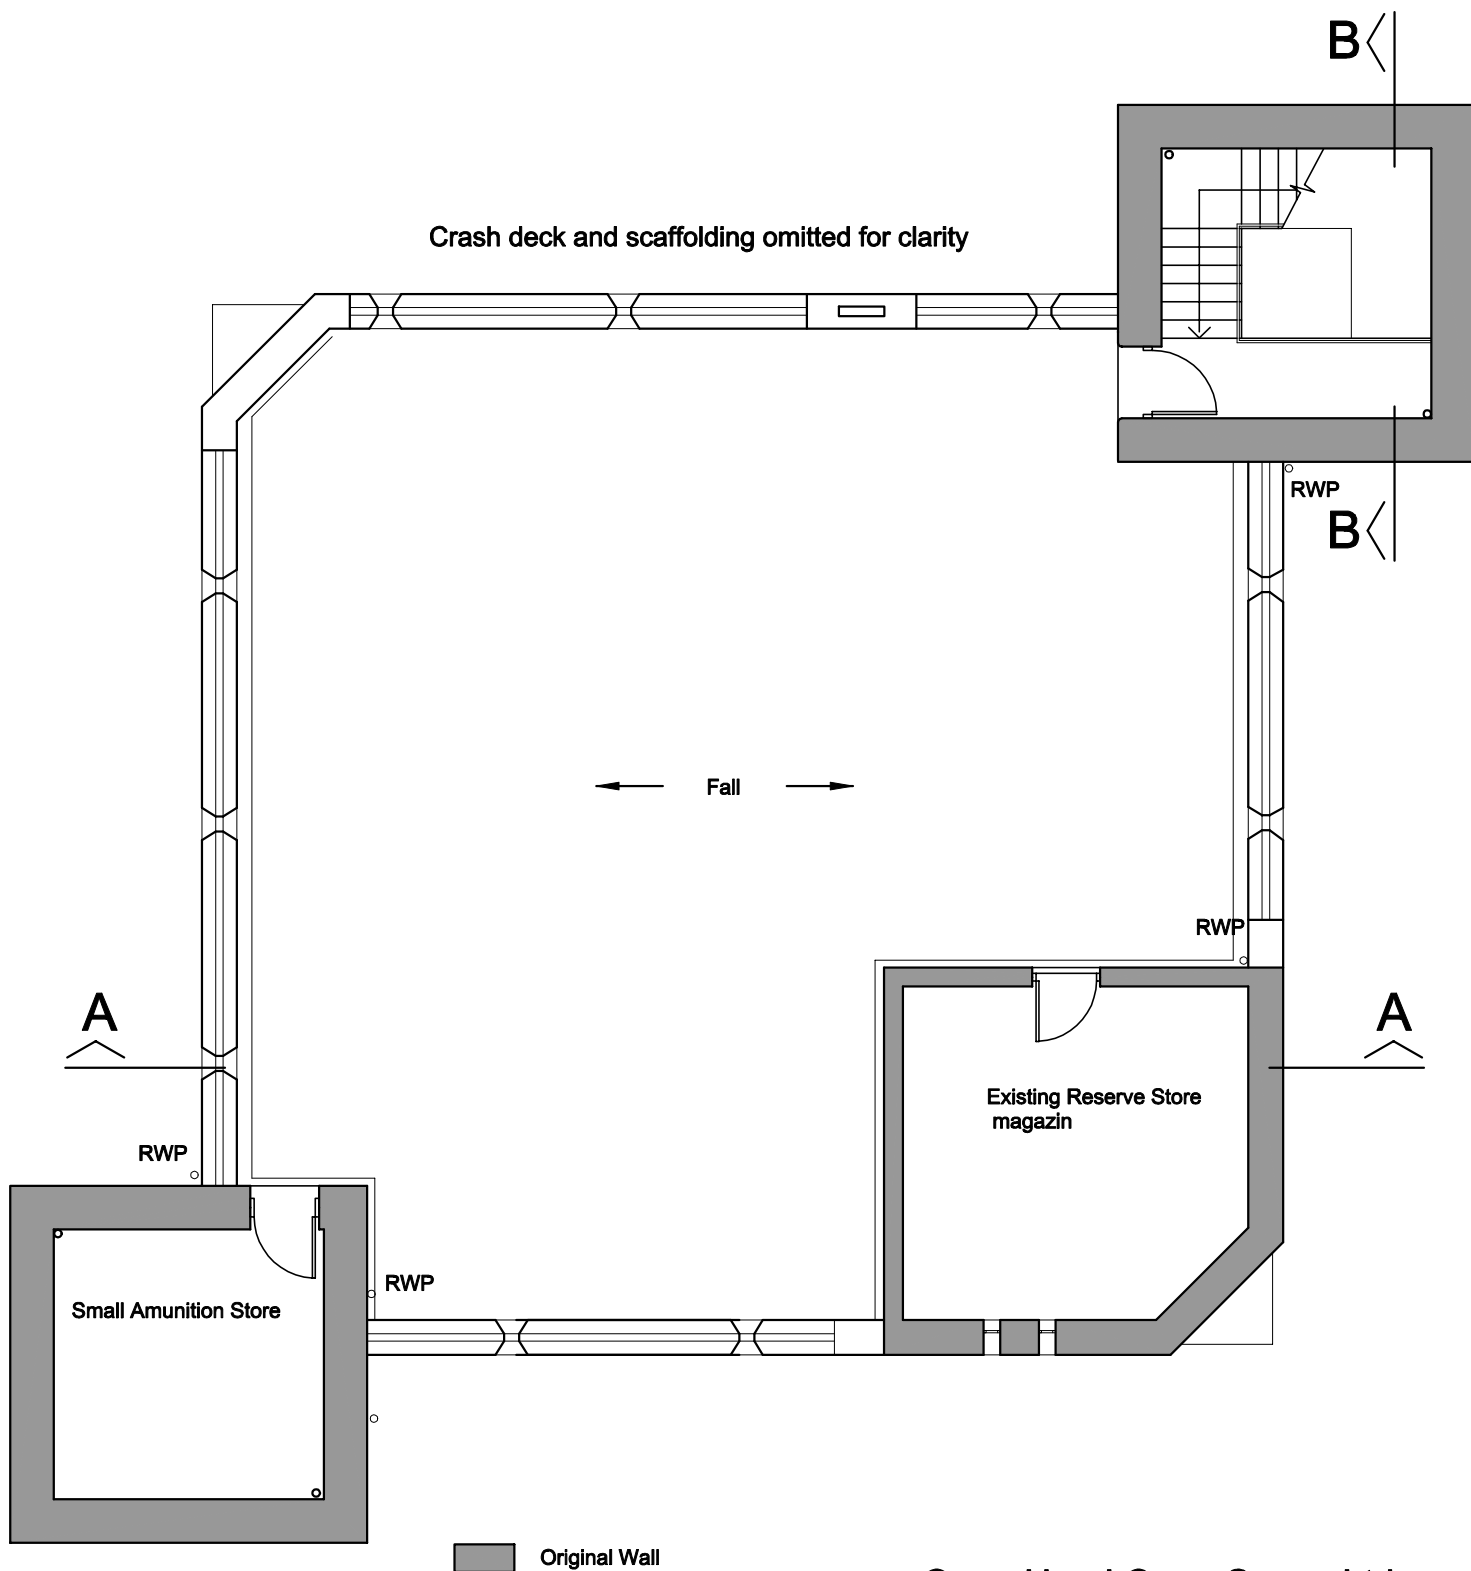


Open Hand Open Space Ltd
OHOS


The Keep
571 Oxford Road, Reading, RG30 1HL

HLF DWG E05
Existing Roof Plan

Scale 1: 100 A4
March 2018

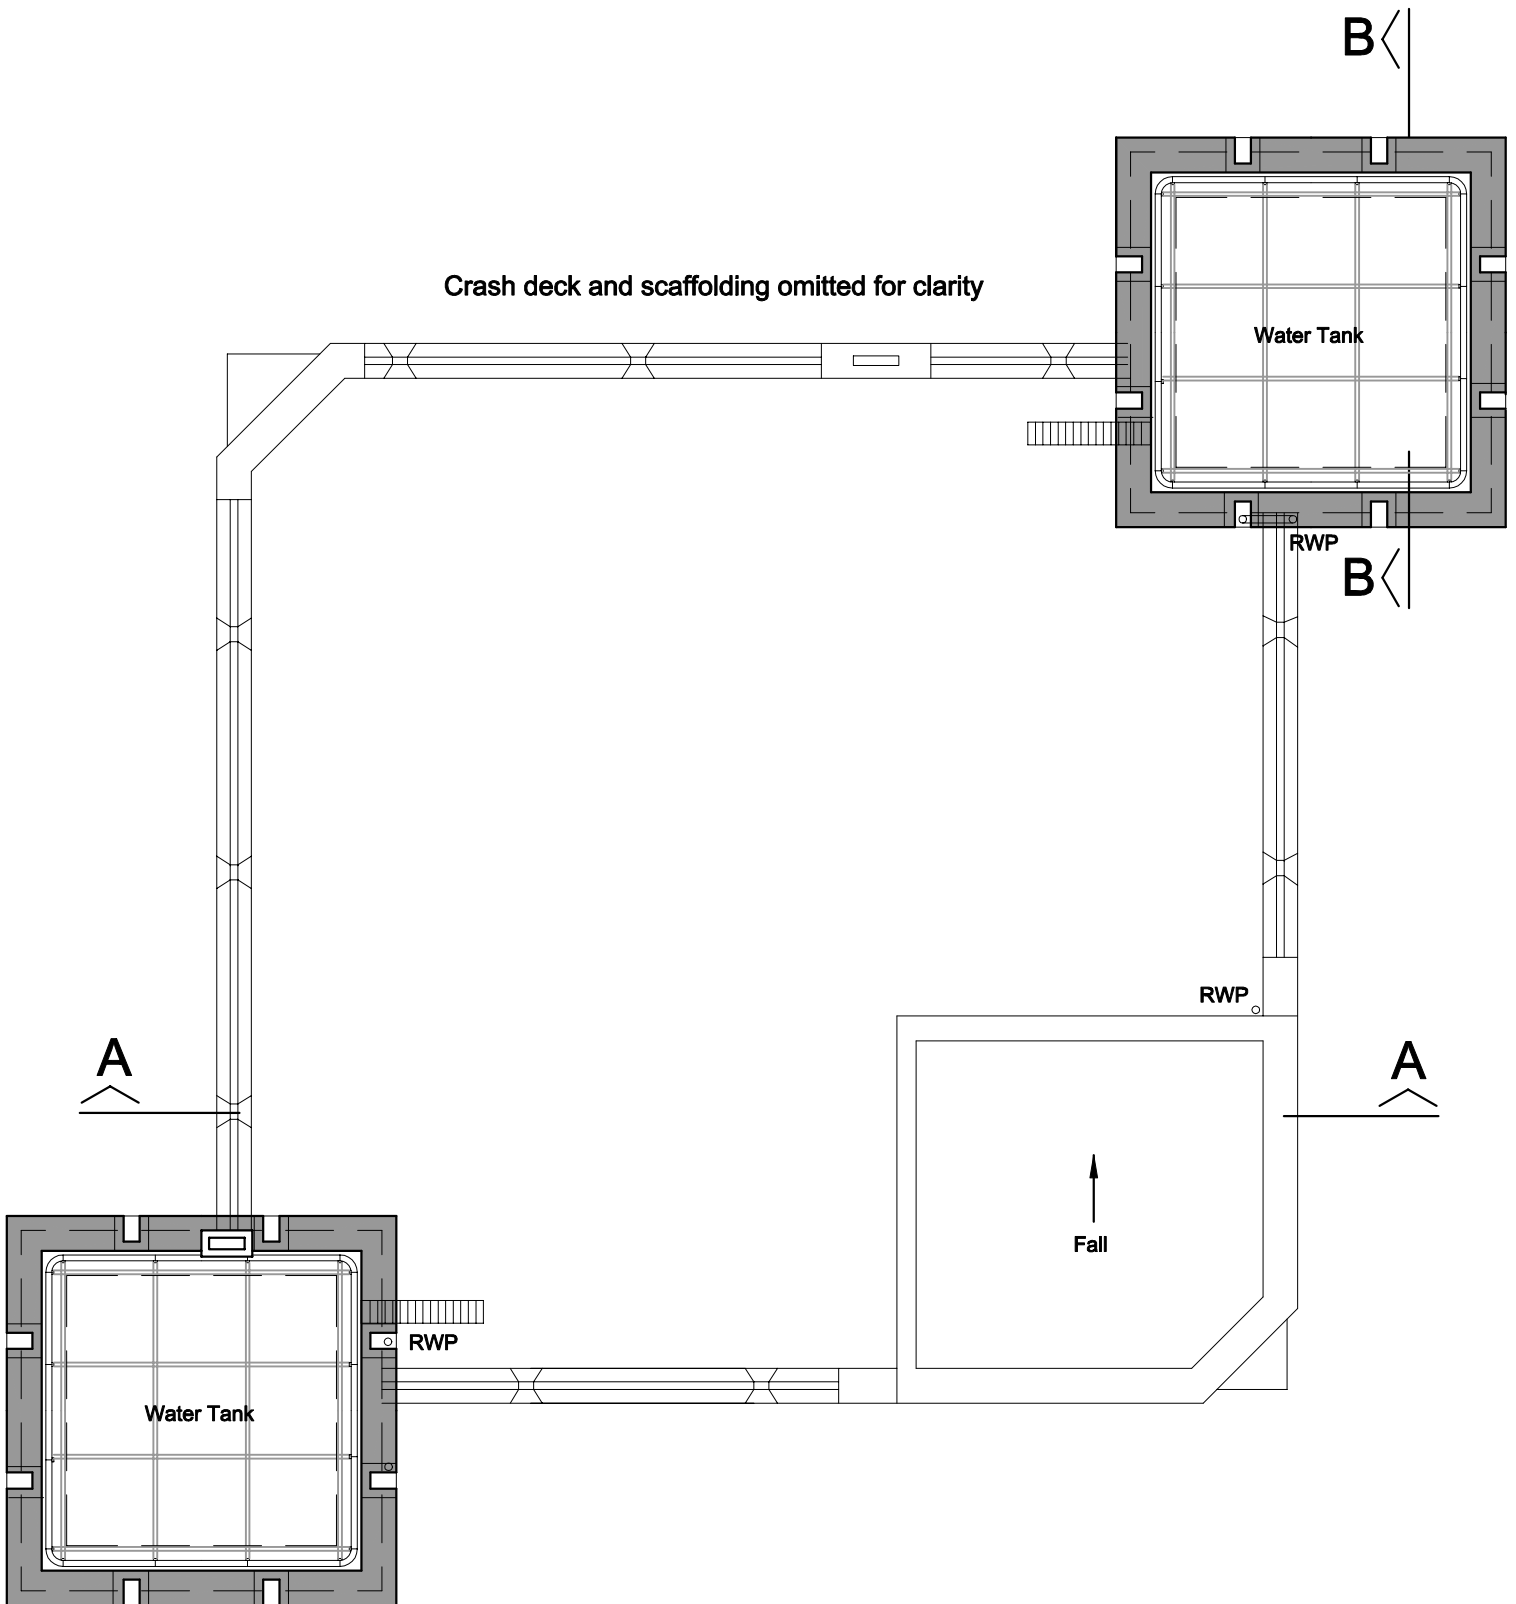

Original Wall

 


Open Hand Open Space Ltd
OHOS

The Keep
571 Oxford Road, Reading, RG30 1HL

HLF DWG E06
Existing Turrets Plan

Scale 1: 100 A4
March 2018

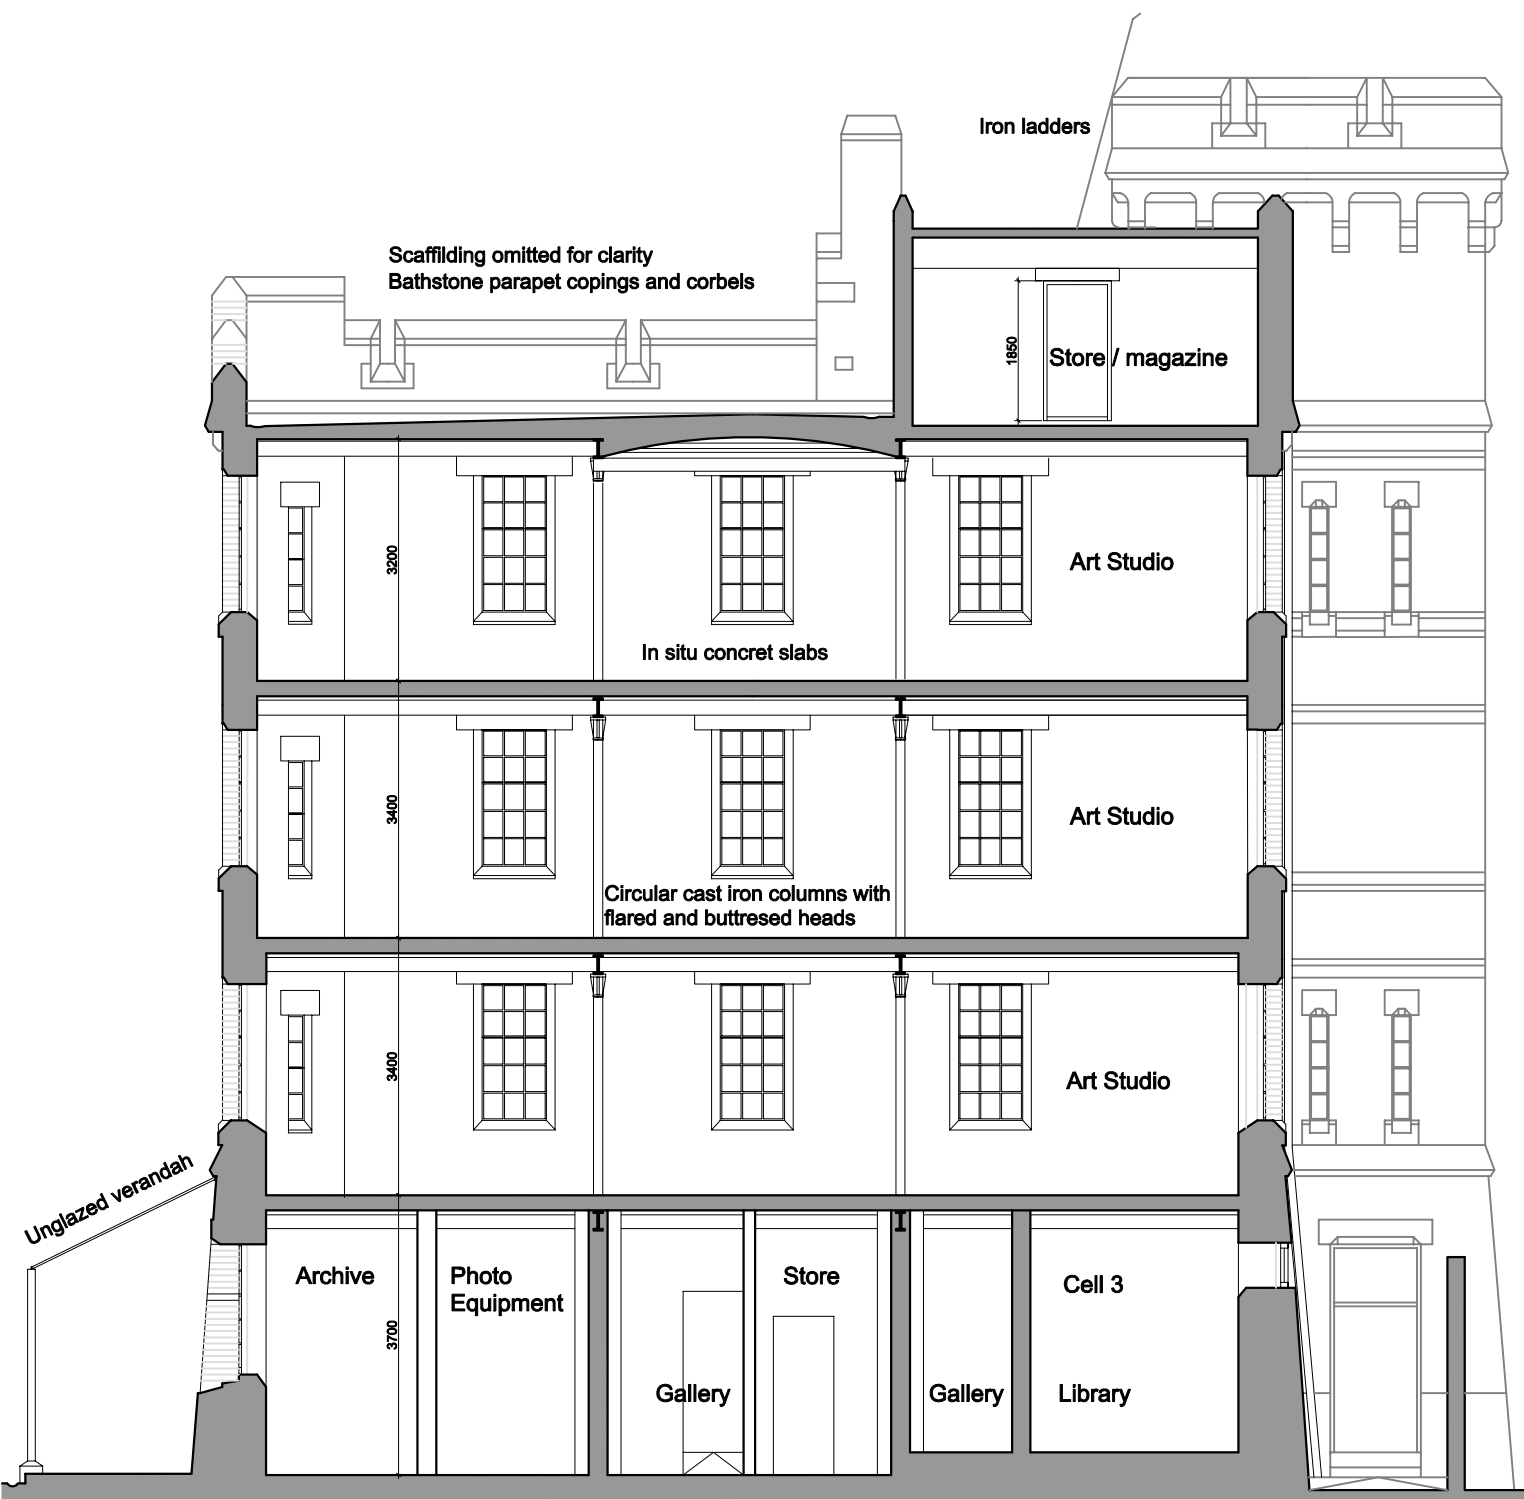


Open Hand Open Space Ltd
OHOS

The Keep
571 Oxford Road, Reading, RG30 1HL

HLF DWG E07
Existing Section A - A

Scale 1: 100 A4
March 2018

 




Open Hand Open Space Ltd
OHOS

The Keep
571 Oxford Road, Reading, RG30 1HL

HLF DWG E08
Existing South Elevation

Scale 1: 100 A4

March 2018

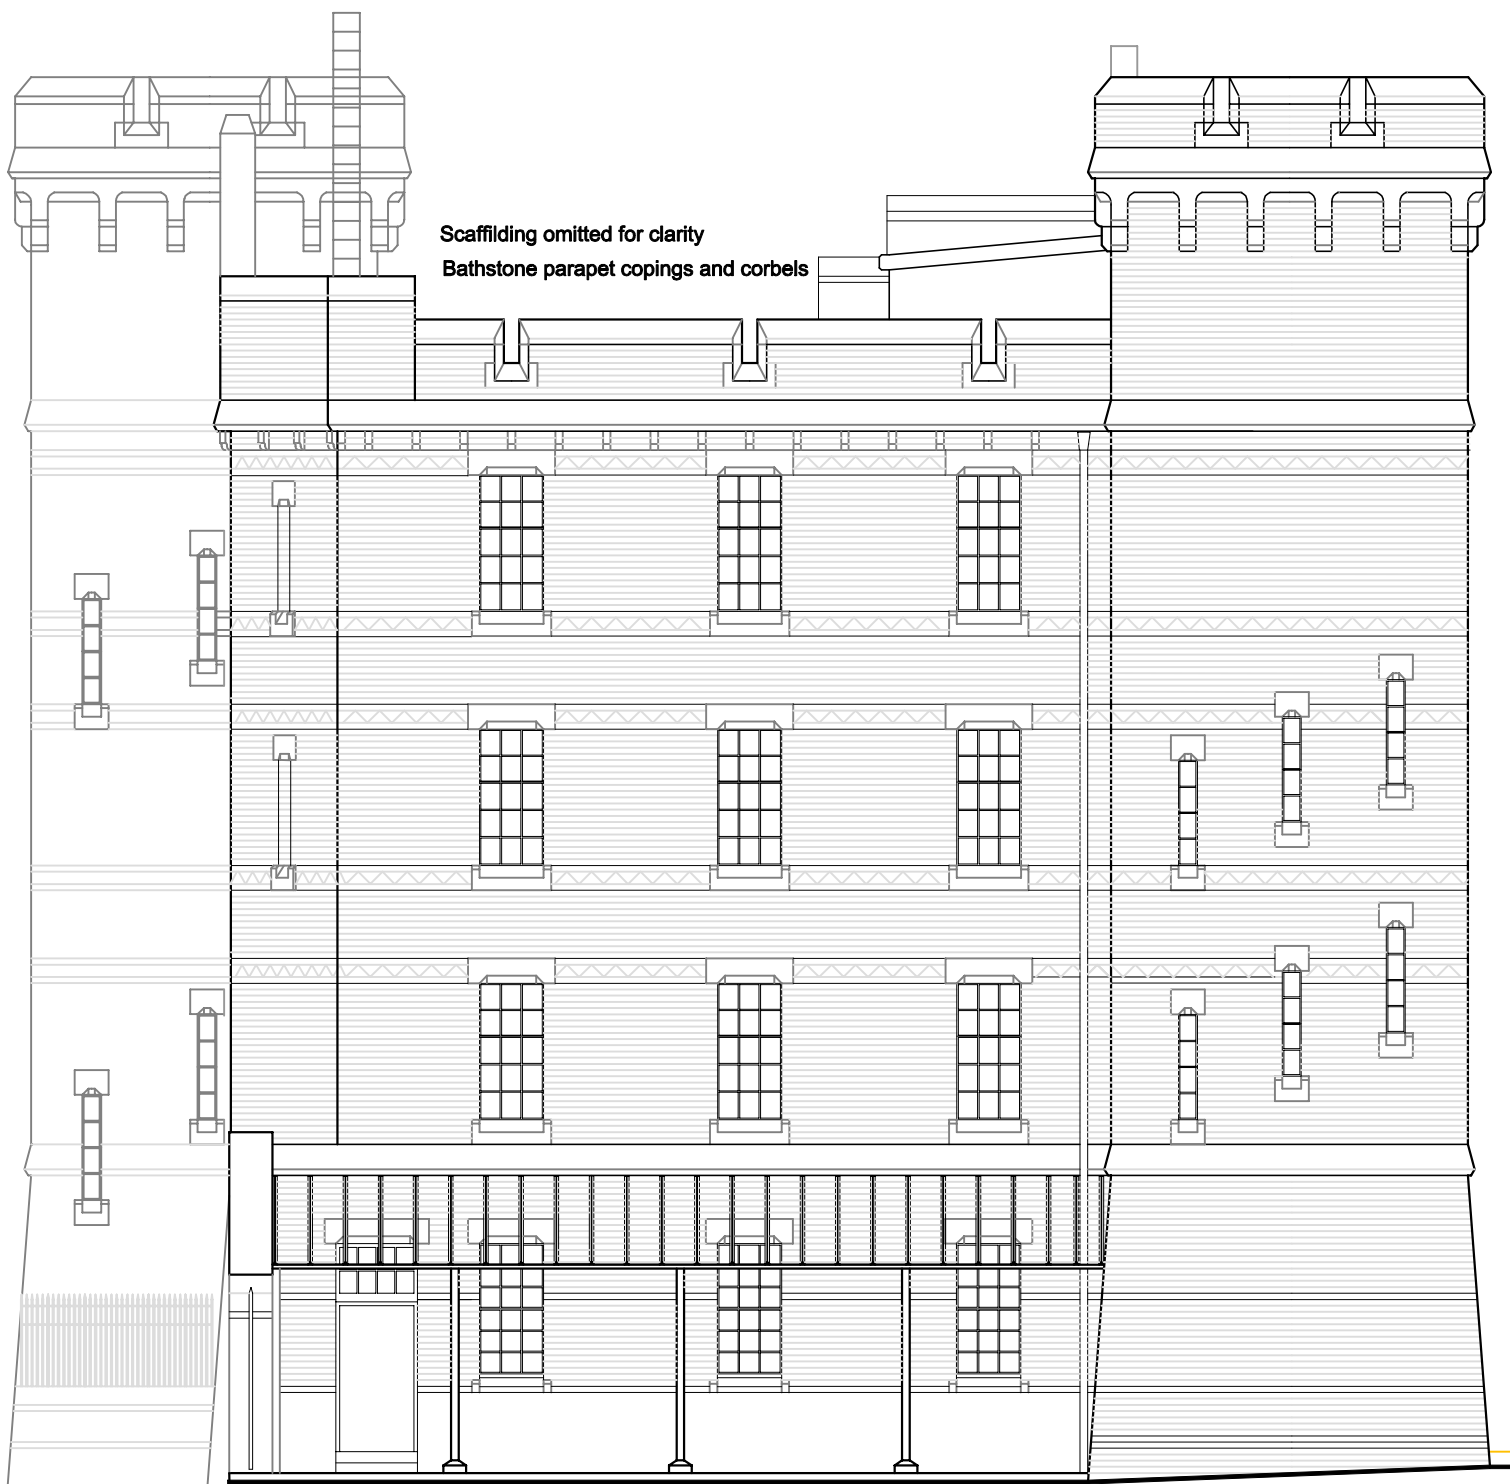


Scaffolding omitted for clarity
Bathstone parapet copings and corbels


Open Hand Open Space Ltd
OHOS

The Keep
571 Oxford Road, Reading, RG30 1HL

HLF DWG E09
Existing West Elevation

Scale 1: 100 A4
March 2018

 

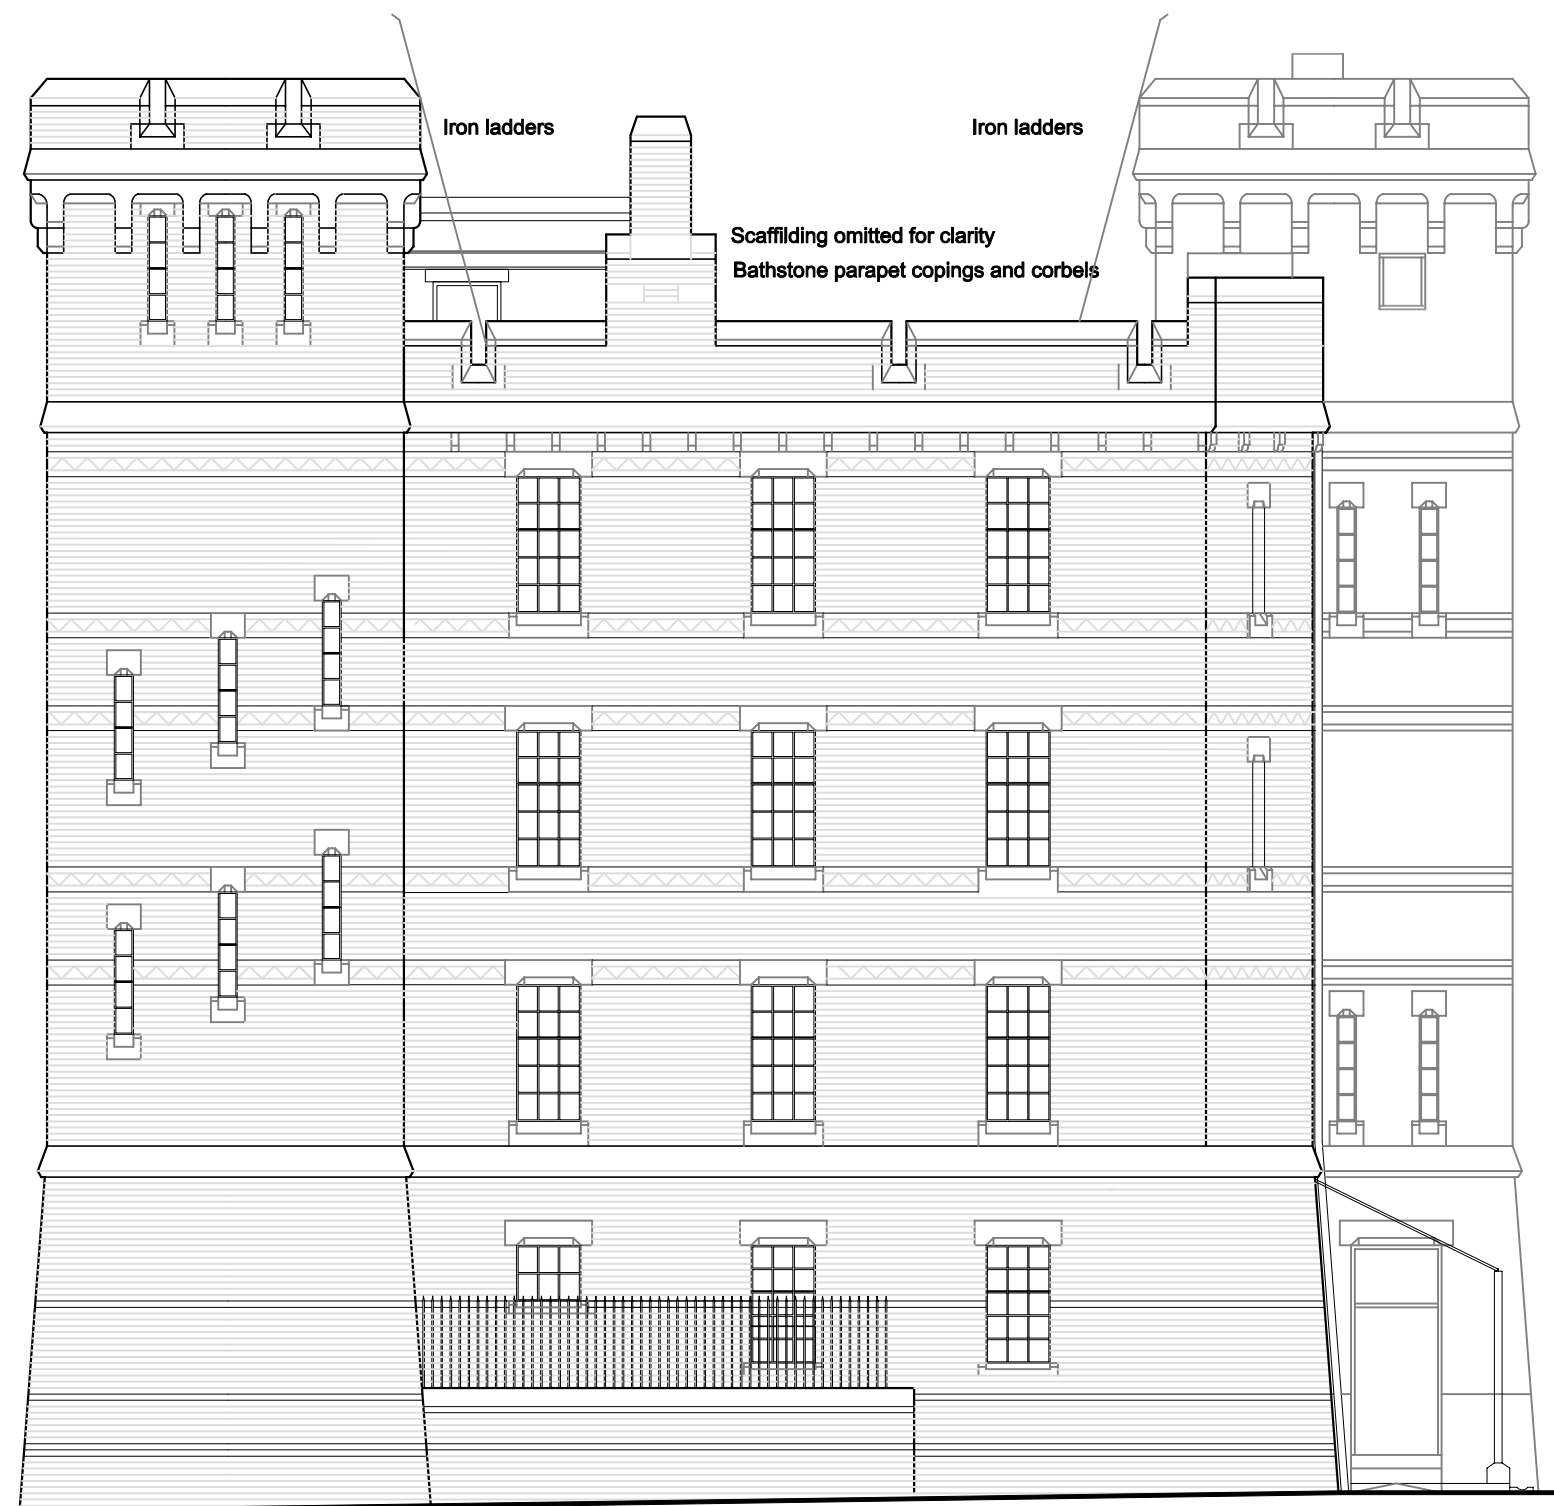


Open Hand Open Space Ltd
OHOS

The Keep
571 Oxford Road, Reading, RG30 1HL

HLF DWG E10
Existing North Elevation

Scale 1: 100 A4
March 2018

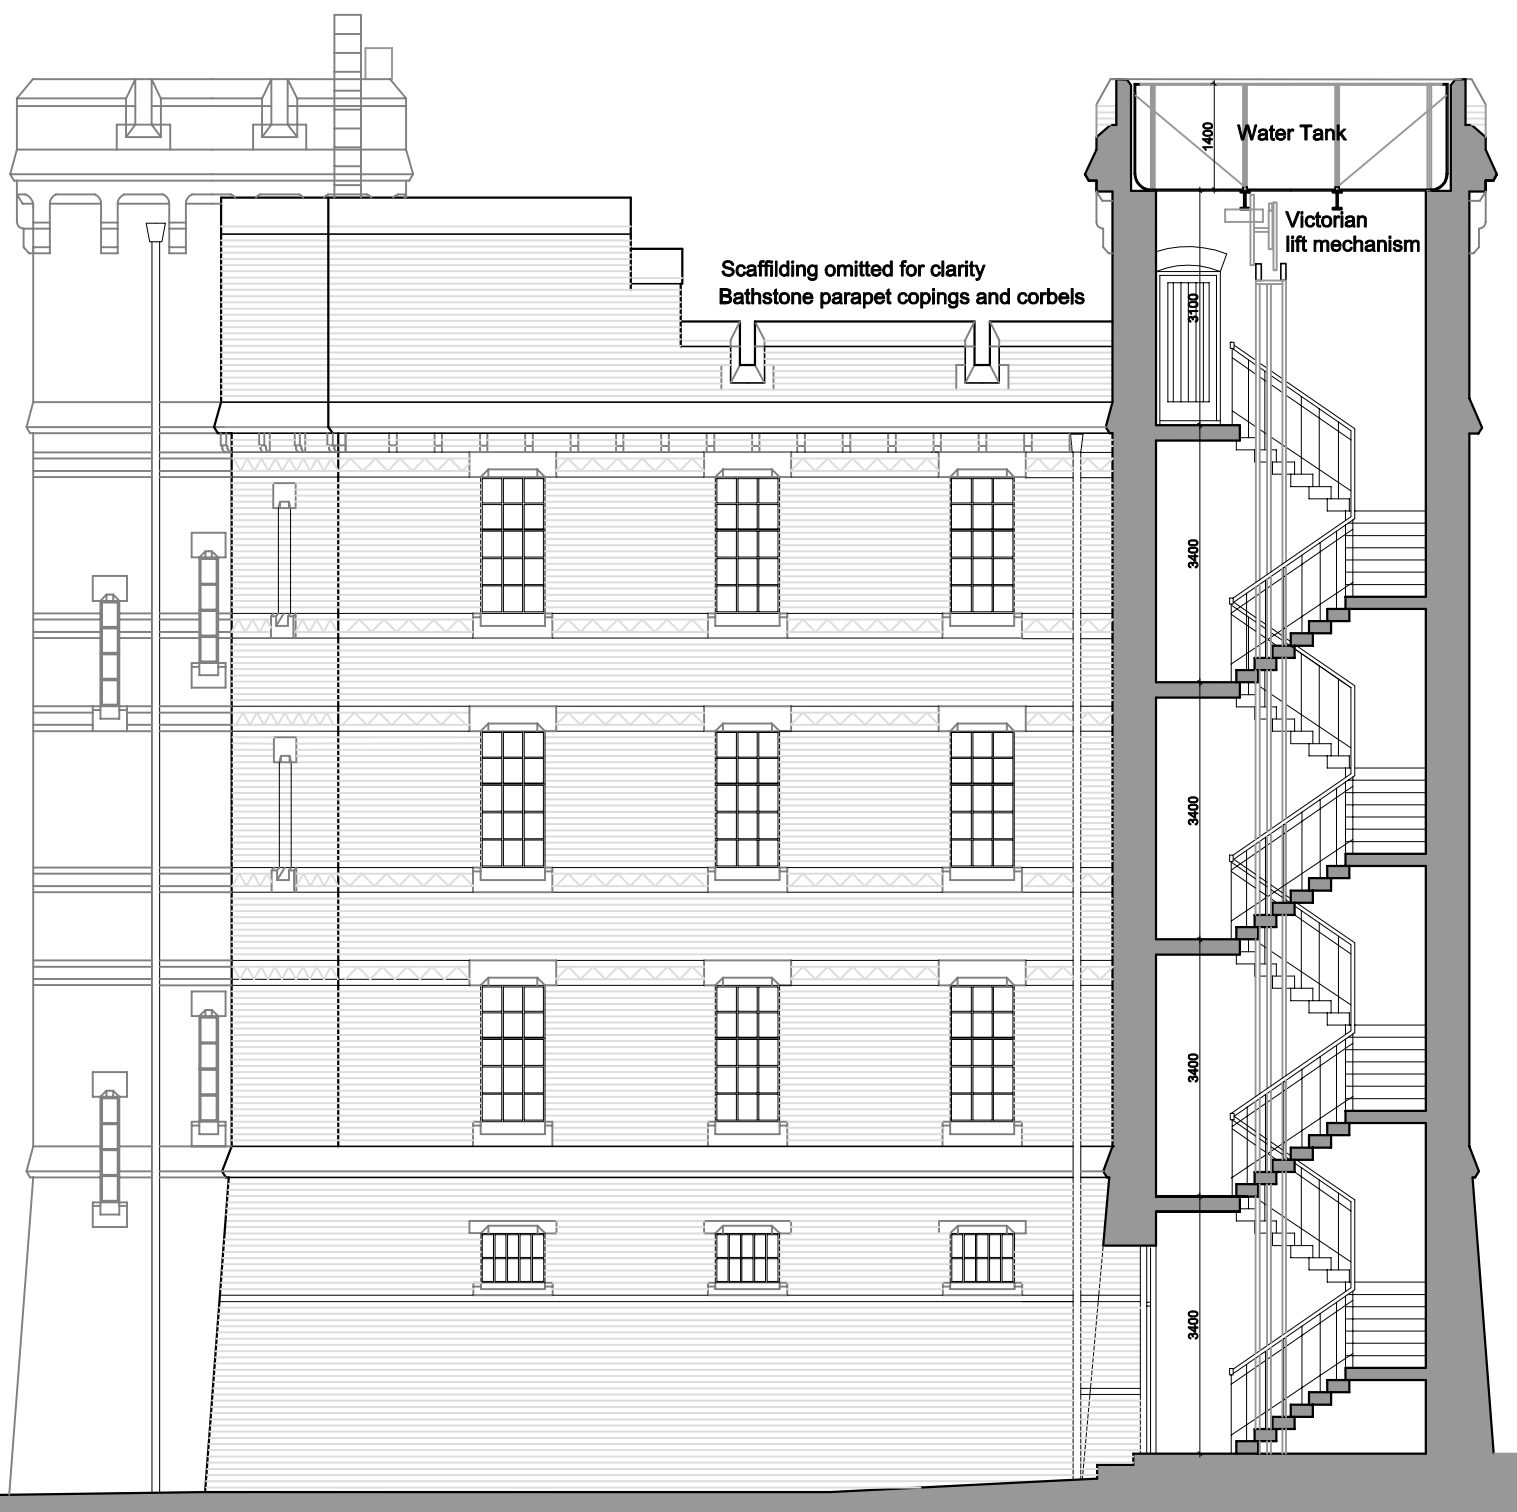


Open Hand Open Space Ltd
OHOS

The Keep
571 Oxford Road, Reading, RG30 1HL


HLF DWG E11

Existing East Elevation & Section B - B

 


Scale 1: 100 A4


March 2018

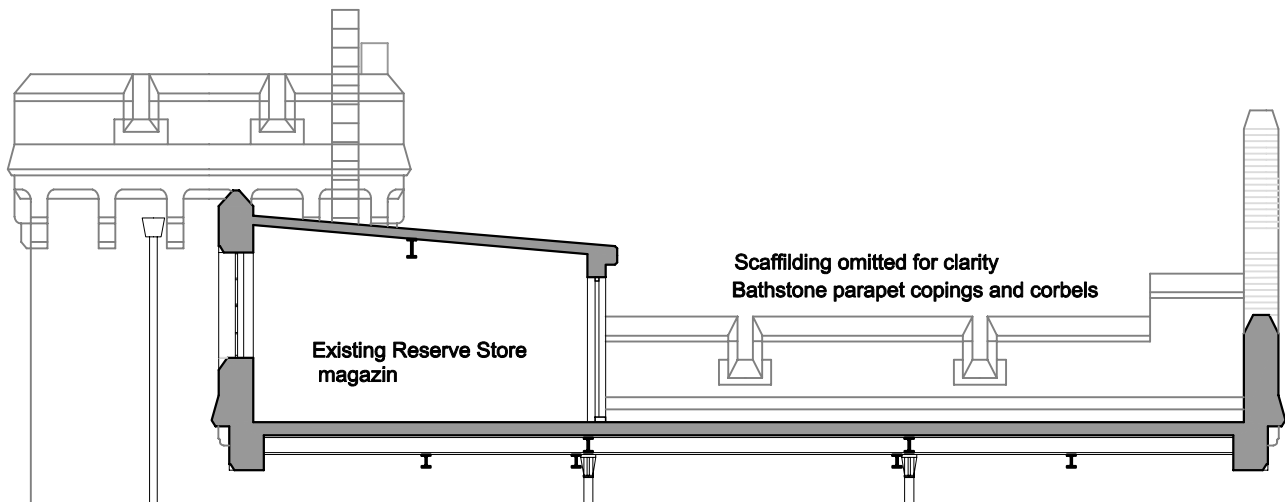

Existing Section C - C

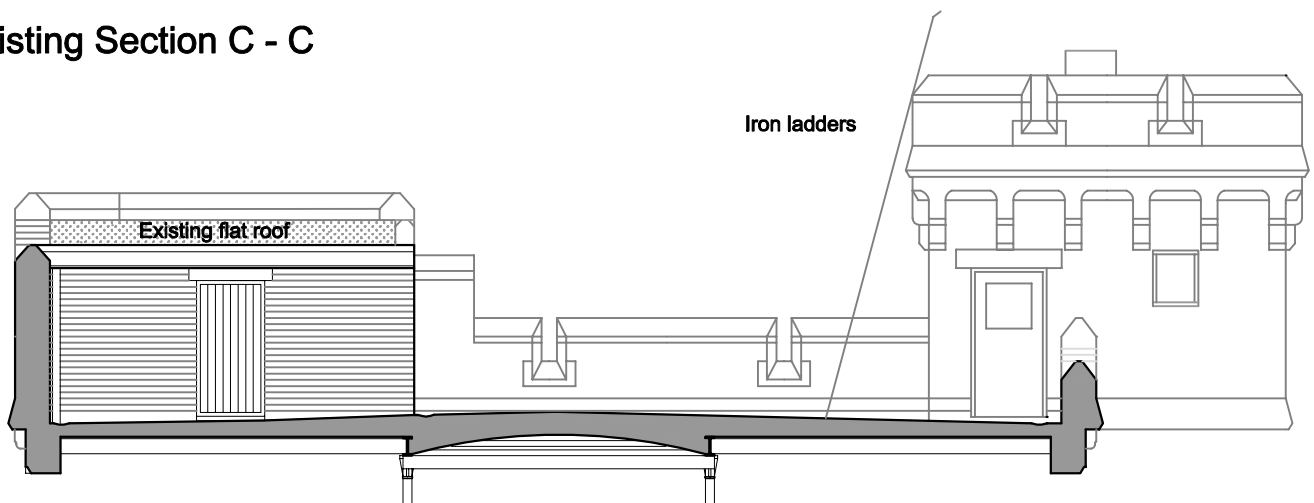

Existing North Roof Elevation

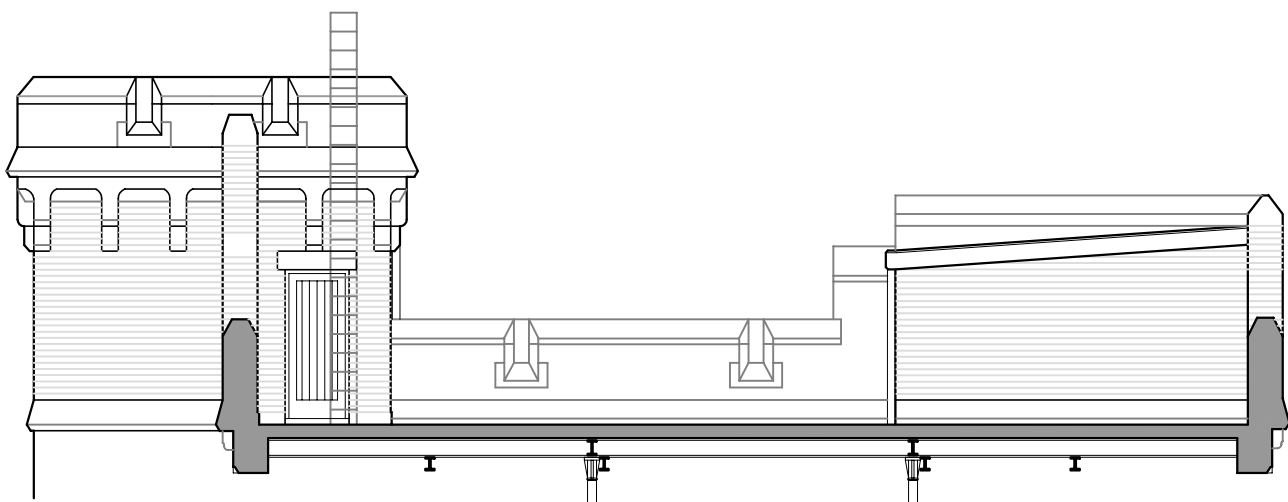

Existing West Roof Elevation

Open Hand Open Space Ltd
OHOS

The Keep
571 Oxford Road, Reading, RG30 1HL

DWG E12

Existing Section C - C & Roof Elevations

Scale 1: 100 A4
March 2018

