


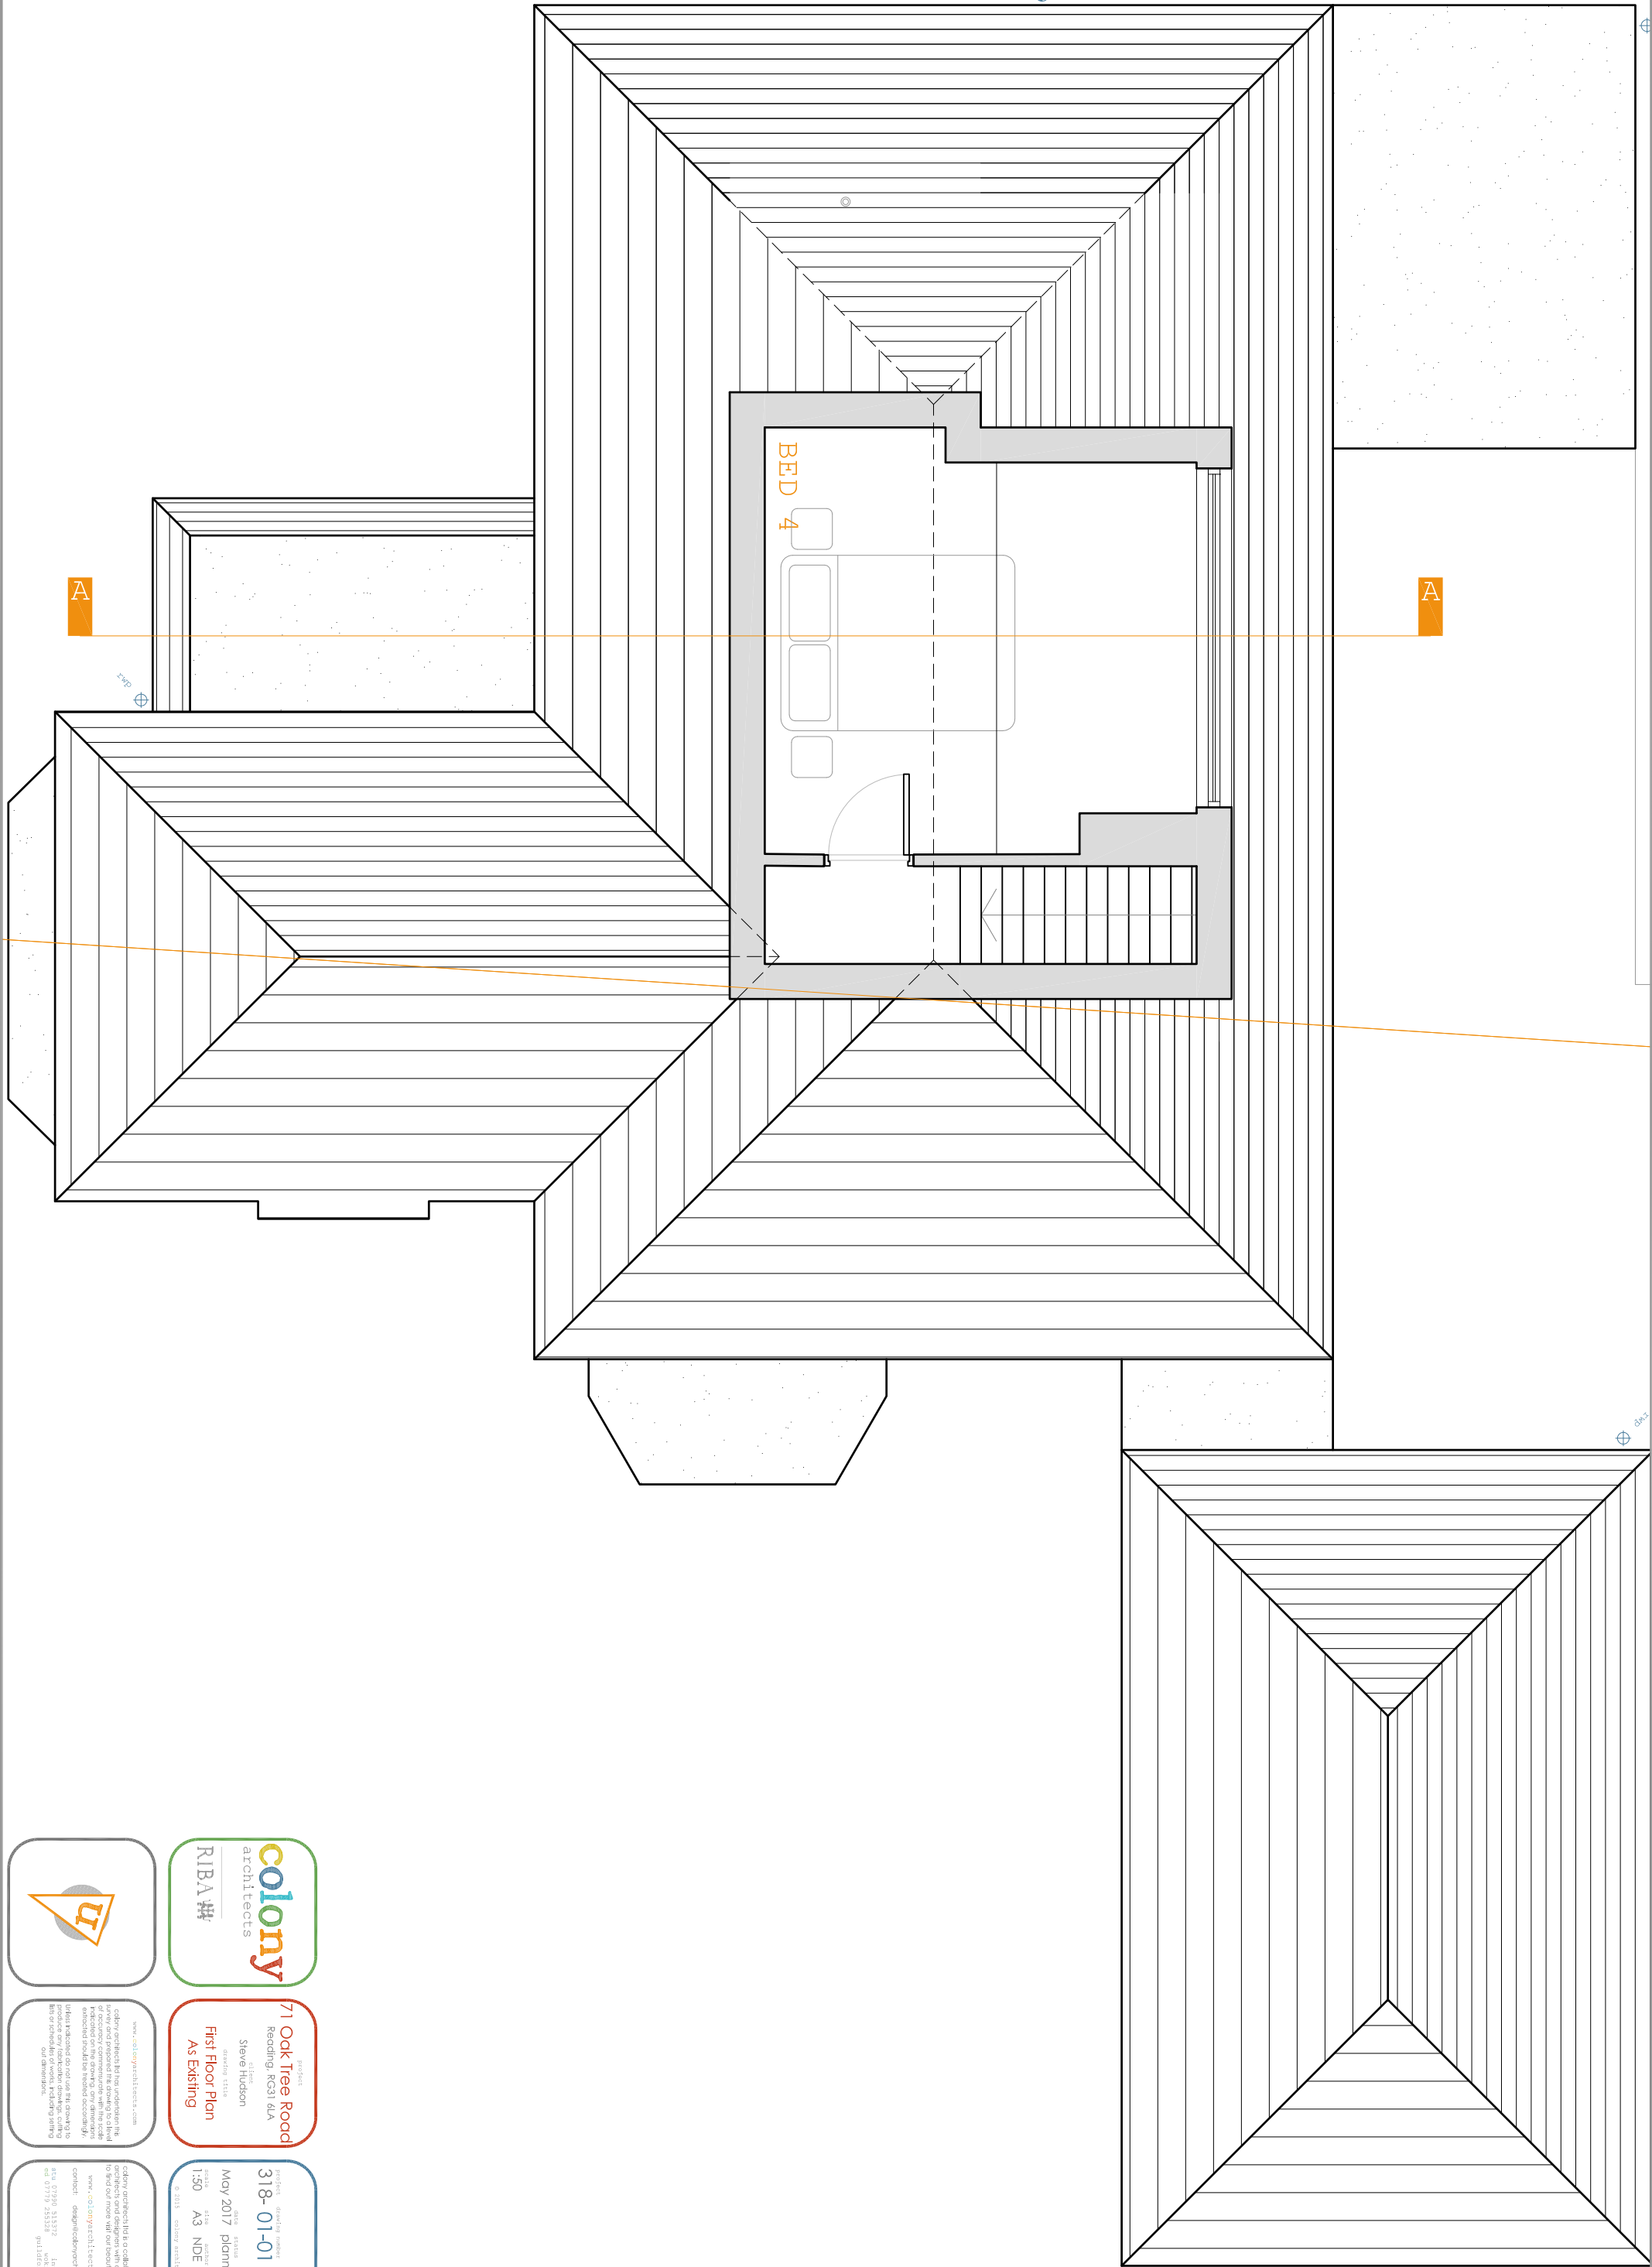



architects



RIBA #4

71 Oak Tree Road
Reading, RG31 6LA

client:
Steve Hudson

drawing title:
First Floor Plan
As Existing

project: drawing number: revision:
318-01-01 -

date: 05/17
May 2017
1:50 A3 NDE EGM

© 2017 colony architects

colony architects is a collaborative of
architects and designers who work
together to create a unique and
innovative design for every project.
To find out more visit our website
www.colonyarchitects.com

contact: design@colonyarchitects.com
t: 0118 9511111
e: 0118 9511111
a: 0118 9511111



colony architects