

THIS DRAWING IS SUBJECT TO COPYRIGHT & REMAINS THE PROPERTY OF DESIGN WORK STUDIOS. IT MUST NOT BE RE-PRODUCED EITHER PARTIALLY OR FULLY, WITHOUT THE WRITTEN CONSENT OF DESIGN WORK STUDIOS. DRAWING SCALES ARE FOR INDICATION ONLY AND SHOULD NOT BE USED TO ACCURATELY DEPICT ACTUAL OR DESIGNED CONDITIONS. ©2018 DESIGN WORK STUDIOS. ALL RIGHTS RESERVED.

Legend

 Proposed structure.

Finishes

- Walls: Brick;
- Roof: Tiles to match existing;
- Black UPVC doors and windows;
- Black PVC guttering.

REV	DATE	DESCRIPTION

STATUS

Planning

CLIENT Sonia & Rav Rehan
ADDRESS 6 Littlecote Drive,
 Reading, RG1 6JD



Design Work
Studios Ltd.

The White Building
33 Kings Road
Reading
RG1 3AR

info@designworkstudios.co.uk
www.designworkstudios.co.uk

DRAWING BY DDA

CHECKED BY PT

SCALE 1 : 100 @ A3

DATE 05.04.2018

DWG #


1182-00 PR EL

REV


TITLE

ELEVATIONS


PROPOSED

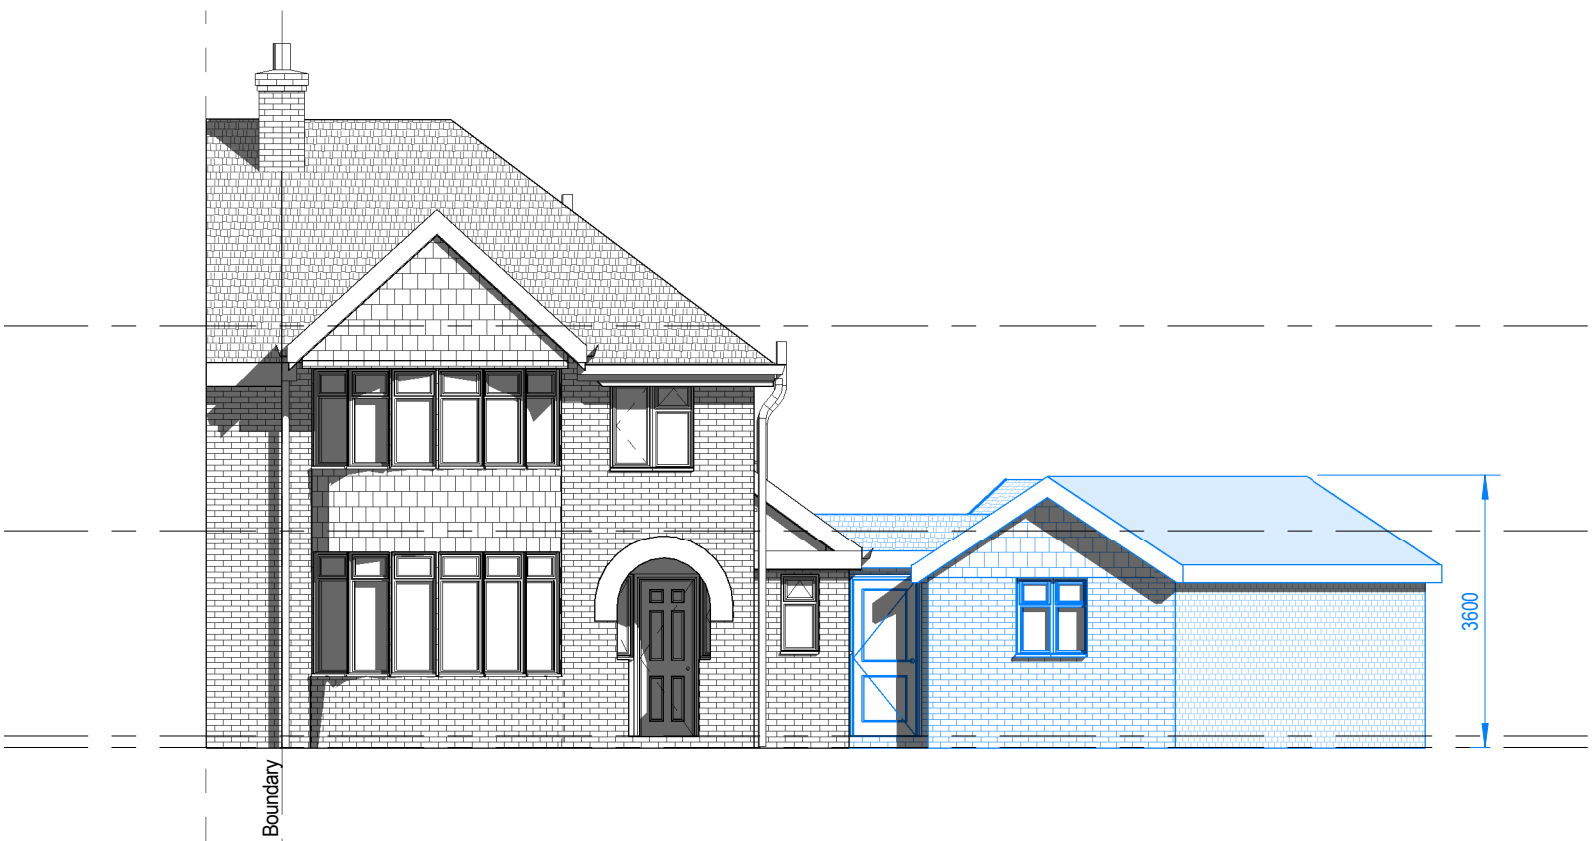

① 01. Front Elevation
1 : 100

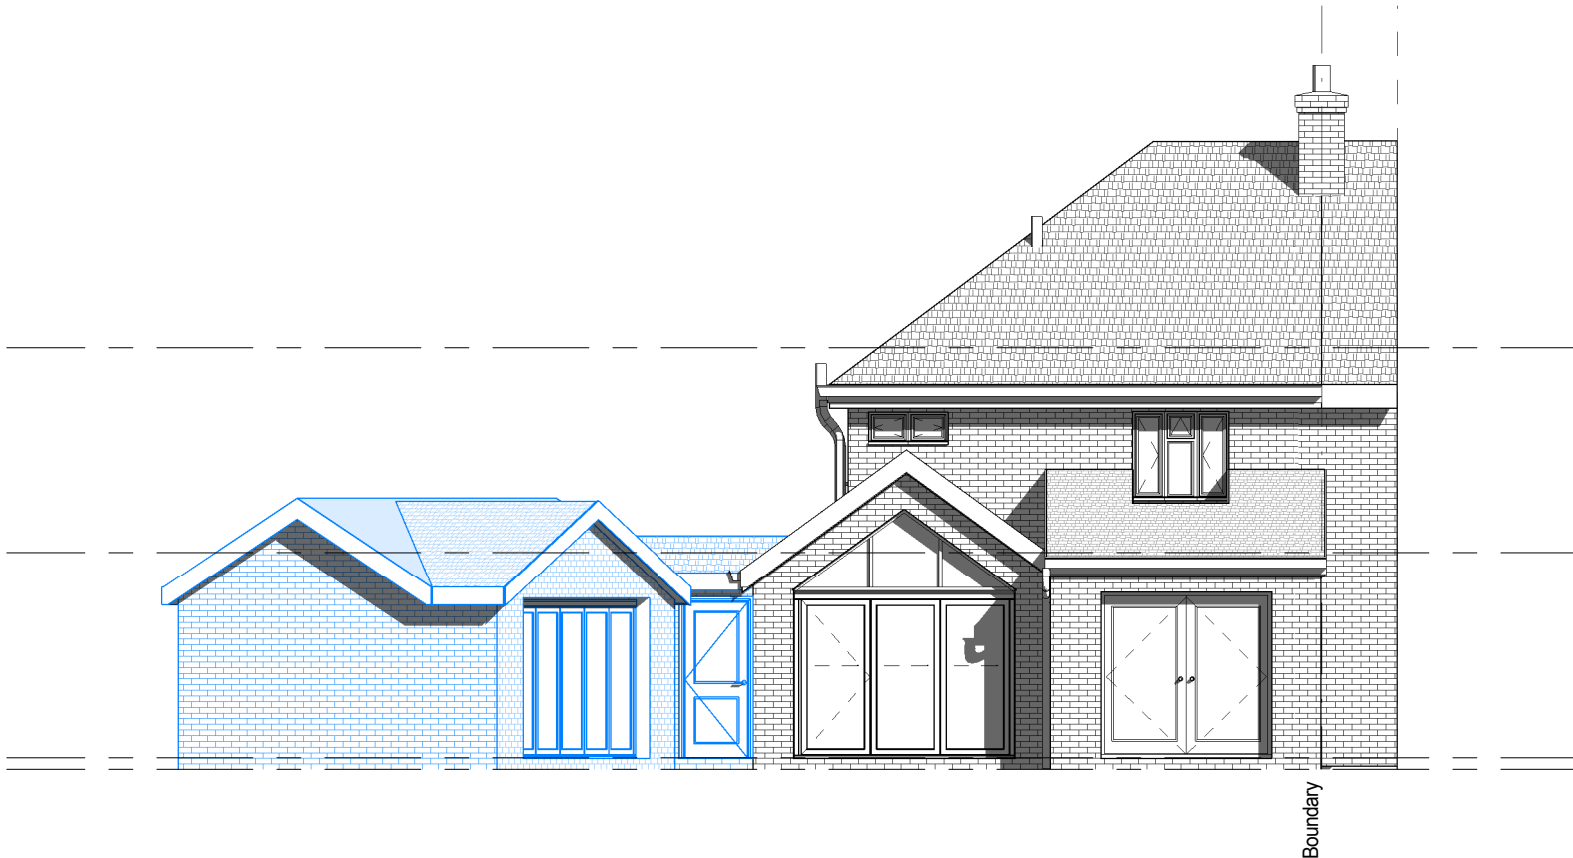

③ 02. Rear Elevation
1 : 100

 

SCALE 1:100 @ A3