


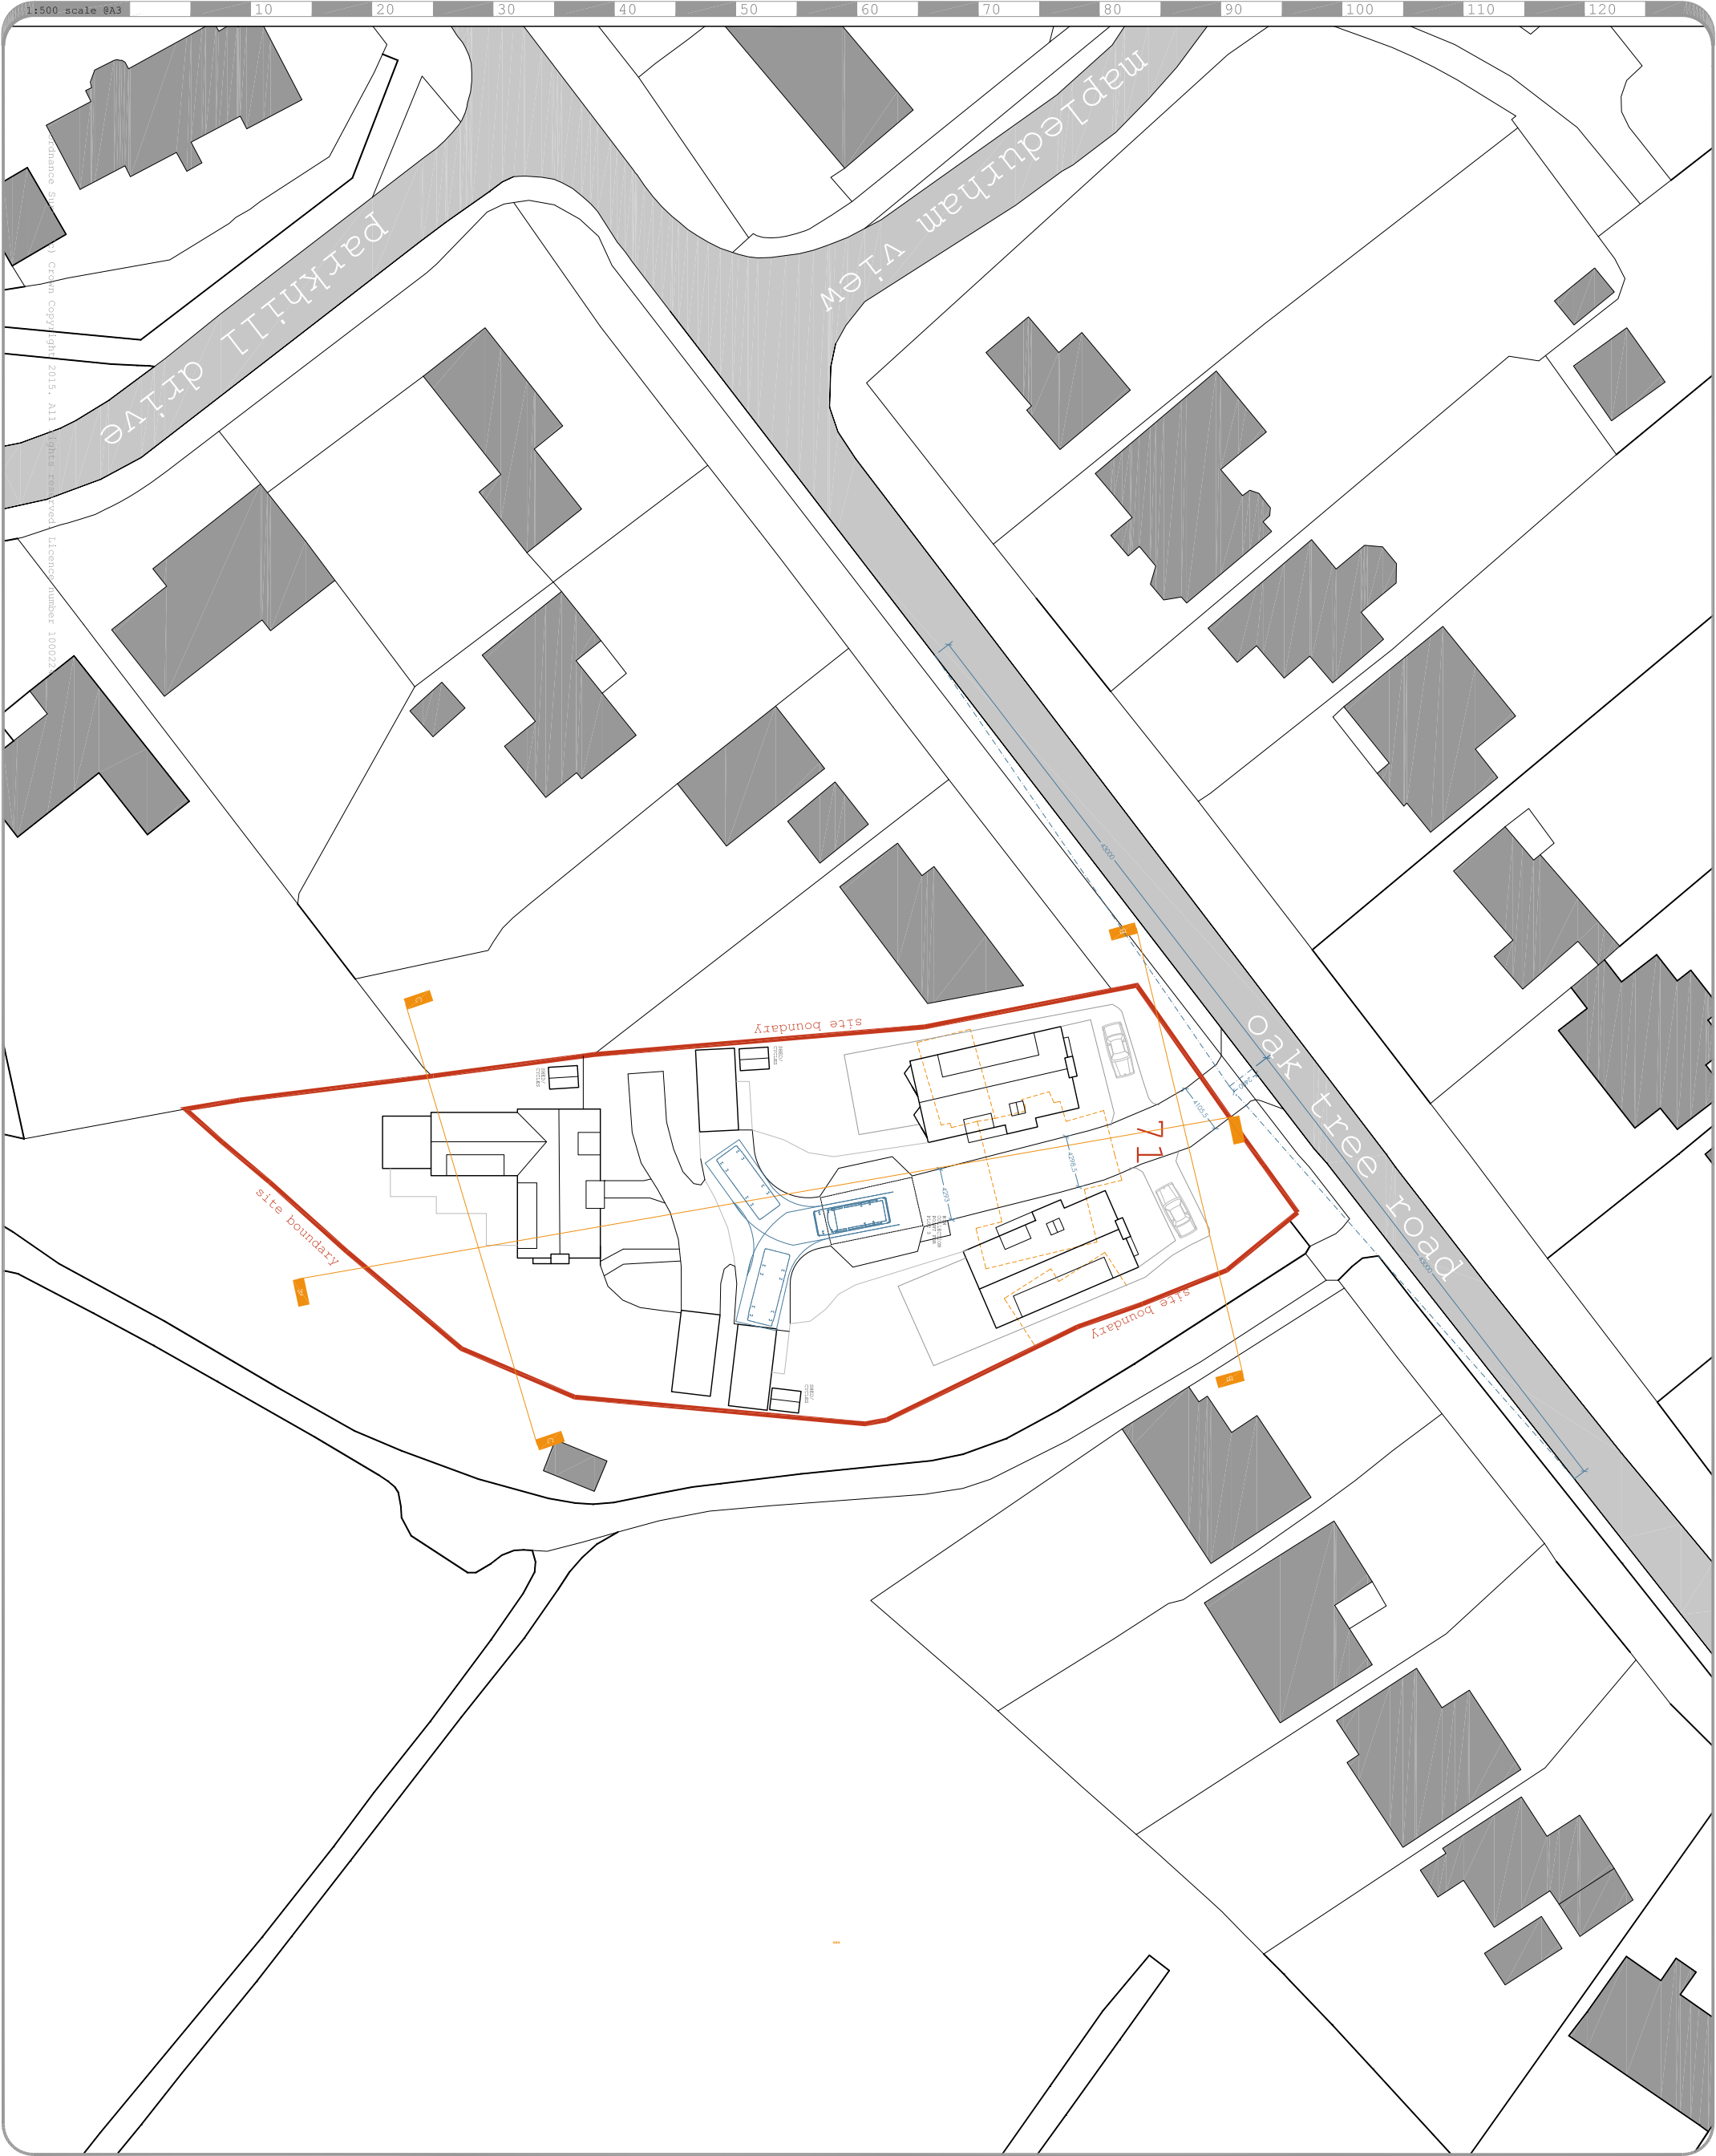

site plan key

- unwalled buildings
- roads & paths
- green public space
- proposed buildings
- the ownership boundary
- other land in ownership

RIBA **colony** architects

colony architects is a collaborative of
architects, interior designers, landscape
architects, and other professionals
working together to create a
holistic approach to design
www.colonyarchitects.com
contact: design@colonyarchitects.com
tel: 01773 255328
tel: 01773 255328
gallatin@colonyarchitects.com
gallatin@colonyarchitects.com

317-02-10 P2
May 2017 planning
scale: 1:500
A3 NDE EGM
© 2017 colony architects

n

71 Oak Tree Road
Redding, KS31 4JA
Steve Hudson
drawing title
Block and Roof Plan
As Proposed