



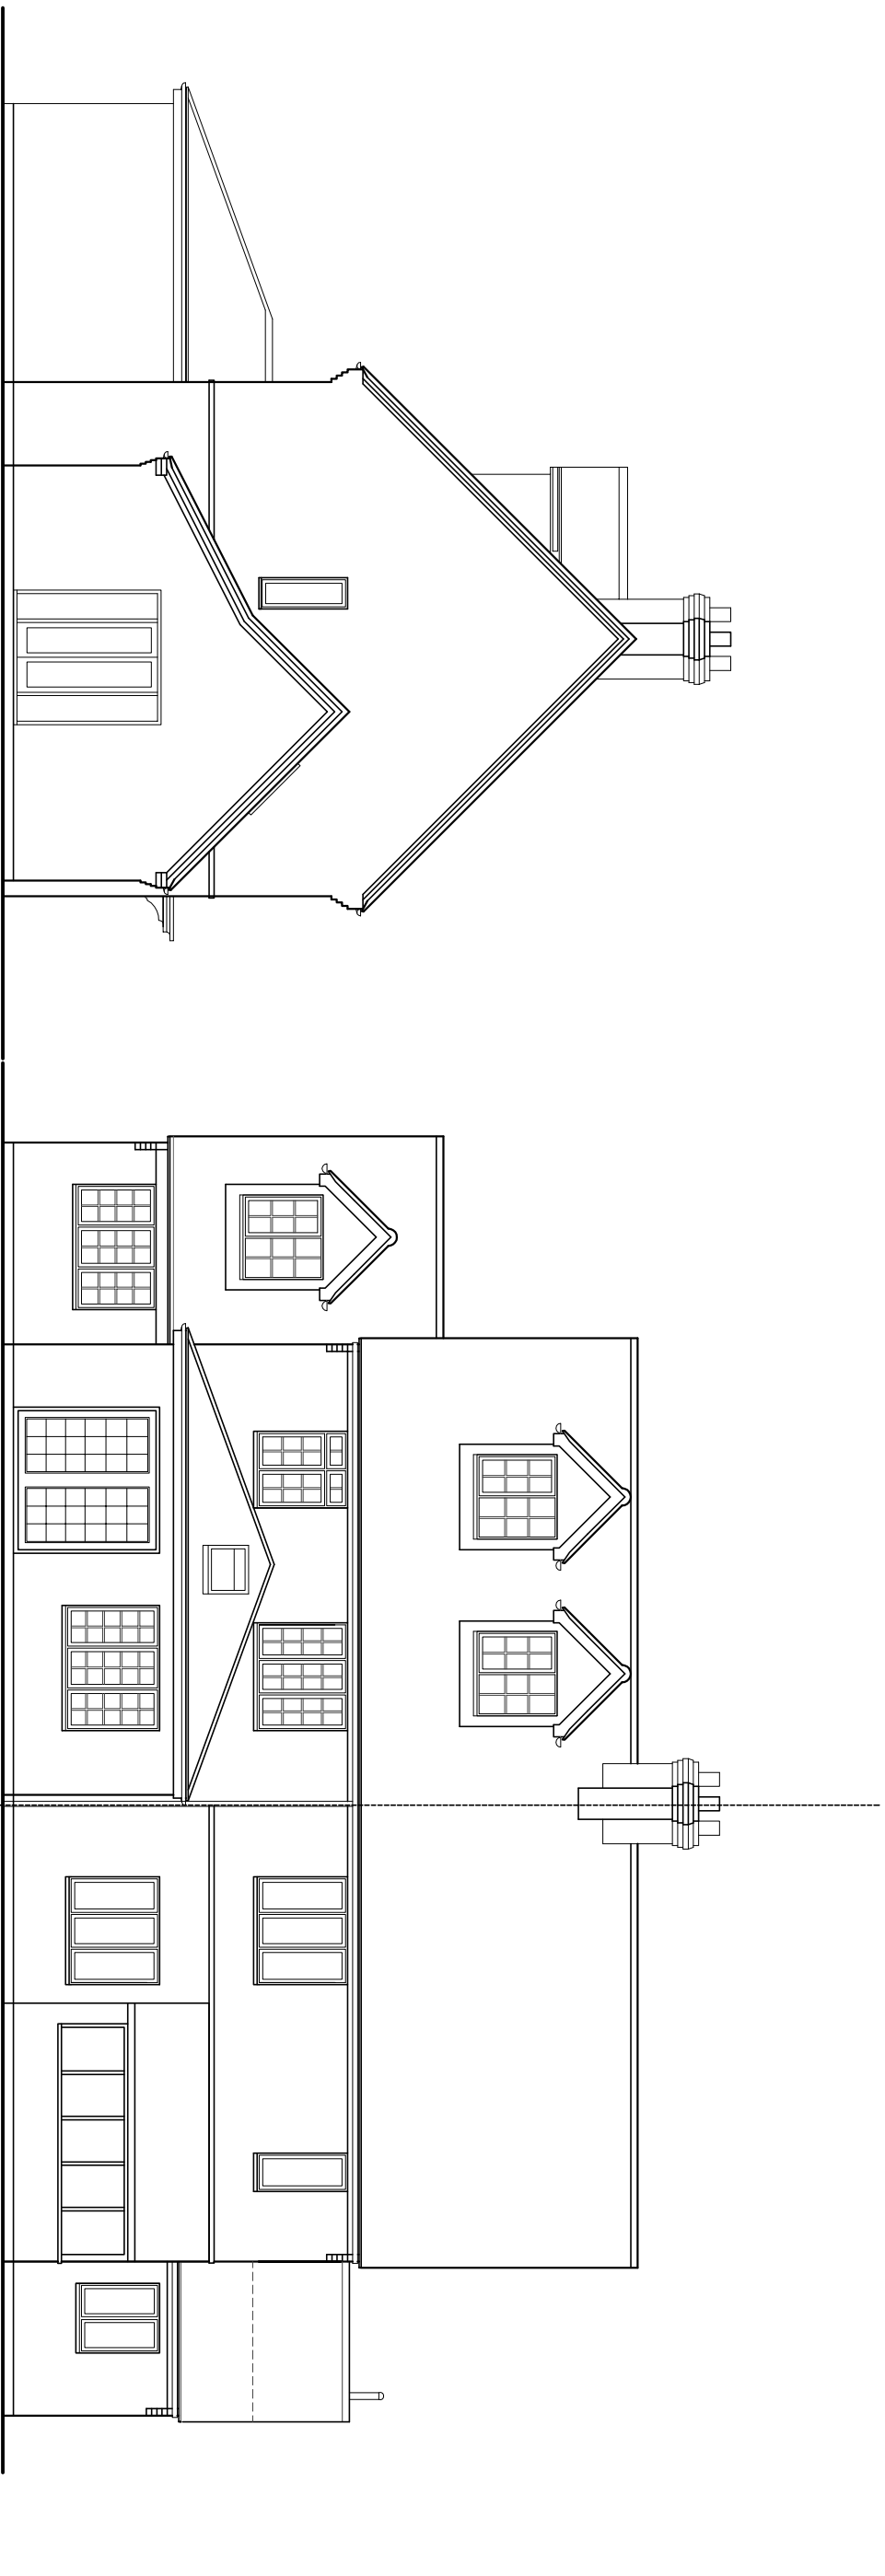


North West Elevation
0m 1 2 3 4 6 8 10m
Scale 1:100


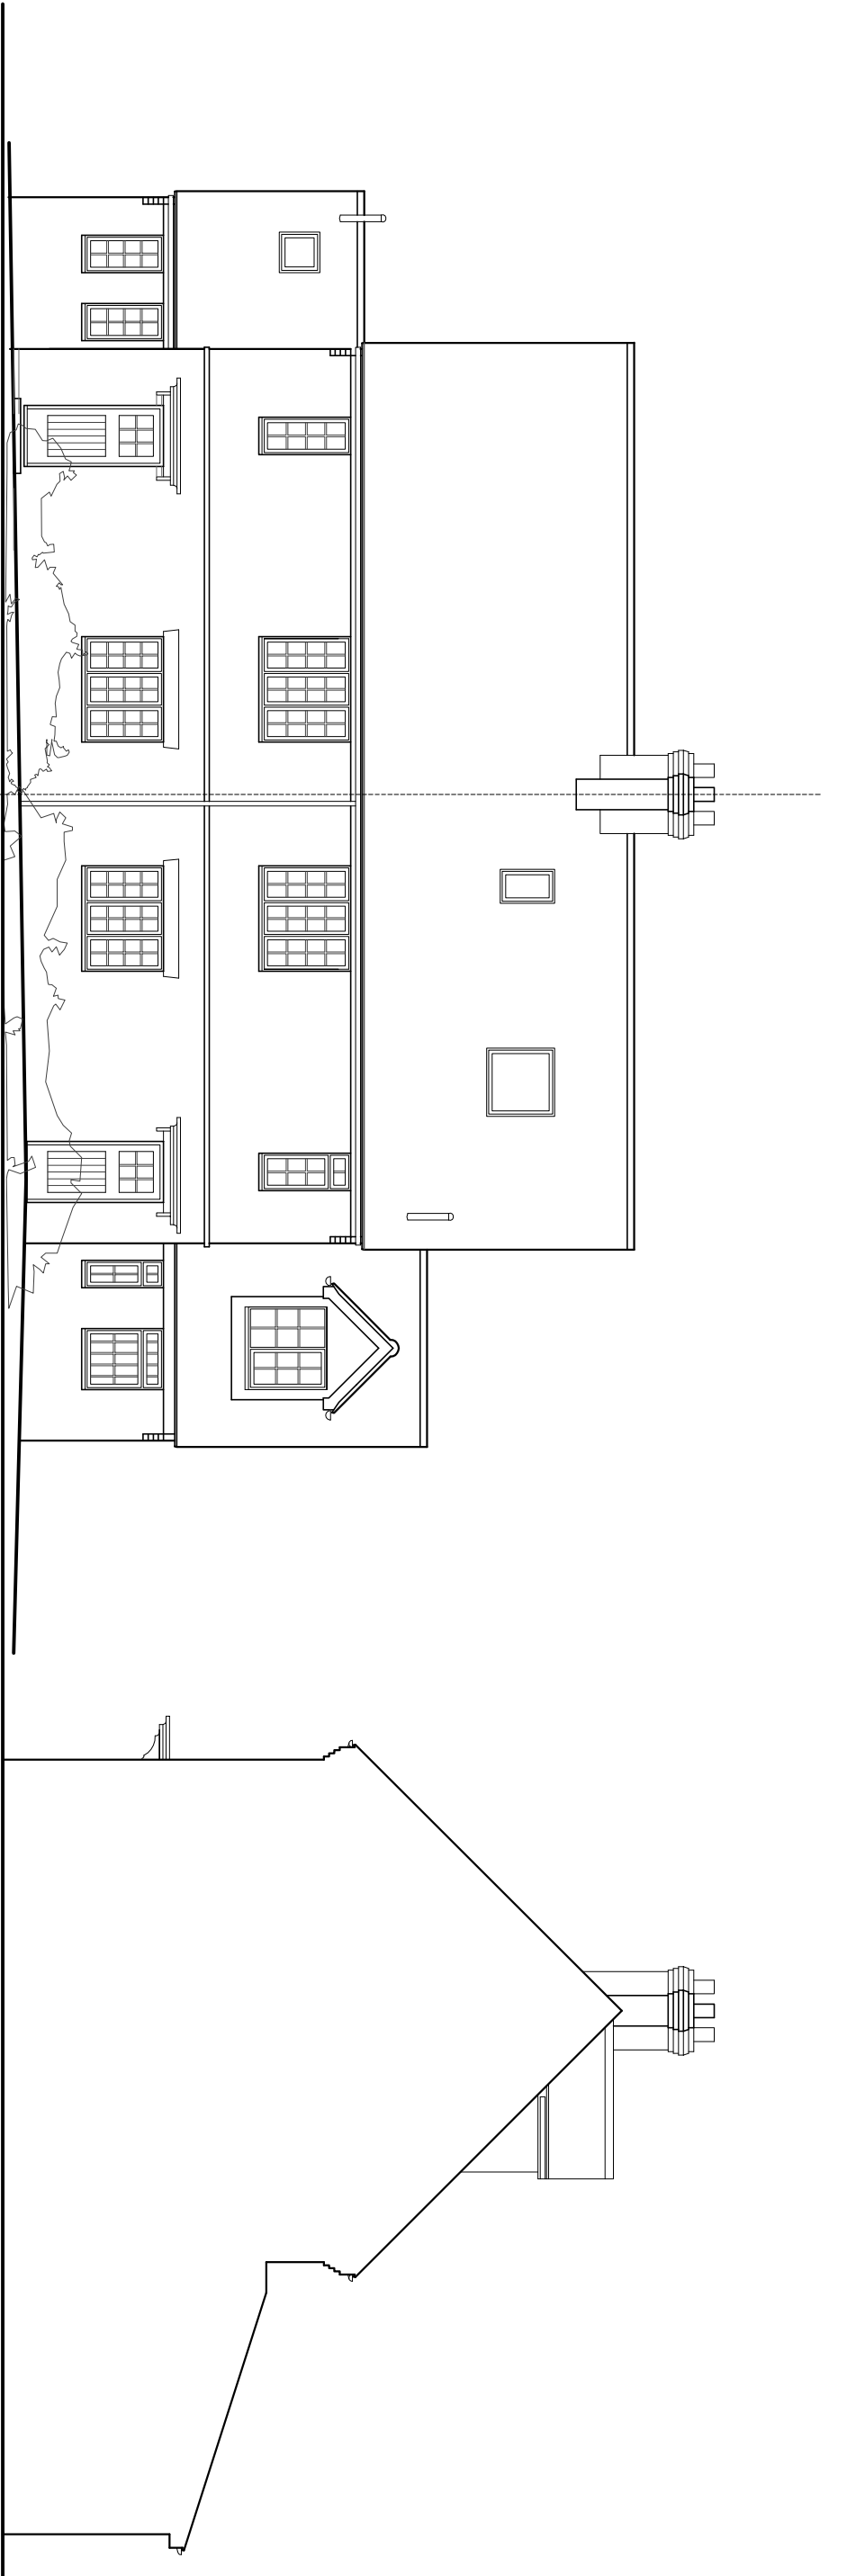


#1
South East Elevation

#2
North East Elevation

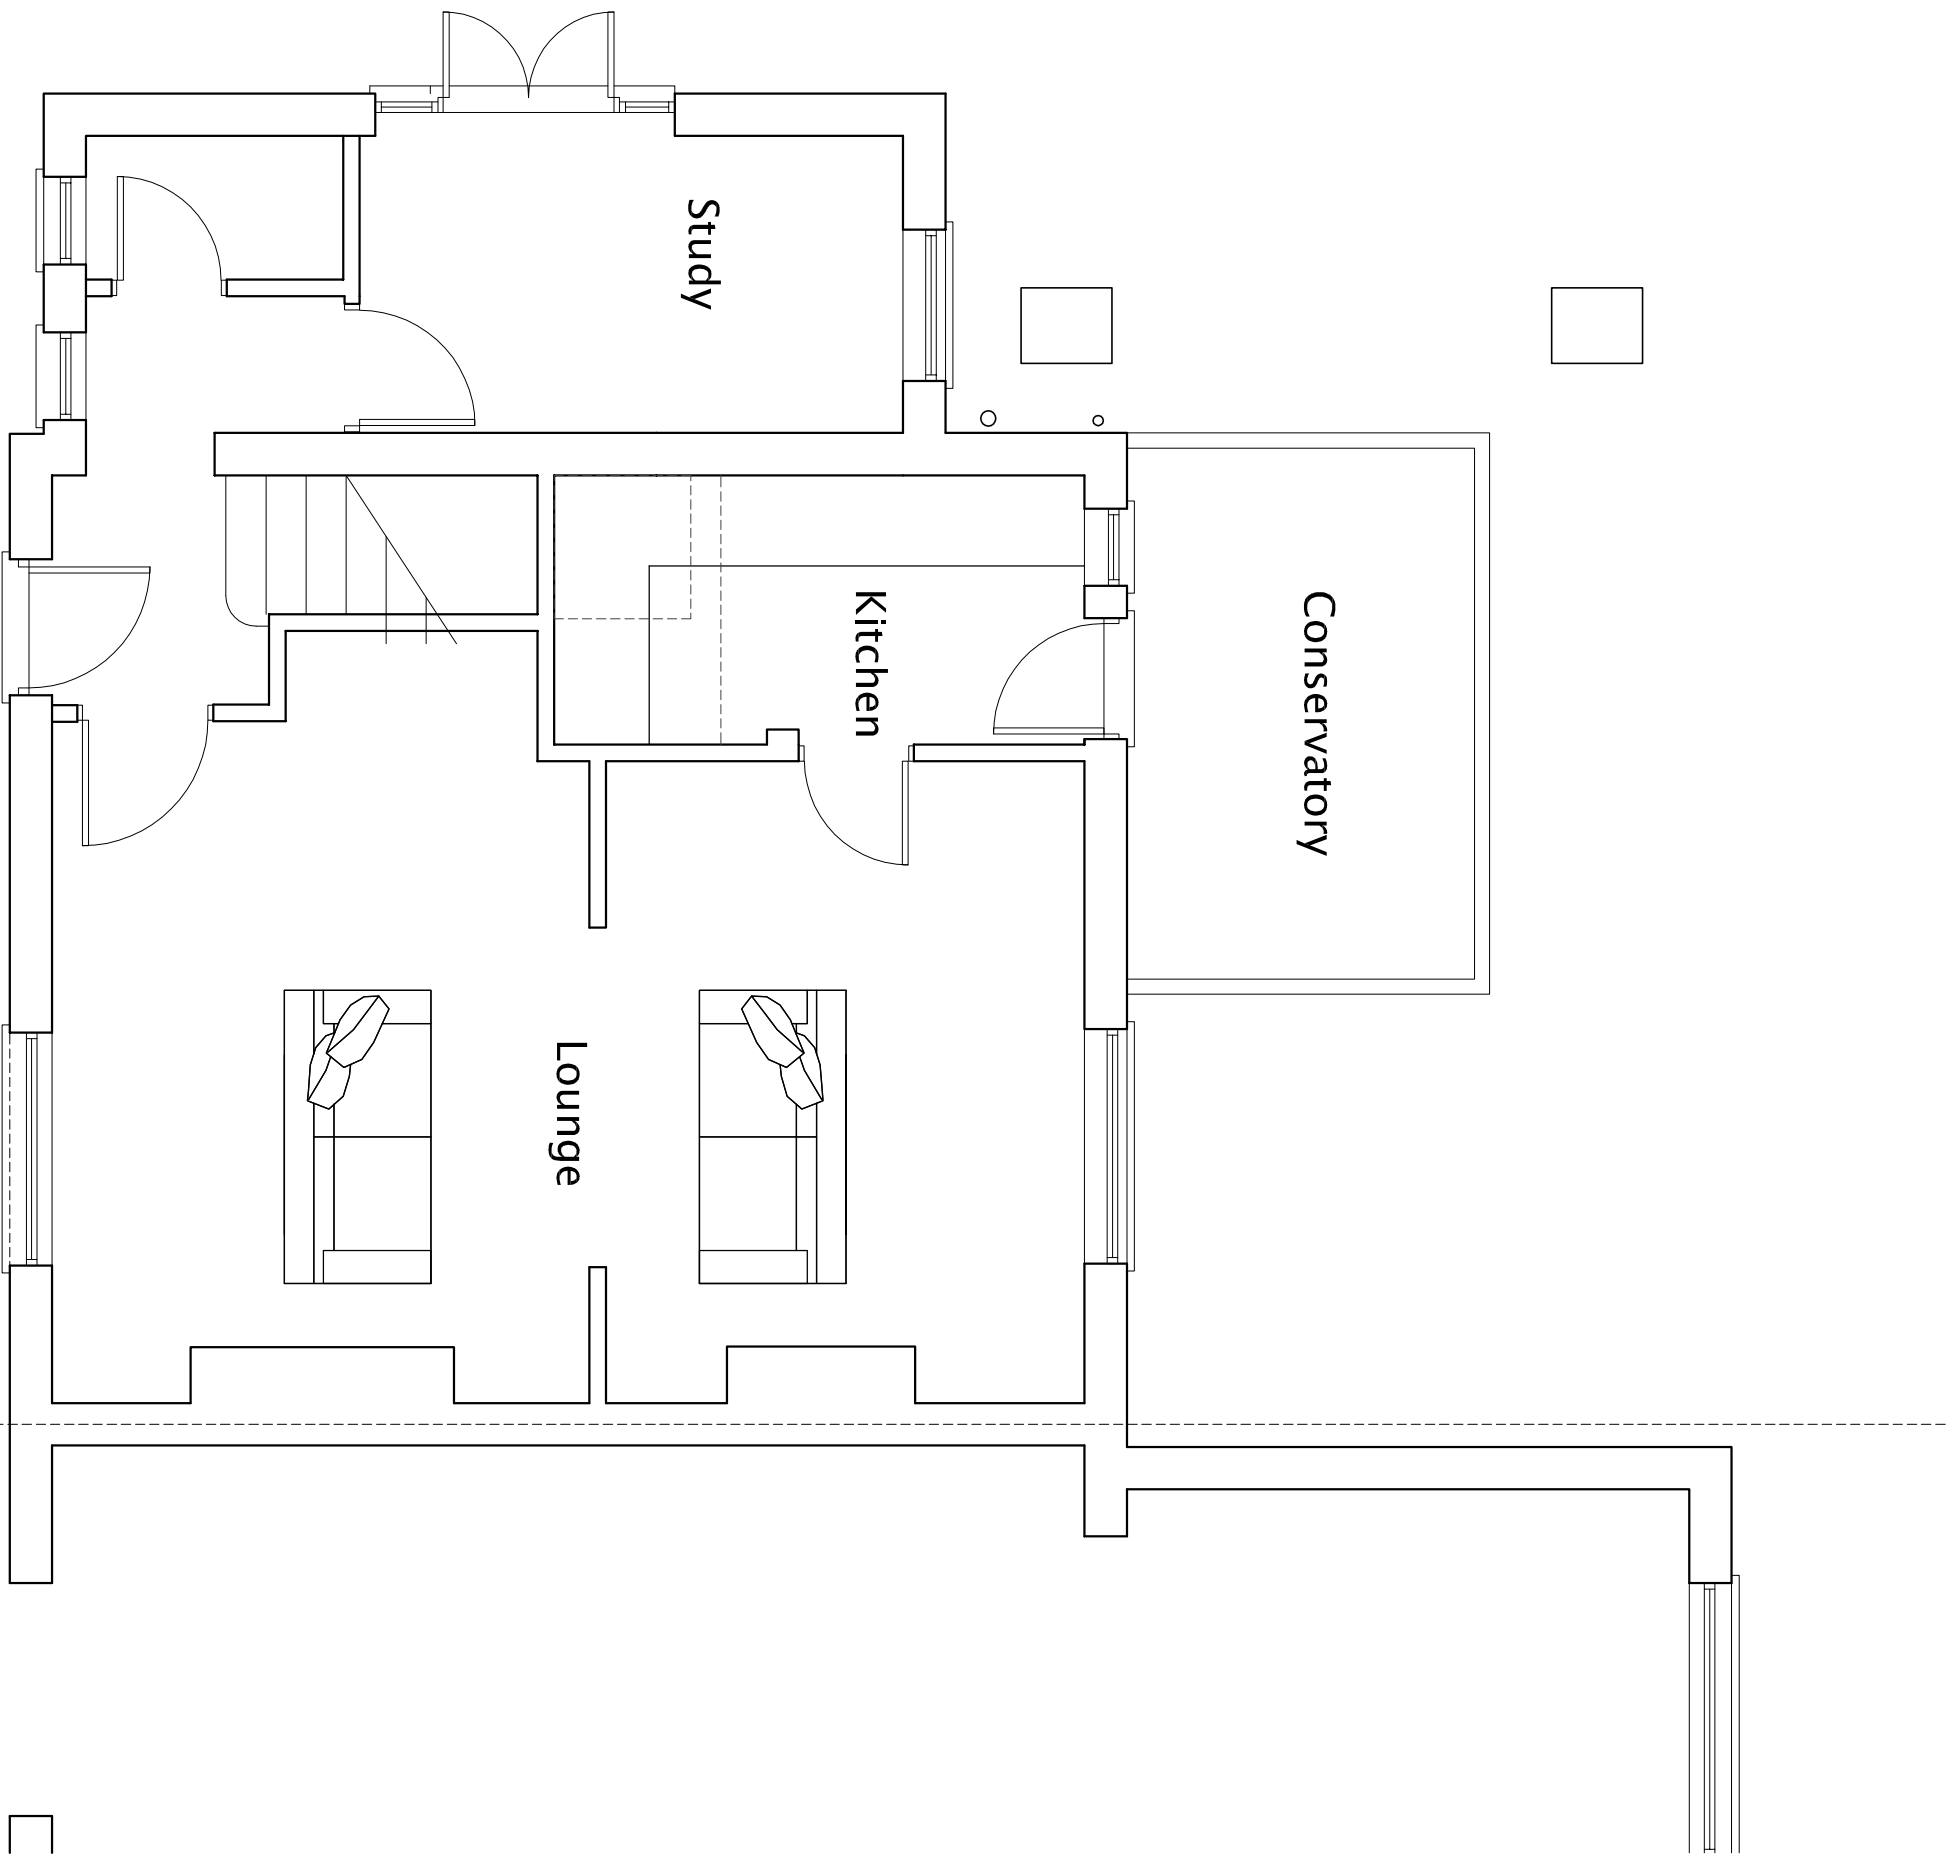

Existing Ground Floor Plan
1 Felix Cottages

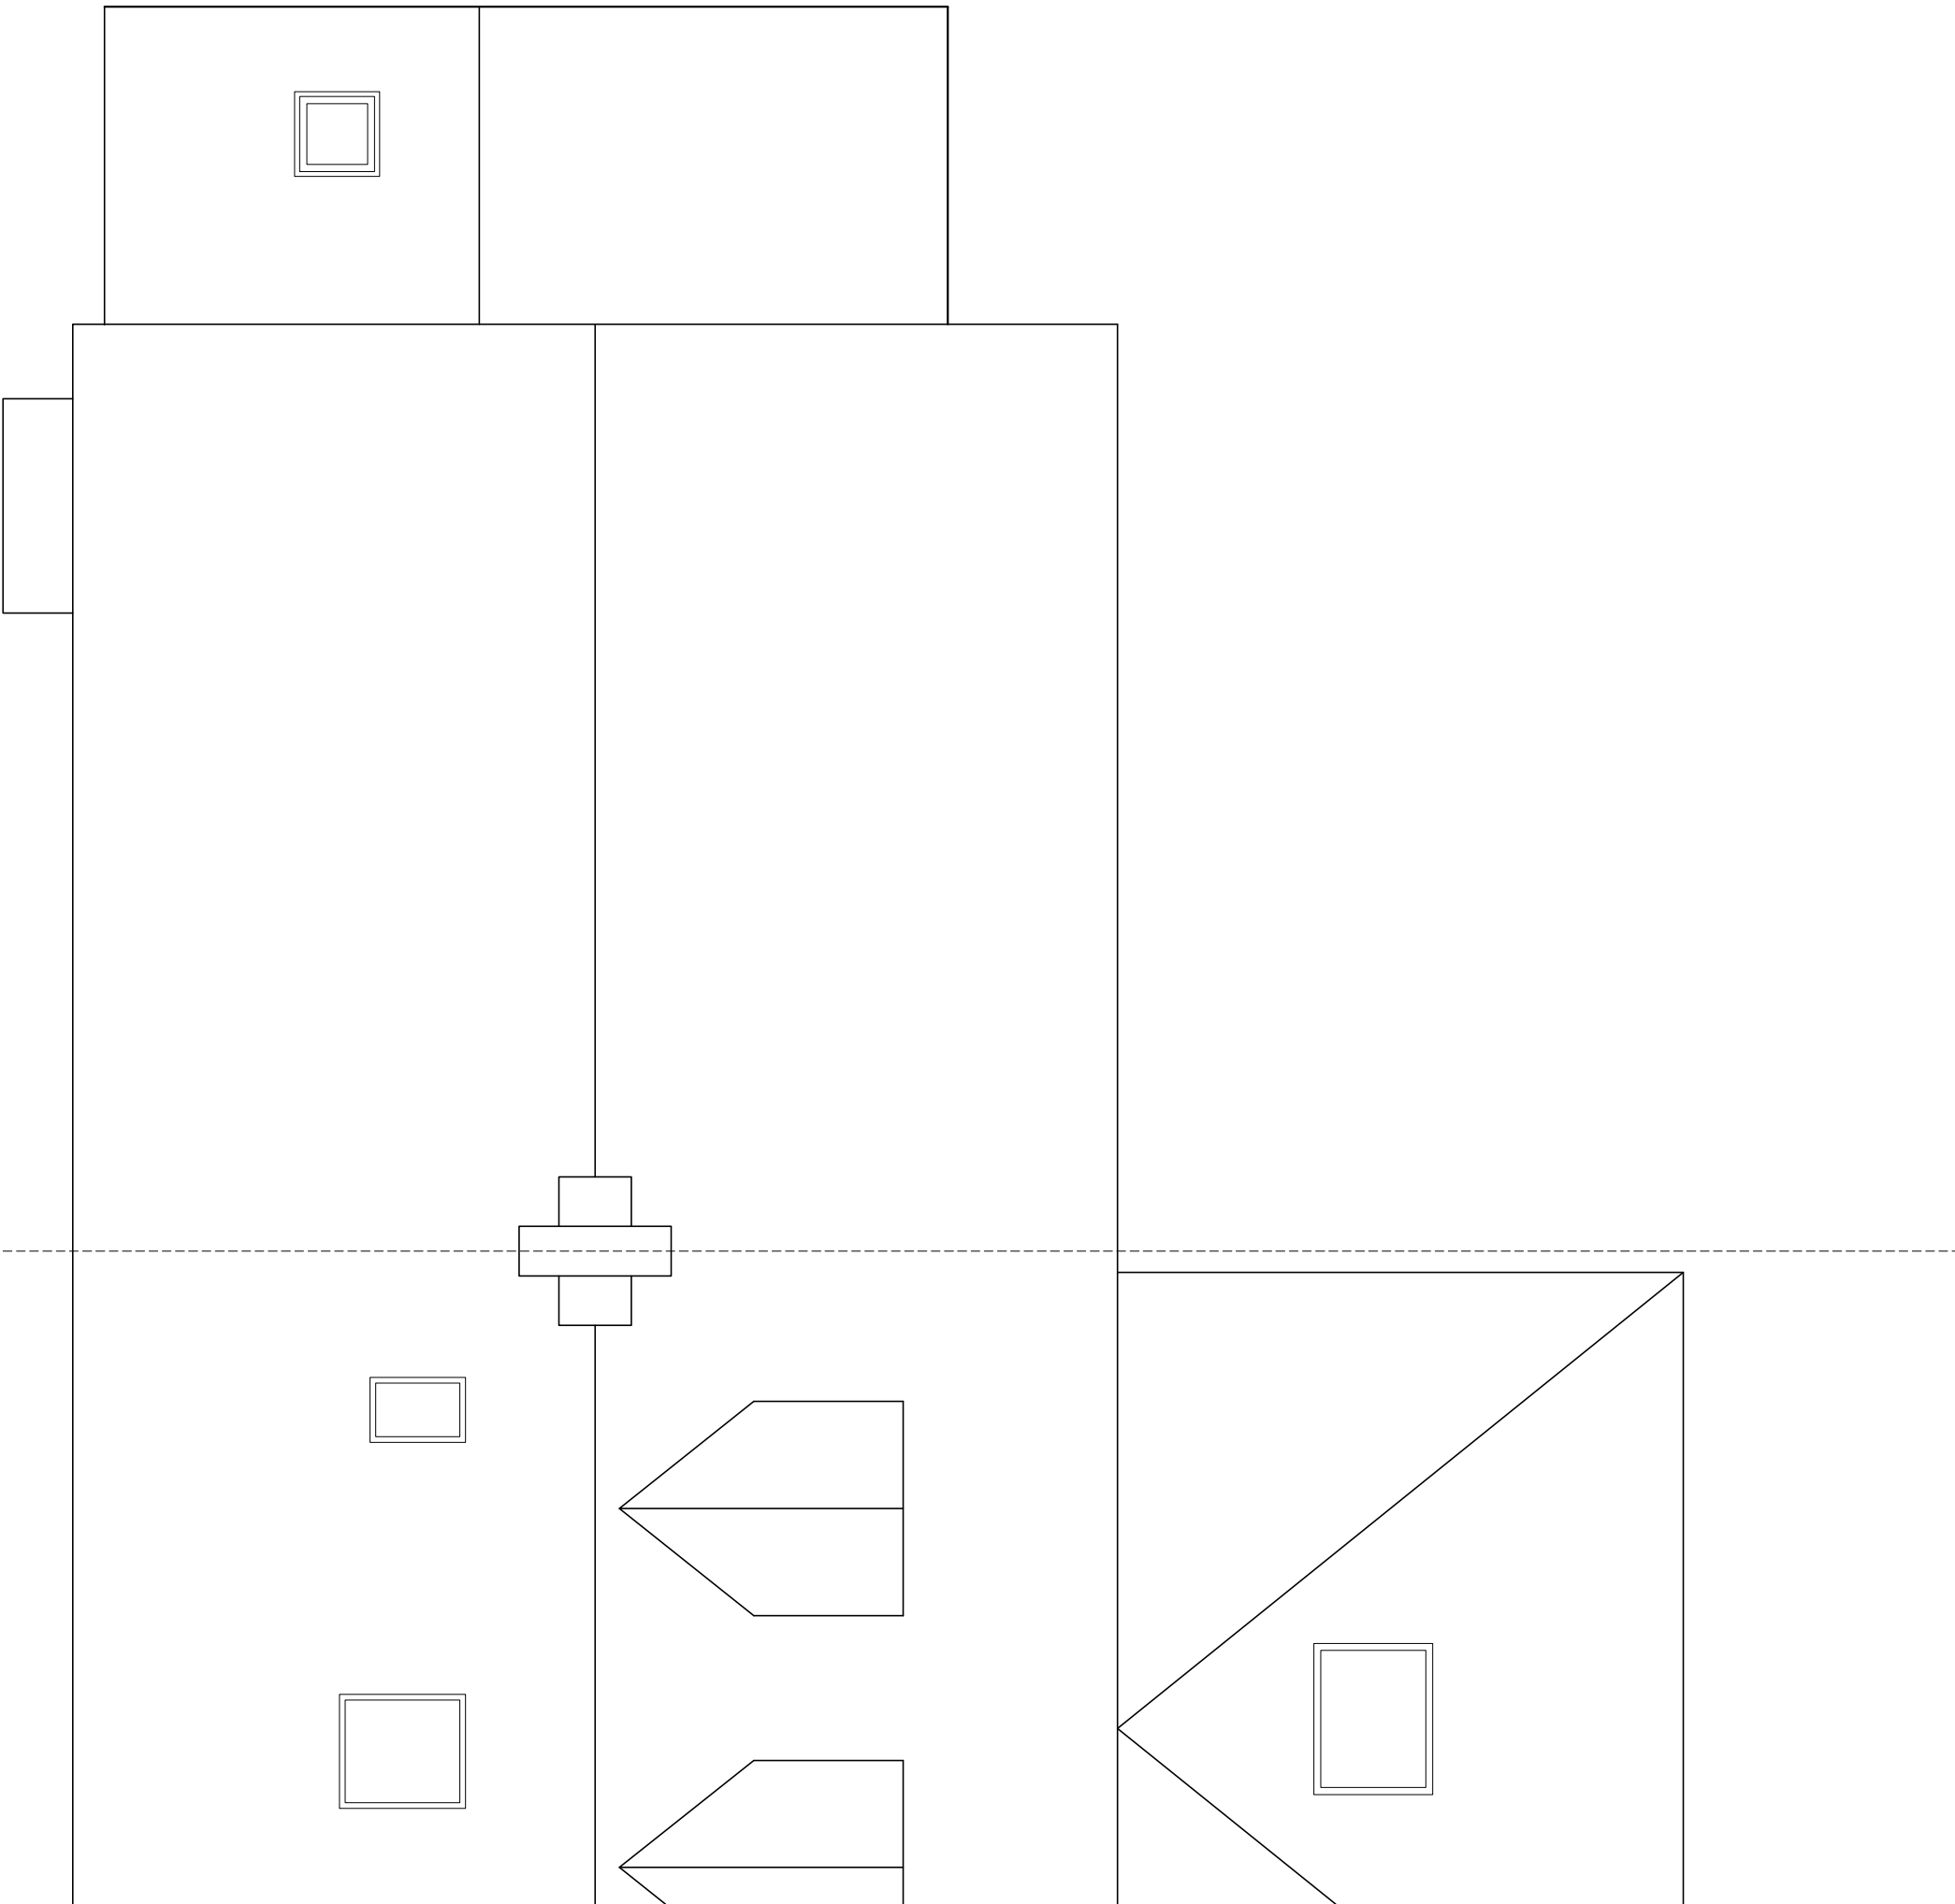 

Roof Plan
1 Felix Cottages

Revisions		Drawings Notes	
		1. this is not a survey drawing - all dimensions to be checked on site.	
		2. do not scale off this drawing.	
		3. the copyright of this drawing is the property of TPA Design Ltd	
		4. all discrepancies to be reported to the architect	
		5. please ensure that this drawing is read together and cross referenced with all other relevant architectural drawings, schedules and specifications.	
		6. please ensure that this drawing is read in conjunction with all other consultants/specialist contractors relevant drawings, schedules and specifications.	
		7. TPAARCHITECTS is a trading name of TPA Design Ltd Registered address 33a St Lukes Road, Maldenhead, Berkshire SL67DN.	
Project		Proposed Extension At	TPAARCHITECTS 33a St Lukes Road Maldenhead Berkshire SL6 7DN +44) 01628412388 www.tpaarchitects.co.uk
Title		1 Felix Cottages Kiln Road Emmer Green Reading RG4 9PE	
Dwg. No.		Survey Plans	
Rev		1949/SV/01	Drawn BSW
Rev			Checked Nov 2016
Rev			Date 11:30
Rev			Scale 1:50
Rev			Status