



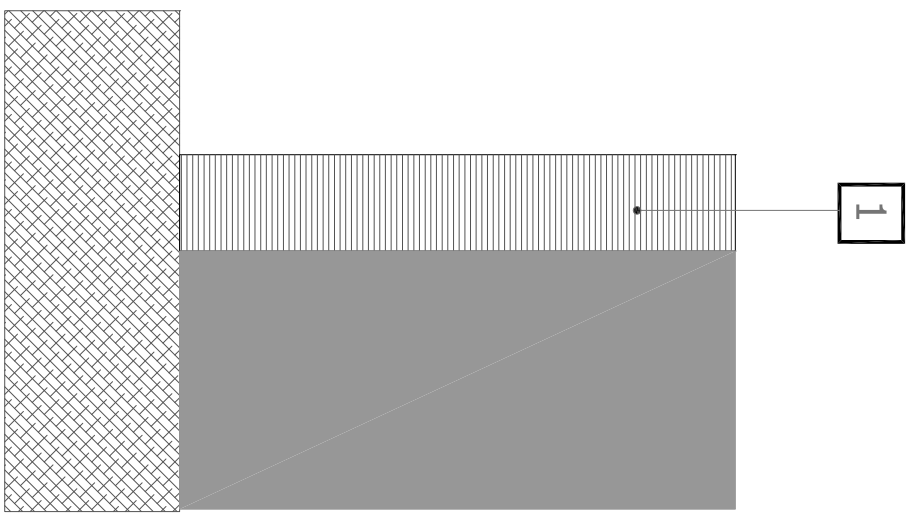

1 Proposed Front Elevation
Elevation 1 - St Martin's Centre, Caversham
SCALE 1:100

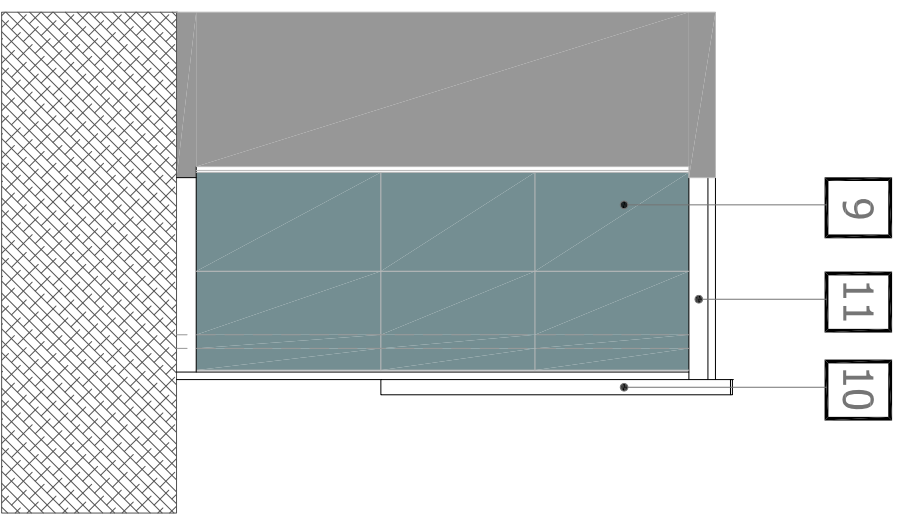


2 Proposed Side Elevation
Elevation 5 - St Martin's Centre, Caversham
SCALE 1:100



3 Proposed Side Elevation
Elevation 6 - St Martin's Centre, Caversham
SCALE 1:100

1. Brickwork to match existing Waitrose Chailey Sussex Style Stock Bricks
2. Clear glazed door and window curtain walling system within aluminium anodised window frame system, colour B717 Dark Grey
3. Berkshire Rose - stock bricks to match 'orange' Caversham Red brickwork
4. Upstands & plinths to shop fronts finished in Stone effect porcelain tile system
5. Existing brickwork - brown brickwork retained
6. Proposed 'kiosk' formed from lightweight modular timber construction, refer to Dwg No. PP-E-25
7. Proposed service yard enclosure to be formed in red brick with timber gates.
8. Existing windows to be refurbished with powder coating system, colour: 7012 Basalt Grey
9. Glazing system to Waitrose entrance formed from curtain walling system with 'uncapped' joints and sightline/jointline formed from exposed flush gasket joint.
10. Stone effect porcelain facade system Ref: Porcelanosa - Timber Nature or Beige Lapatto - Tones chosen to match effect of Library Stone Masonry.
11. All coping & trim details to be formed from aluminium sheet metal systems in anodised finish, colour B713 Mid Grey

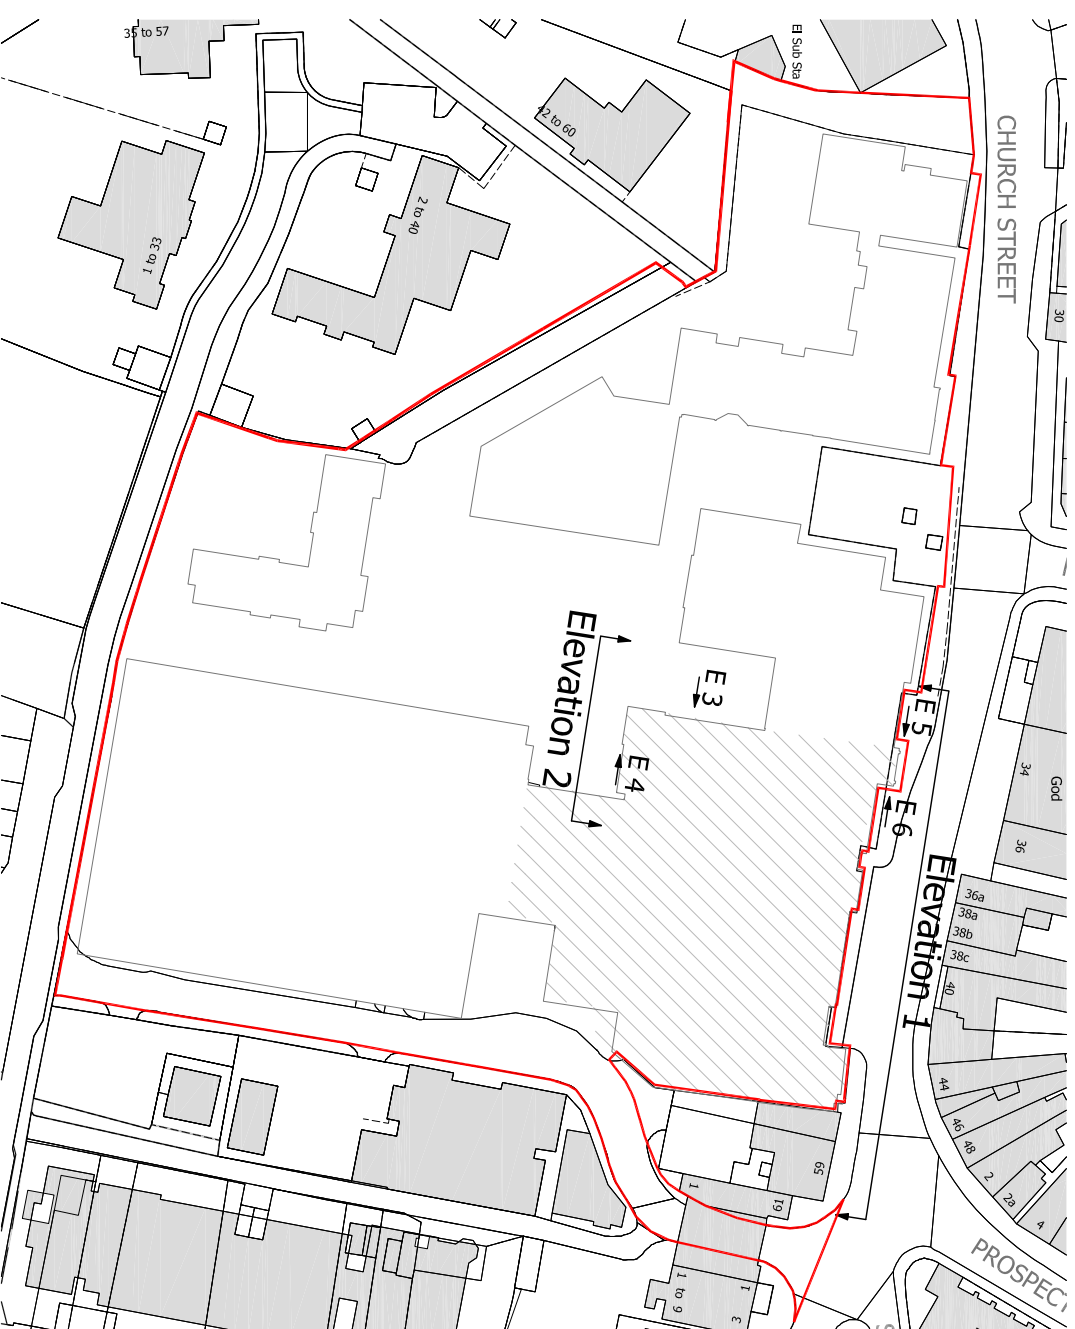

4 Key Plan
St Martin's Centre, Caversham
SCALE 1:1250

PLANNING



Drawings based on survey information provided by Ecompass Surveys, received 15/10/2013 and Ordnance Survey data. Subject to detail design & third party comments and survey information.
Site boundary taken from information supplied by client

Project
St Martin's Centre, Church Street
Caversham
Drawing Title
Proposed Front Elevation
Block E
Date
16.09.14
Project No
18511
Scale
1:100@A1
Drawing No
PP-E-20
Drawn by
SI/RP
RP/NC
Revision
P2

