


NOTES
For use in the precise named location only.

Copyright reserved by Pitch Architects Limited

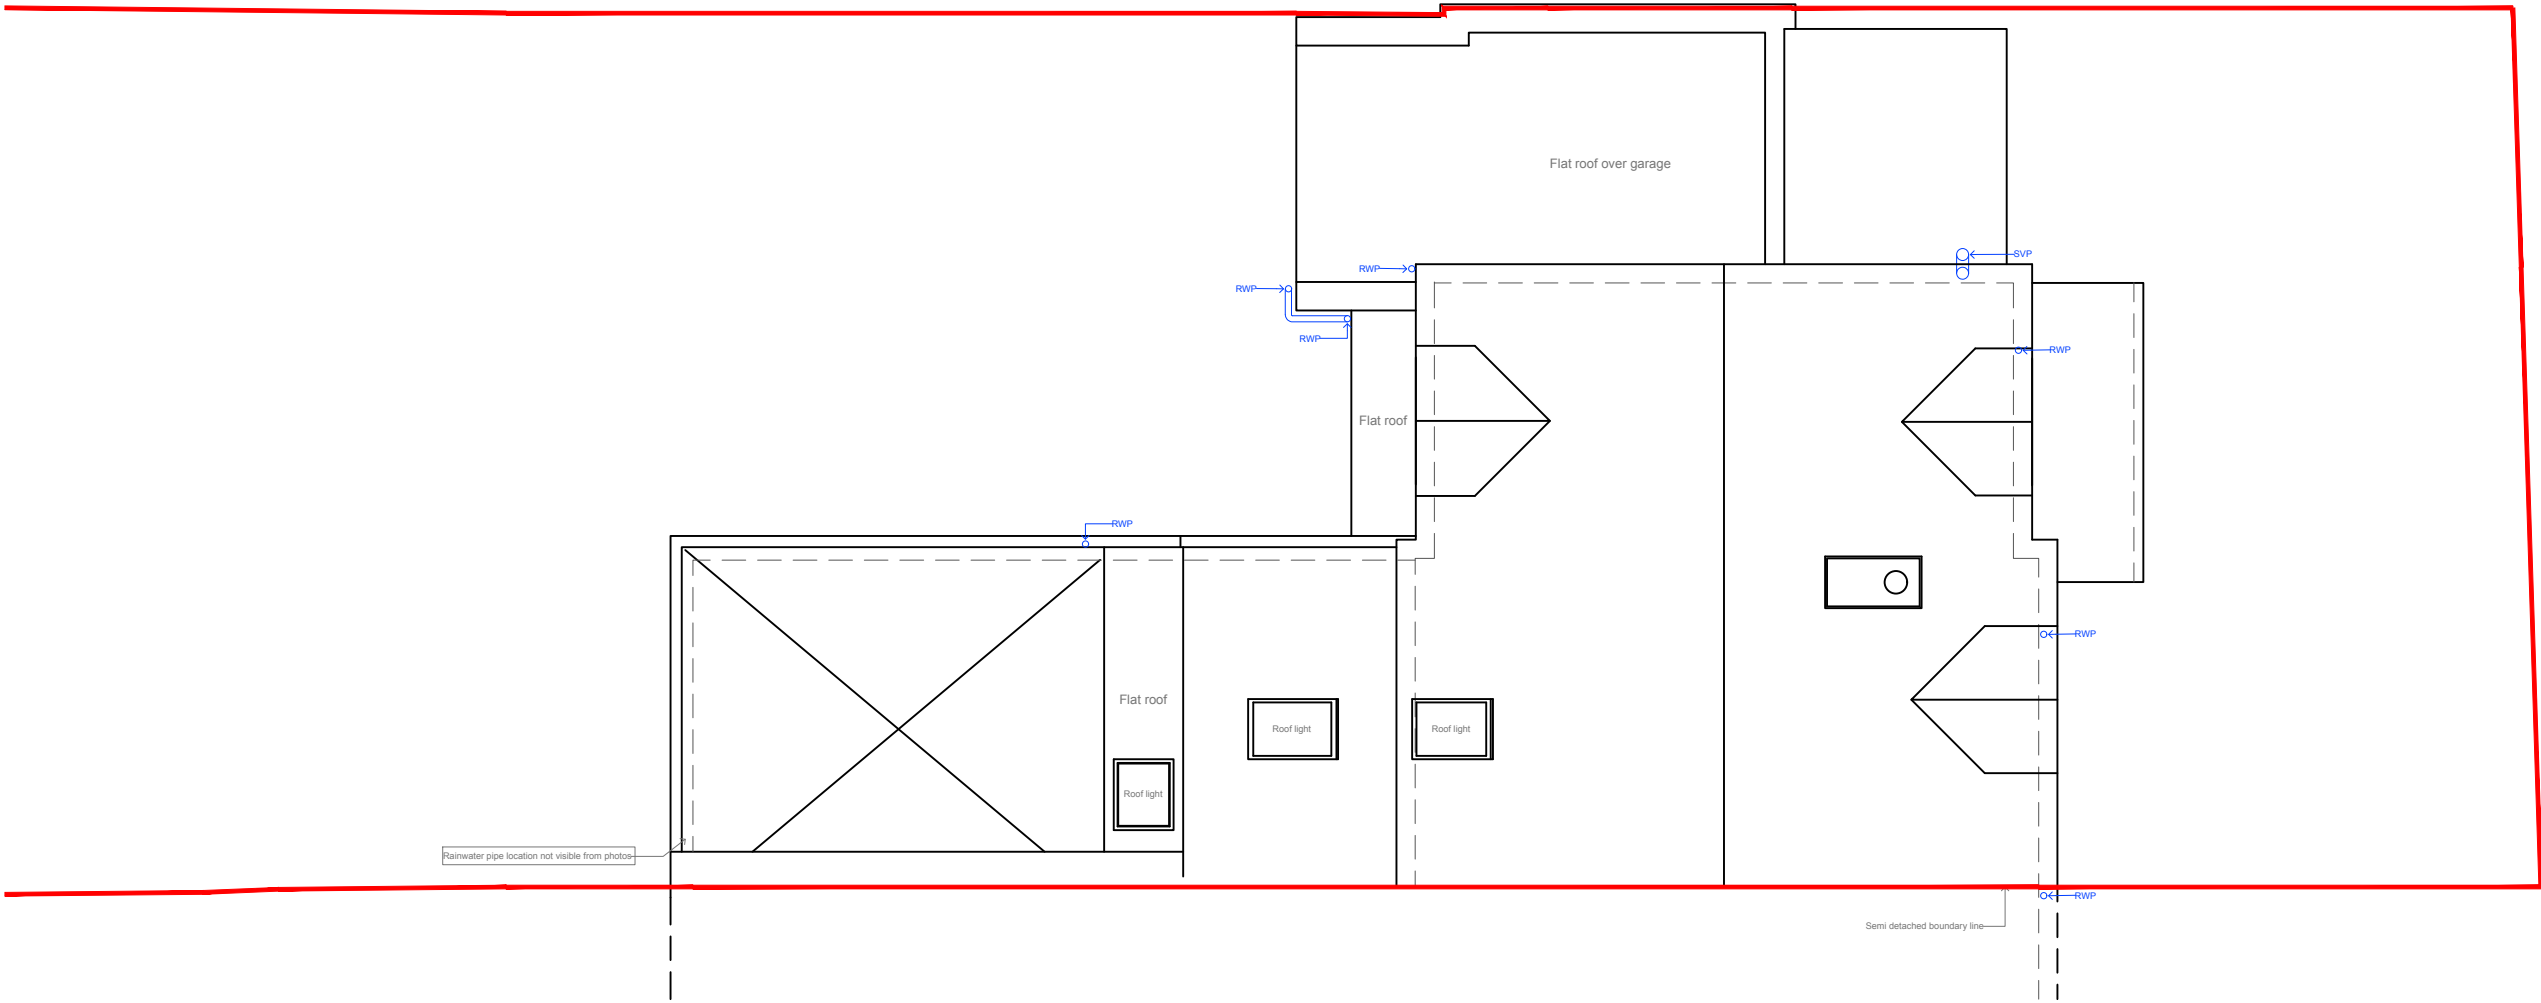

ROOF PLAN



Rev -	Date -	Revision -

Drawing Title	Existing Floor Plans
Drawing Scale	1:100 @ A3
Date	May '18
Status	Planning
Drawn/checked	KM/KM
Drawing Ref	18033 - SU - 004 -
Client Name	Ms J Chard

pitch.
ARCHITECTS

a. 33 Shepherds Lane,
Caversham,
Reading,
Berkshire,
RG4 7JJ
t. 0118 948 4618
e. info@pitcharchitects.co.uk
w. www.pitcharchitects.co.uk

Project Title
**Proposed Alterations
to
47 Conisboro Avenue,
Caversham,
RG4 7JF**
Client Name
Ms J Chard